


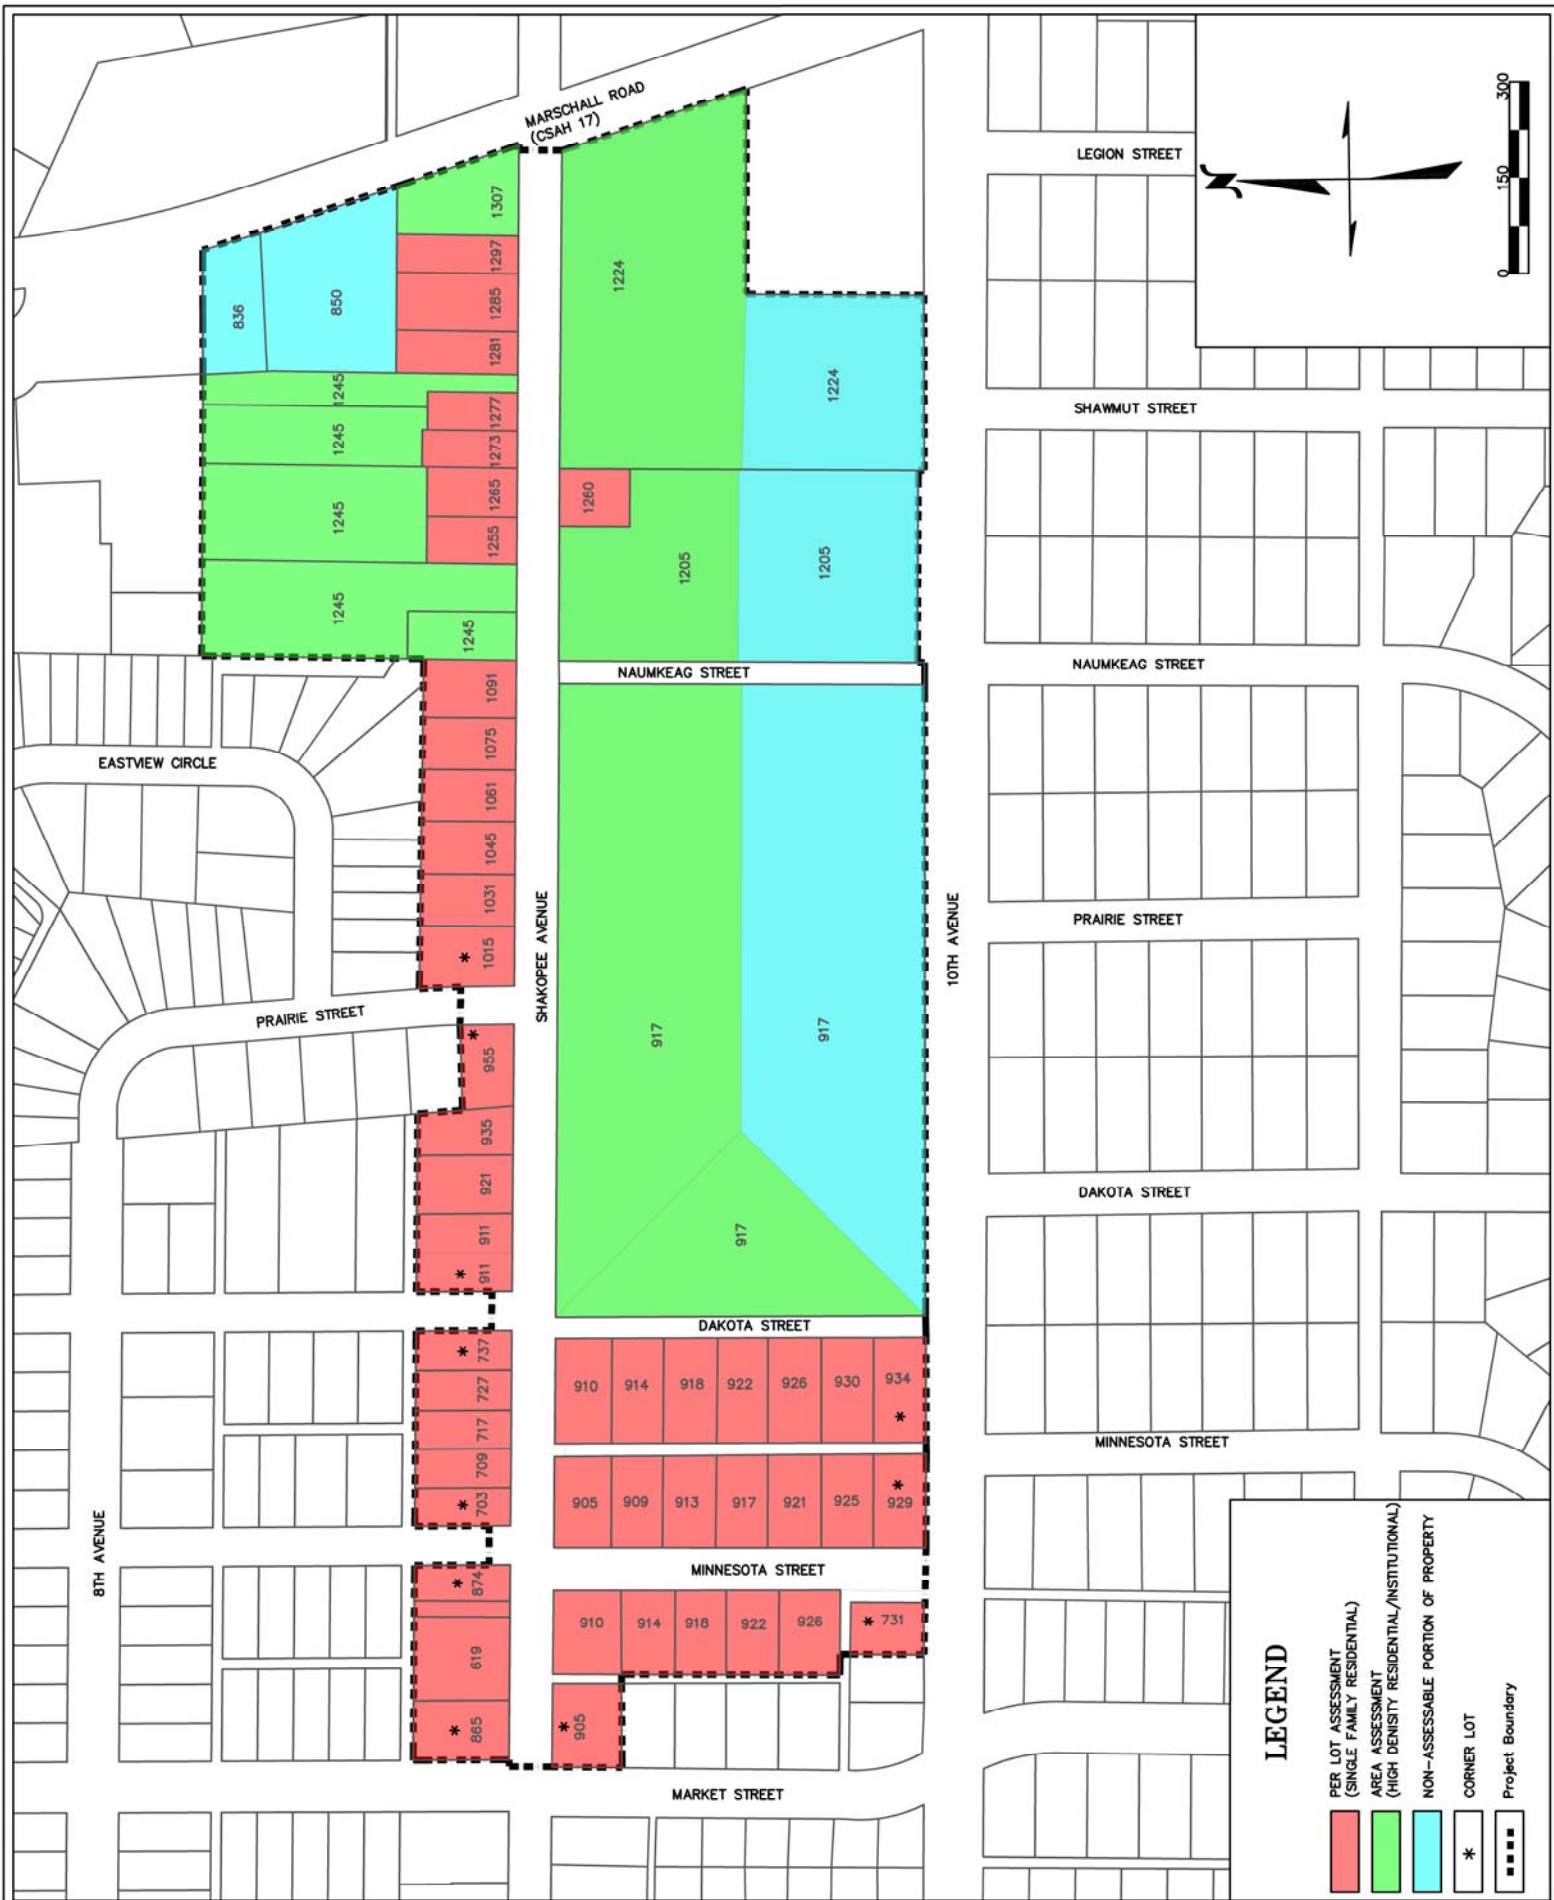

2018 STREET RECONSTRUCTION ASSESSMENT MAP

DATE: JAN 2018
DRAWN BY: AIE
SHAKOPEE ENGINEERING DEPARTMENT

FIGURE:
2