


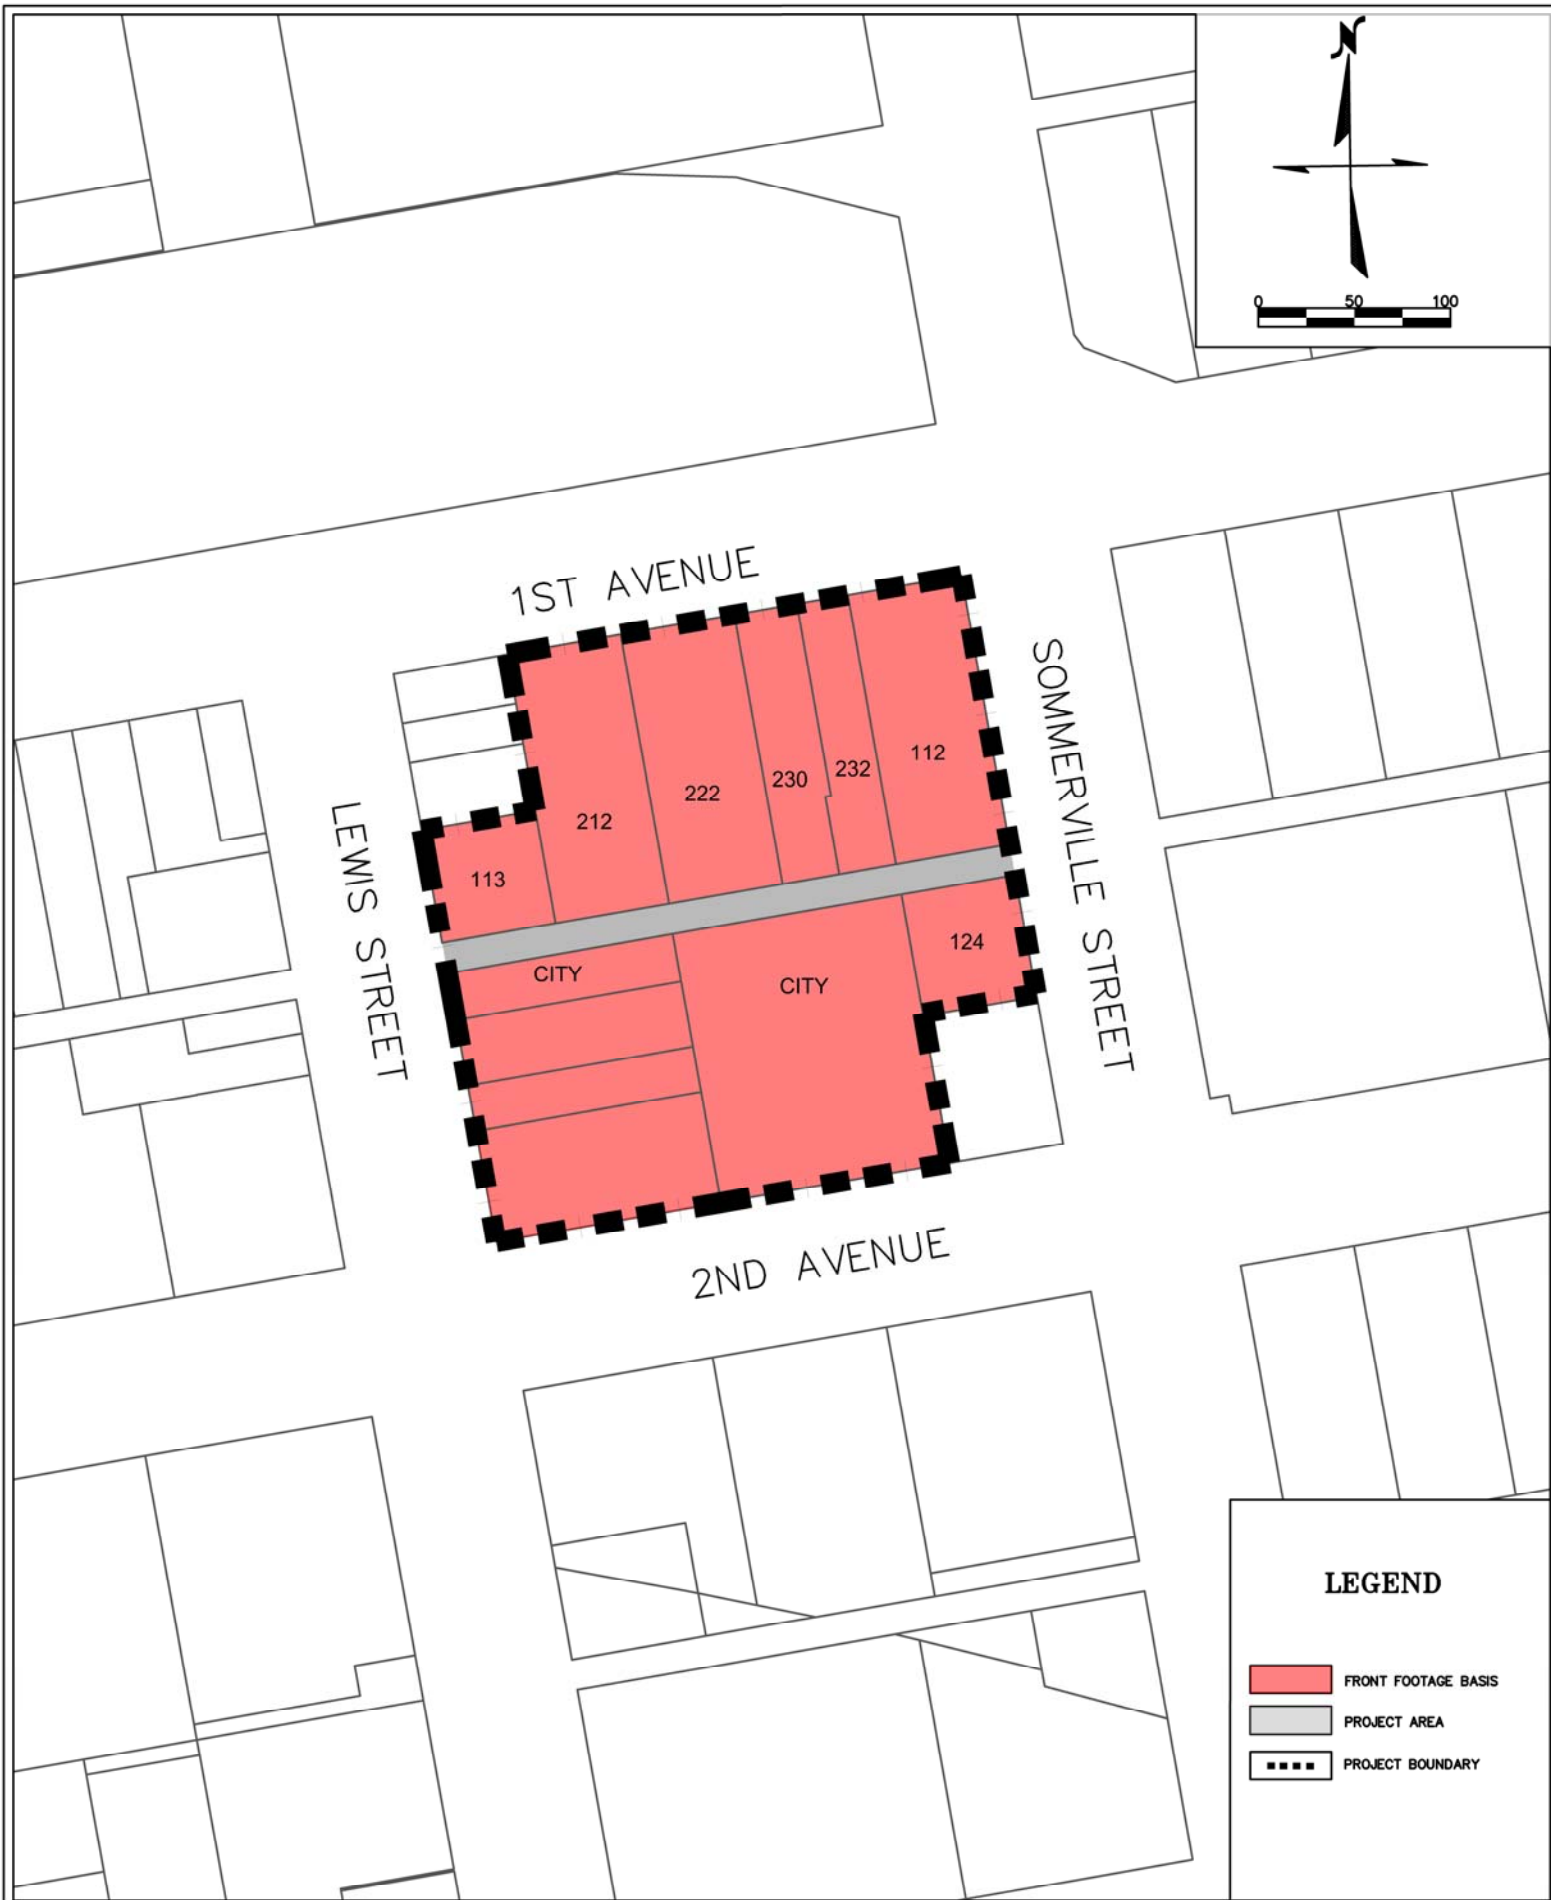

LEGEND

- FRONT FOOTAGE BASIS
- PROJECT AREA
- PROJECT BOUNDARY



2018 LEWIS STREET ALLEY RECONSTRUCTION ASSESSMENT MAP

DATE: NOV 2018
 DRAWN BY: AIE
 SHAKOPEE ENGINEERING DEPARTMENT

FIGURE:
1