


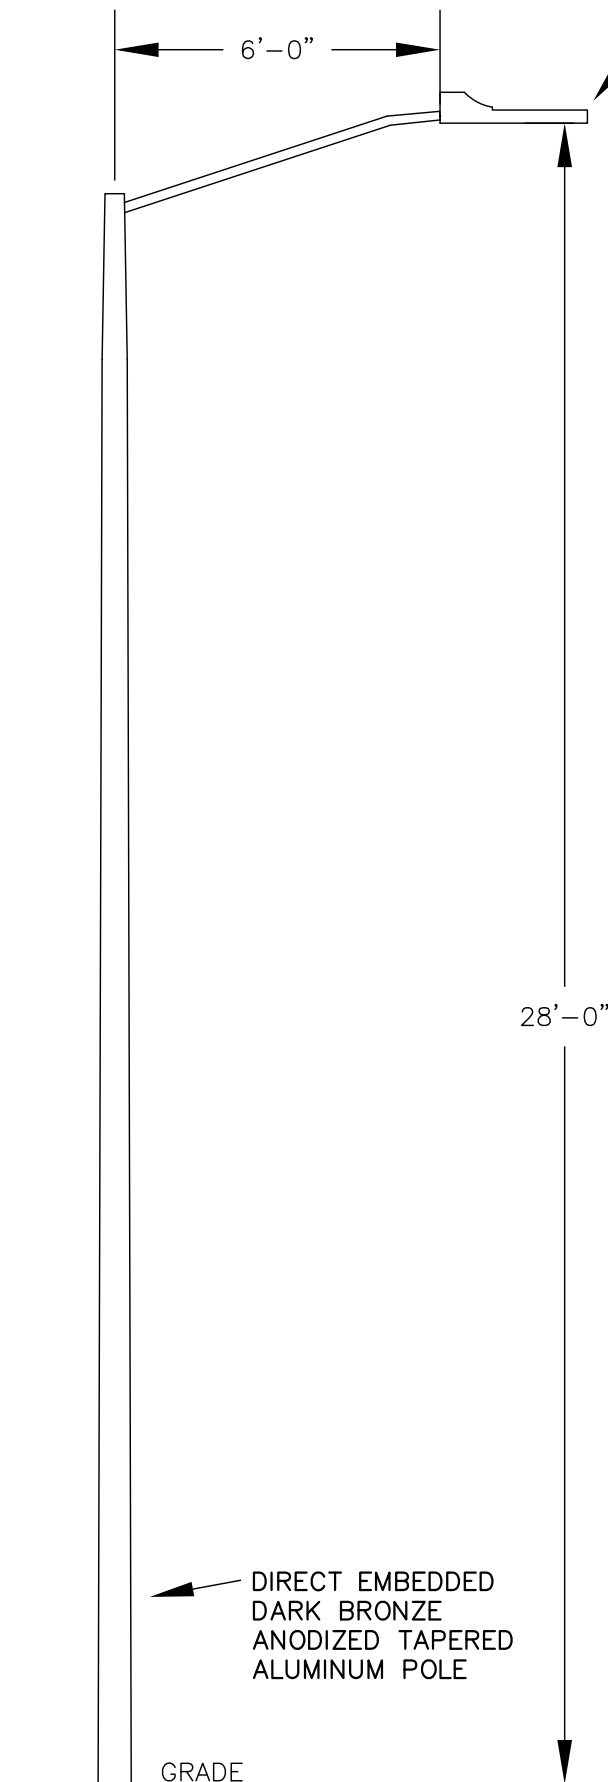

- LED RECTILINEAR LUMINAIRE
- IES TYPE III DISTRIBUTION
- 4000 KELVIN CCT
- 1000 mA DRIVER NOMINAL MAXIMUM
- MAXIMUM OF 160 SYSTEM WATTS
- 95 LUMENS PER WATT MINIMUM
- 15000 LUMEN OUTPUT NOMINAL MINIMUM
- L70 GREATER THAN 100,000 HOURS AT 25° C
- 0V – 10V DIMMABLE DRIVER
- MULTI-VOLT OPERATION, 120 – 277V
- 10kV/10kA SURGE PROTECTION DEVICE
- 7-PIN NEMA PHOTOCONTROL RECEPTACLE
- TERMINAL BLOCK LOCATED INSIDE HOUSING
- CSA LISTED AND SUITABLE FOR OPERATION 30° C
- ALUMINUM HOUSING
- IP66
- SLIPFITTER WITH MINIMUM 3 STAINLESS SET SCREWS TO ACCOMMODATE 1.66" TO 2.375" O.D. HORIZONTAL POLE TENON
- 4-BOLT MOUNTING TO POLE TENON
- MEETS ANSI C136.31-2001 TABLE 2 ROADWAY LUMINAIRES VIBRATION SPECIFICATIONS FOR BRIDGE/OVERPASS (3G)
- DARK BRONZE IN COLOR
- TOOLLESS ENTRY
- LISTED ON DLC QUALIFIED PRODUCTS LIST
- APPROVED BY SPUC UTILITIES MANAGER AND CITY OF SHAKOPEE CITY ENGINEER



CITY OF  
SHAKOPEE  
ENGINEERING &  
PUBLIC WORKS  
DEPTS.

## LED RECTILINEAR LIGHTING UNIT

APPROVED: CITY ENGINEER – APPROVED: UTILITIES MANAGER

REVISED:  
03-17

DETAIL NO: