




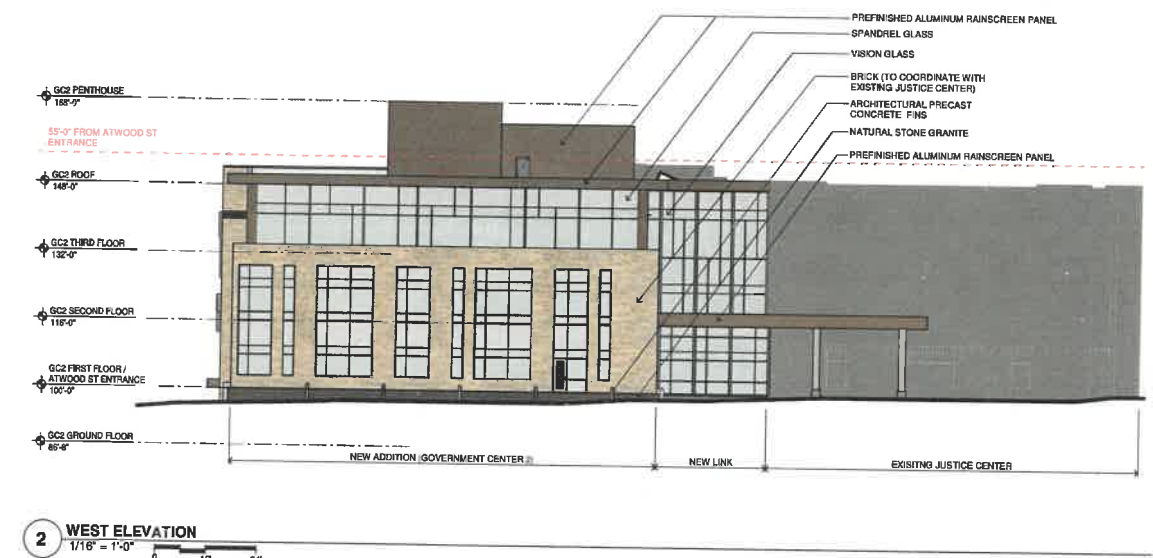


SCOTT COUNTY GOVERNMENT CENTER CAMPUS November 15, 2018

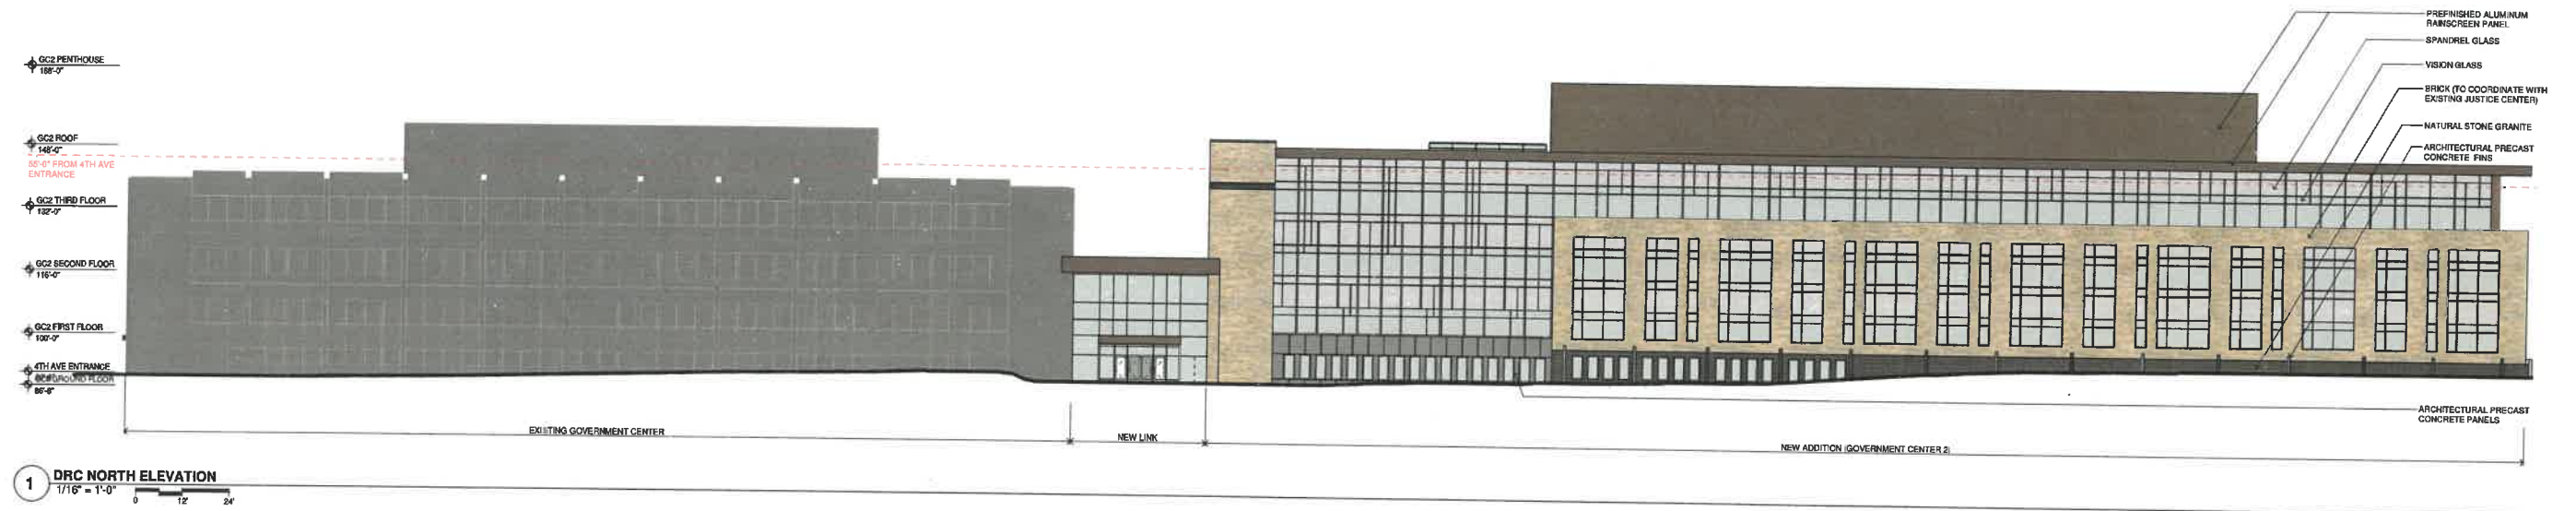


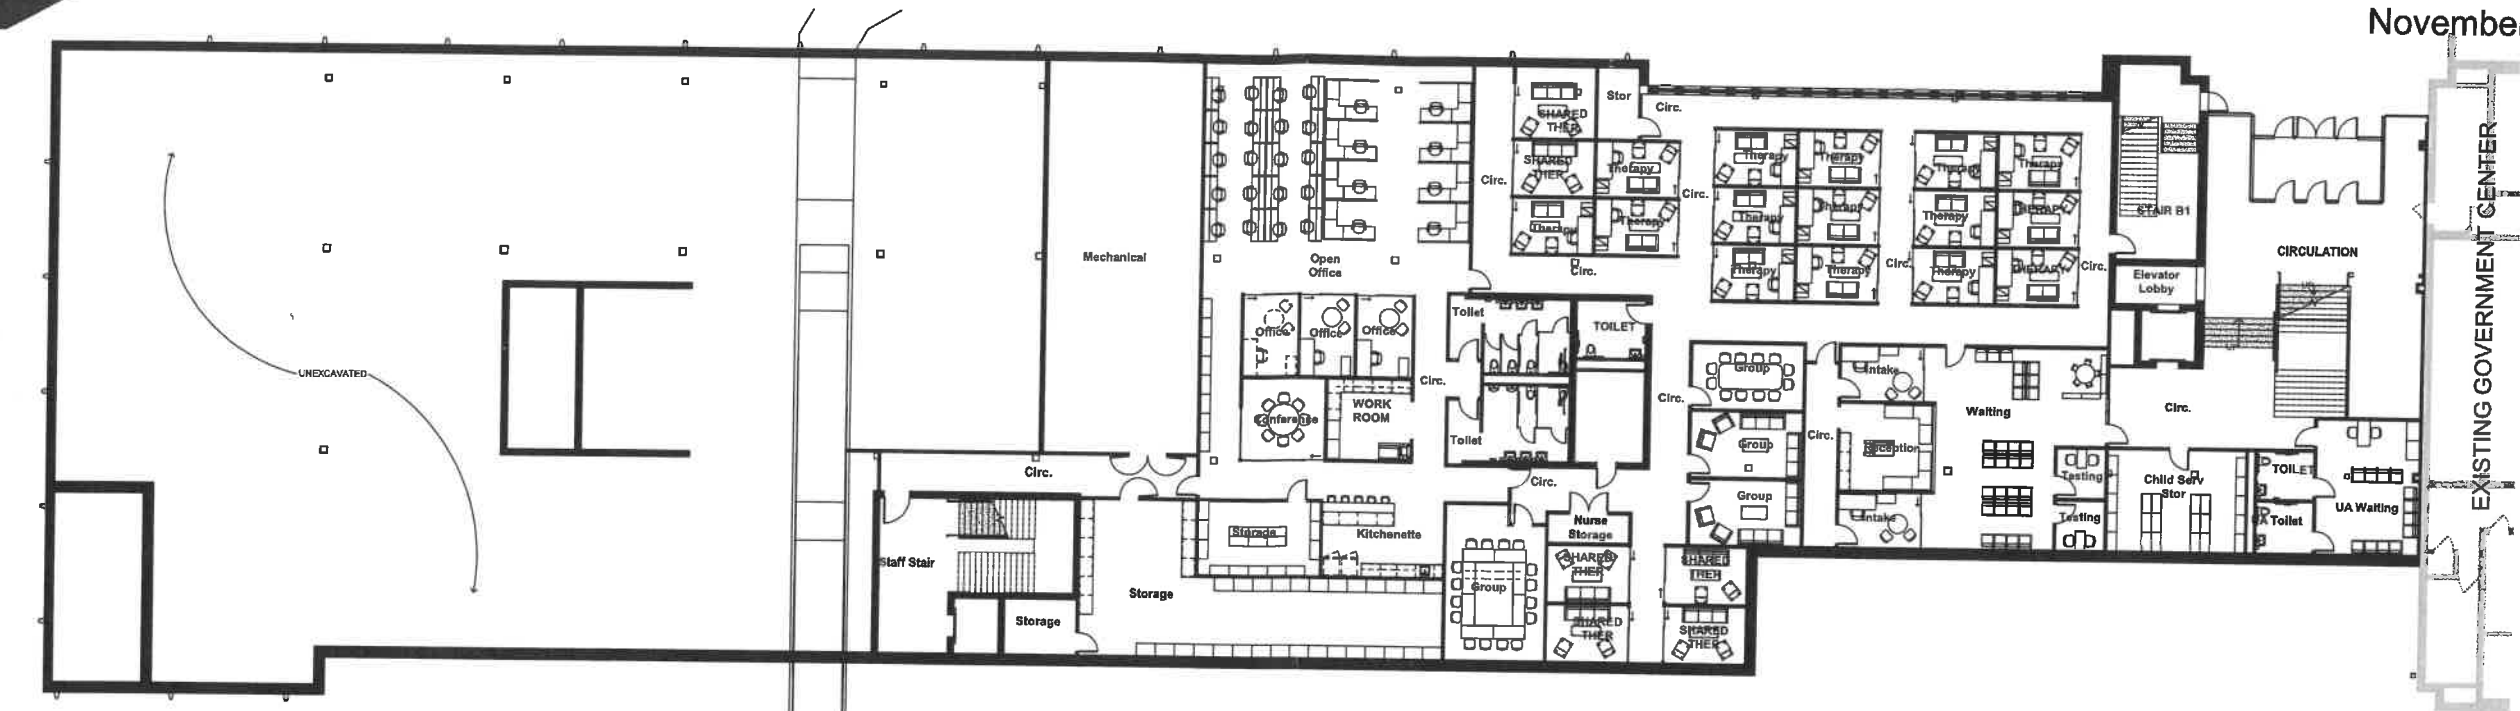


1 GROUND FLOOR PLAN
3/32" = 1'-0"

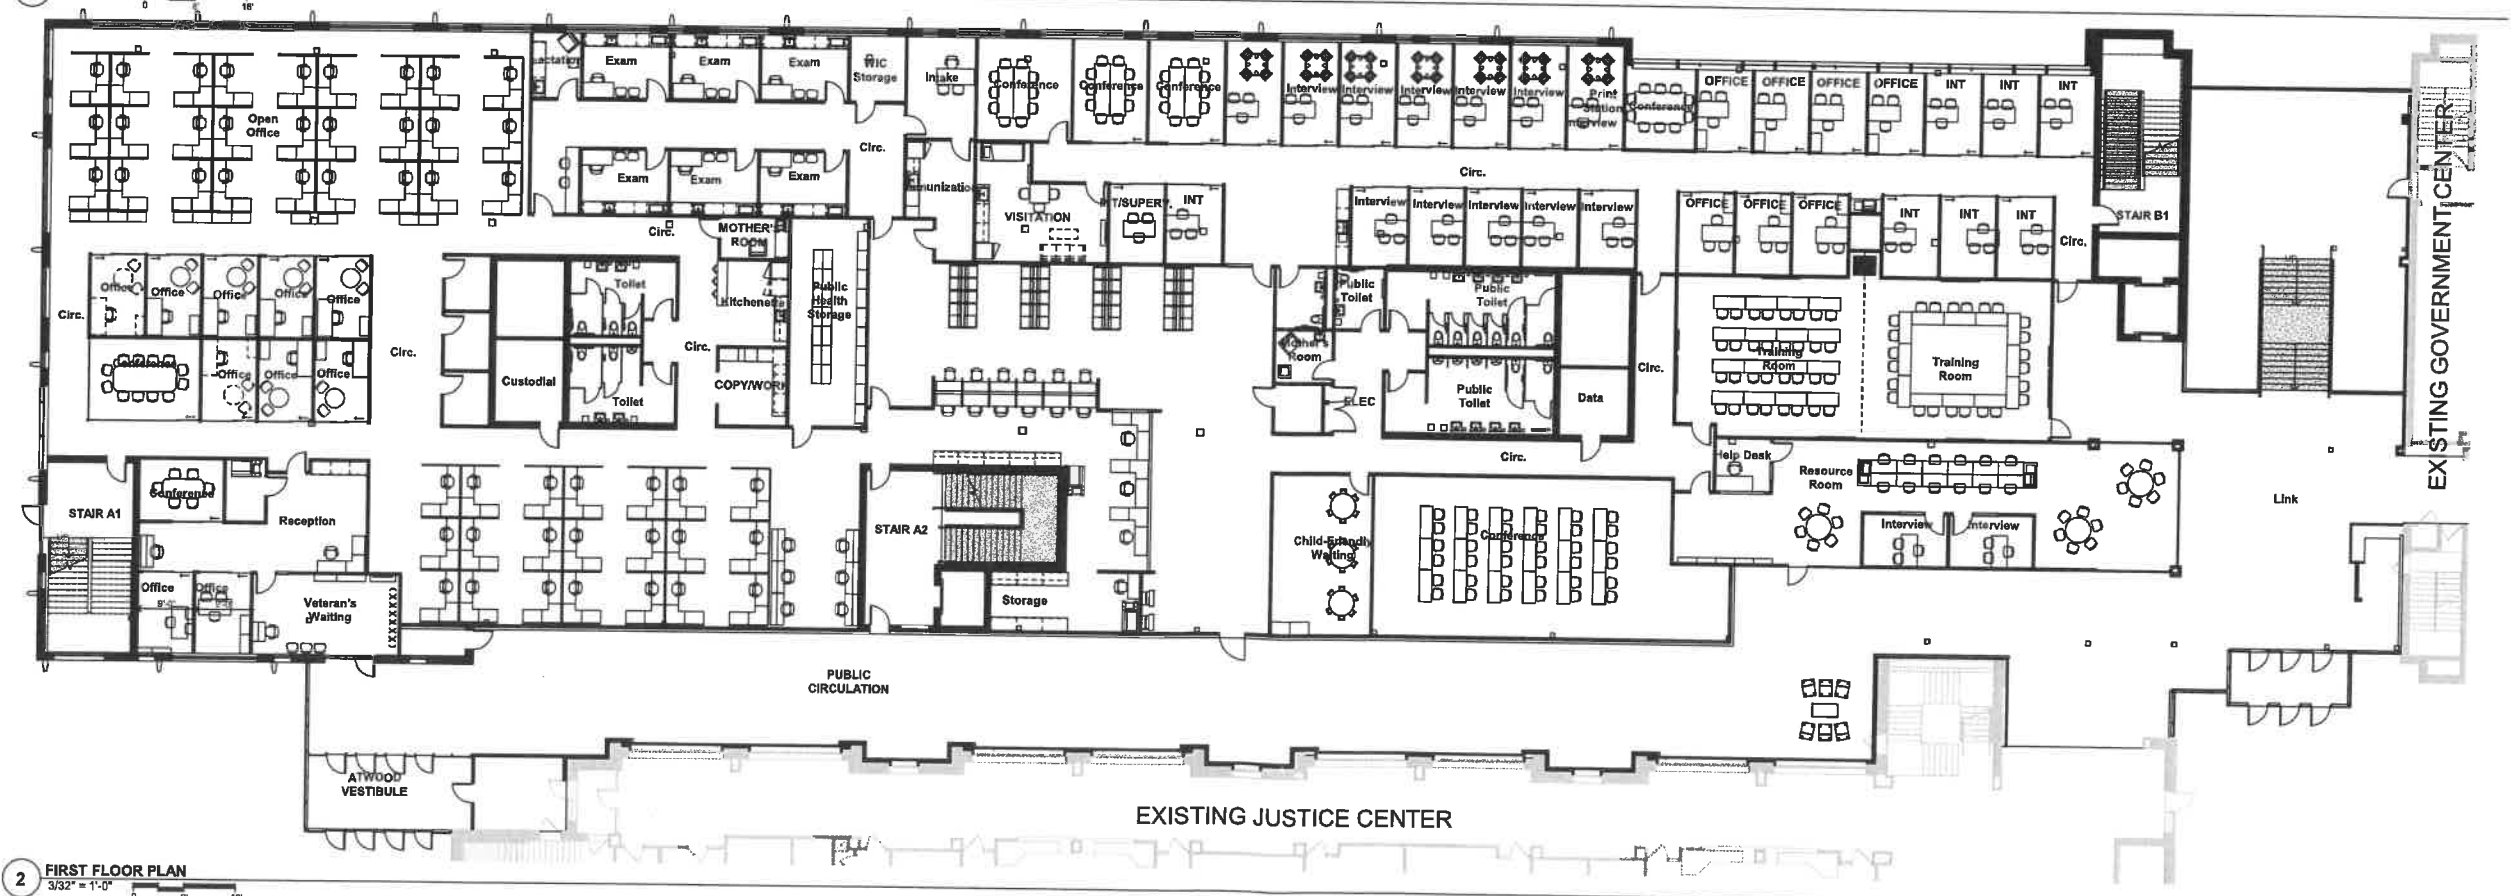

2 FIRST FLOOR PLAN
3/32" = 1'-0"

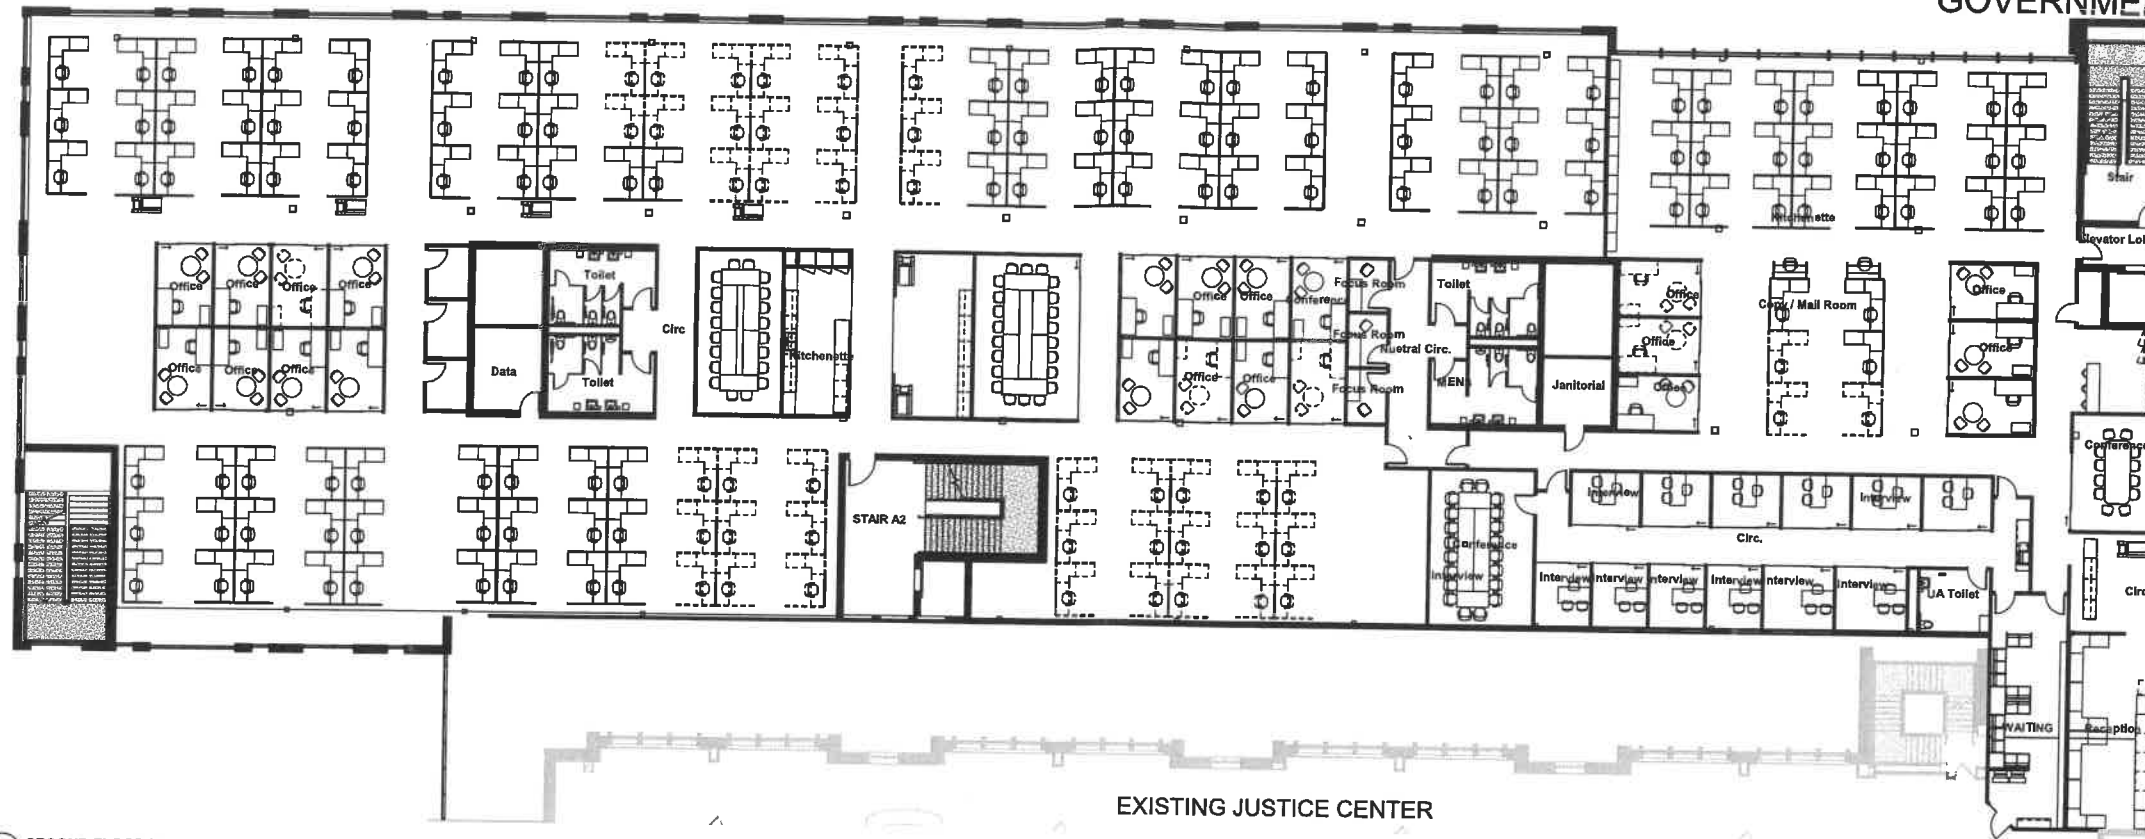

1 SECOND FLOOR PLAN
3/32" = 1'-0"

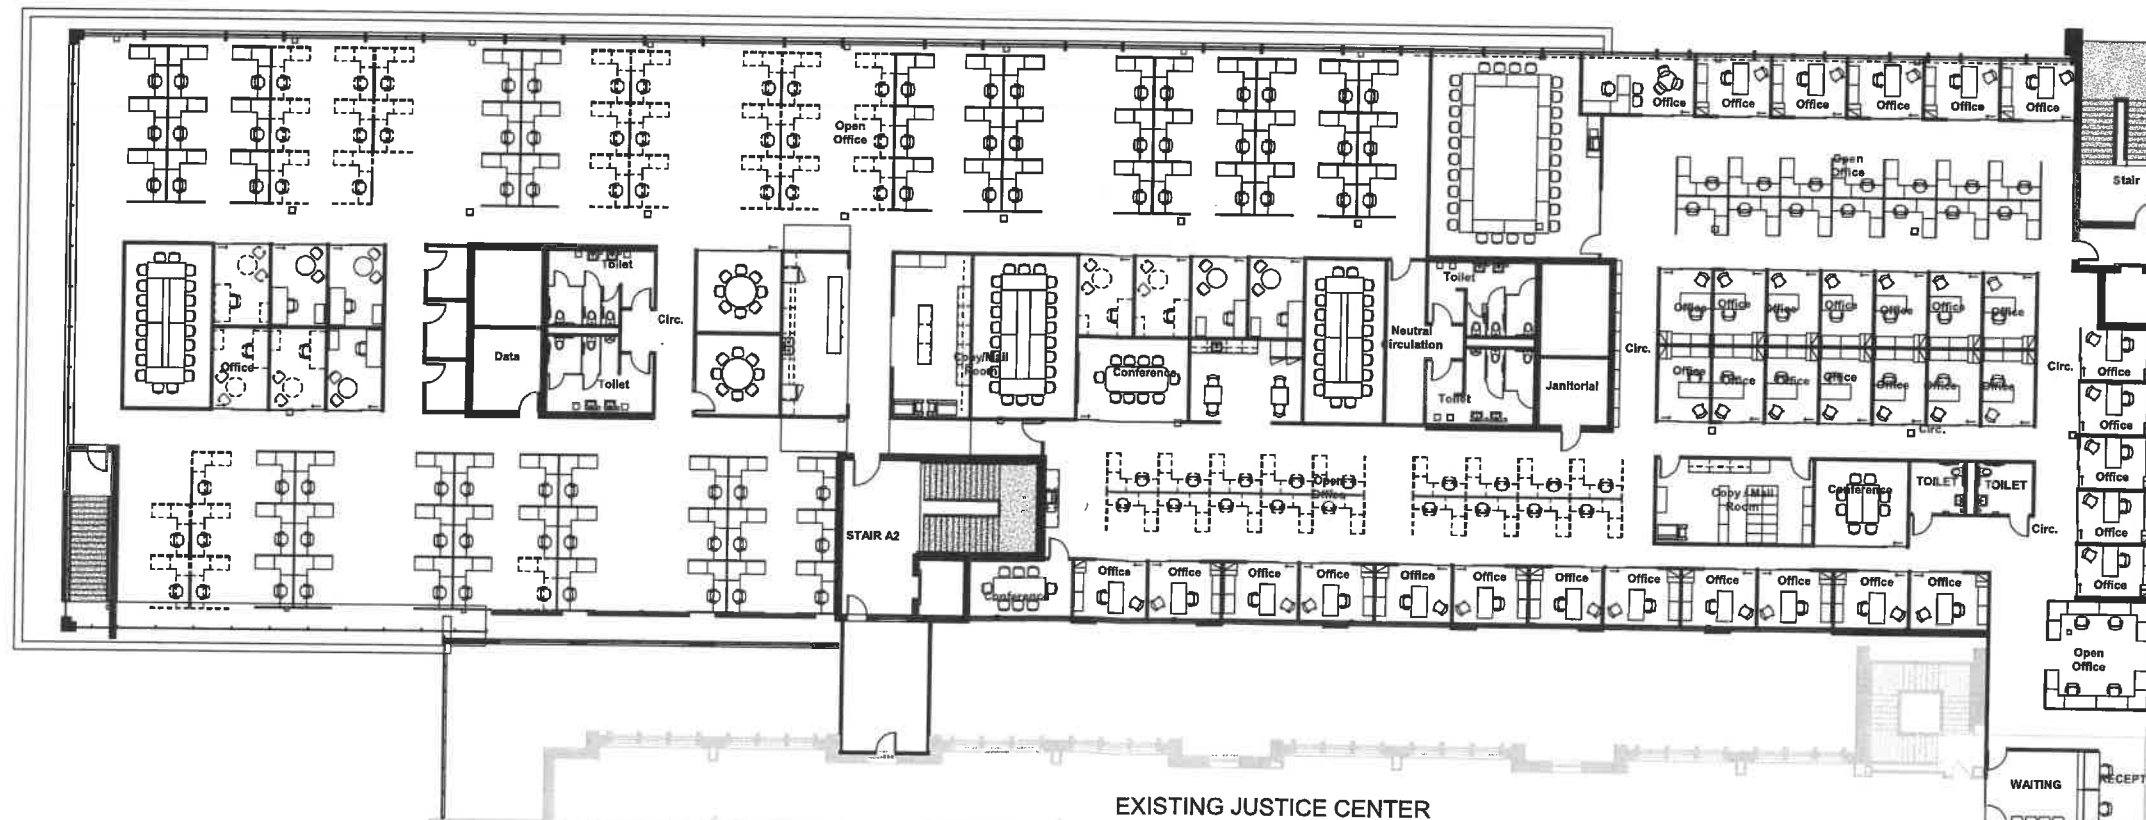

2 THIRD FLOOR PLAN
3/32" = 1'-0"