



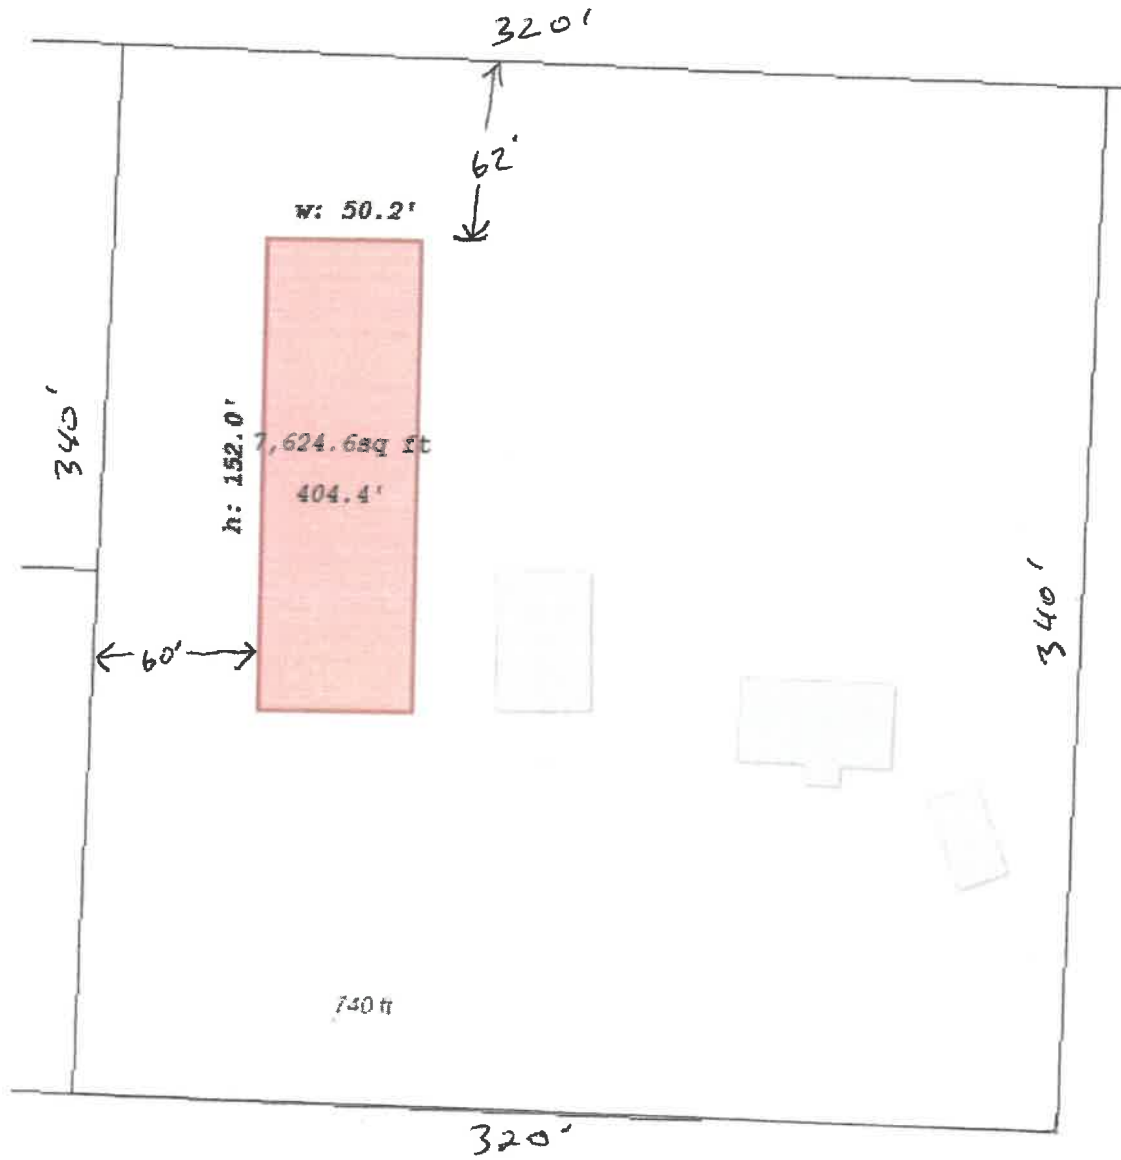

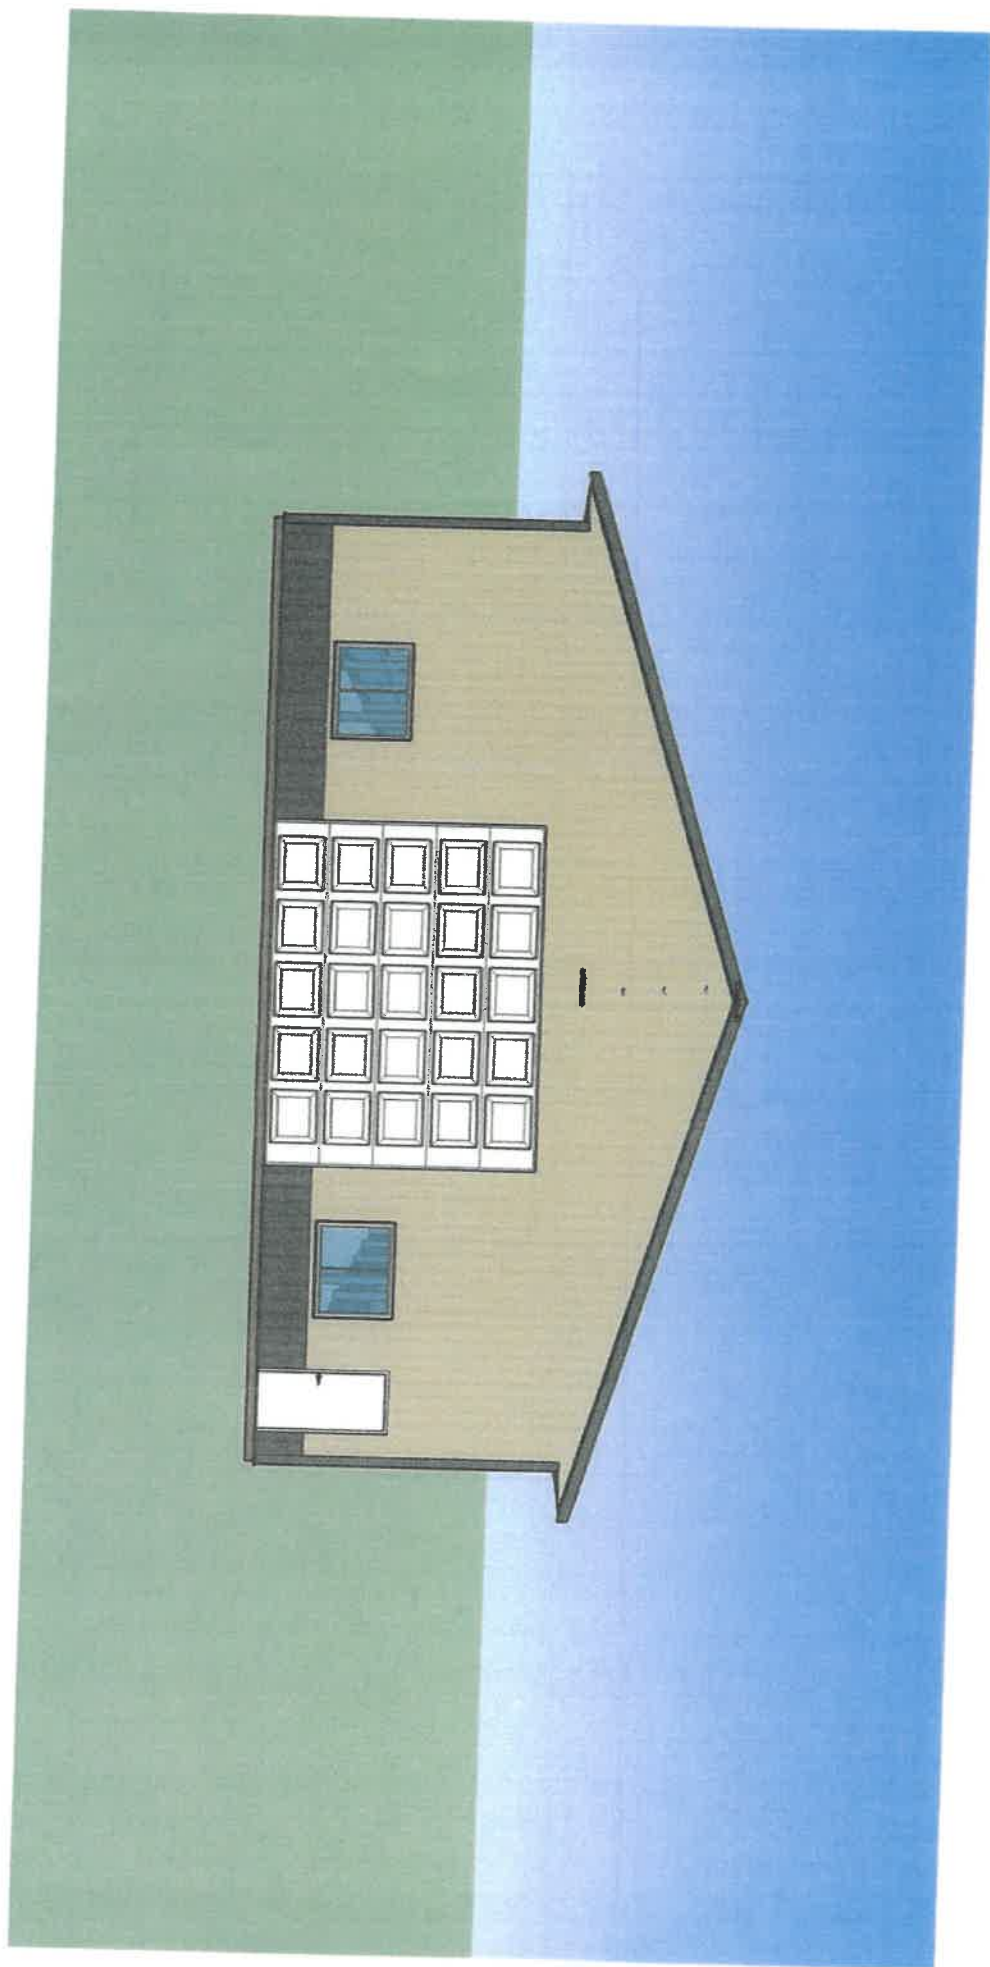

3PLY 2x8 columns

Poured footings approx 24"x8"

2x6 fascia

24" eaves

12" gable overhangs

House wrap

Building height to peak 26'6"

Mid-point

21'

Grade

Wainscot
approx 3' high

5x4

16x14
OVH DR.

5x4

3' DR.

16'

12" heel height

5" concrete

Scale 1/8" = 1'

12" heel

