



EXTERIOR MATERIAL SCHEDULE				
TAG	DESCRIPTION	MANUF.	MODEL/COLOR	COMMENTS
BRK	FACE BRICK, 4"x12"		MATCH EXISTING BUILDING	
FAC	2X12 PVC FASCIA BOARD		MATCH EXISTING BUILDING	
FRZ	2X12 FREIZE BOARD		MATCH EXISTING BUILDING	
SCRN	PREFINISHED METAL LOUVER		MATCH EXISTING BUILDING	
SHGL	ARCHITECTURAL ASPHALT SHINGLES		MATCH EXISTING BUILDING	
SID	FIBER CEMENT SIDING, 6" EXPOSURE		MATCH EXISTING BUILDING	
SILL	PRECAST CONCRETE SILL		MATCH EXISTING BUILDING	
STN	CUT STONE		MATCH EXISTING BUILDING	

KEYNOTE LEGEND


#	DESCRIPTION
1	REFINISHED METAL GUTTER(S)
2	CANOPY TO MATCH EXISTING ADJACENT BUILDING.

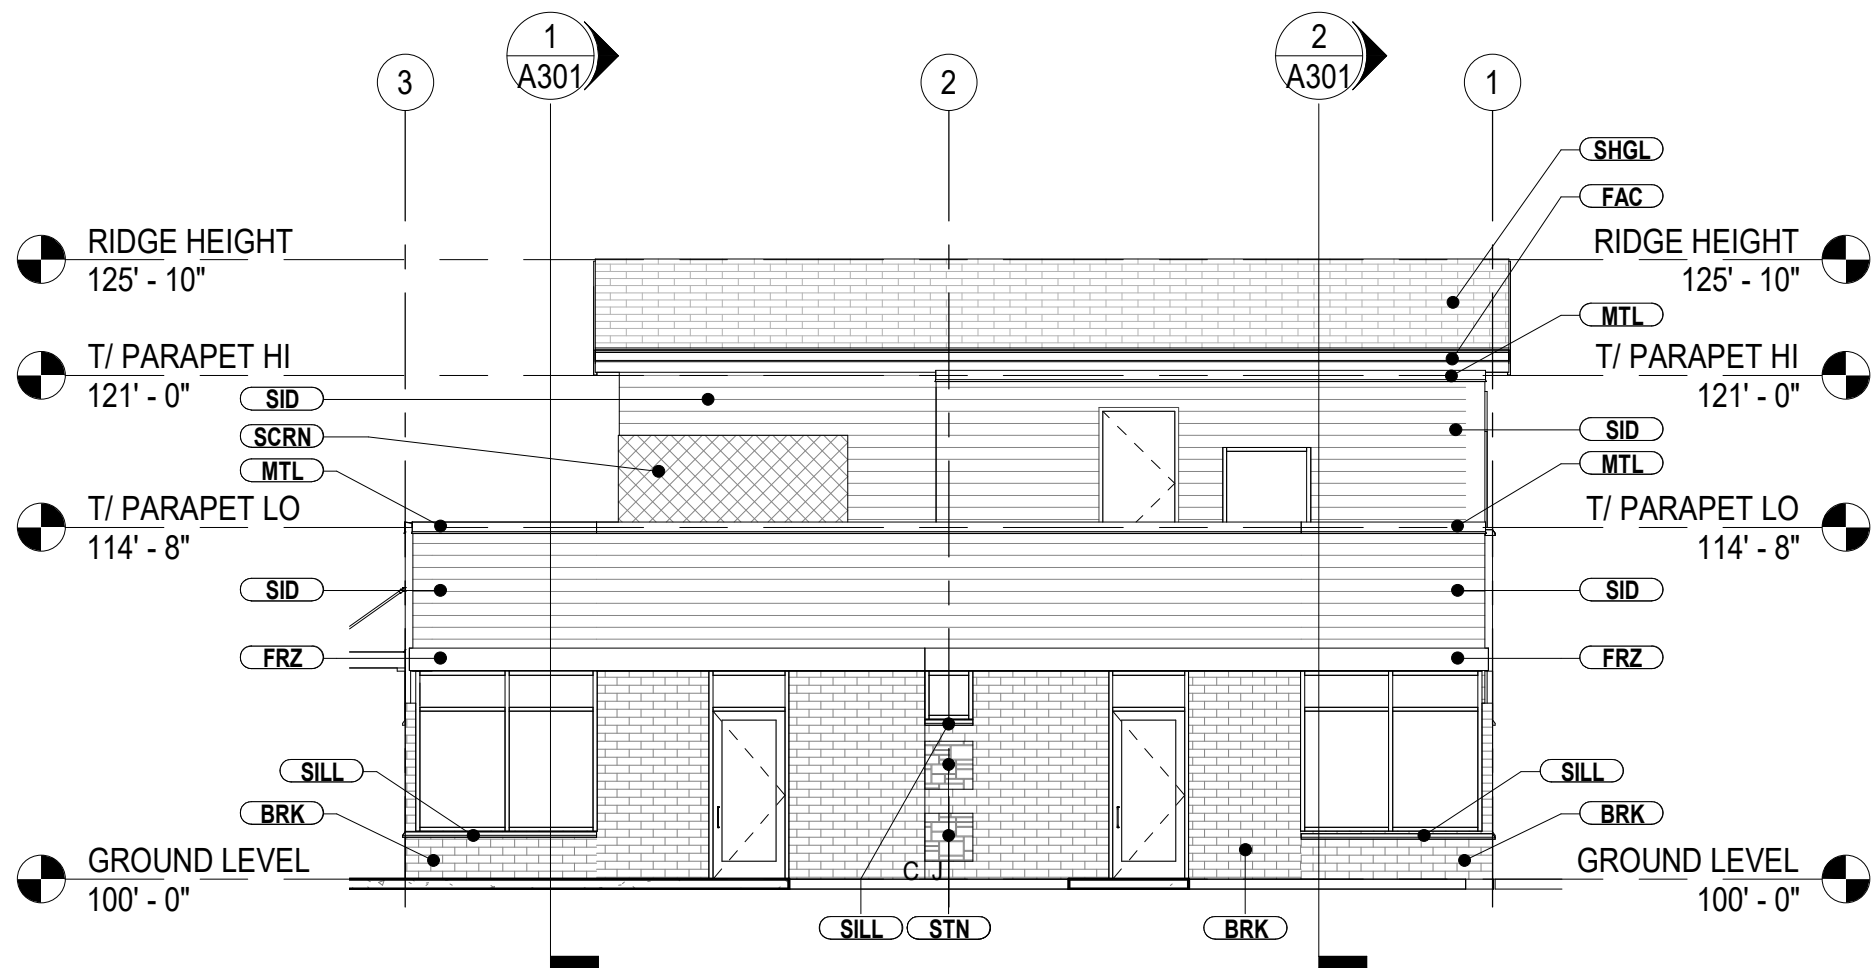


4 RETAIL BUILDING - EAST ELEVATION
1/8" = 1'-0"

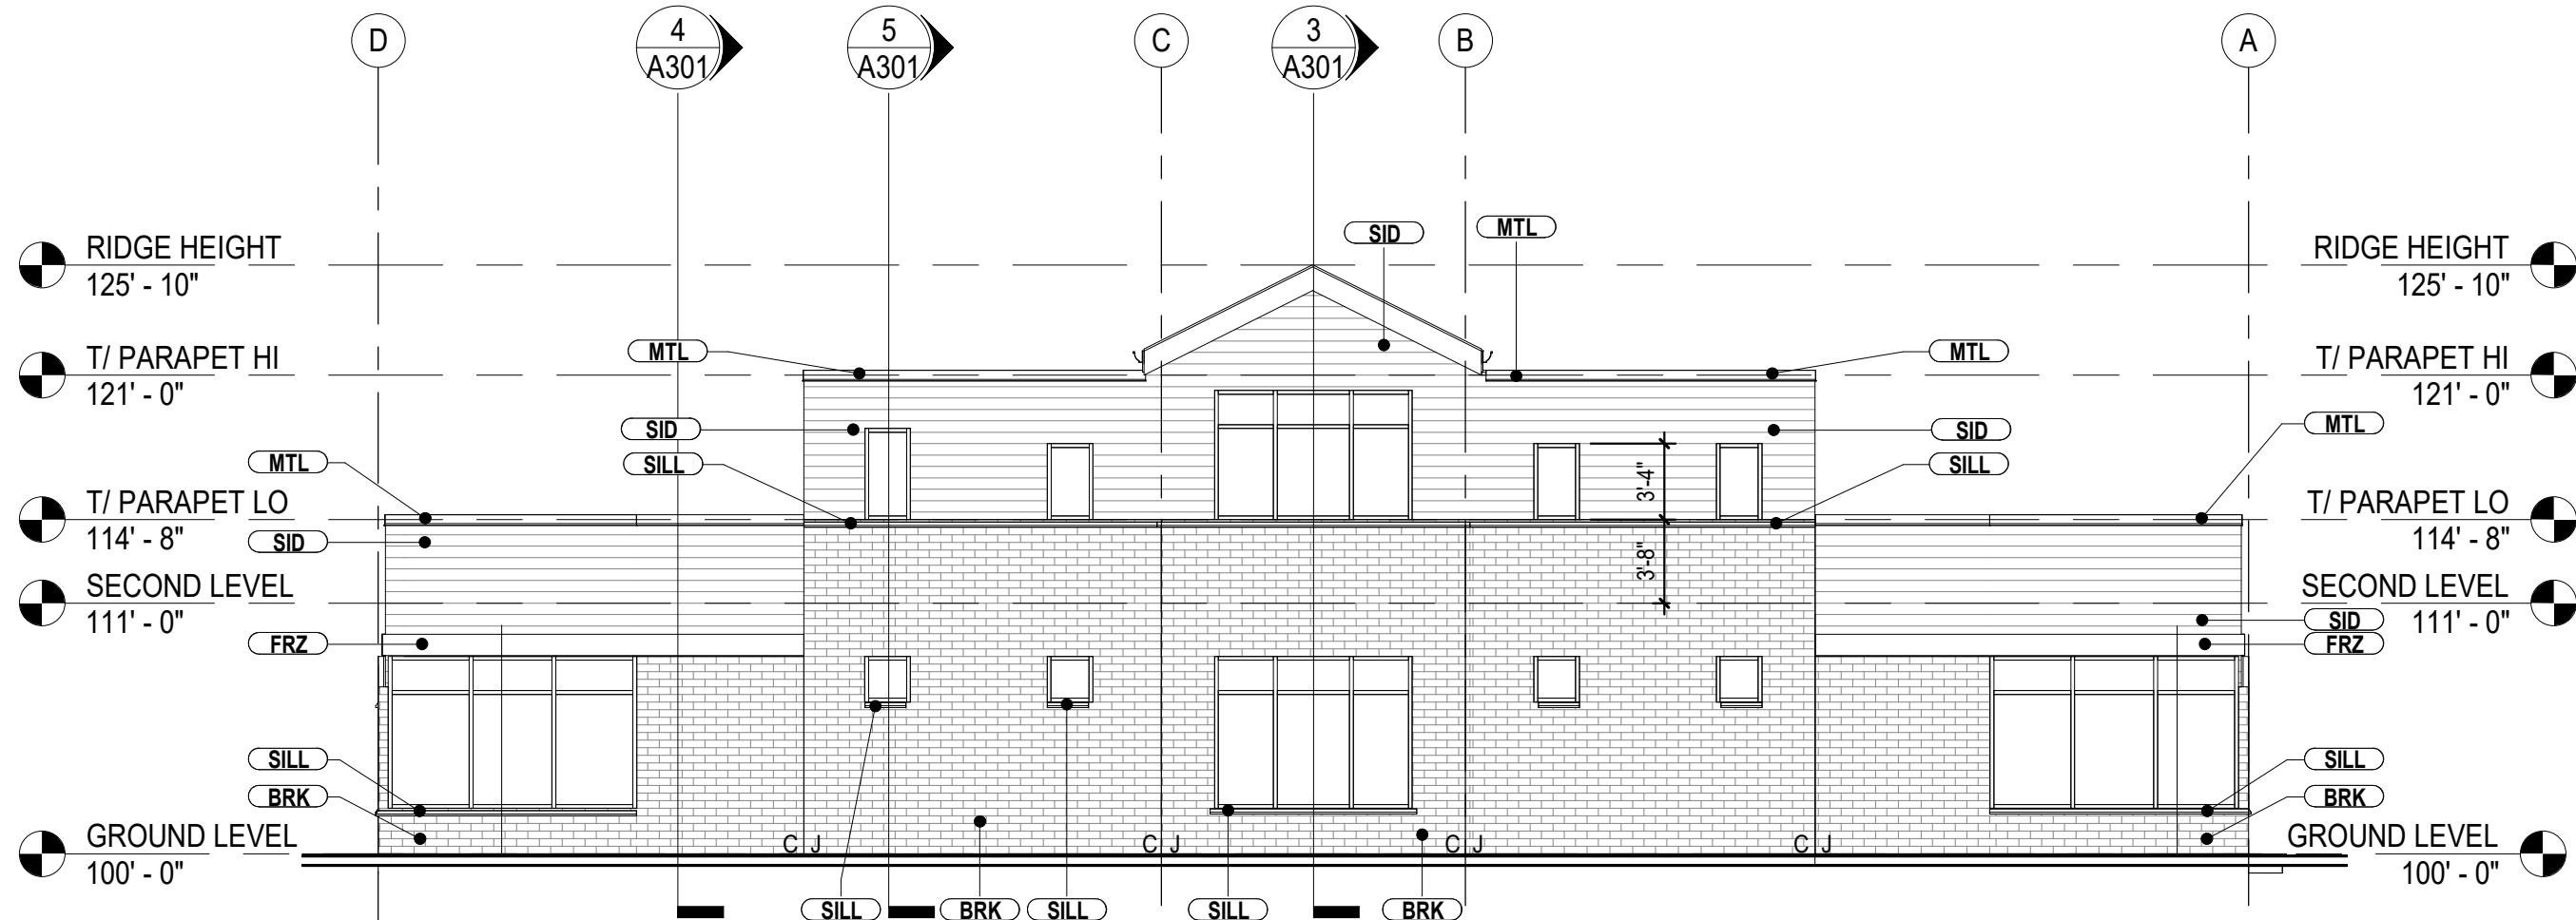

3 RETAIL BUILDING - NORTH ELEVATION
1/8" = 1'-0"

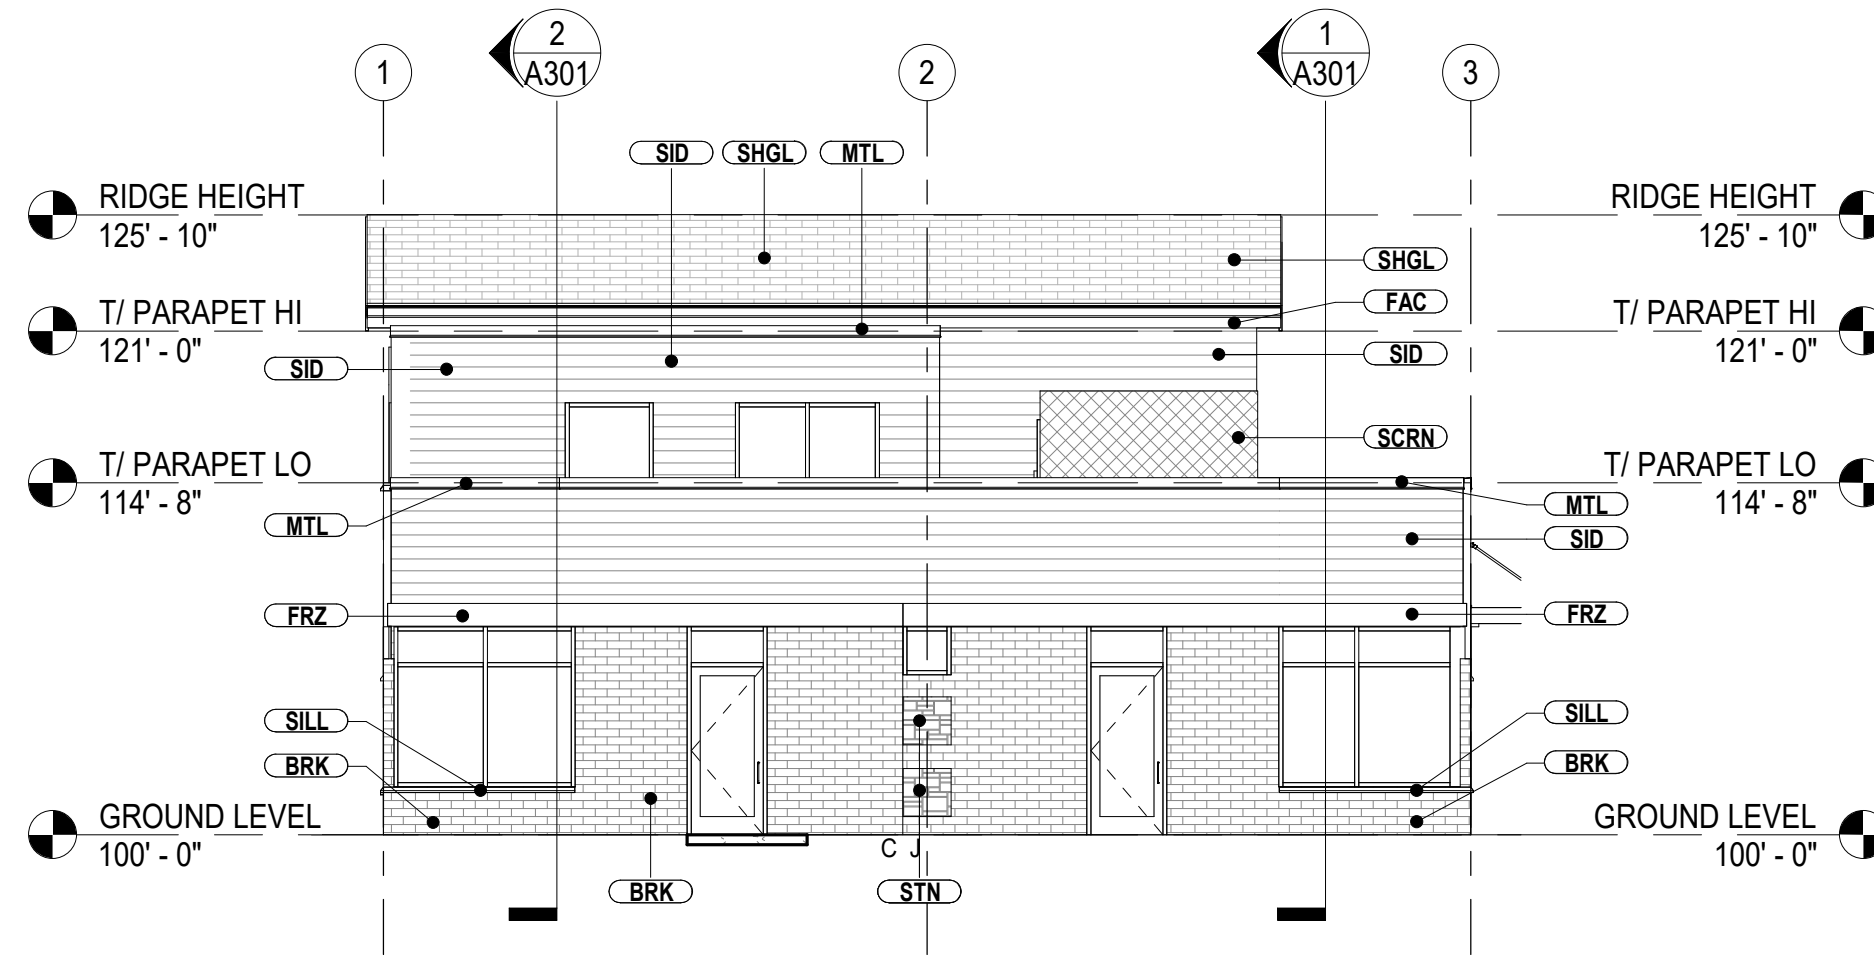

2 RETAIL BUILDING - WEST ELEVATION
1/8" = 1'-0"

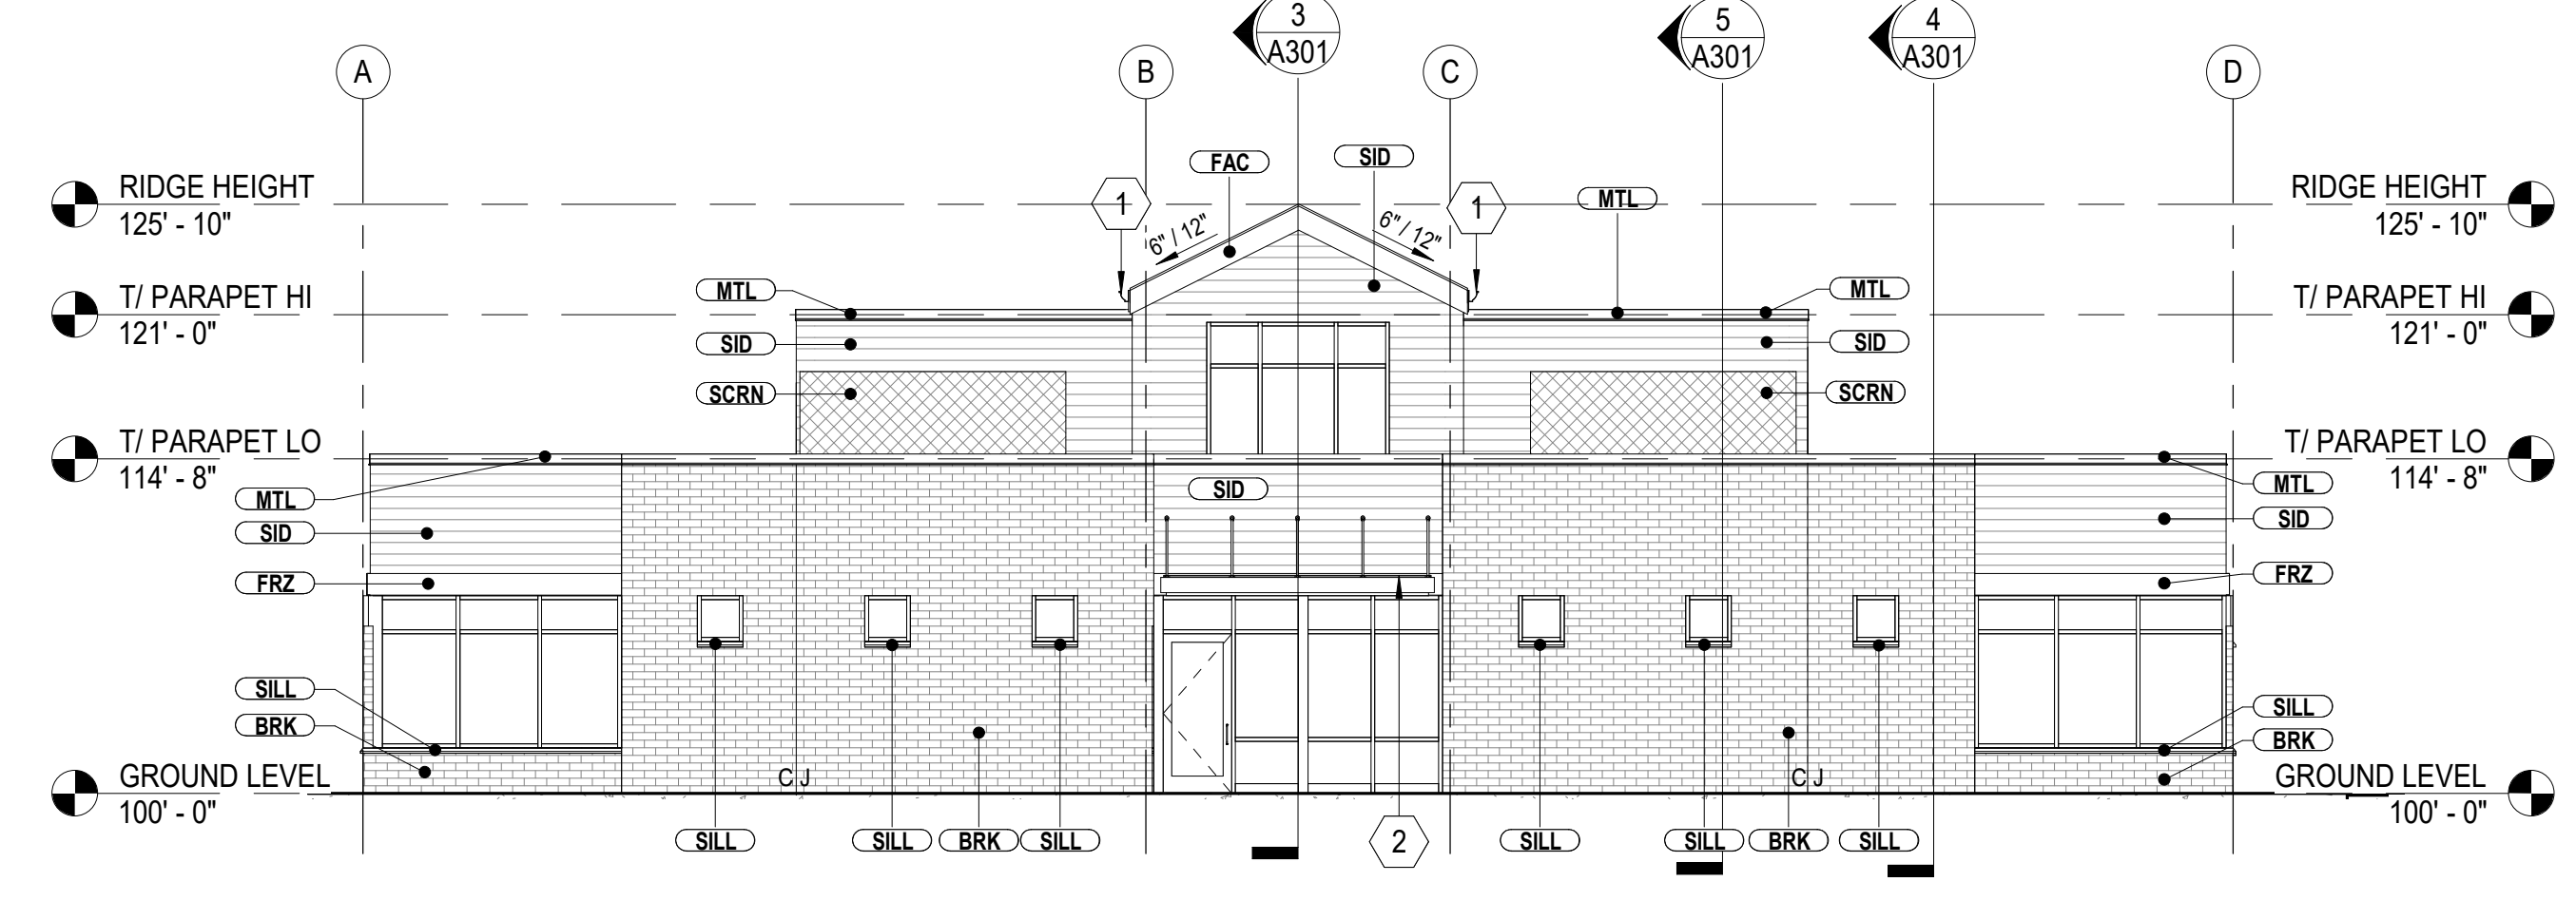

1 RETAIL BUILDING - SOUTH ELEVATION
1/8" = 1'-0"