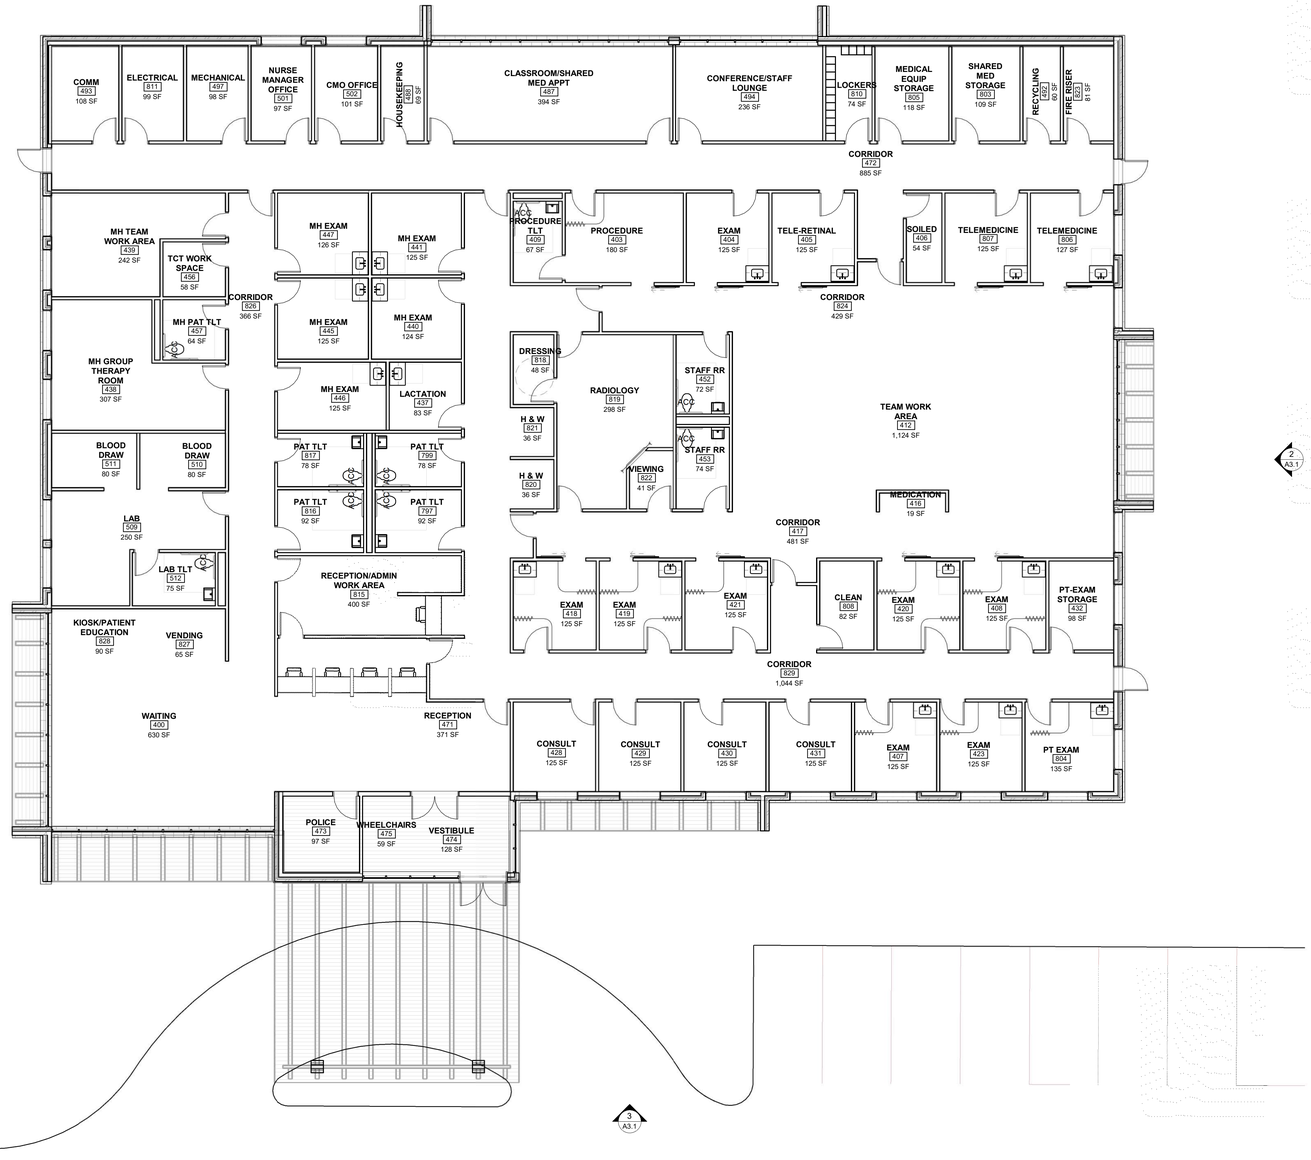

1 A2.1 FLOOR PLAN
1/8" = 1'-0"

NORTH

NOT FOR CONSTRUCTION

POPE ARCHITECTS

POPE ARCHITECTS, INC.
1295 BANDANA BLVD N, SUITE 200
ST. PAUL, MN 55108-2735
(651) 642-9200 | FAX (651) 642-1101
www.popearch.com

VA U.S. Department of Veterans Affairs

VA CLINIC
SHAKOPEE

MARYSTOWN RD.
SHAKOPEE, MN

FLOOR PLAN

Issues and Revisions:

Drawing No: 72199-19192
Drawn by: Author
Checked by: Checker

SHEET
A2.1

TRUE SHEET SCALE
0" 12" 24"

C:\Revit Projects\72199-19192 VA Clinic - Shakopee(R19)_eyoung.rvt
10/24/2019 12:21:30 PM