


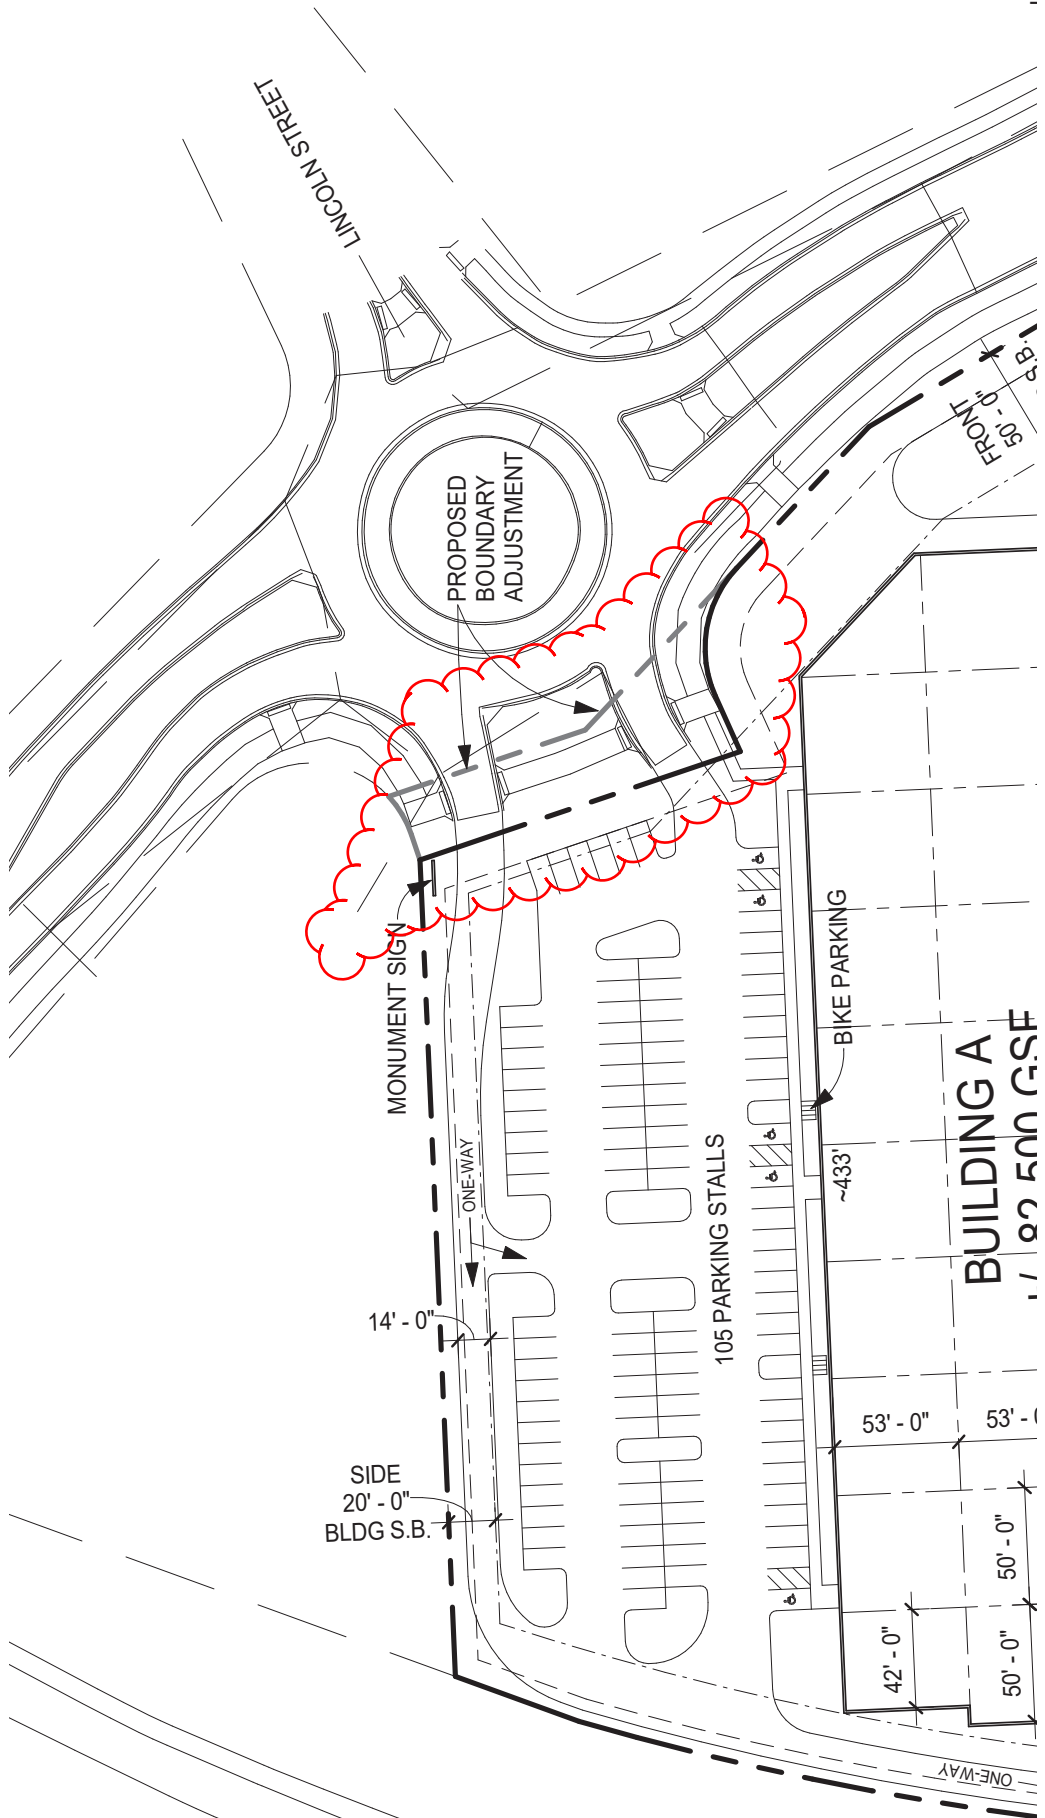

LINCOLN STREET

PROPOSED
BOUNDARY
ADJUSTMENT

MONUMENT SIGN

ONE-WAY

14' - 0"

SIDE
20' - 0"
BLDG S.B.

105 PARKING STALLS

BIKE PARKING

~433'

53' - 0"

53' - 0"

42' - 0"

50' - 0"

ONE-WAY

BUILDING A
11,000 GSF

FRONT
50' - 0"

ROAD DRIVE
(ROAD 69)

INFORMATION