


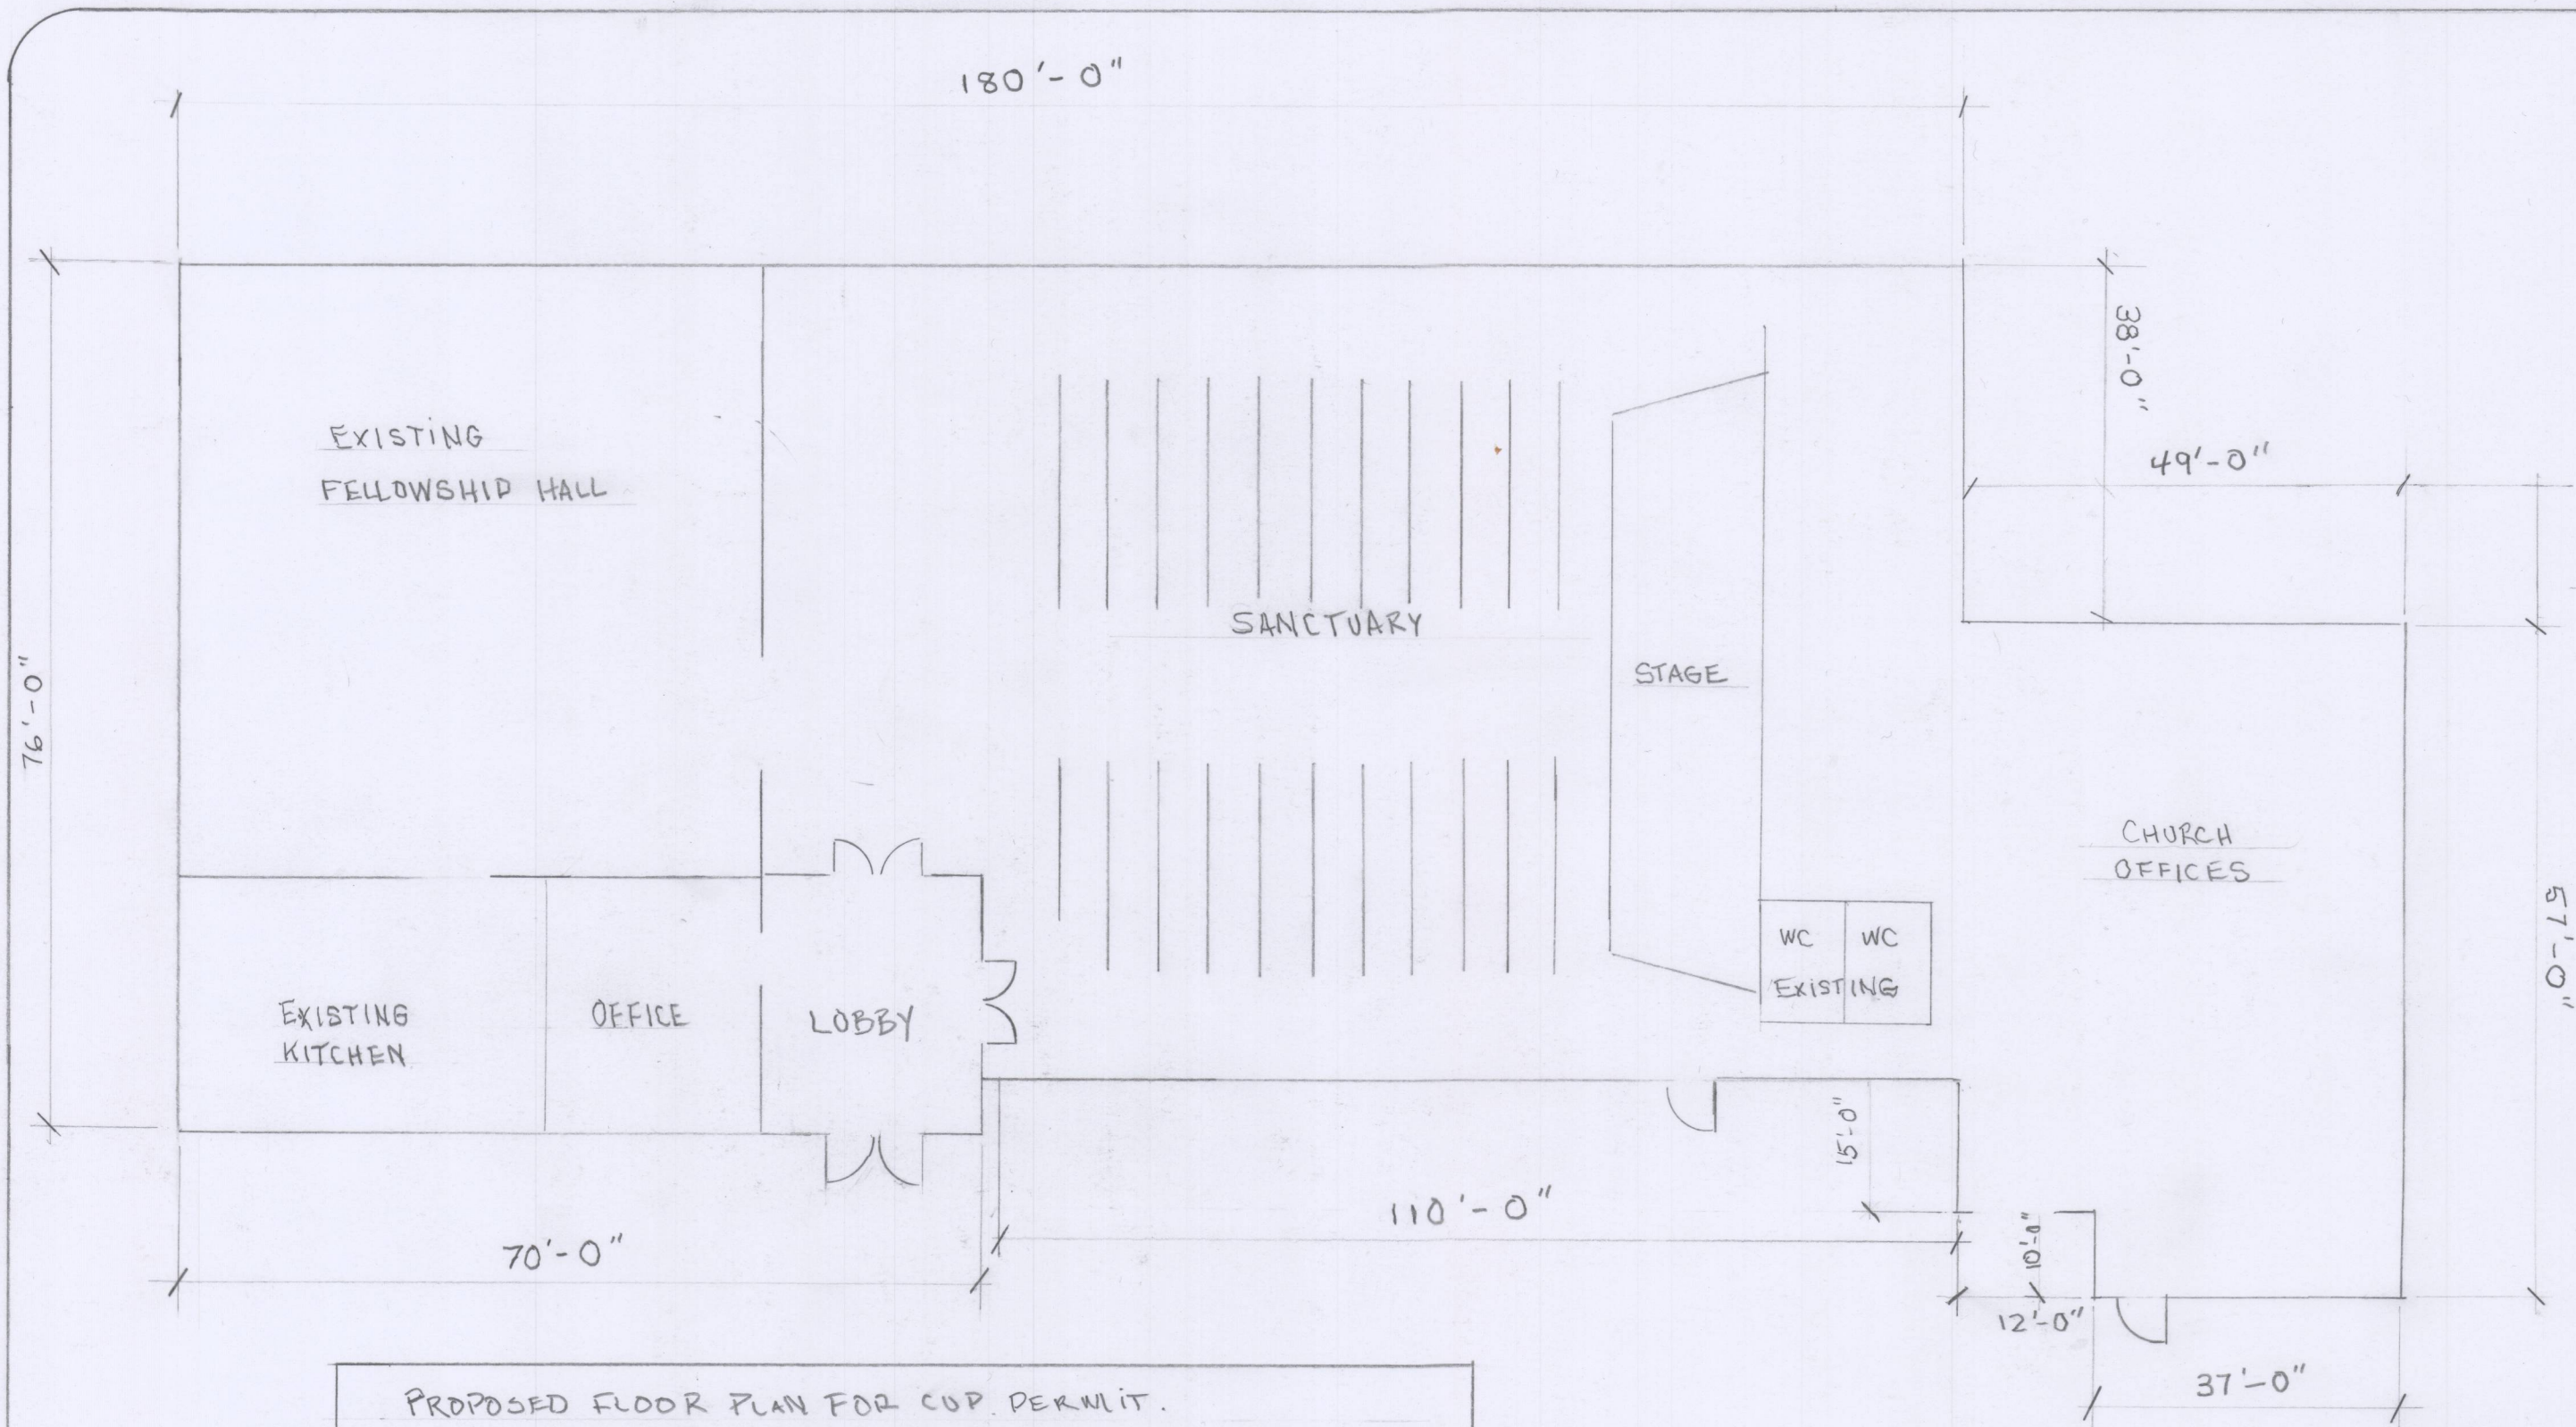

PROPOSED FLOOR PLAN FOR CUP. PERMIT.

SANCTUARY CEILING WILL BE SHEET ROCK - NO PANEL
SEATING FOR 350 SANCTUARY
DIVIDING WALLS NON STRUCTURAL REMOVED
FELLOWSHIP HALL PANEL CEILING REMAINS
SPRINKLER SYSTEM AND FIRE WILL BE INSTALLED



LIGHT OF THE WORLD - PROPOSED FLOOR PLAN
- NOT TO SCALE -



- NON PROFIT 41-184-6174
IGLESIA DEL DIOS VIVO
MARCH 14, 2020
ANGEL F. RODRIGUEZ

FOR
CUP
PERMIT

123 2ND AVE.
SHAKOPEE, MN 55379

A RODRIGUEZ

201-892-2784

1 SHEET

A1