SUMMERLAND PLACE P.U.D.
PRELIMINARY PLAT
SHAKOPEE, MINNESOTA

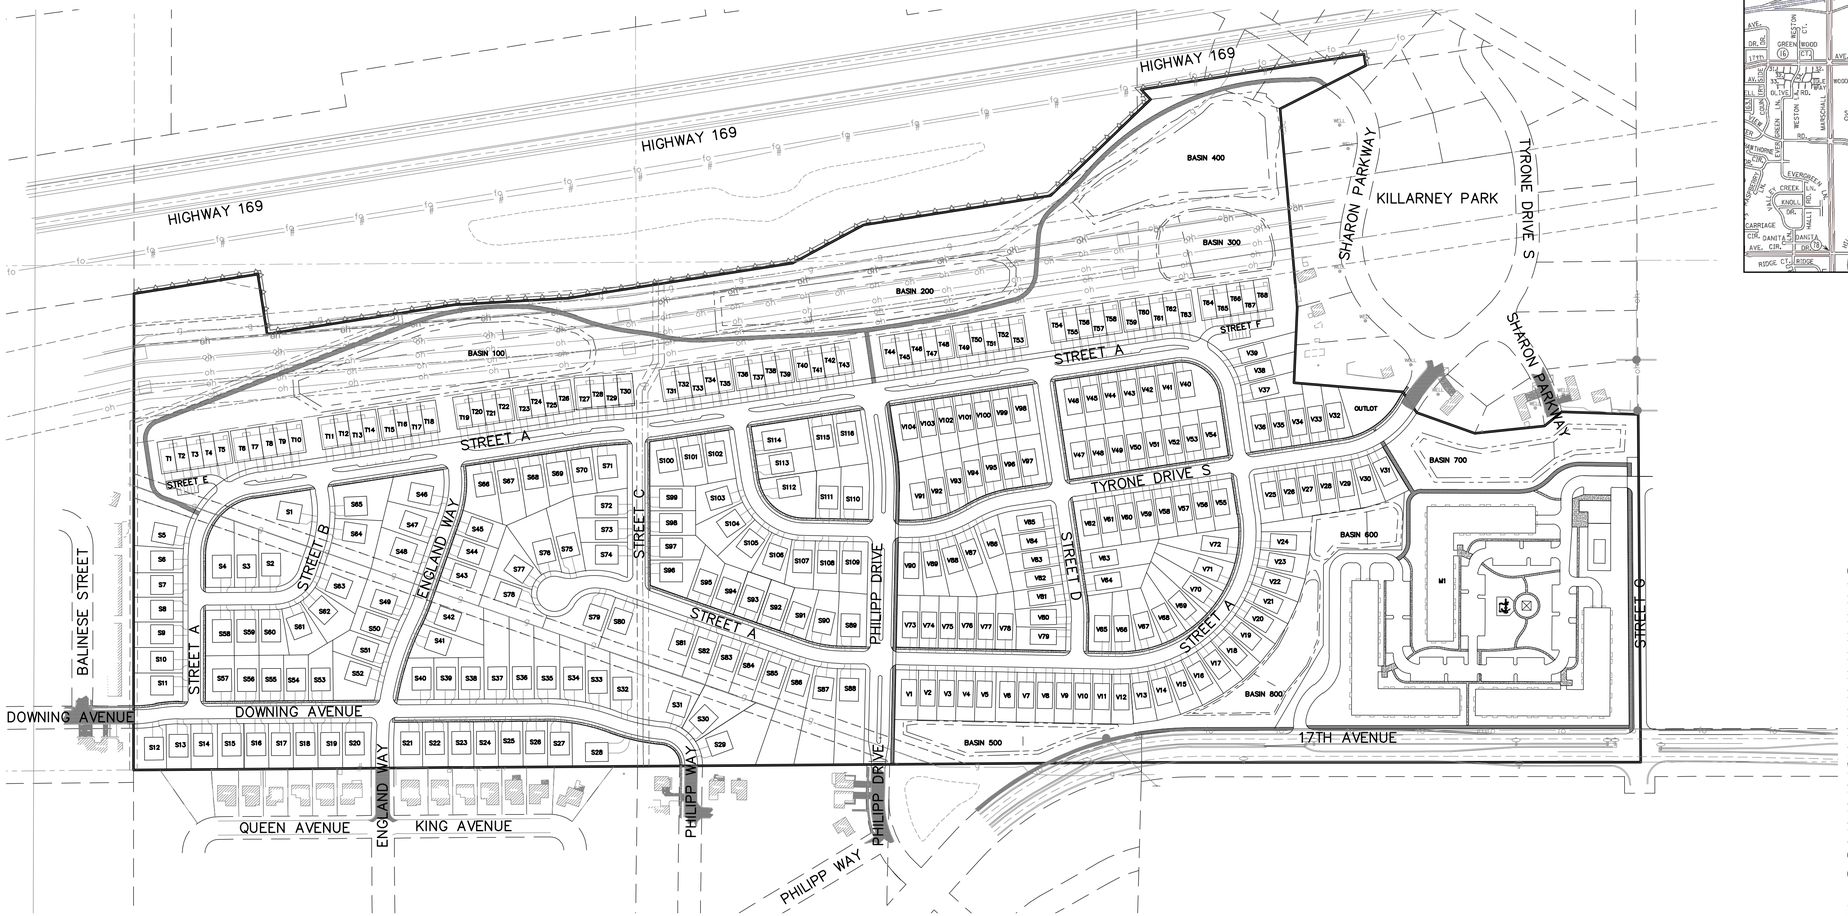

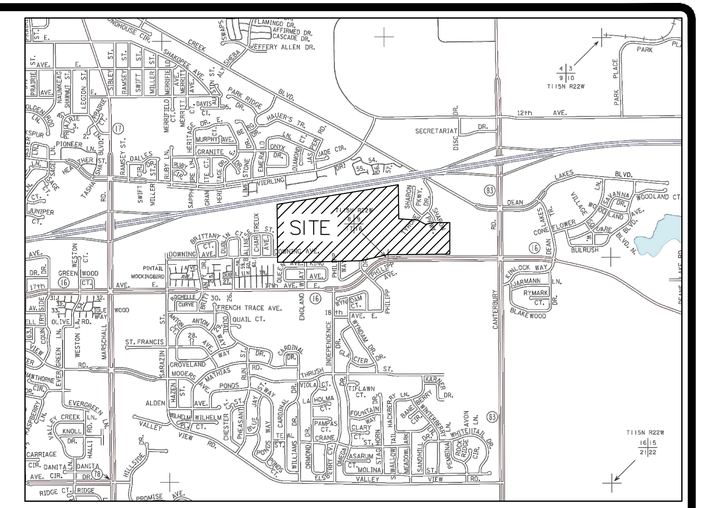

LOCATION MAP

SHEET INDEX

COVER SHEET	1.10
LEGEND SHEET	1.20
EXISTING CONDITIONS	2.10
PRELIMINARY PLAT	3.10-3.11
PRELIMINARY PUD SITE PLAN	4.10-4.12
PRELIMINARY SITE DETAILS	4.20
PRELIMINARY OPEN SPACE PLAN	4.30
PRELIMINARY PHASING PLAN	4.40
PRELIMINARY SANITARY & WATERMAIN PLAN	5.10-5.11
PRELIMINARY STORM PLAN	5.20-5.26
STORM DETAILS	5.30
PRELIMINARY OVERALL GRADING PLAN	6.10
PRELIMINARY GRADING PLAN	6.20-6.26
PRELIMINARY EROSION CONTROL PLAN	6.30-6.31
PRELIMINARY SEEDING PLAN	6.40
GRADING DETAILS	6.50-6.52
CITY DETAILS	8.10
PRELIMINARY LANDSCAPE PLAN	L1-3
PRELIMINARY TREE PRESERVATION PLAN	T1

WARNING!
UNDERGROUND UTILITIES
CALL 48 HOURS BEFORE DIGGING
GOPHER STATE ONE CALL
TWIN CITIES AREA: (651) 454-0002
MN. TOLL FREE: 1-800-252-1166

N

0 125 250 500
GRAPHIC SCALE IN FEET

00-ENG-119035-SHEET-COVR

PIONEER engineering
CIVIL ENGINEERS LAND PLANNERS LAND SURVEYORS LANDSCAPE ARCHITECTS
2422 Enterprise Drive
Mendota Heights, MN 55120
(651) 681-1914
Fax: 681-9488
www.pioneereng.com

I hereby certify that this plan was prepared by me or under my direct supervision and that I am a duly Licensed Professional Engineer under the laws of the State of Minnesota

Name Brian Molinaro
Brian N. Molinaro
Reg. No. 47504 Date 3-6-2020

Revisions

Date	3-6-2020
Designed	NAP
Drawn	NCR/MSN

COVER

SUMMERGATE
17305 CEDAR AVENUE SOUTH
LAKEVILLE, MINNESOTA 55044

SUMMERLAND PLACE
SHAKOPEE, MINNESOTA

© 2019 Pioneer Engineering, P.A.