

SHAKOPEE, MN




PROJECT LOCATION MAP

90% PLANS
CLIENT REVIEW

[illegible]


CADD USER: Dallen J. Webster FILE: M:\DESIGN\23701091_00\2370109100_C4.0_STORM PLAN.DWG PLOT SCALE: 1:2,011.5 PLOT DATE: 7/8/2020 1:17 PM

BARR M:\AutoCAD 2011\AutoCAD 2011 Support\enu\template\Barr_2011_template.dwt Plot at 1: 10/05/2010 14:03:50

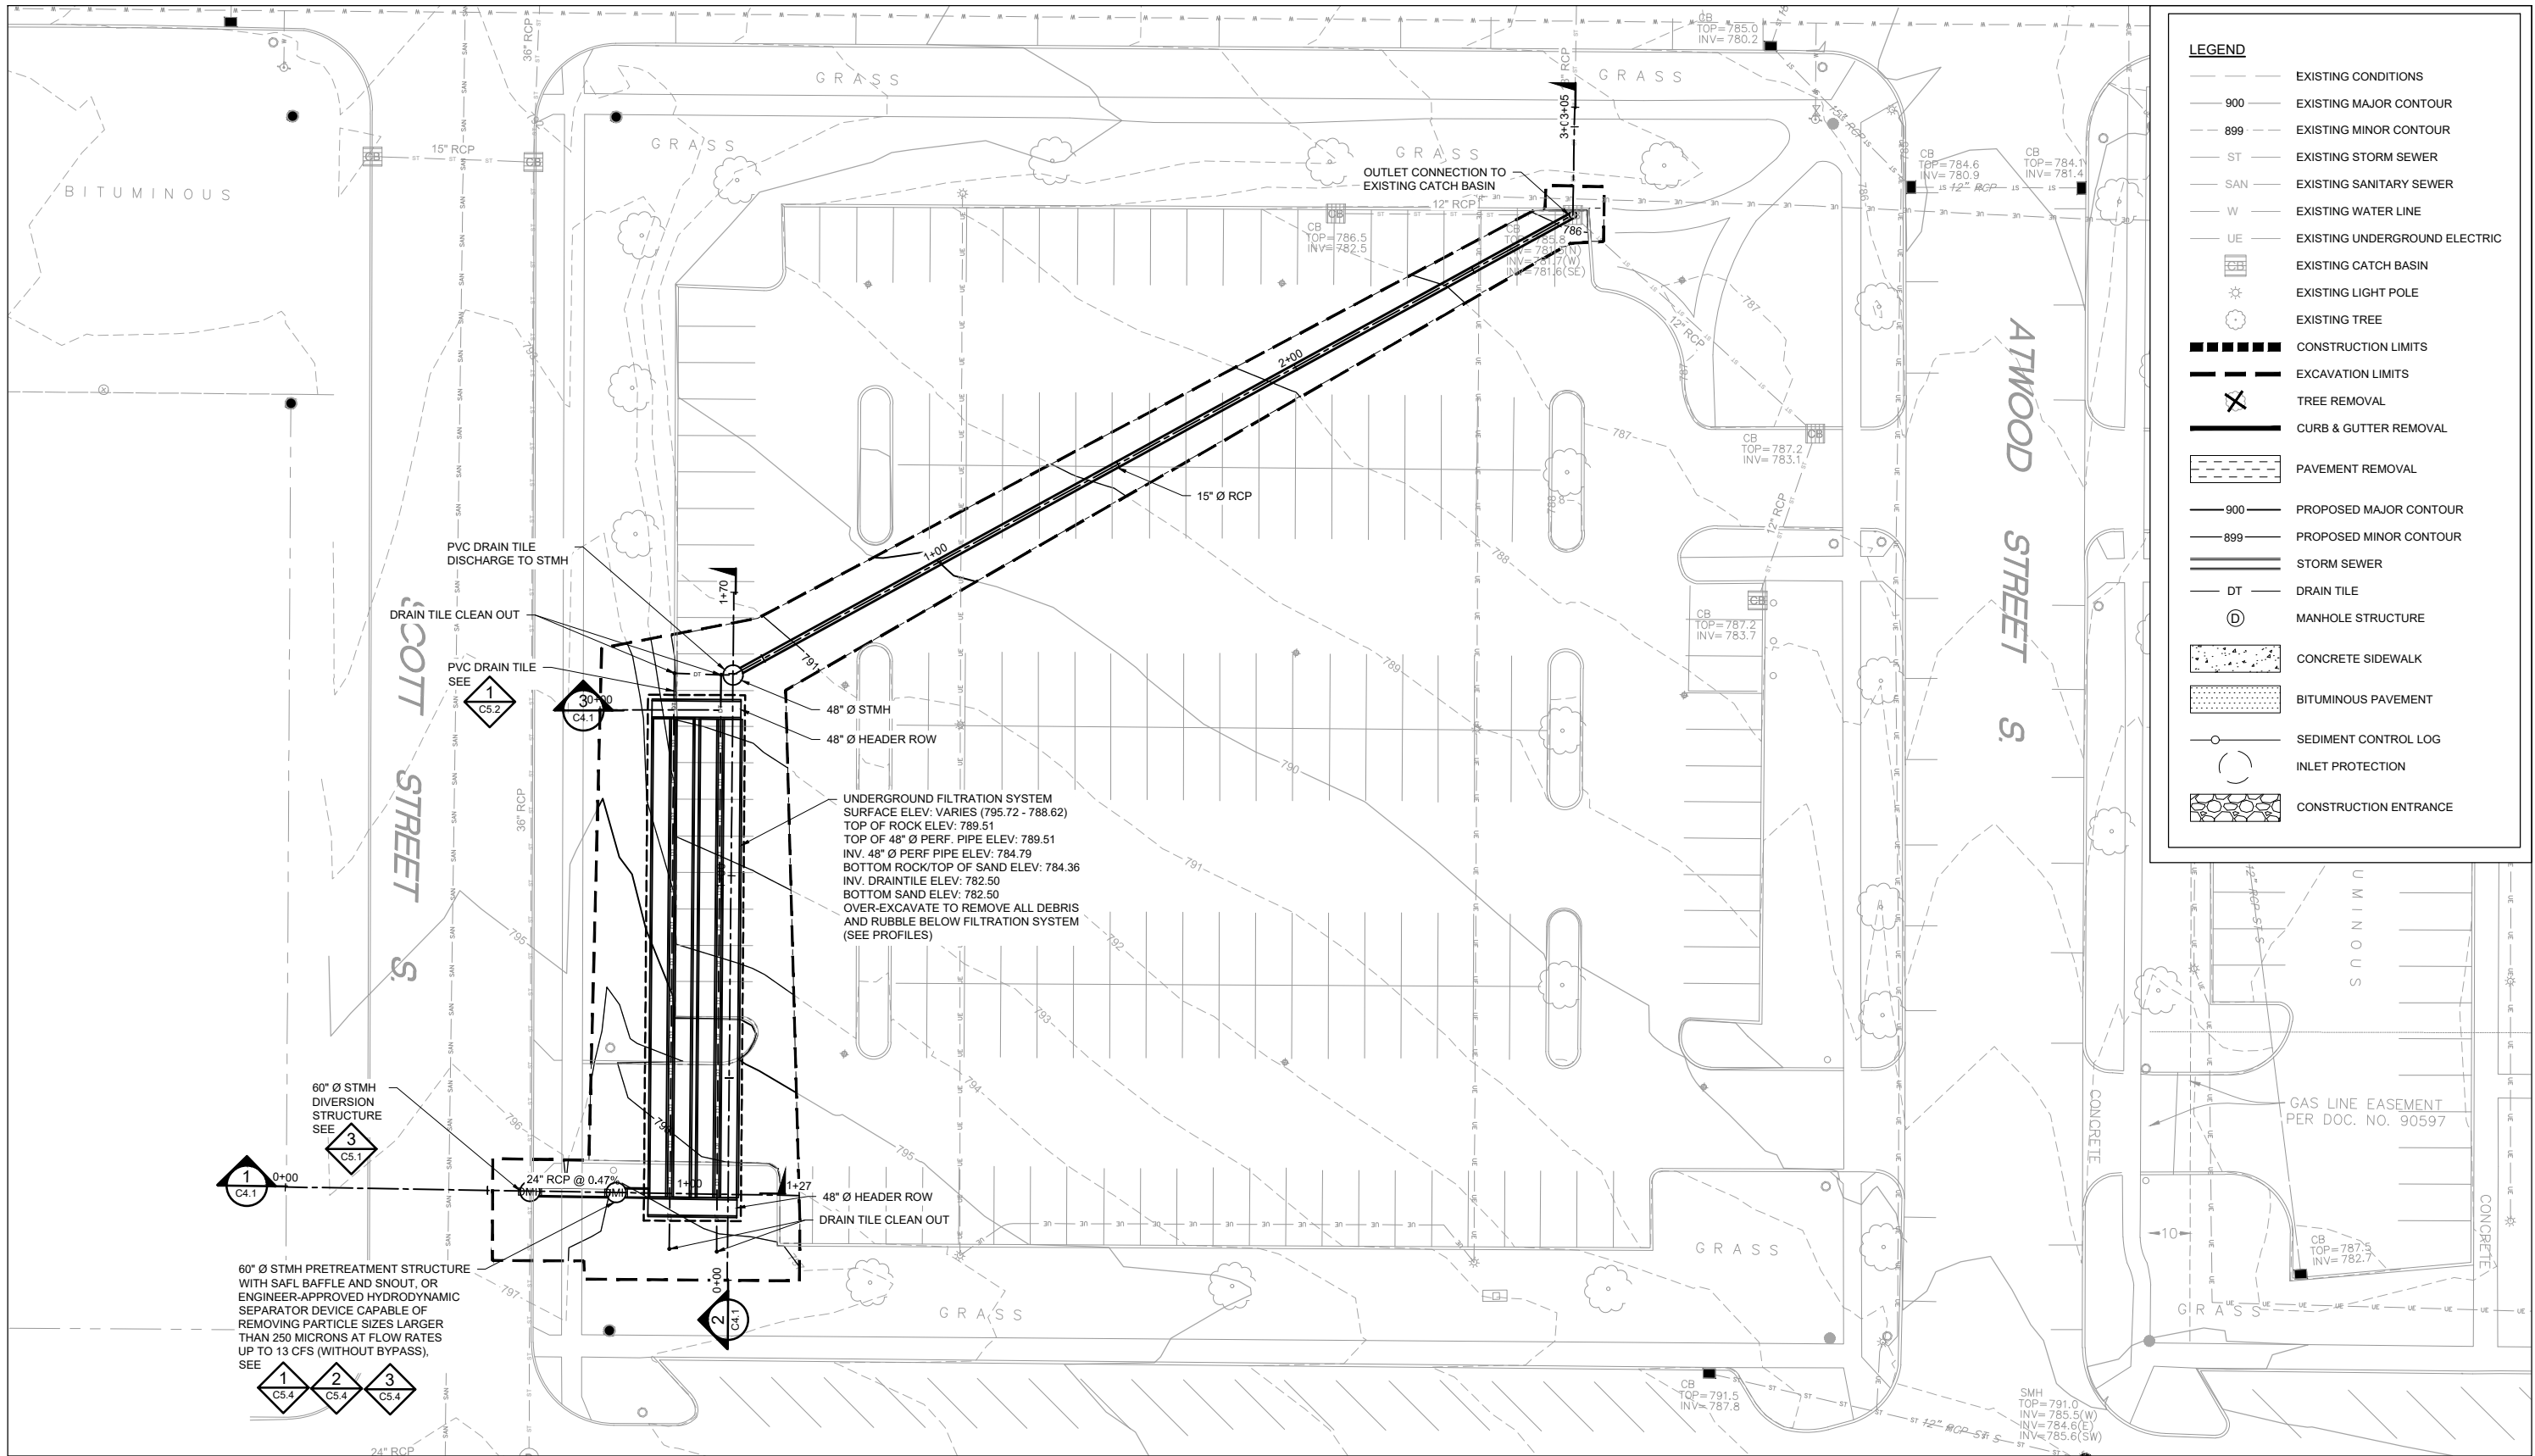

LEGEND	
	EXISTING CONDITIONS
	EXISTING MAJOR CONTOUR
	EXISTING MINOR CONTOUR
	EXISTING STORM SEWER
	EXISTING SANITARY SEWER
	EXISTING WATER LINE
	EXISTING UNDERGROUND ELECTRIC
	EXISTING CATCH BASIN
	EXISTING LIGHT POLE
	EXISTING TREE
	CONSTRUCTION LIMITS
	EXCAVATION LIMITS
	TREE REMOVAL
	CURB & GUTTER REMOVAL
	PAVEMENT REMOVAL
	PROPOSED MAJOR CONTOUR
	PROPOSED MINOR CONTOUR
	STORM SEWER
	DRAIN TILE
	MANHOLE STRUCTURE
	CONCRETE SIDEWALK
	BITUMINOUS PAVEMENT
	SEDIMENT CONTROL LOG
	INLET PROTECTION
	CONSTRUCTION ENTRANCE

1 PLAN: STORMWATER FILTRATION SYSTEM

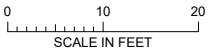

90% PLANS
CLIENT REVIEW

					I HEREBY CERTIFY THAT THIS PLAN, SPECIFICATION, OR REPORT WAS PREPARED BY ME OR UNDER MY DIRECT SUPERVISION AND THAT I AM A DULY LICENSED PROFESSIONAL ENGINEER UNDER THE LAWS OF THE STATE OF MINNESOTA.					CLIENT BID CONSTRUCTION RELEASED TO/FOR					04/23/202007/08/2020				
--	--	--	--	--	---	--	--	--	--	--	--	--	--	--	---	--	--	--	--