


GOPHER STATE ONE CALL

CALL 48 HOURS BEFORE YOU DIG
TWIN CITY AREA 651-454-0002
MN. TOLL FREE 1-800-252-1166

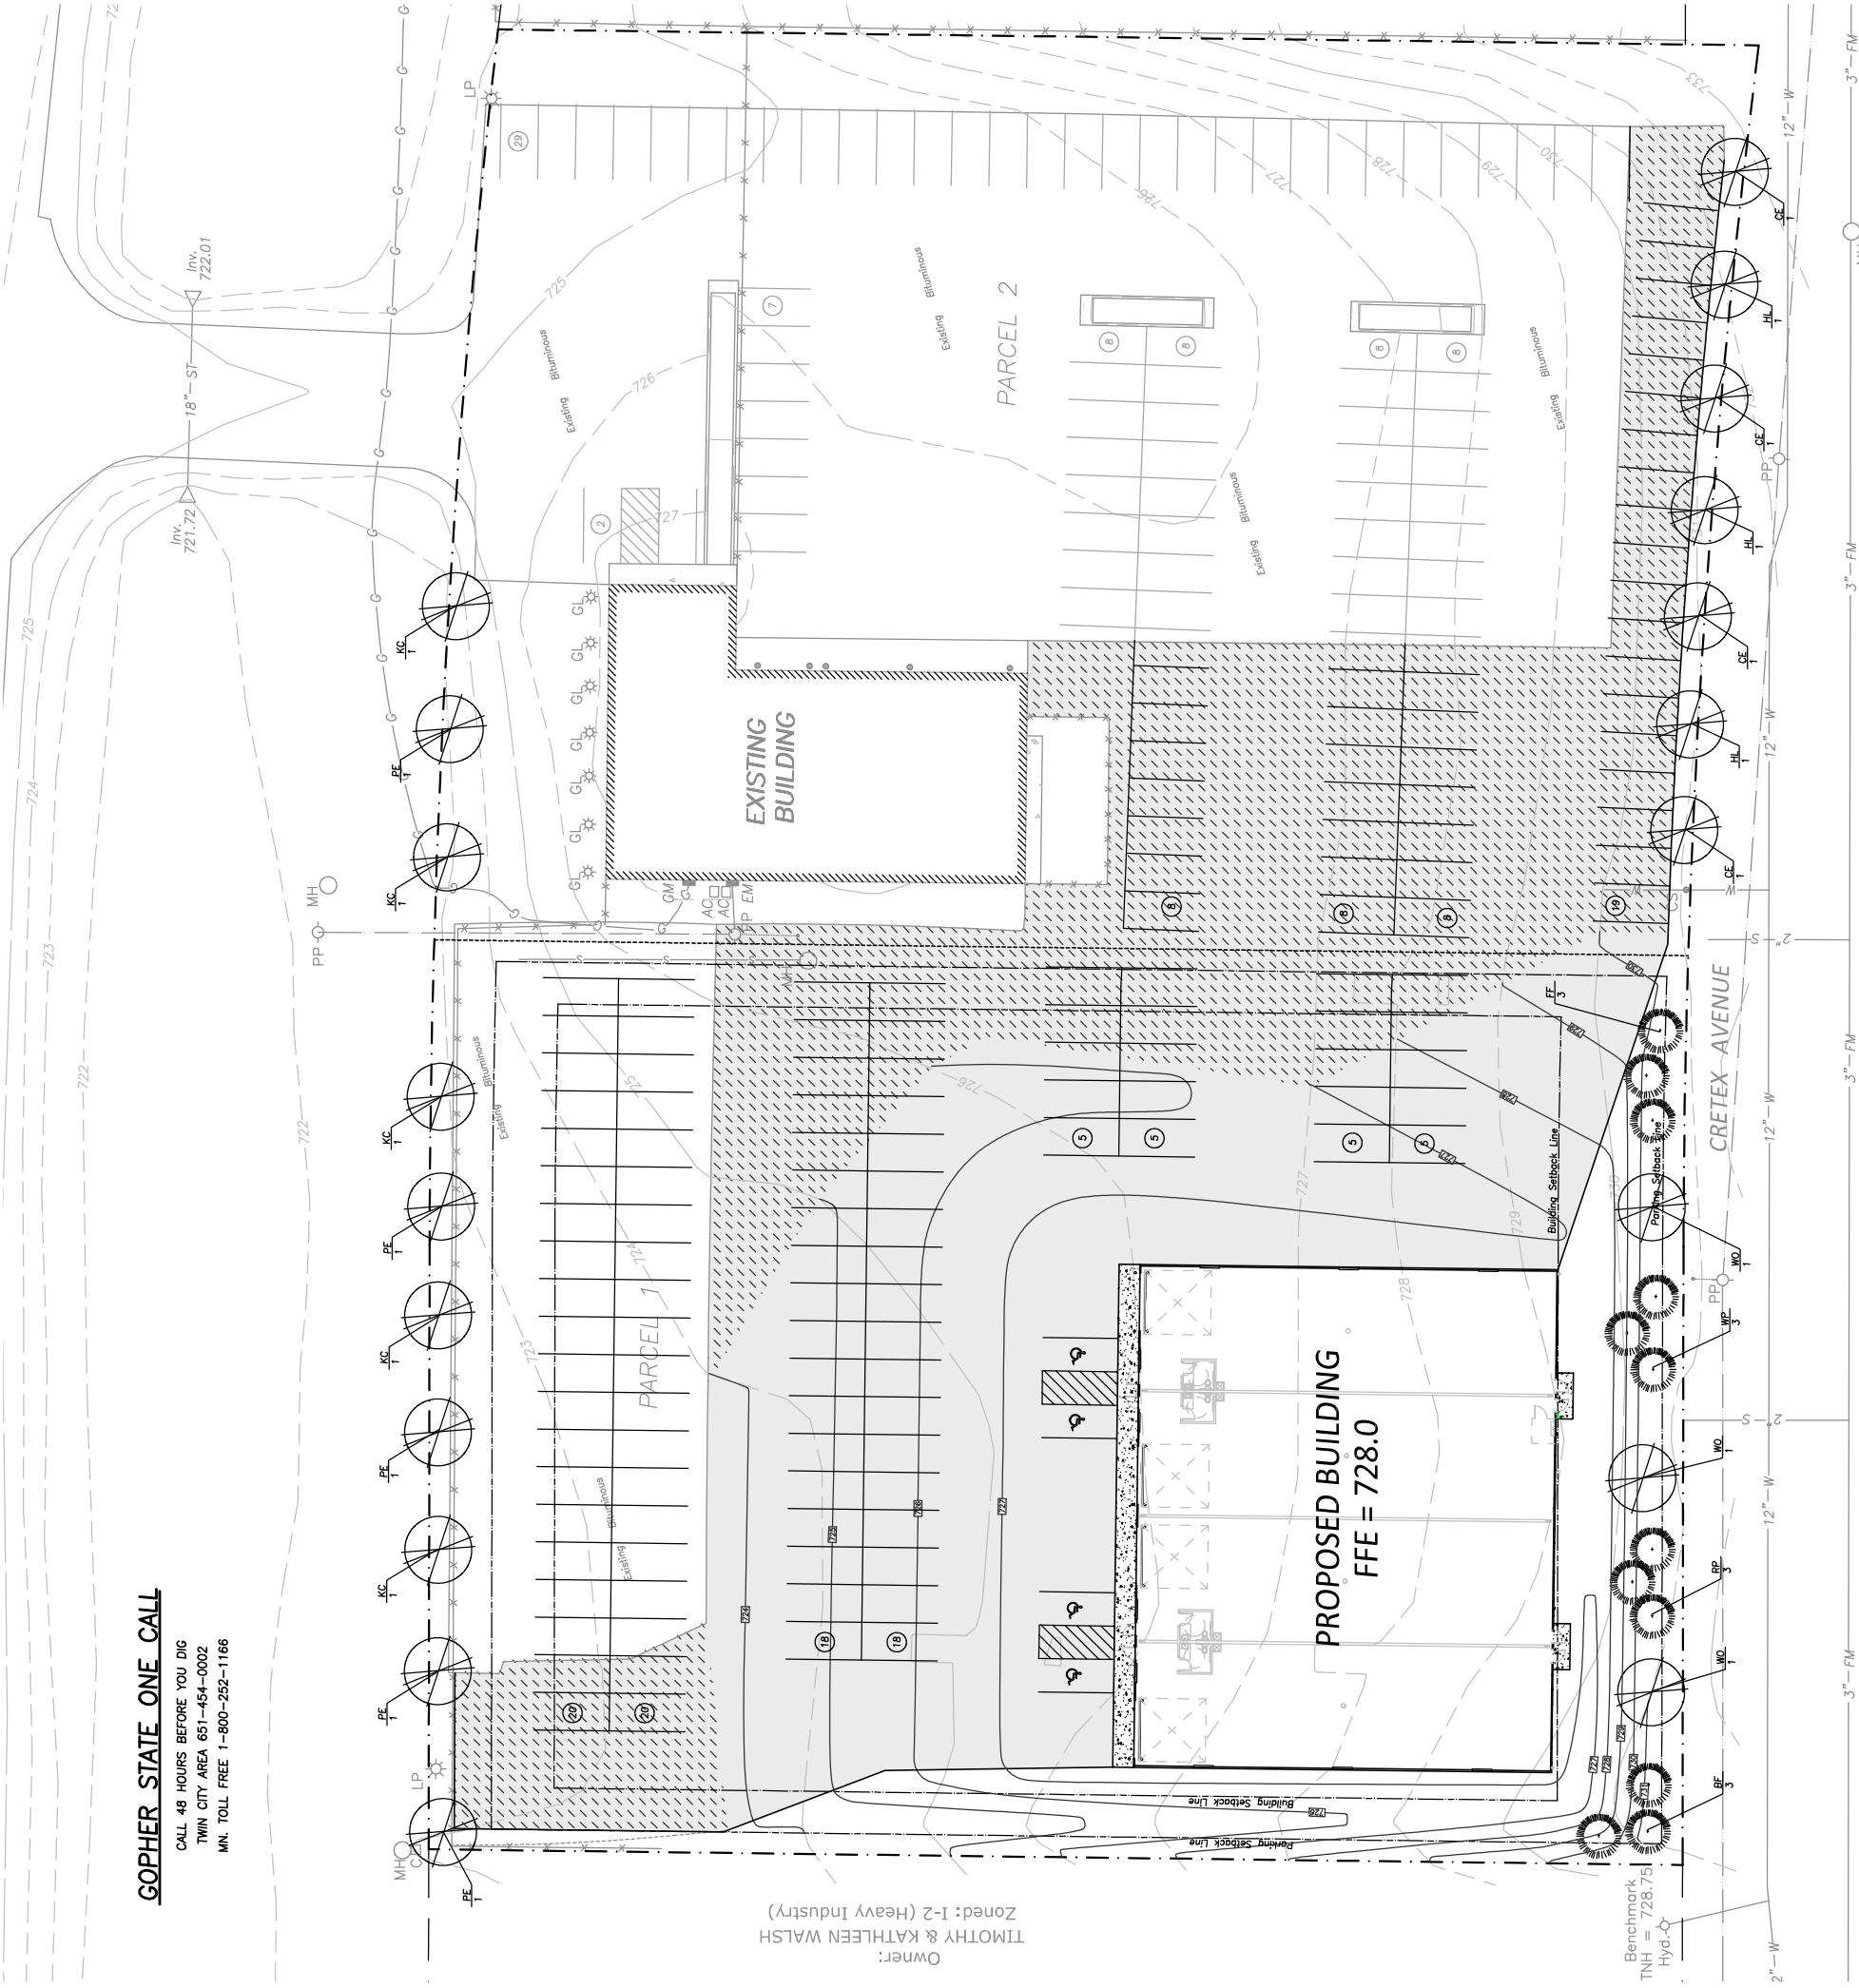


Owner:
TIMOTHY & KATHLEEN WALSH
Zoned: I-2 (Heavy Industry)

TREE LIST

TREES	SYMBOL	QTY	SCIENTIFIC NAME	COMMON NAME	SIZE/ROOT
	WO	3	Quercus alba	White Oak	2.5" B & B
	PE	5	Ulmus wilsoniana hybrid	Patriot Elm	2.5" B & B
	CE	4	Ulmus 'cathedral'	Cathedral Elm	2.5" B & B
	HL	3	Oedifisia tricoanthos var. inermis	Honeylocust, thornless	2.5" B & B
	KC	5	Gymnocladus dioica	Kentucky Coffee Tree, 'Espresso'	2.5" B & B
	RP	3	Pinus resinosa	Red Pine	6" B & B
	WP	3	Pinus strobus	Eastern White Pine	6" B & B
	BF	3	Abies balsamea	Balsam Fir	6" B & B
	FF	3	Abies fraseri	Fraser Fir	6" B & B
	TOTAL	32			


LANDSCAPE CALCULATIONS

PROPOSED BUILDING AREA: 12,035 S.F.
BUILDING FOOTPRINT AREA TREES REQUIRED: 23 TREES
PROPOSED IMPERVIOUS AREA (EXCLUDING BUILDING): 32,449 S.F.
IMPERVIOUS AREA TREES REQUIRED: 9 TREES
TOTAL TREES REQUIRED: 32 TREES

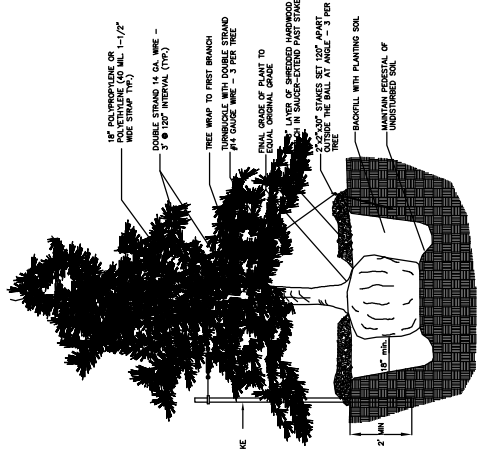

NOTES:
TWO ALTERNATE METHODS OF TREE STAKING ARE SHOWN.
IT IS THE CONTRACTOR'S OPTION TO STAKE TREES. HOWEVER, THE CONTRACTOR
IS RESPONSIBLE FOR THE MAINTAINING TREES IN A PLUMB POSITION THROUGHOUT
THE GUARANTEE PERIOD.
SCAFFRY BOTTOM AND SIDES OF HOLE PRIOR TO PLANTING.
CONVERT TO HAVE SHREKED HARDWOOD MULCH UNLESS
OTHERWISE NOTED.
NO MULCH TO BE IN CONTACT WITH TRUNK.

CONIFEROUS TREE PLANTING DETAIL

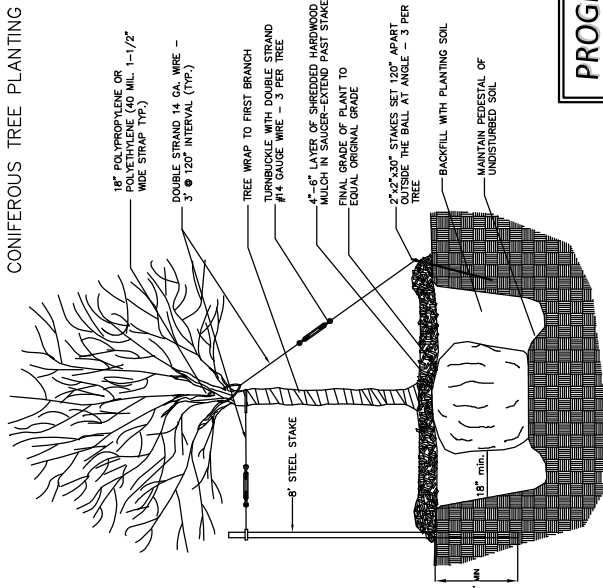

NOTES:
TWO ALTERNATE METHODS OF TREE STAKING ARE SHOWN.
IT IS THE CONTRACTOR'S OPTION TO STAKE TREES. HOWEVER, THE CONTRACTOR
IS RESPONSIBLE FOR THE MAINTAINING TREES IN A PLUMB POSITION THROUGHOUT
THE GUARANTEE PERIOD.
SCAFFRY BOTTOM AND SIDES OF HOLE PRIOR TO PLANTING.

DECIDUOUS TREE PLANTING DETAIL

CITY SUBMITTAL
ROTATE BUILDING
ADDRESS SPUC COMMENTS
ADDRESS SPUC COMMENTS
6-17-20
7-23-20
8-7-20
8-21-20

LANDSCAPE PLAN
CARGO VAN-GO
CITY OF SHAKOPEE

SHEET NUMBER

L1