


GOPHER STATE ONE CALL

CALL 48 HOURS BEFORE YOU DIG
TWIN CITY AREA 651-454-0002
MN. TOLL FREE 1-800-252-1166

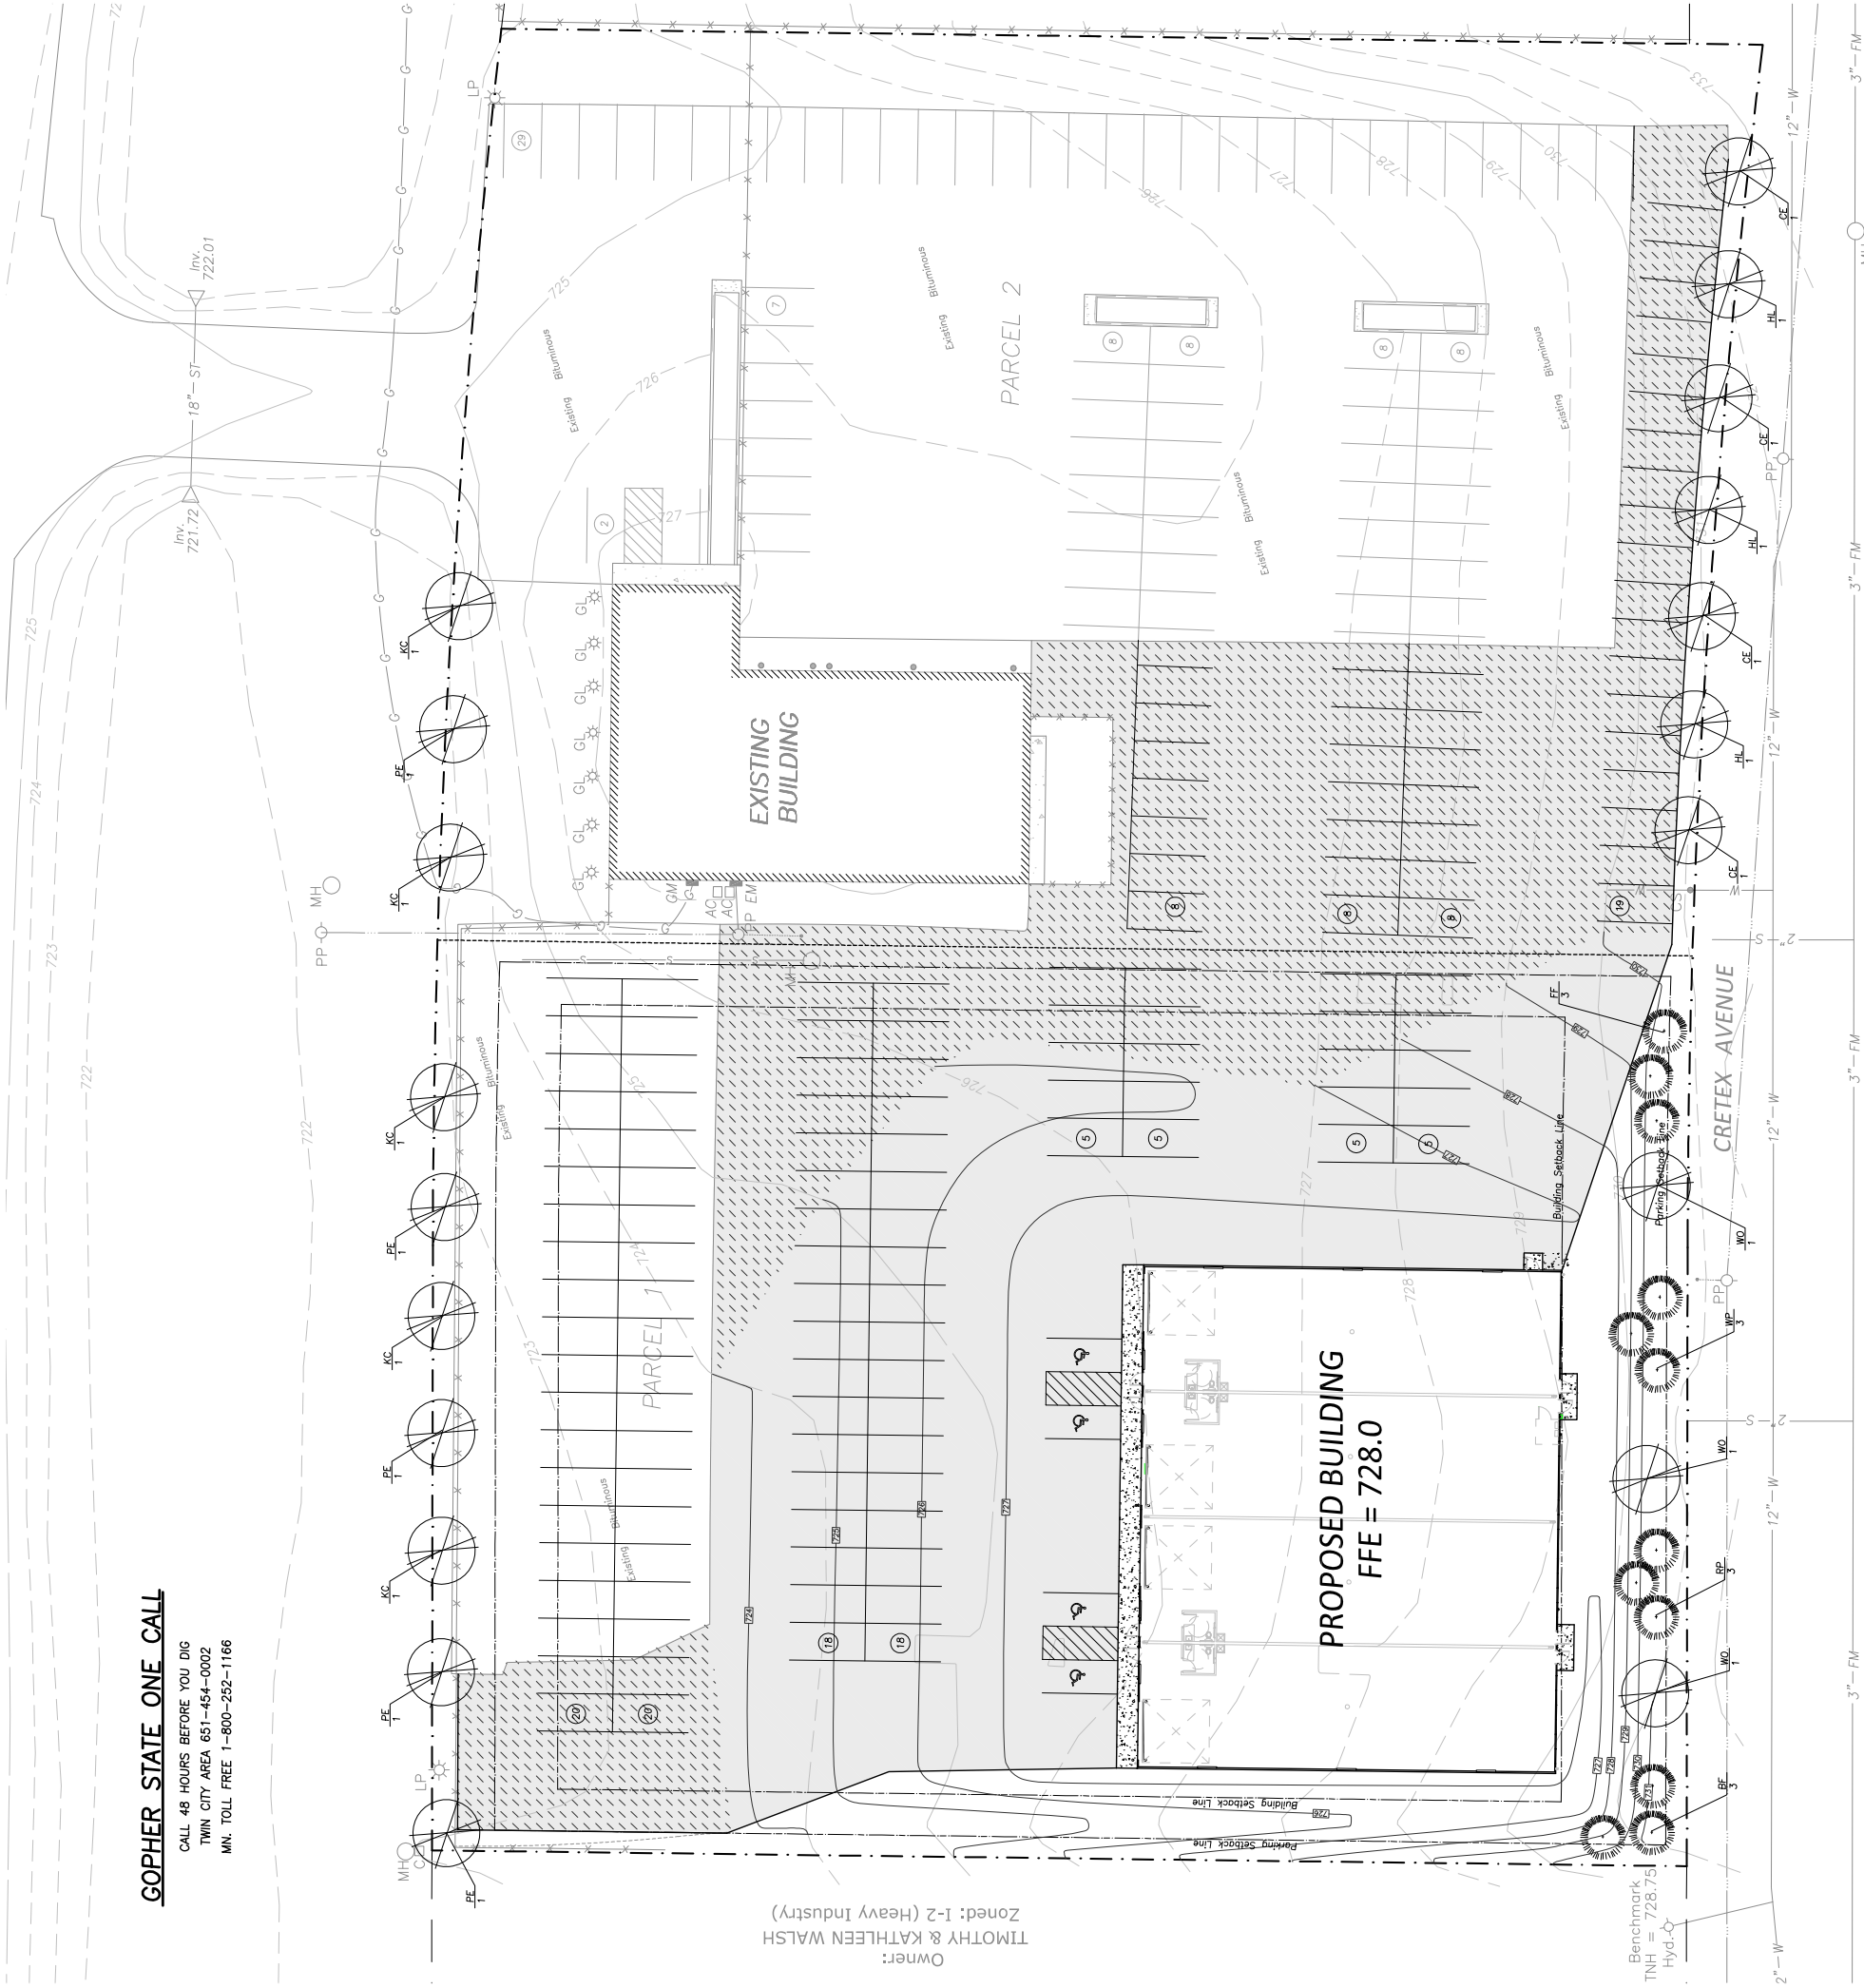


TREE LIST

TREES	SYMBOL	QTY	SCIENTIFIC NAME	COMMON NAME	SIZE/ROOT
WO		3	Quercus alba	White Oak	2.5" B & B
PE		5	Ulmus wilsoniana hybrid	Patriot Elm	2.5" B & B
CE		4	Ulmus 'Cathedral'	Cathedral Elm	2.5" B & B
HL		3	Cedrela tricanthos var. inermis	Honeylocust, thornless	2.5" B & B
KC		5	Gymnocladus dioica	Kentucky Coffee Tree, 'Espresso'	2.5" B & B
RP		3	Pinus resinosa	Red Pine	6" B & B
WP		3	Pinus strobus	Eastern White Pine	6" B & B
BF		3	Abies balsamea	Balsam Fir	6" B & B
FF		3	Abies fraseri	Fraser Fir	6" B & B
TOTAL		32			


LANDSCAPE CALCULATIONS

PROPOSED BUILDING AREA: 12,035 S.F.
BUILDING FOOTPRINT AREA TREES REQUIRED: 23 TREES
PROPOSED IMPERVIOUS AREA (EXCLUDING BUILDING): 32,449 S.F.
IMPERVIOUS AREA TREES REQUIRED: 9 TREES
TOTAL TREES REQUIRED: 32 TREES

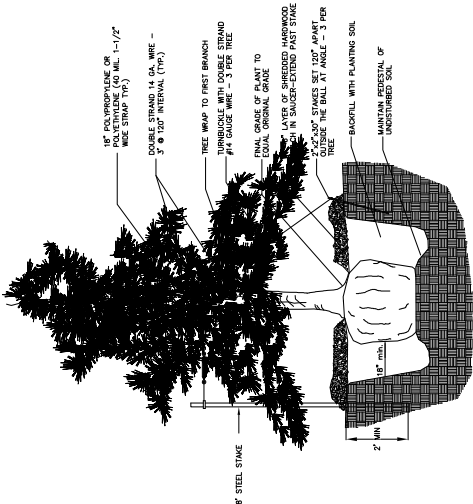

NOTES:
TWO ALTERNATE METHODS OF TREE STAKING ARE SHOWN.
IT IS THE CONTRACTOR'S OPTION TO STAKE TREES. HOWEVER, THE CONTRACTOR IS RESPONSIBLE FOR THE GUARANTEE PERIOD.
SCAFFRY BOTTOM AND SIDES OF HOLE PRIOR TO PLANTING.
CONFER TO HAVE SHREDED HARDWOOD MULCH UNLESS OTHERWISE NOTED.
NO MULCH TO BE IN CONTACT WITH TRUNK.

CONIFEROUS TREE PLANTING DETAIL

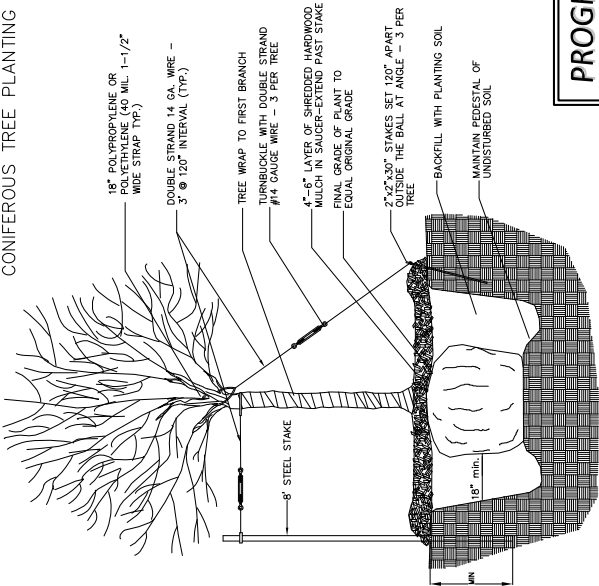

NOTES:
TWO ALTERNATE METHODS OF TREE STAKING ARE SHOWN.
IT IS THE CONTRACTOR'S OPTION TO STAKE TREES. HOWEVER, THE CONTRACTOR IS RESPONSIBLE FOR THE GUARANTEE PERIOD.
SCAFFRY BOTTOM AND SIDES OF HOLE PRIOR TO PLANTING.

DECIDUOUS TREE PLANTING DETAIL