

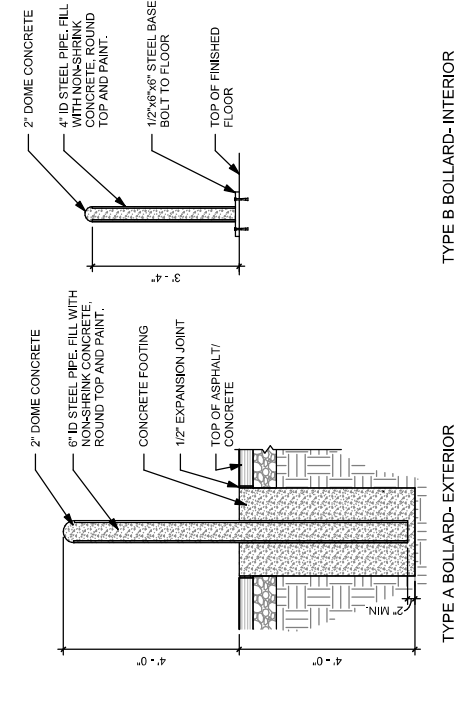
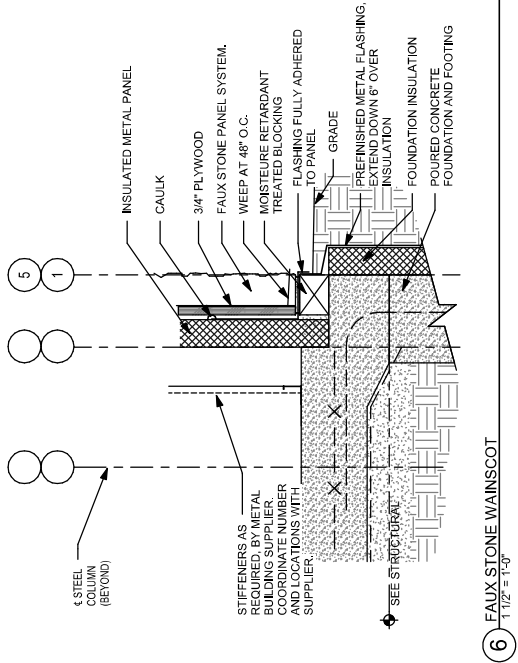
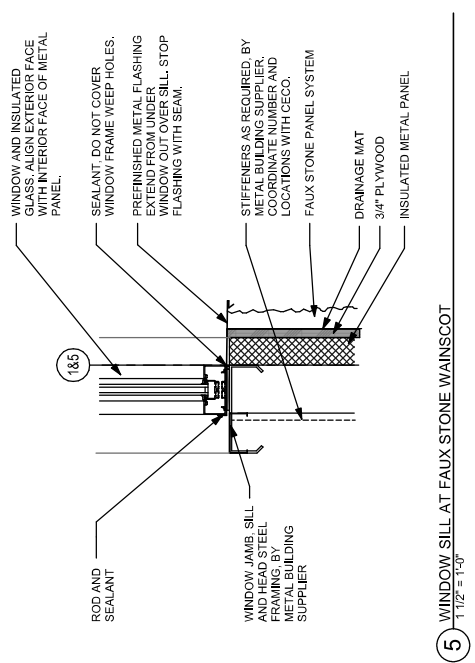
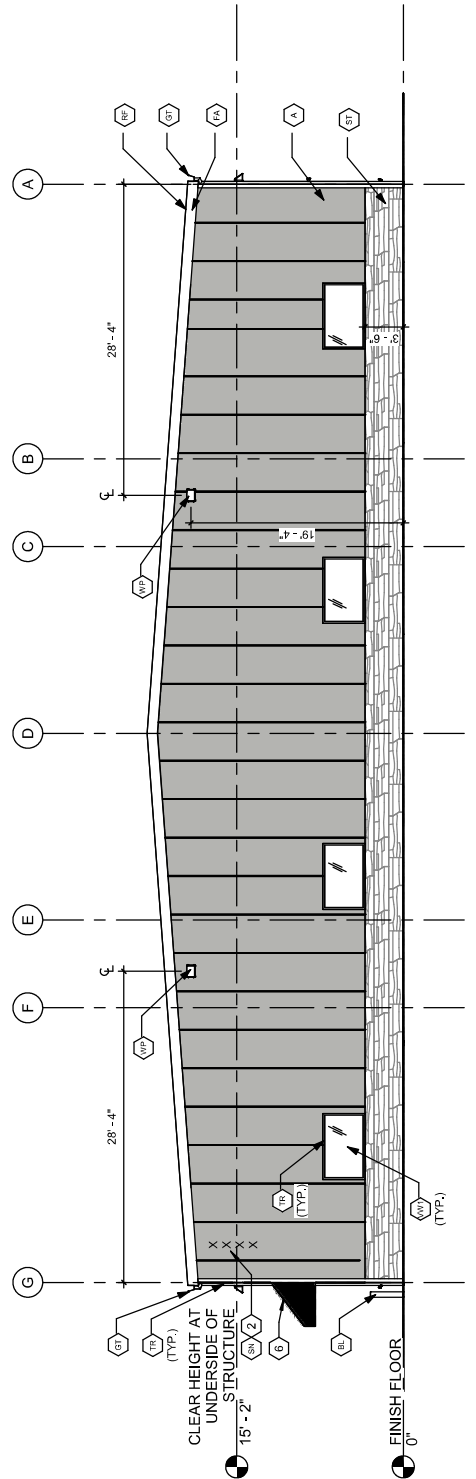
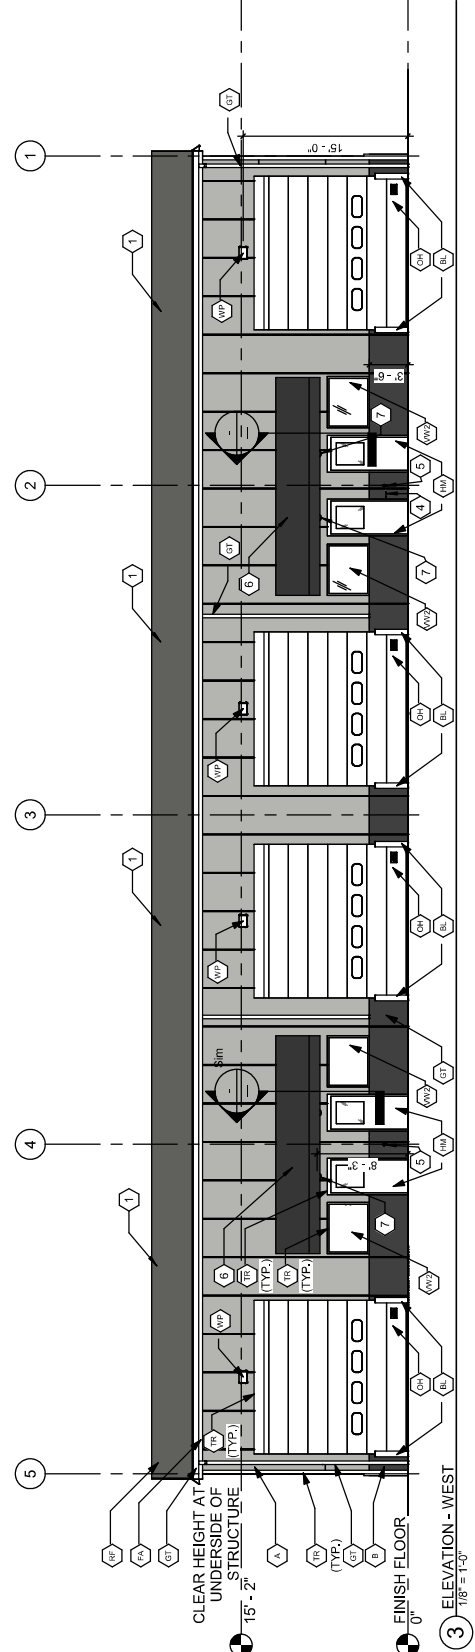


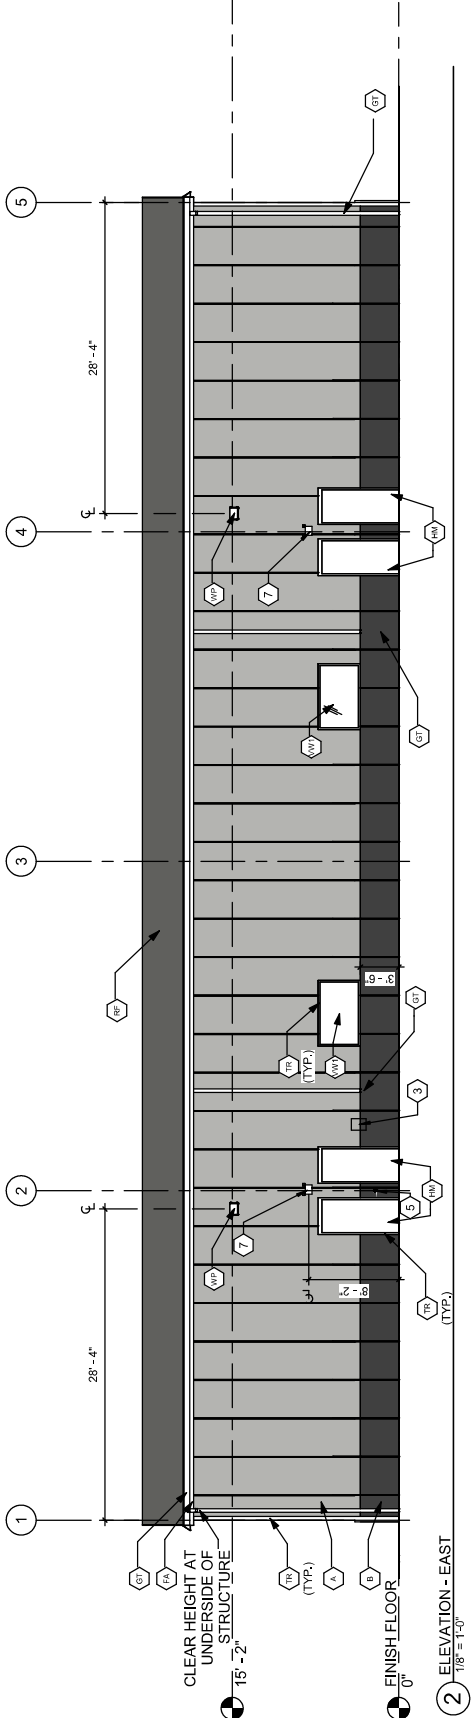

4931 West 35th Street
Suite 200
St. Louis Park, Minnesota
952.541.9969
planforcegroup.com

ELEVATION KEY NOTES	
NO.	DESCRIPTION
1	PROVIDE SIGN STOPS ON ROOF ABOVE ALL DOORS / MINIMUM 2' ON EACH SIDE OF DOOR
2	PROVIDE ADDRESS SIGN, NUMBERS TO BE 8" HIGH WITH 1/2" STROKE MIN. VERIFY ADDRESS CORRECTLY
3	PROVIDE FIRE DEPARTMENT ACCESS BOX. VERIFY LOCATION WITH CITY
4	SAMESE CONNECTION
5	HOSE BIBB
6	METAL CANOPY BY METAL BUILDING SUPPLIER,
7	EMERGENCY LIGHT EXTENDER

EXTERIOR ELEVATION NOTES				
NO.	BASE MATERIAL	FINISH	COLOR	NOTES
A	METAL PANEL 'A'	TUFF-WALL SIGNATURE 3000	TUNDRA	MESCO
B	METAL PANEL 'B'	TUFF-WALL SIGNATURE 3000	CHARCOAL GRAY	MESCO
BL	BOLLARD	PANT	BRITE YELLOW	
FA	FASCIAS	SIGNATURE 300	SNOW WHITE	MESCO
GT	GUTTER AND DOWNSPOUT	SIGNATURE 300	SNOW WHITE	MESCO
HI	HOLLOW METAL DOOR	PREFINISHED	WHITE	MESCO
OH	OVERHEAD DOOR	PREFINISHED	WHITE	DOCK CENTRAL DOOR
RF	METAL ROOF	PREFINISHED METAL	GALVALUME	MESCO
SN	SIGNAGE	PREFINISHED	-	BY OTHERS
ST	FAUX STONE WAINSCOT	PREFINISHED		
TR	TRIM	SIGNATURE 300	SNOW WHITE	MESCO
VW1	VINYL WINDOW	PREFINISHED	WHITE	GERKIN
VW2	VINYL WINDOW	PREFINISHED	WHITE	GERKIN
WP	WALL PACK LIGHT FIXTURE	PREFINISHED	WHITE	

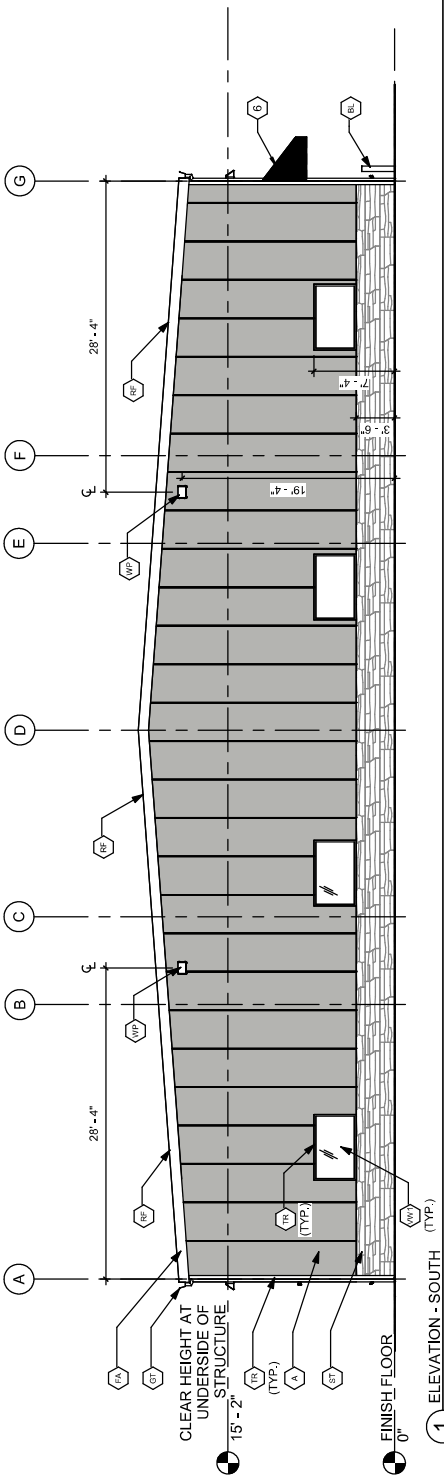

EXTERIOR ELEVATIONS

Project	20124
Drawn	CLB
Checked	RS

A4.0

7 PIPE BOLLARD
 $1\frac{1}{2}'' = 1'-0''$

TYPE B BOLLARD-INTERIOR

Cargo Van-Go
XXXXX COUNTY ROAD 101,
Shakopee, MN 55379



I hereby certify that this plan was prepared by me or under my direct supervision and that I am a duly licensed architect under the laws of the State of Minnesota.

Signature: Ryan Schroeder
Name: Ryan Schroeder
Registration: #50047
Project Contact: RYAN SCHROEDER
Phone Number: 952-541-9969

[illegible][illegible]