


Rosa
Architectural
Group
Inc.


1084 Sterling Street
St. Paul, MN 55119
tel: 651-739-7988
fax: 651-739-3165

Suite Living
of Shakopee


Windermere Way
& Willow Circle
Shakopee, MN 55379

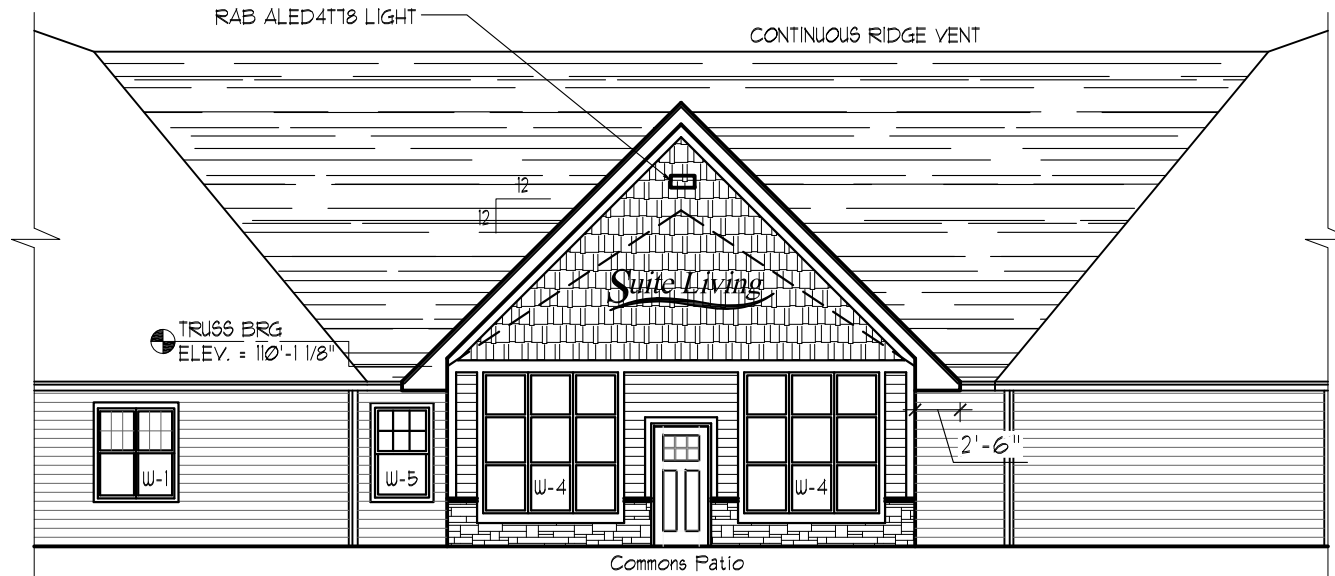

1
A2.1
BUILDING ELEVATION
3/32" = 1'-0" (ON 24x36 SHEET)

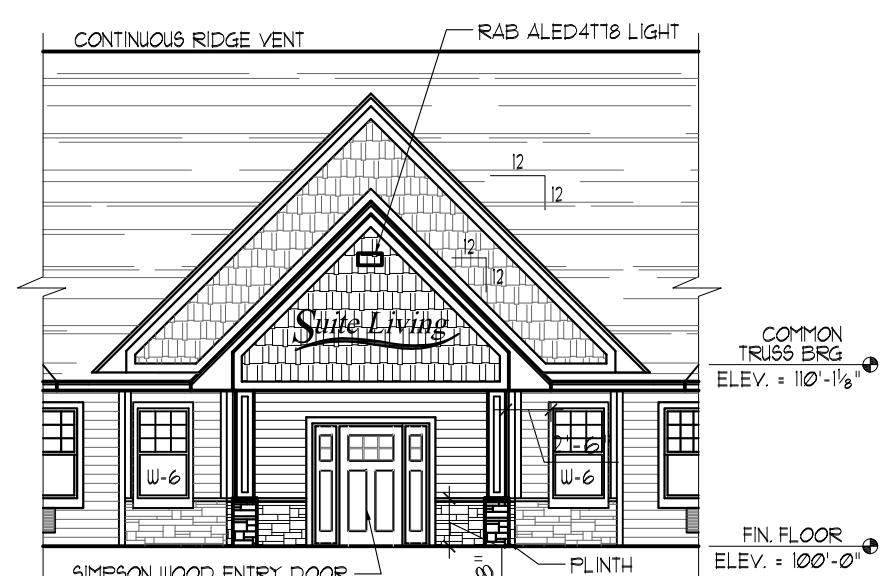


2
A2.1
BUILDING ELEVATION
3/32" = 1'-0" (ON 24x36 SHEET)

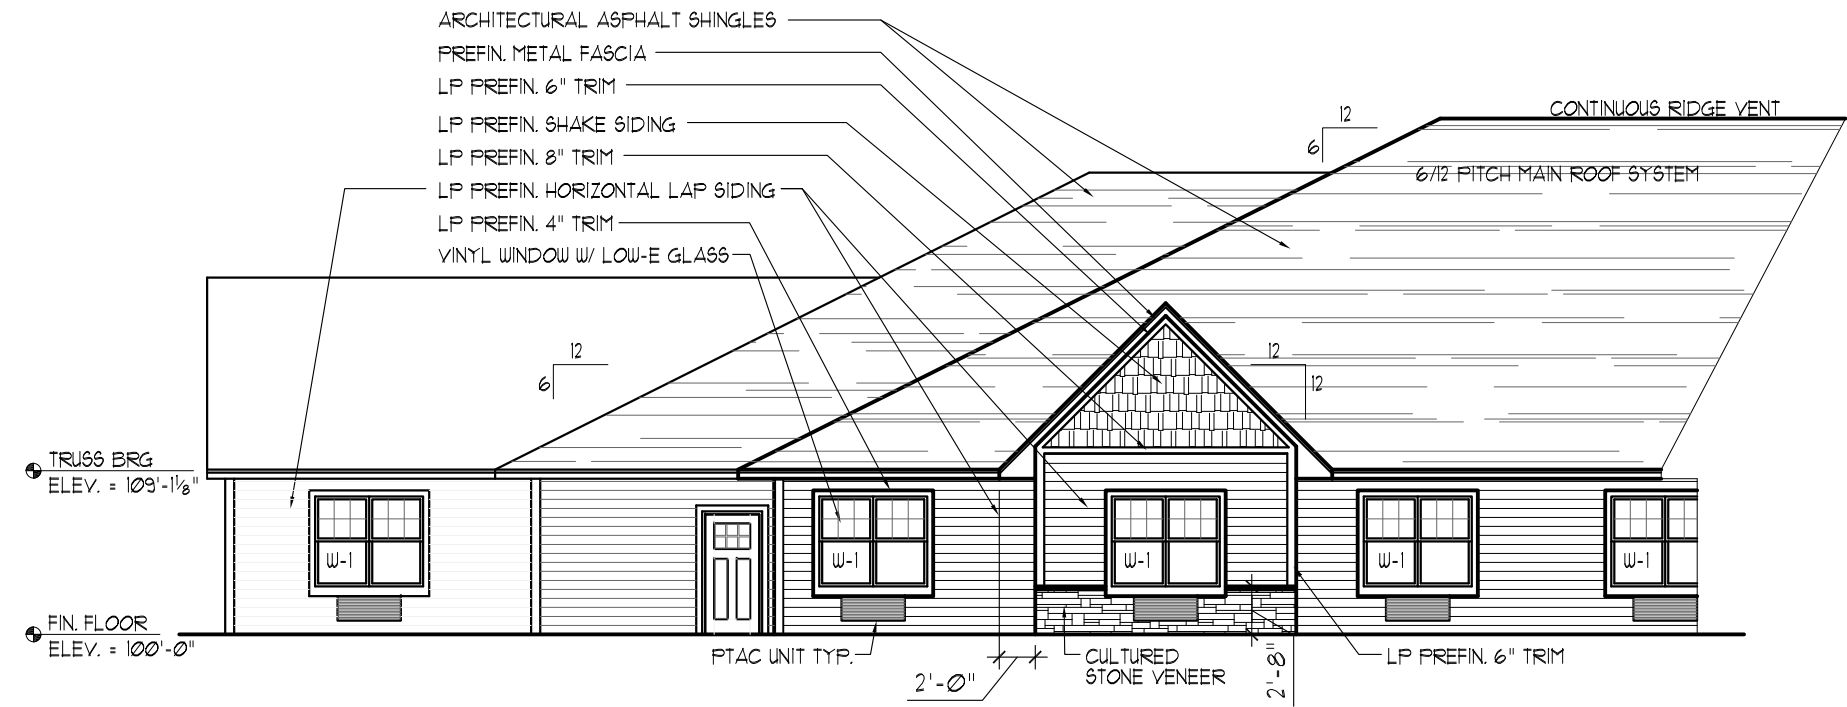

3
A2.1
BUILDING ELEVATION
3/32" = 1'-0" (ON 24x36 SHEET)




4
A2.1
BUILDING ELEVATION
3/32" = 1'-0" (ON 24x36 SHEET)

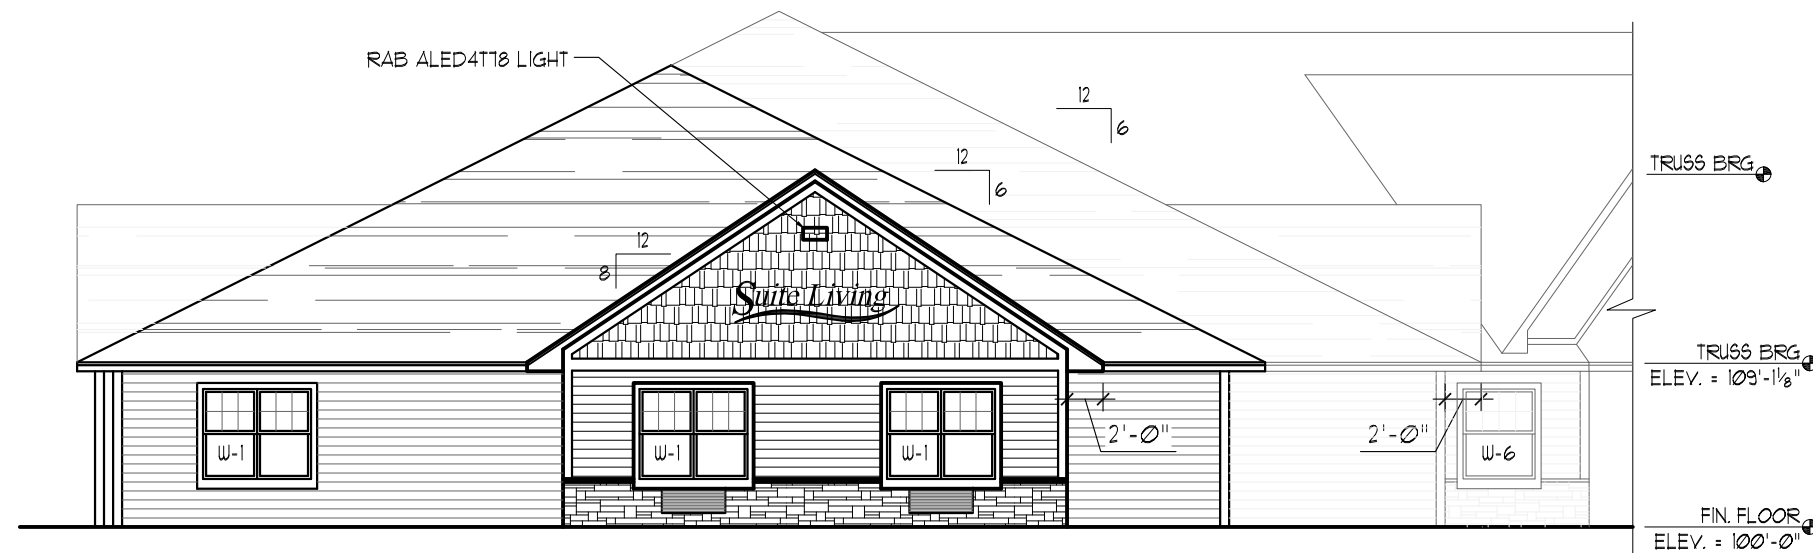

5
A2.1
BUILDING ELEVATION
3/32" = 1'-0" (ON 24x36 SHEET)





6
A2.1
BUILDING ELEVATION
3/32" = 1'-0" (ON 24x36 SHEET)

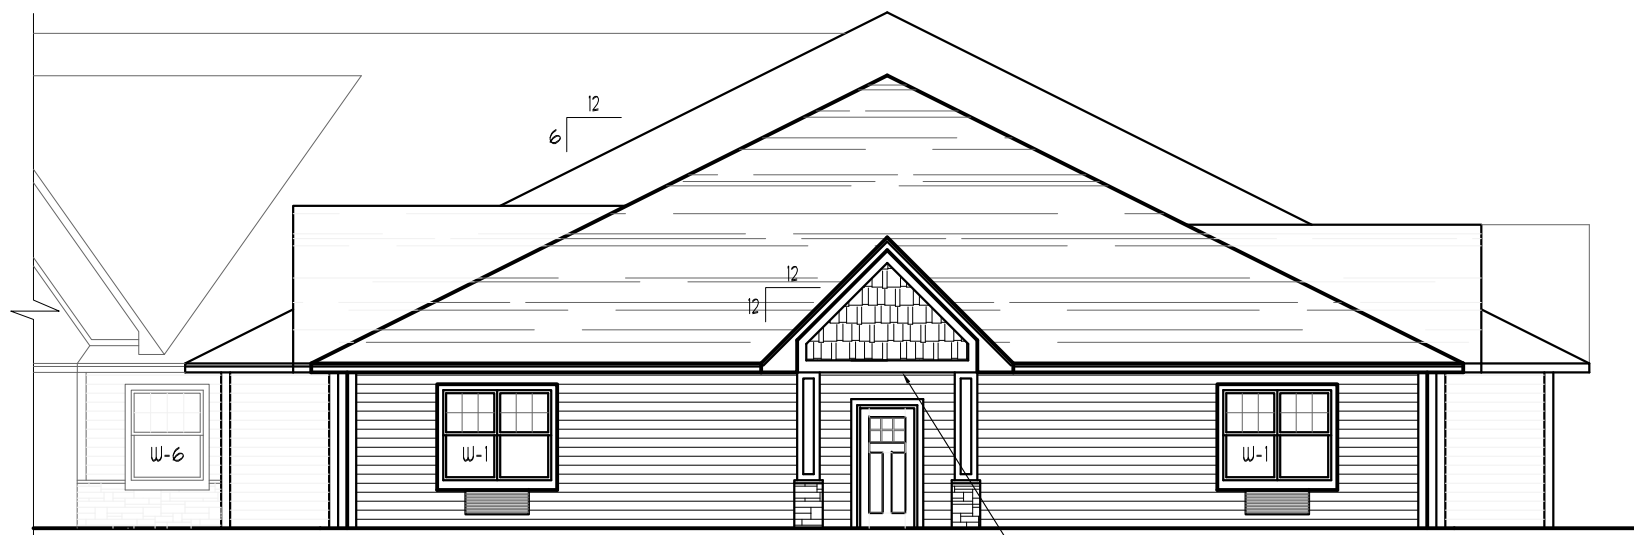


7
A2.1
BUILDING ELEVATION
3/32" = 1'-0" (ON 24x36 SHEET)




8
A2.1
BUILDING ELEVATION
3/32" = 1'-0" (ON 24x36 SHEET)

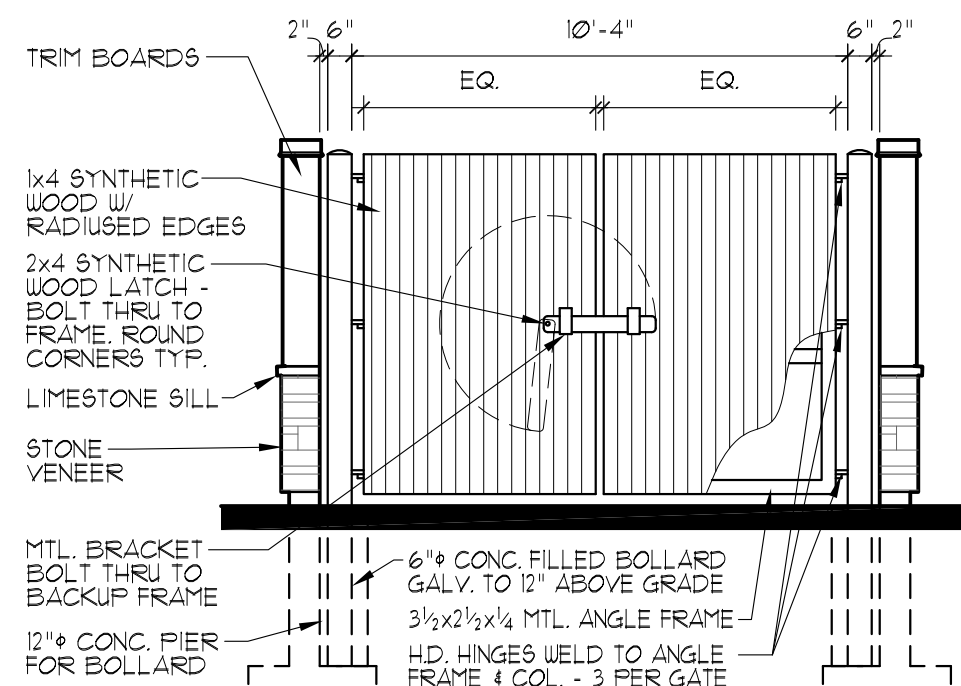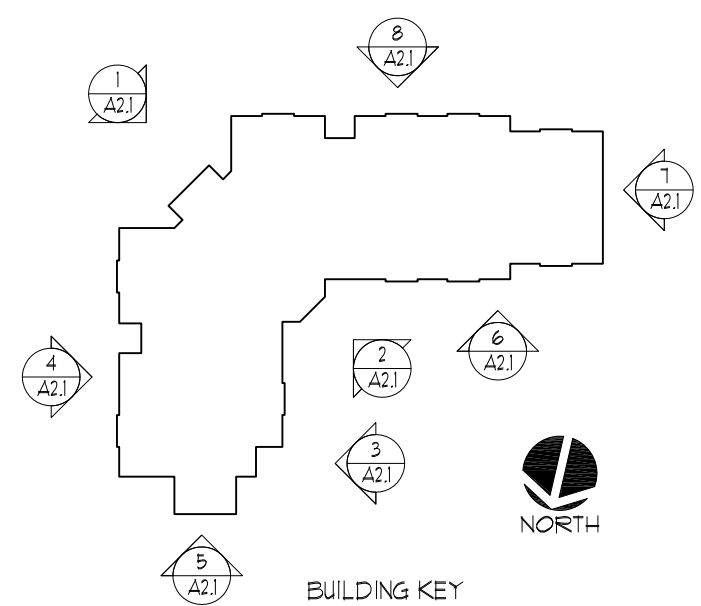


5
A2.1
TRASH ENCLOSURE FRONT ELEV.
1/4" = 1'-0" (ON 24x36 SHEET)

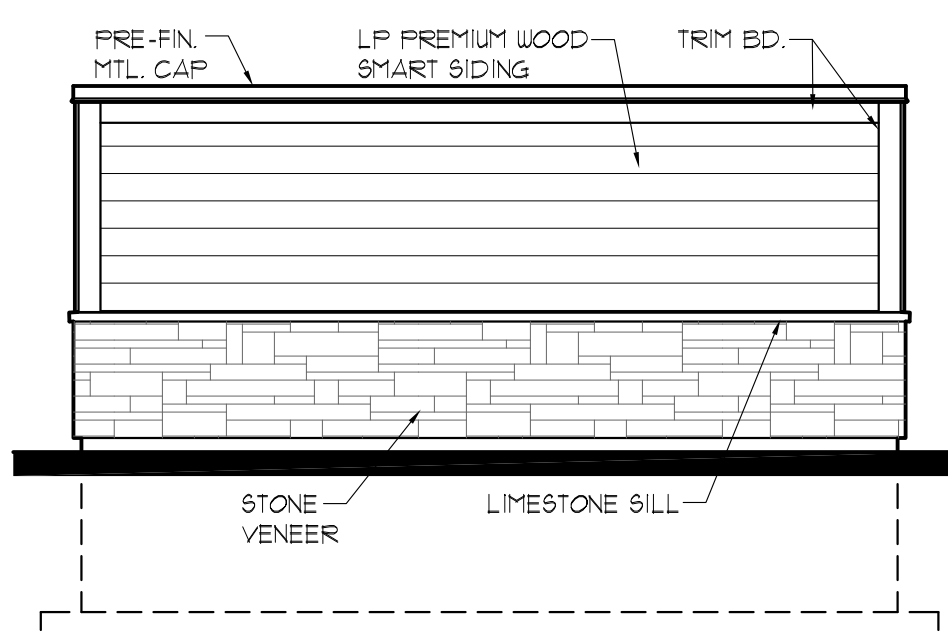

6
A2.1
TRASH ENCLOSURE SIDE ELEV.
1/4" = 1'-0" (ON 24x36 SHEET)

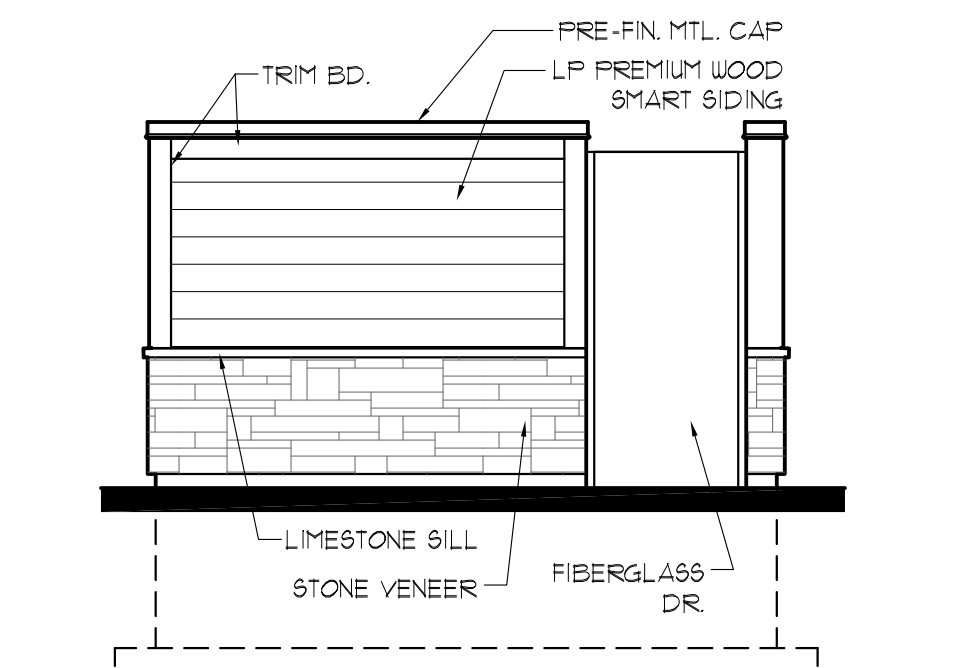

7
A2.1
TRASH ENCLOSURE REAR ELEV.
1/4" = 1'-0" (ON 24x36 SHEET)

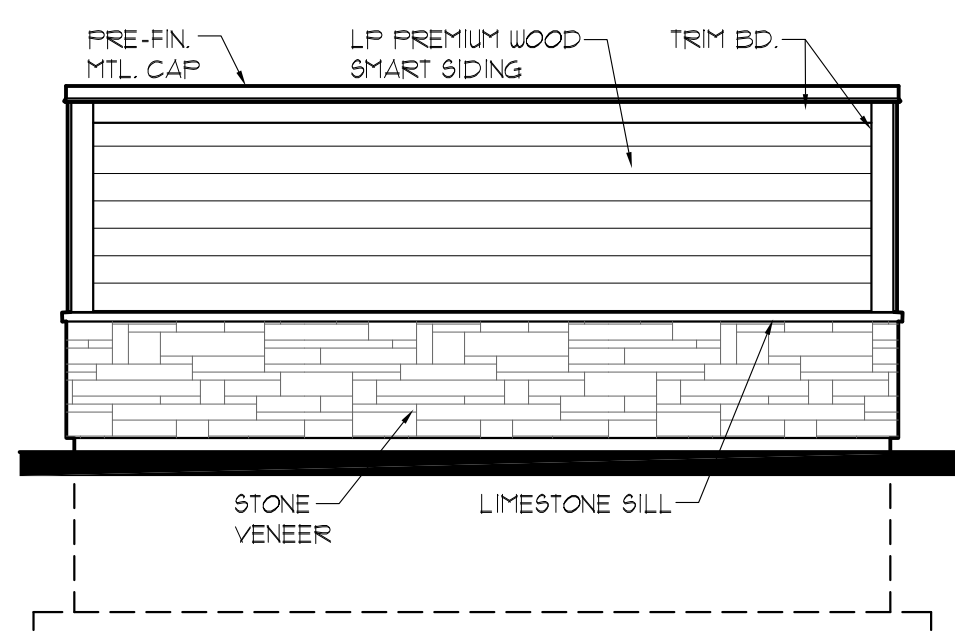

8
A2.1
TRASH ENCLOSURE SIDE ELEV.
1/4" = 1'-0" (ON 24x36 SHEET)

I HEREBY CERTIFY THAT THIS PLAN, SPECIFICATION, OR REPORT WAS PREPARED BY ME OR UNDER MY DIRECT SUPERVISION AND THAT I AM A DULY LICENSED PROFESSIONAL ENGINEER UNDER THE LAWS OF THE STATE OF MINNESOTA.

PRINT NAME: _____

SIGNED: _____

REG. NO. _____ DATE: _____

I HEREBY CERTIFY THAT THIS PLAN, SPECIFICATION, OR REPORT WAS PREPARED BY ME OR UNDER MY DIRECT SUPERVISION AND THAT I AM A DULY LICENSED ARCHITECT UNDER THE LAWS OF THE STATE OF MINNESOTA.

PRINT NAME: _____

SIGNED: _____

REG. NO. _____ DATE: _____

CITY SUBMITTAL
NOT FOR
CONSTRUCTION

PROJECT #: 22017
DATE: JULY 31, 2020
DRAWN BY: JL
CHECKED BY: RR
REVISIONS:

BUILDING
ELEVATIONS

SHEET

A2.1