


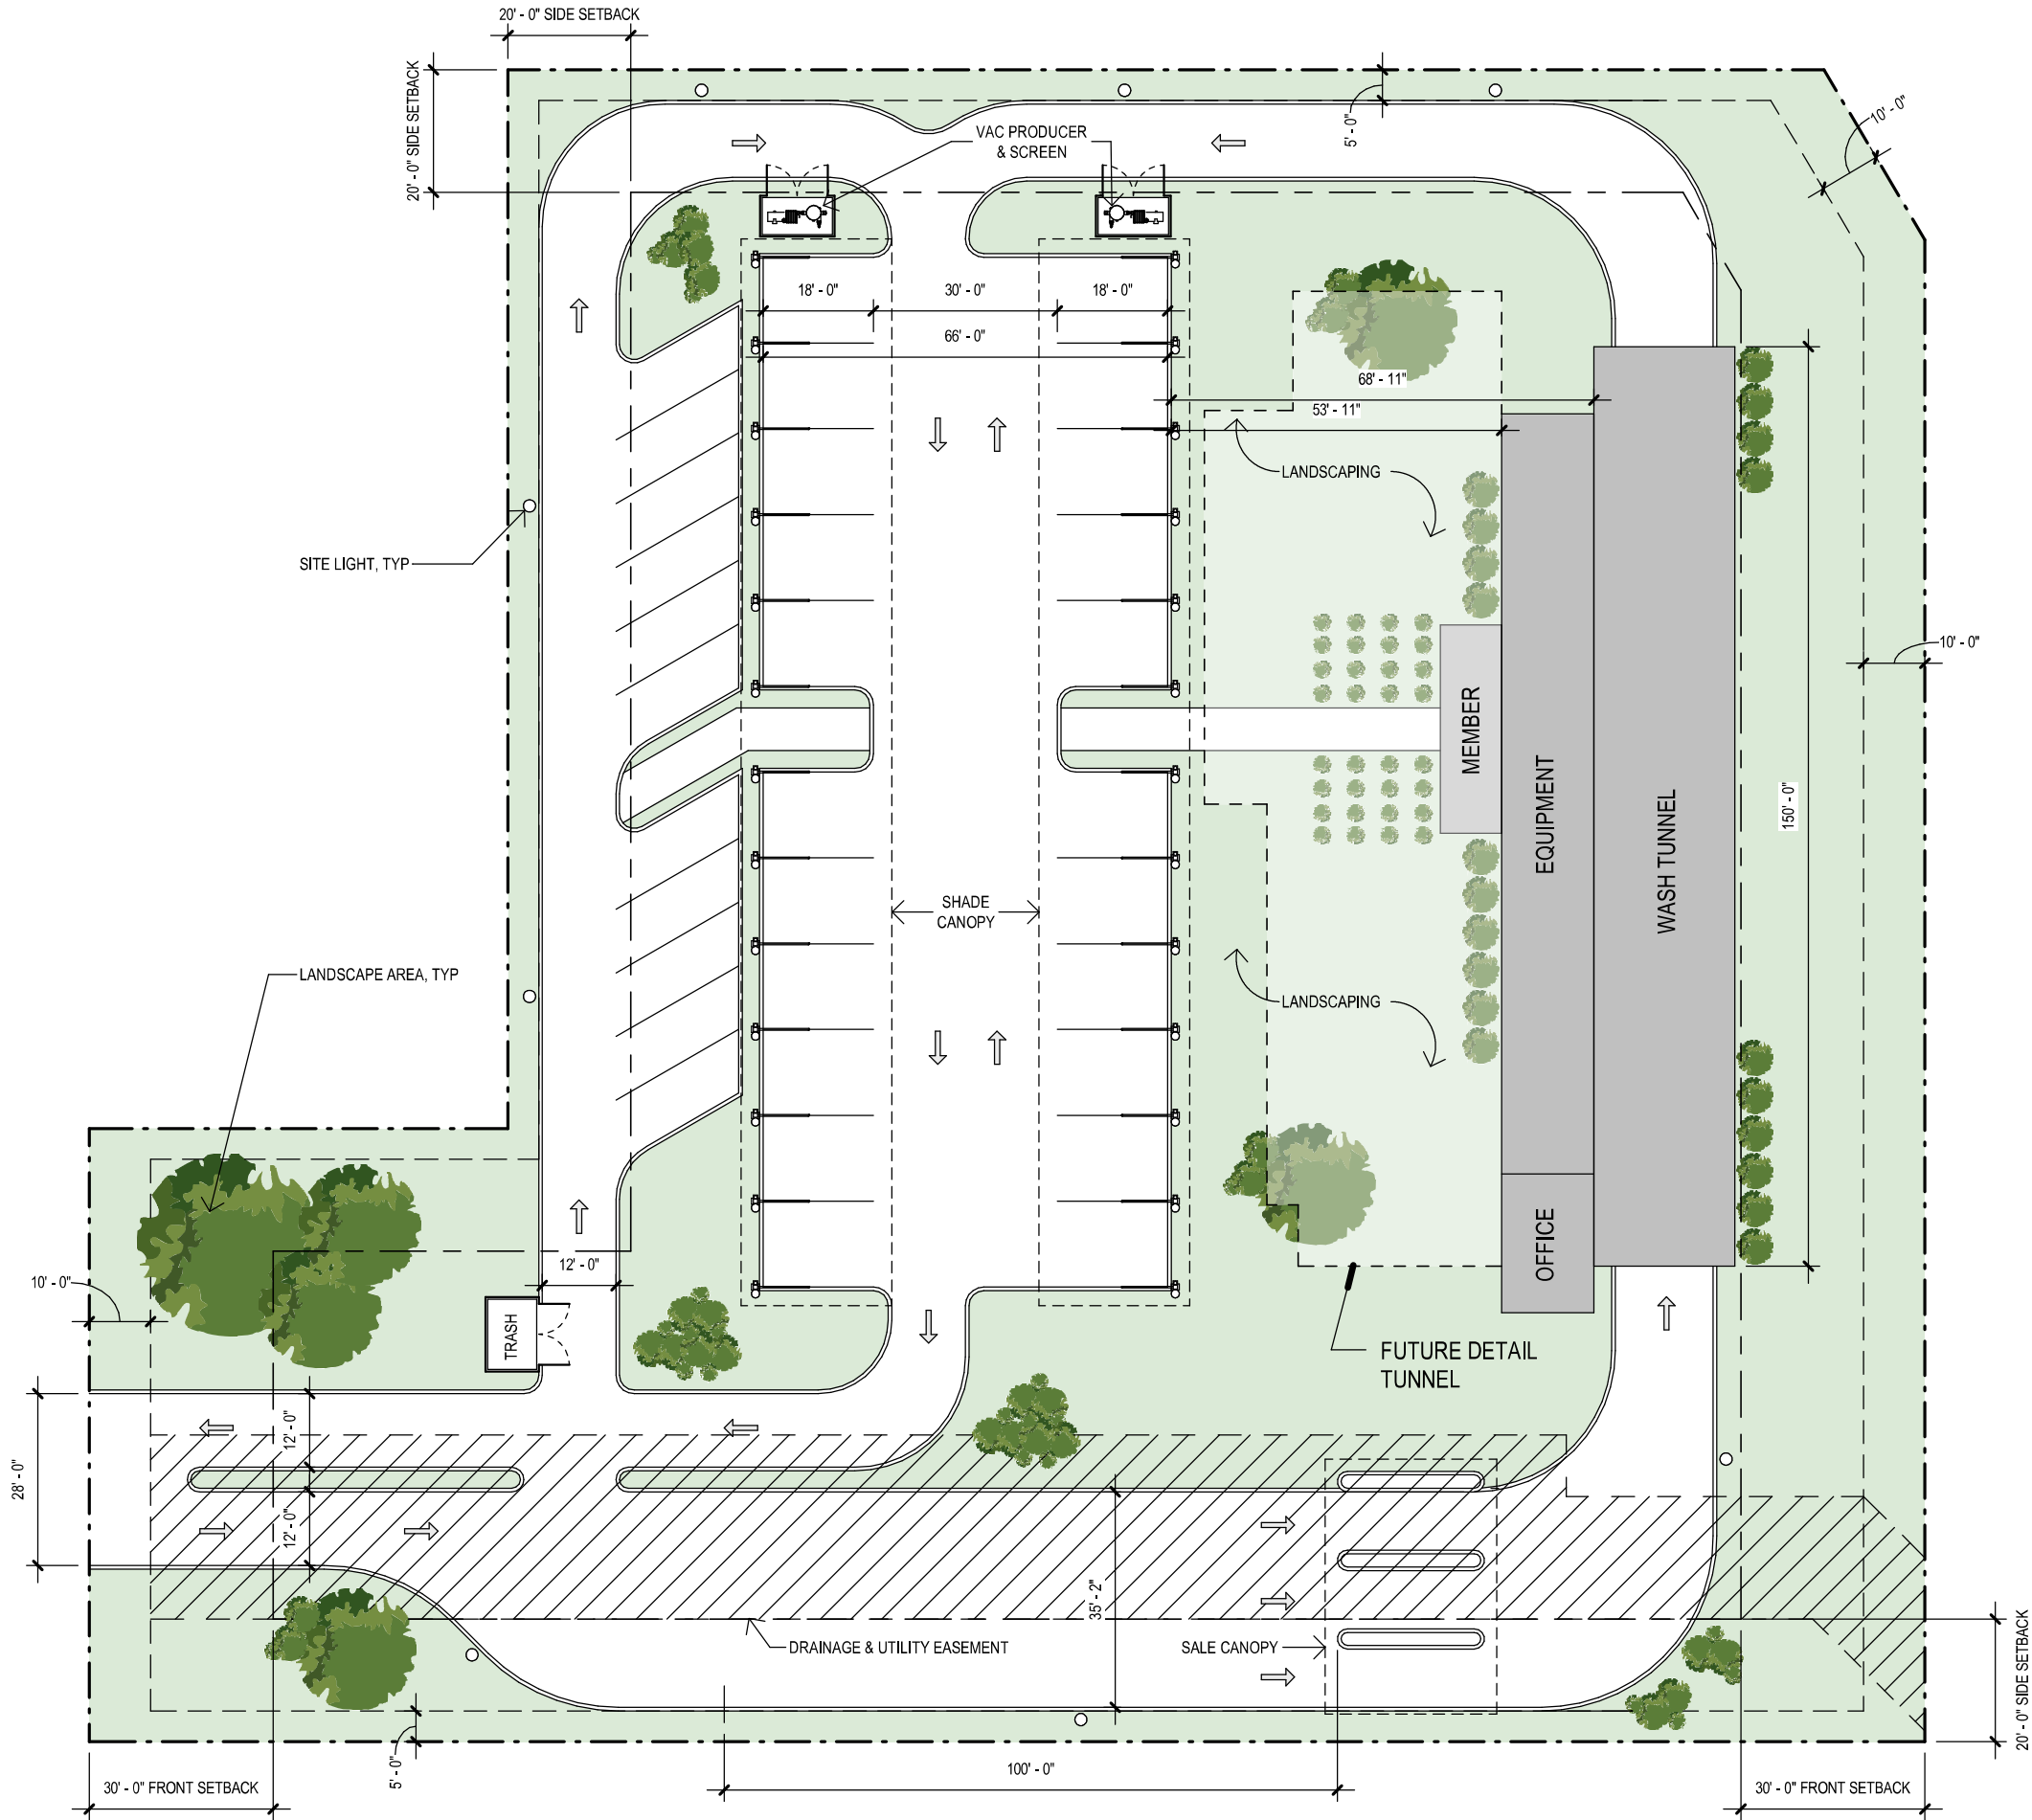

1 SITE PLAN

S1.00 1" = 30'-0"