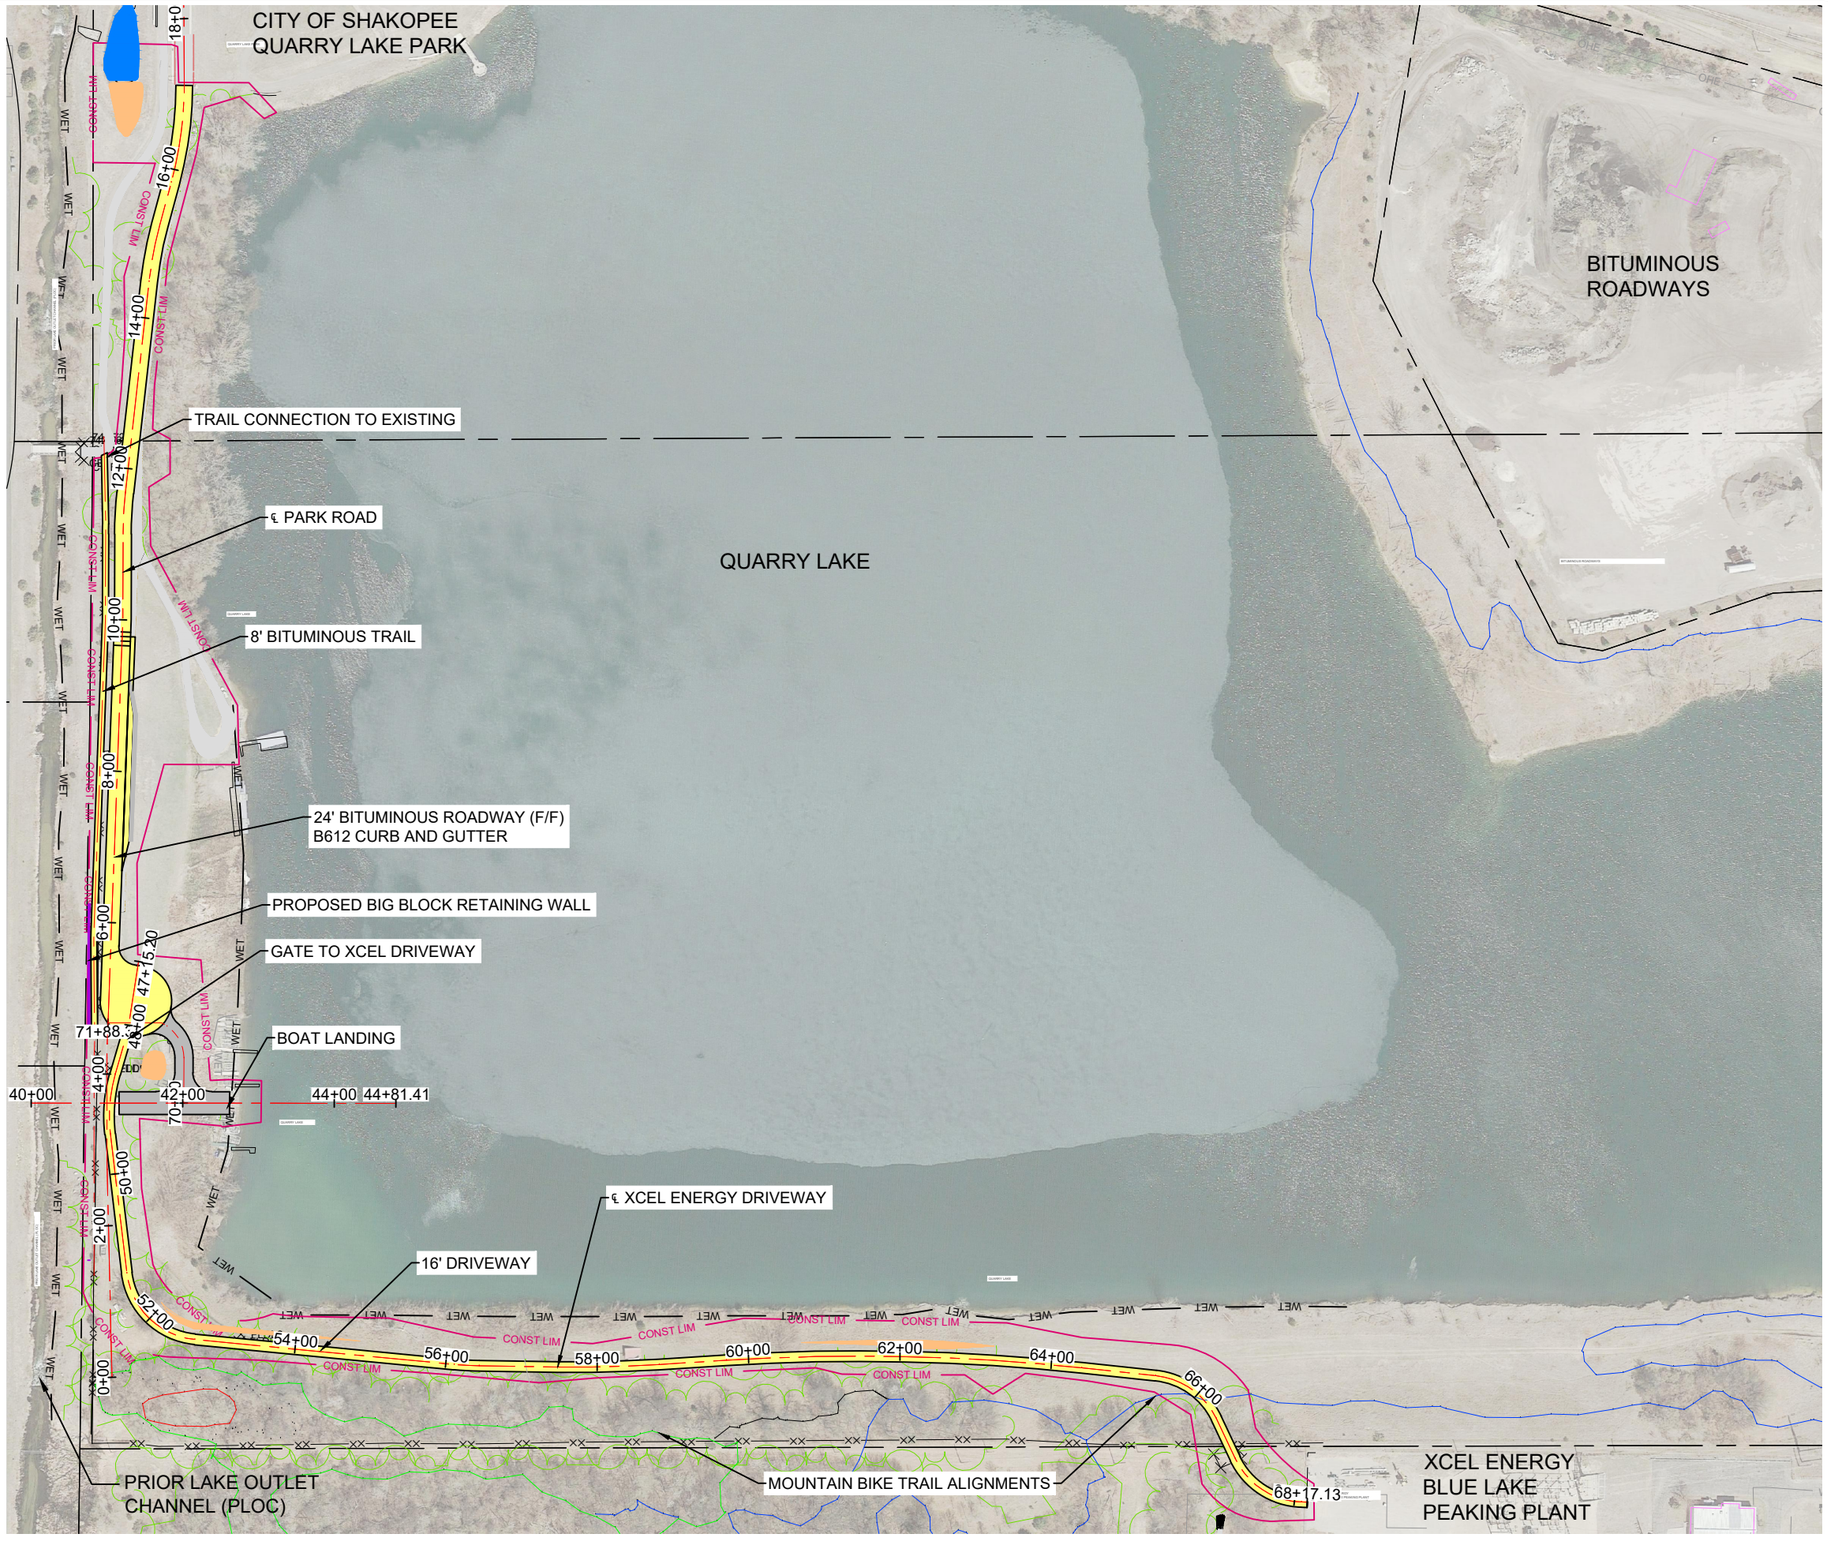

NORTH

0 100
Scale in Feet

SHAKOPEE

CONFLUENCE

AE2S

PRELIMINARY
NOT FOR CONSTRUCTION
MILESTONE - 60%

QUARRY LAKE PARK ROADWAY DESIGN
SHAKOPEE, MINNESOTA

PROJECT OVERVIEW

DRAWING TYPE	PRELIMINARY
PREPARED BY	JG
CHECKED / APPROVED	CM / CM
DATE	JULY 2020
PROJECT NUMBER	14439-2020-002
SHEET	11 of 45
DRAWING	C11

Advanced Engineering and Environmental Services, Inc. ● Water Tower Pl Business Ctr 6901 E Fish Lake Rd Ste 184 Maple Grove, MN 55369 ● (t) 763-463-5036 (f) 763-463-5037 ● www.ae2s.com