

Ashton & Bowman



Ashton & Bowman



Ashton & Bowman



Ashton & Bowman



SHEET	CP
	5-1.1

PLAN NAME	24' (2 Story) Unit
NPC PLAN NUMBER	2467.902/2819.902
LAWSON PLAN ID	

GARAGE HANDING
FL-GE-KC


[illegible]

PRODUCTION MANAGER
Ethan Miller
INITIAL RELEASE DATE:
12-21-2015
CURRENT RELEASE DATE:
09-28-2017

5-Unit Building Control Plan
First Floor Plan
Building 12 - Units 1-5



Midwest Zone Office
1900 Golf Road, - Suite 300
Schamburg, Illinois 60173

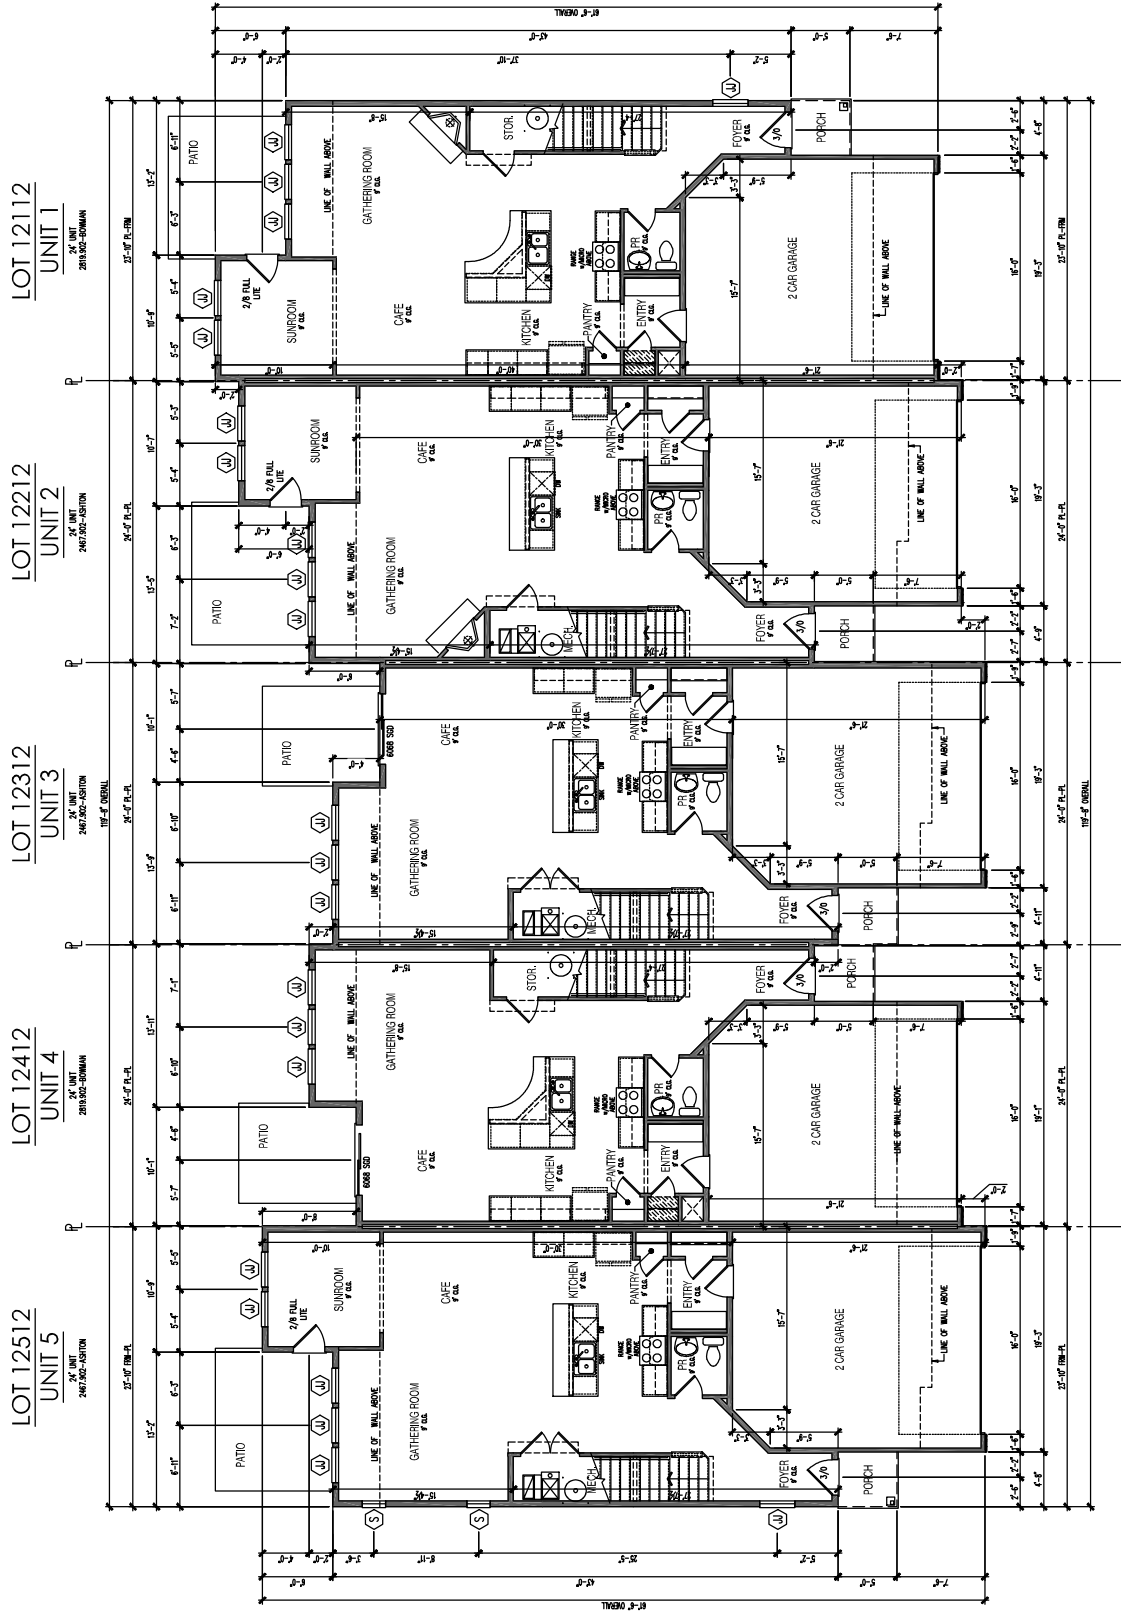

FIRST FLOOR PLAN

SCALE: 1/8" = 1'-0"


5-Unit Building Control Plan
Second Floor Plan
Building 12 - Units 1-5

PRODUCTION MANAGER	REV. #	DATE	DESCRIPTION
Elthon Miller	1	09-28-2017	FIELD REDLINES
INITIAL RELEASE DATE:	2		
CURRENT RELEASE DATE:	3		
09-28-2017	4		
	5		
	6		
	7		
	8		
	9		
	10		
	11		
	12		

GARAGE HANDING
FL-GE-KC

PLAN NAME	24' (2 Story) Unit
NPC PLAN NUMBER	2467.902/2819.902
LAWSON PLAN ID	

SHEET	CP
	5-2.1

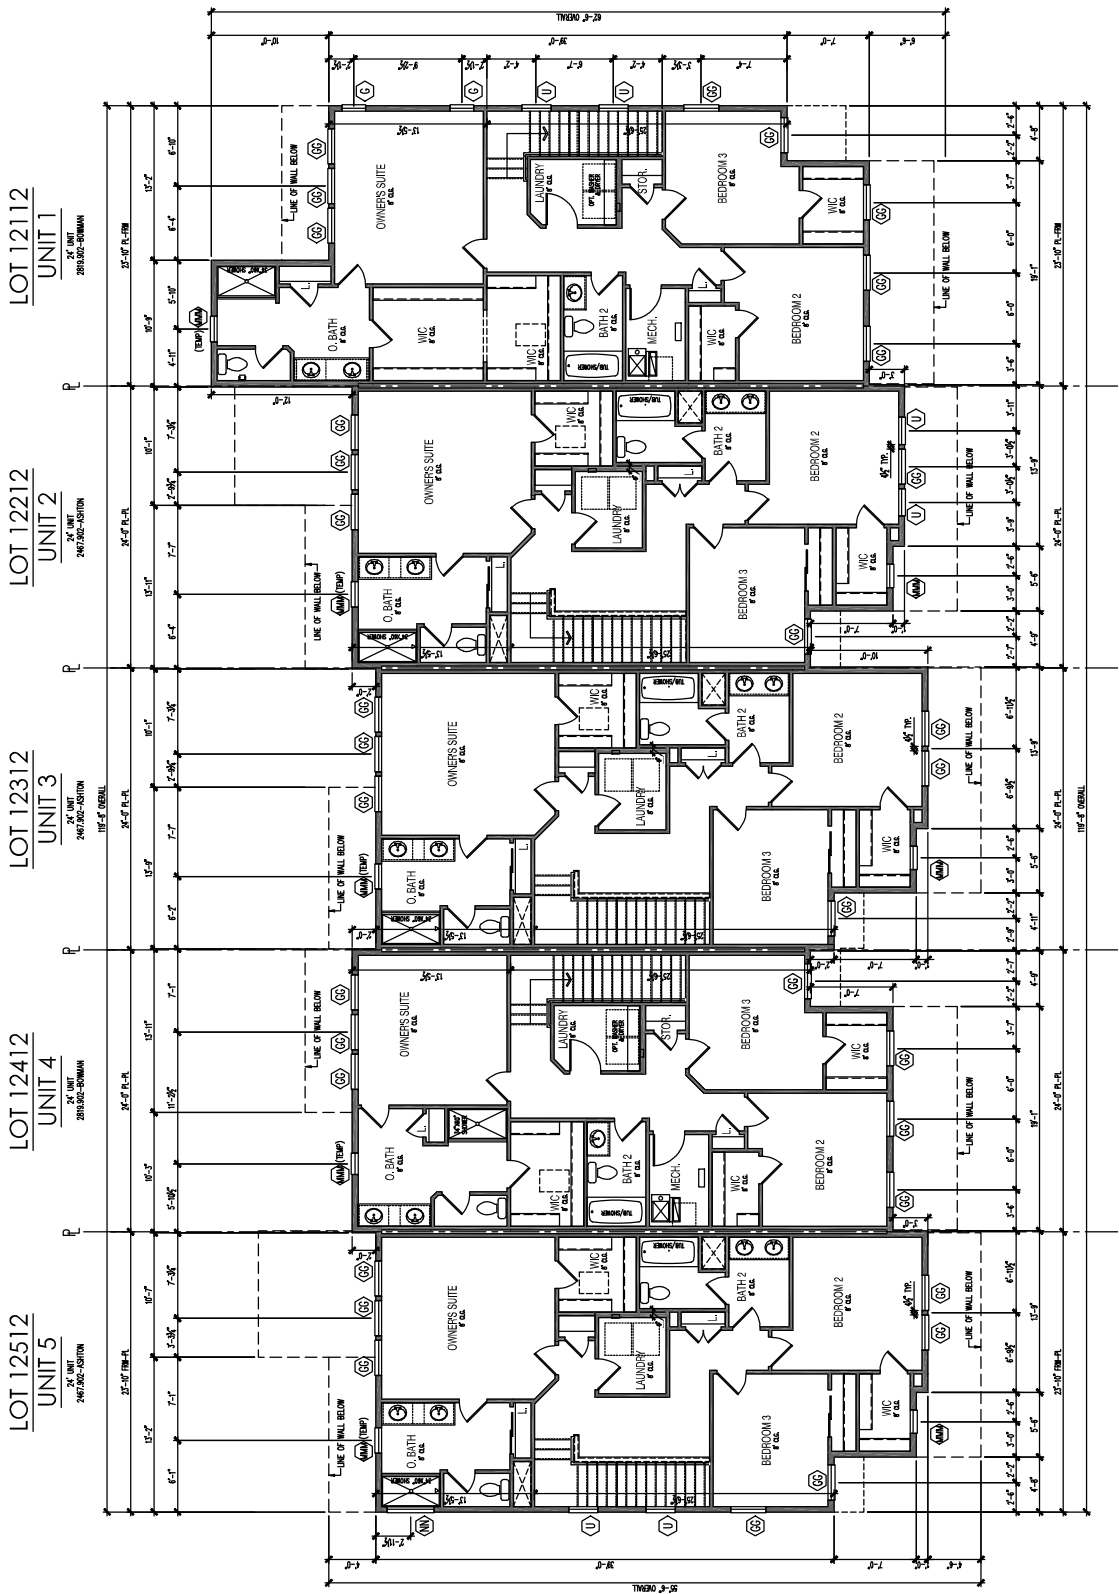

SECOND FLOOR PLAN

SCALE: 1/8" = 1'-0"



5-Unit Building Control Plan
Front and Rear Elevation
Building 12 - Units 1-5

PRODUCTION MANAGER	12-21-2015
UNIT RELEASE DATE	12-21-2015
CURRENT RELEASE DATE	09-28-2017
REV #	DATE / DESCRIPTION
Δ	9-28-2017
Δ	FIELD REVISIONS
Δ	
Δ	
Δ	
Δ	
Δ	
Δ	
Δ	
Δ	
Δ	

GARAGE HANDING
FL-GE-KC

PLAN NAME	24 (2 Story) Unit
WEC PLAN NUMBER	24679027819.902
LANSON PLAN ID	

SHEET	CP-5
	EL.1

NOTE: SCALES NOTED ON DRAWINGS RELATE TO FULL SIZE PLOTS ON 23x34 SHEETS - 11x17 SHEETS REPRESENT 1/2 SCALE PLOTS

