


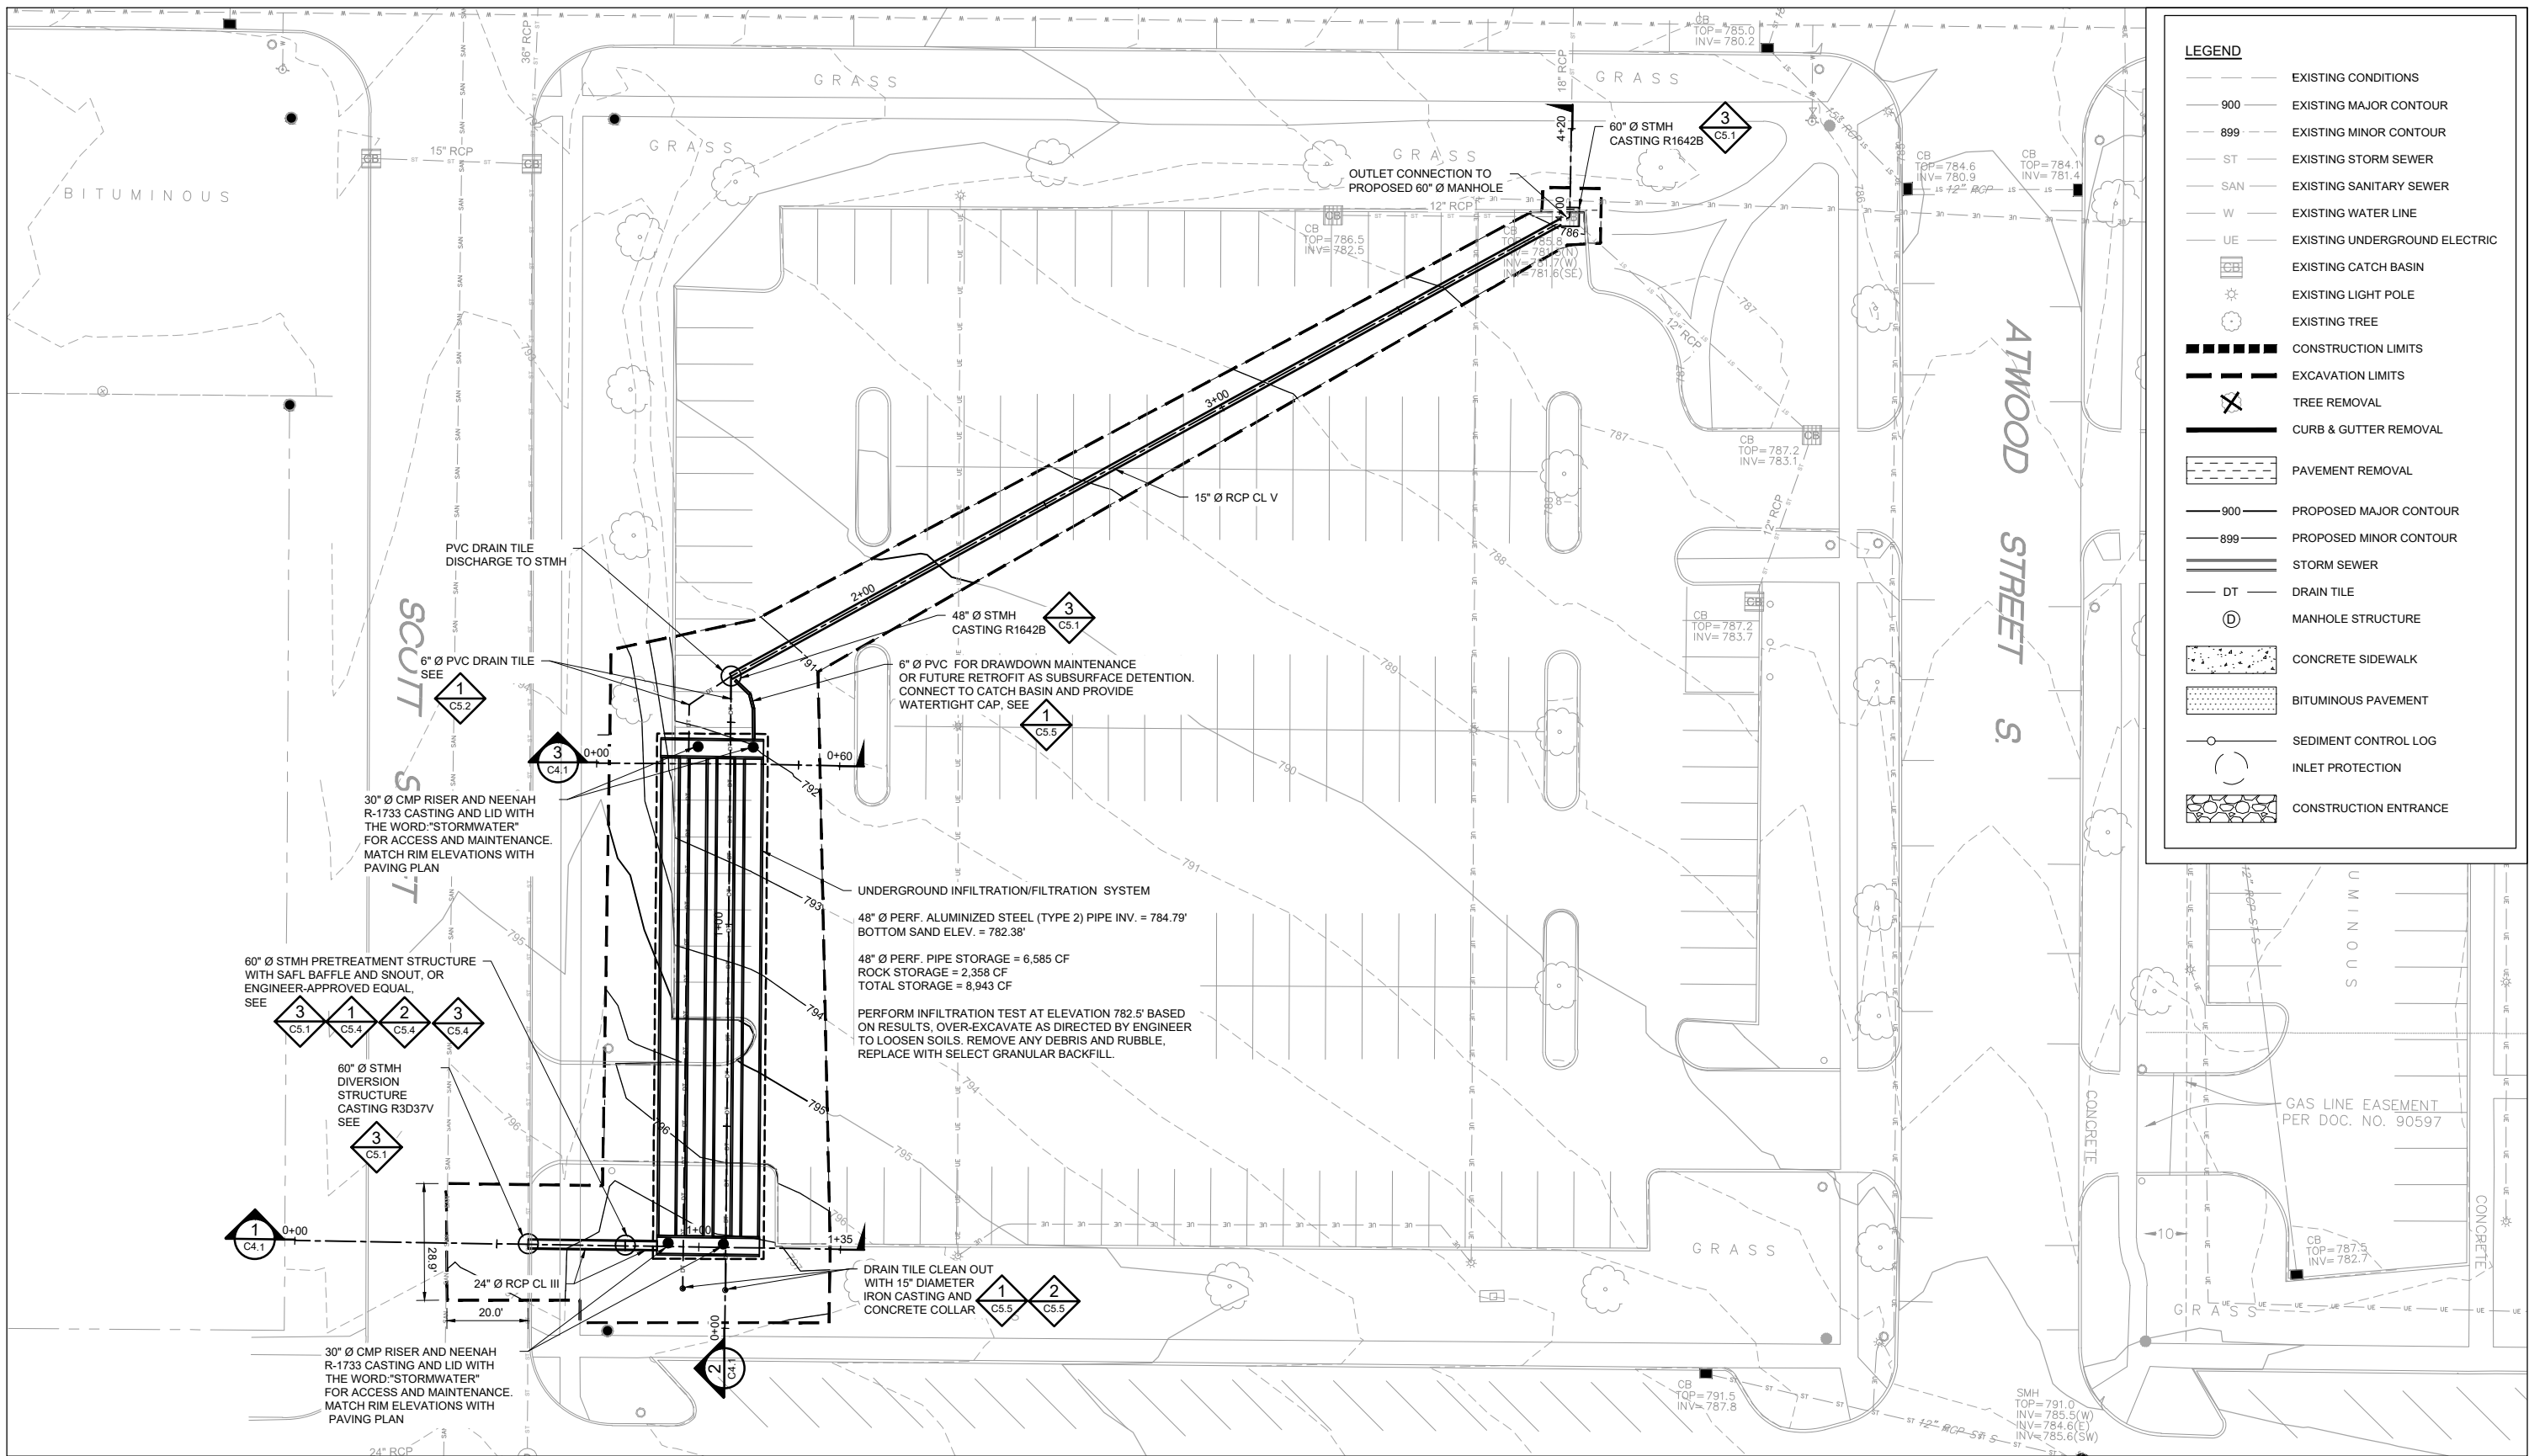

1 PLAN: STORMWATER FILTRATION SYSTEM

0 10 20
SCALE IN FEET



ISSUED FOR BID

					I HEREBY CERTIFY THAT THIS PLAN, SPECIFICATION, OR REPORT WAS PREPARED BY ME OR UNDER MY DIRECT SUPERVISION AND THAT I AM A DULY LICENSED PROFESSIONAL ENGINEER UNDER THE LAWS OF THE STATE OF MINNESOTA.					<table><tr><td>CLIENT</td><td>04/23/20</td><td>07/08/2020</td><td>07/14/20</td><td></td><td></td><td></td><td></td><td></td><td></td></tr><tr><td>BID</td><td></td><td></td><td></td><td></td><td></td><td></td><td></td><td></td><td></td></tr><tr><td>CONSTRUCTION</td><td></td><td></td><td></td><td>07/17/20</td><td></td><td></td><td></td><td></td><td></td></tr><tr><td></td><td></td><td></td><td></td><td></td><td></td><td></td><td></td><td></td><td></td></tr><tr><td></td><td></td><td></td><td></td><td></td><td></td><td></td><td></td><td></td><td></td></tr></table>					CLIENT	04/23/20	07/08/2020	07/14/20							BID										CONSTRUCTION				07/17/20																										<table><tr><td>Project Office:</td><td>Scale</td><td>AS SHOWN</td></tr><tr><td>BARR ENGINEERING CO.</td><td>Date</td><td>07/17/2020</td></tr><tr><td>4300 MARKETPOINTE DRIVE</td><td>Drawn</td><td>JPP</td></tr><tr><td>Suite 200</td><td>Checked</td><td>SMK</td></tr><tr><td>MINNEAPOLIS, MN 55435</td><td>Designed</td><td>JPP</td></tr><tr><td>Ph: 1-800-632-2277</td><td>Approved</td><td>SMK</td></tr><tr><td>Fax: (952) 832-2601</td><td></td><td></td></tr><tr><td>www.barr.com</td><td></td><td></td></tr></table>					Project Office:	Scale	AS SHOWN	BARR ENGINEERING CO.	Date	07/17/2020	4300 MARKETPOINTE DRIVE	Drawn	JPP	Suite 200	Checked	SMK	MINNEAPOLIS, MN 55435	Designed	JPP	Ph: 1-800-632-2277	Approved	SMK	Fax: (952) 832-2601			www.barr.com			CITY OF SHAKOPEE SHAKOPEE, MN					REGIONAL BMP AT COUNTY GOVERNMENT CENTER - LOT A SHAKOPEE, MN					BARR PROJECT No. 23/70-1091.00 CLIENT PROJECT No. STORM-22-001	
CLIENT	04/23/20	07/08/2020	07/14/20	
BID	
CONSTRUCTION				07/17/20	
Project Office:	Scale	AS SHOWN	
BARR ENGINEERING CO.	Date	07/17/2020	
4300 MARKETPOINTE DRIVE	Drawn	JPP	
Suite 200	Checked	SMK	
MINNEAPOLIS, MN 55435	Designed	JPP	
Ph: 1-800-632-2277	Approved	SMK	
Fax: (952) 832-2601	
www.barr.com	
										STORMWATER FILTRATION SYSTEM										DWG. No. C4.0					REV. No. 0	
NO.	BY	CHK	APP.	DATE	REVISION DESCRIPTION					PRINTED NAME <u>STEVEN M. KLEIN</u> SIGNATURE  DATE <u>07/17/2020</u> LICENSE # <u>12759</u>					RELEASED TO/FOR DATE RELEASED	
	</

CADD USER: Josh Phillips FILE: M:\DESIGN\23701091\002370109100_C4_0_STORM PLAN.DWG PLOT SCALE: 1/2"=1'-0" PLOT DATE: 7/17/2020 4:24 PM

BARR\AutoCAD 2011\AutoCAD 2011 Support\encl\TemplateBar_2011_Template.dwt Plot at 1 10/05/2010 14:03:50