

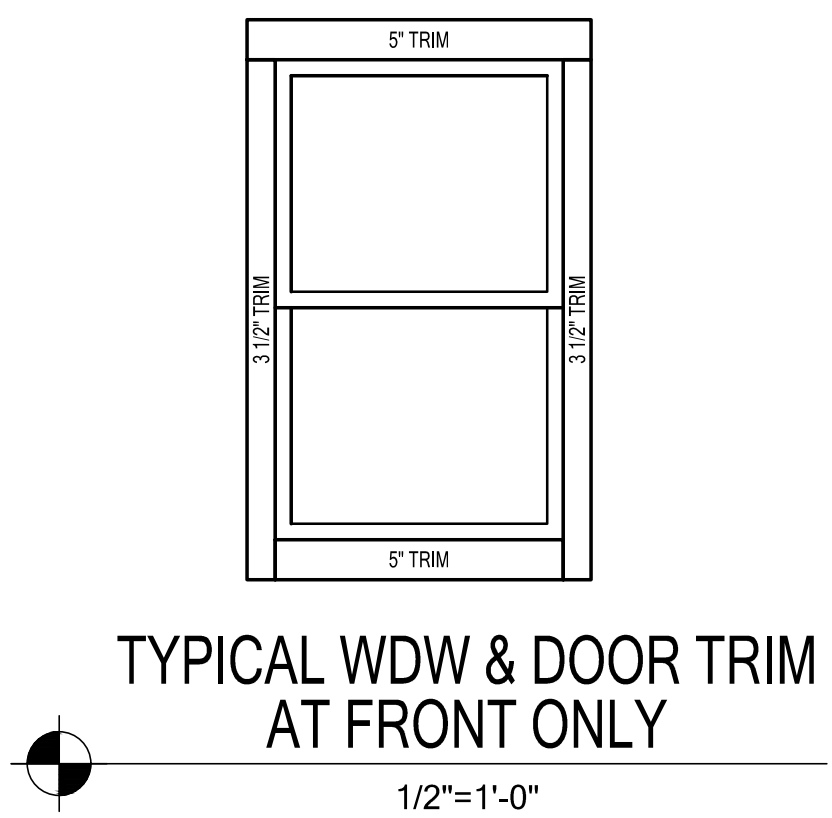
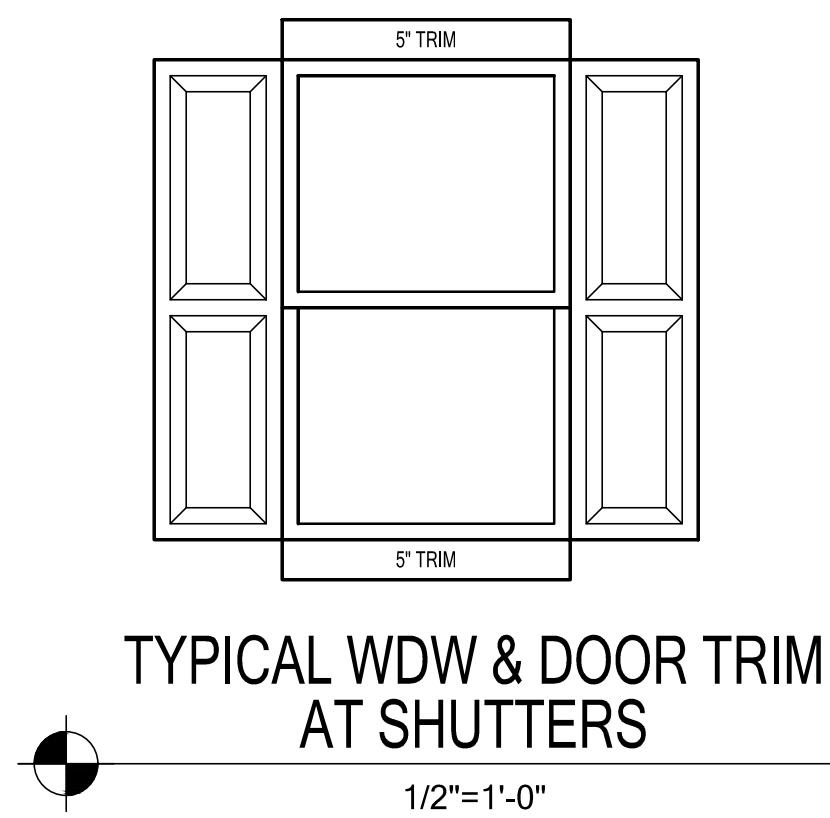
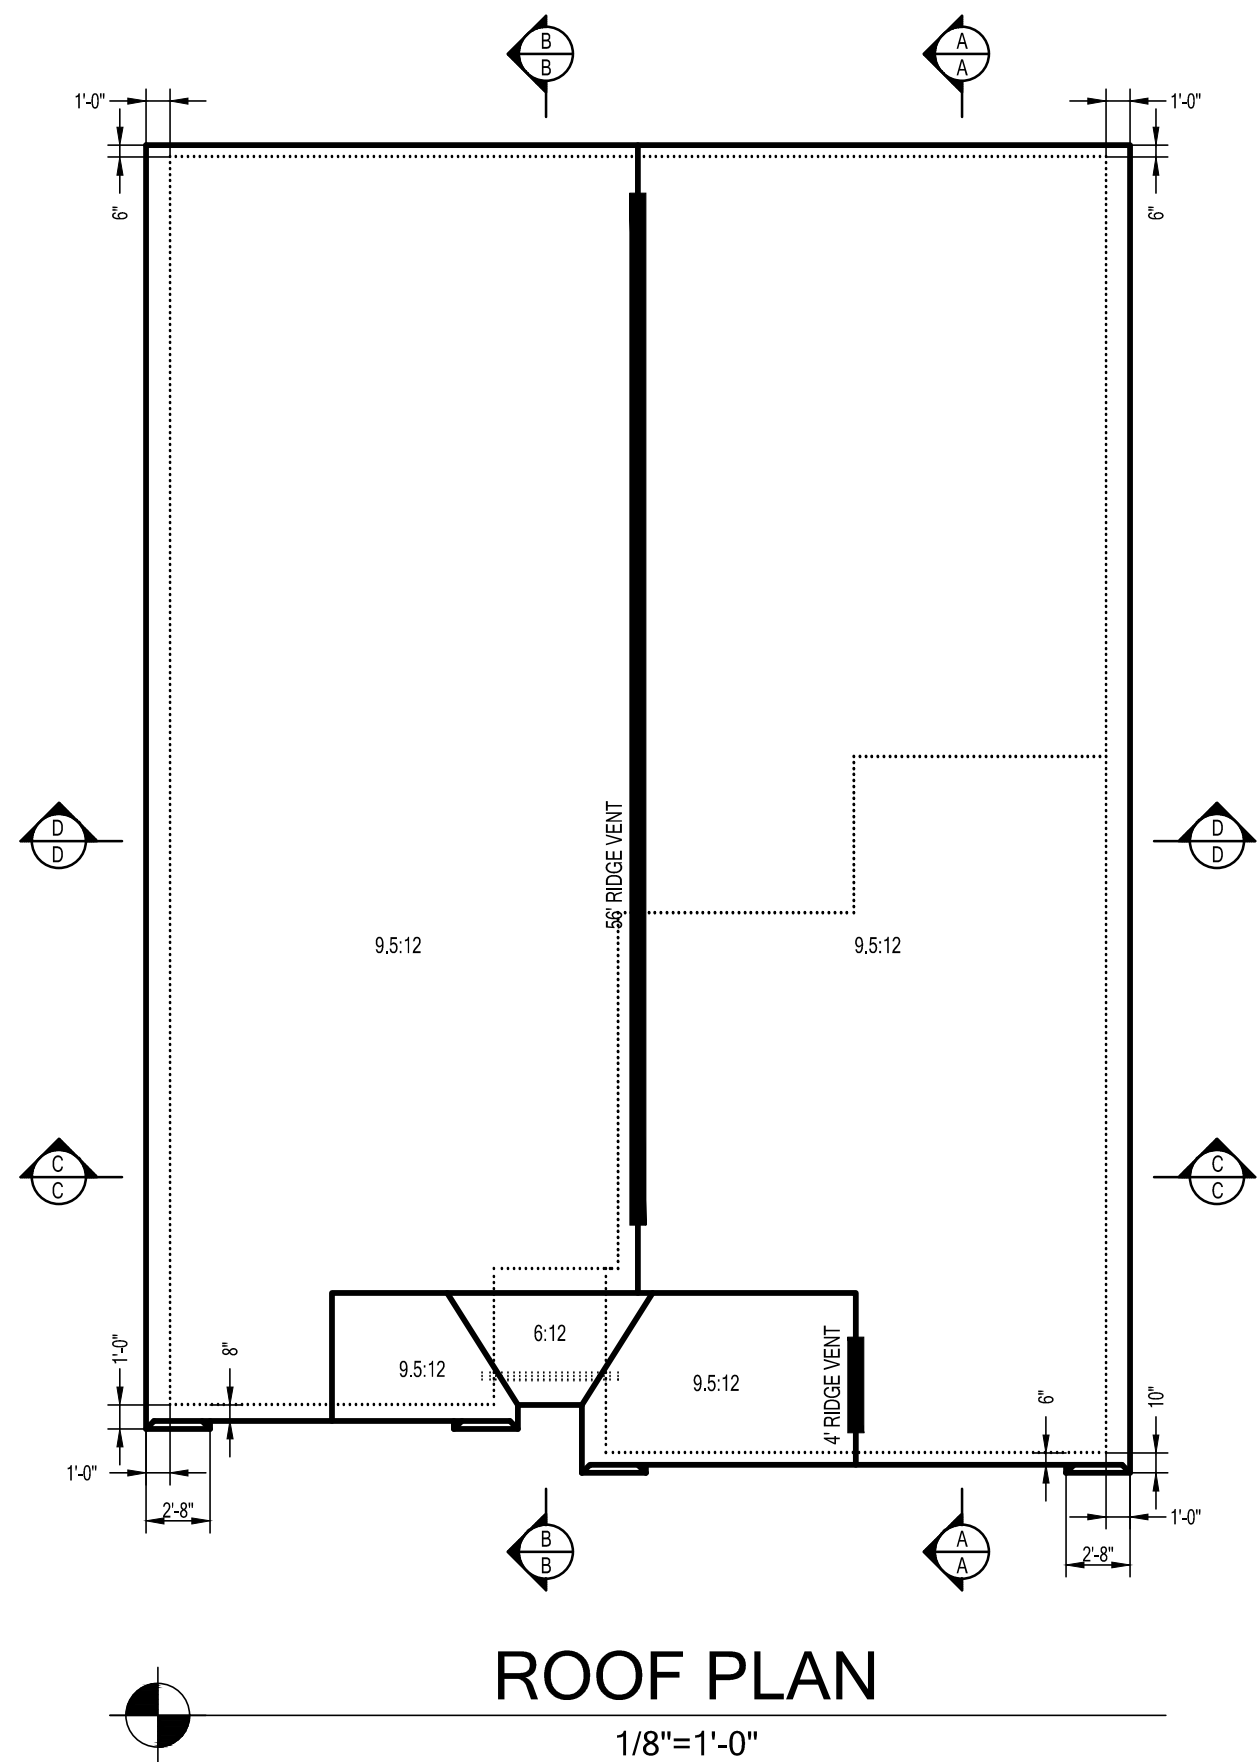
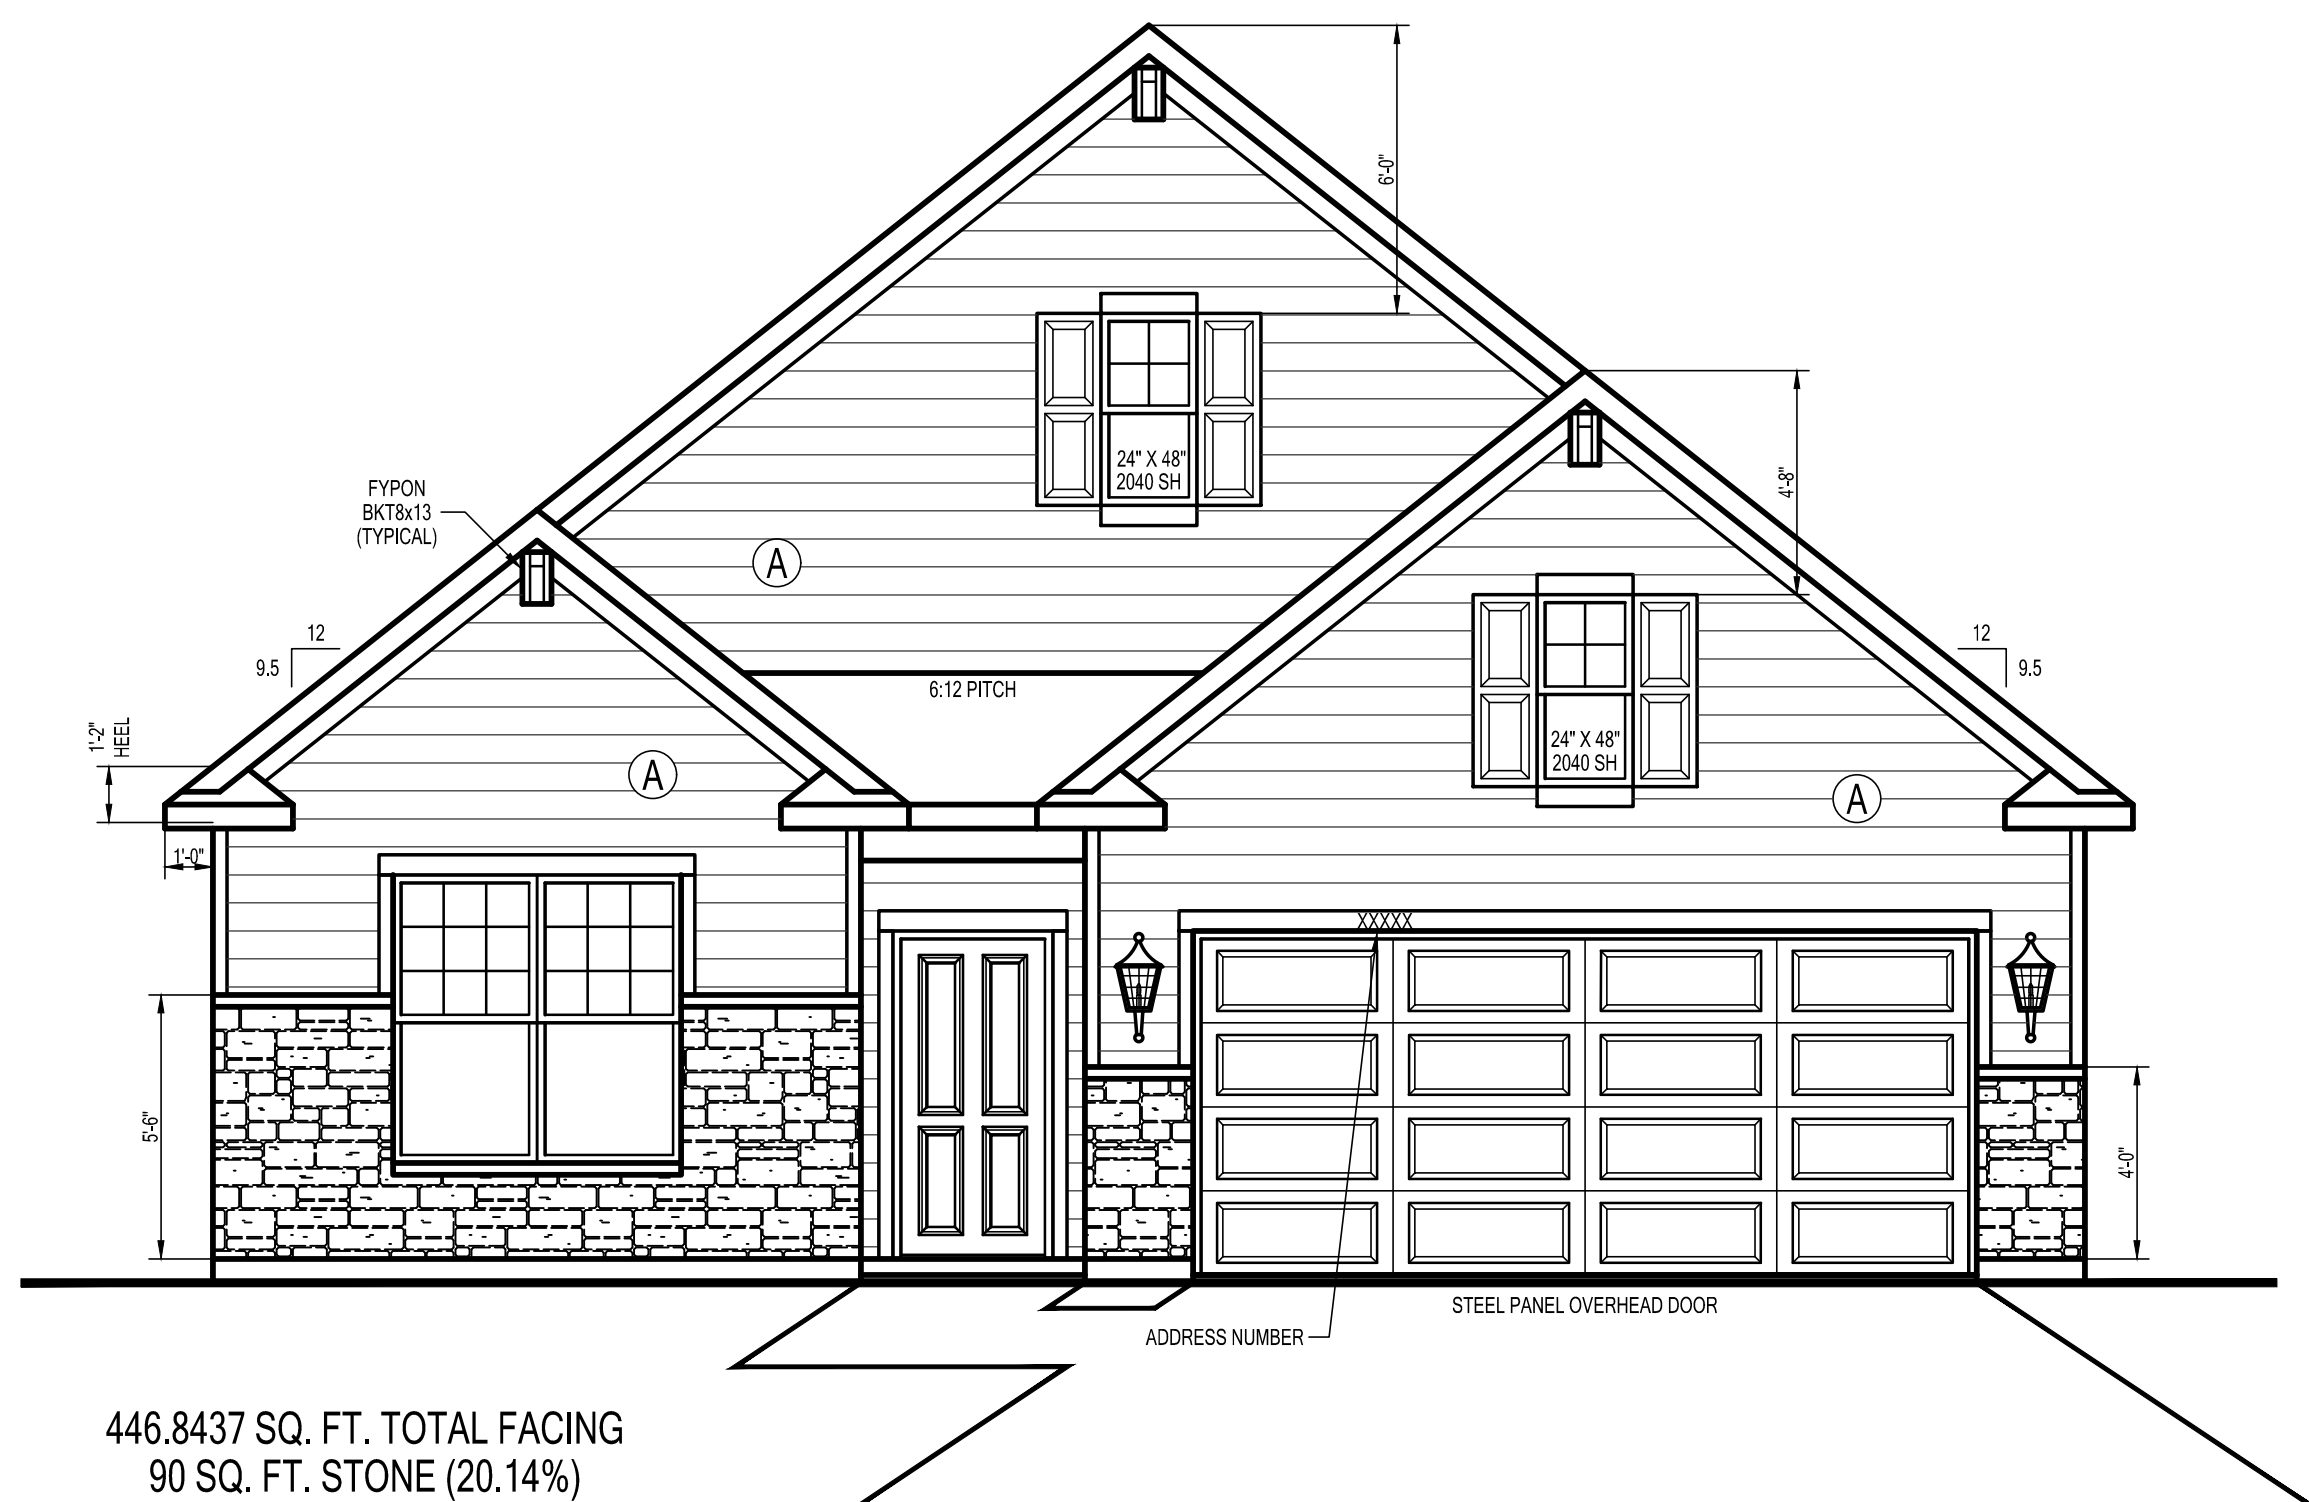
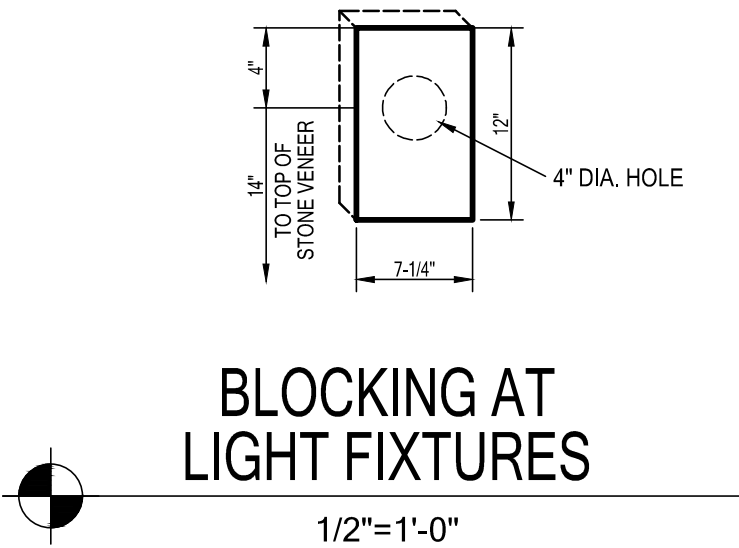
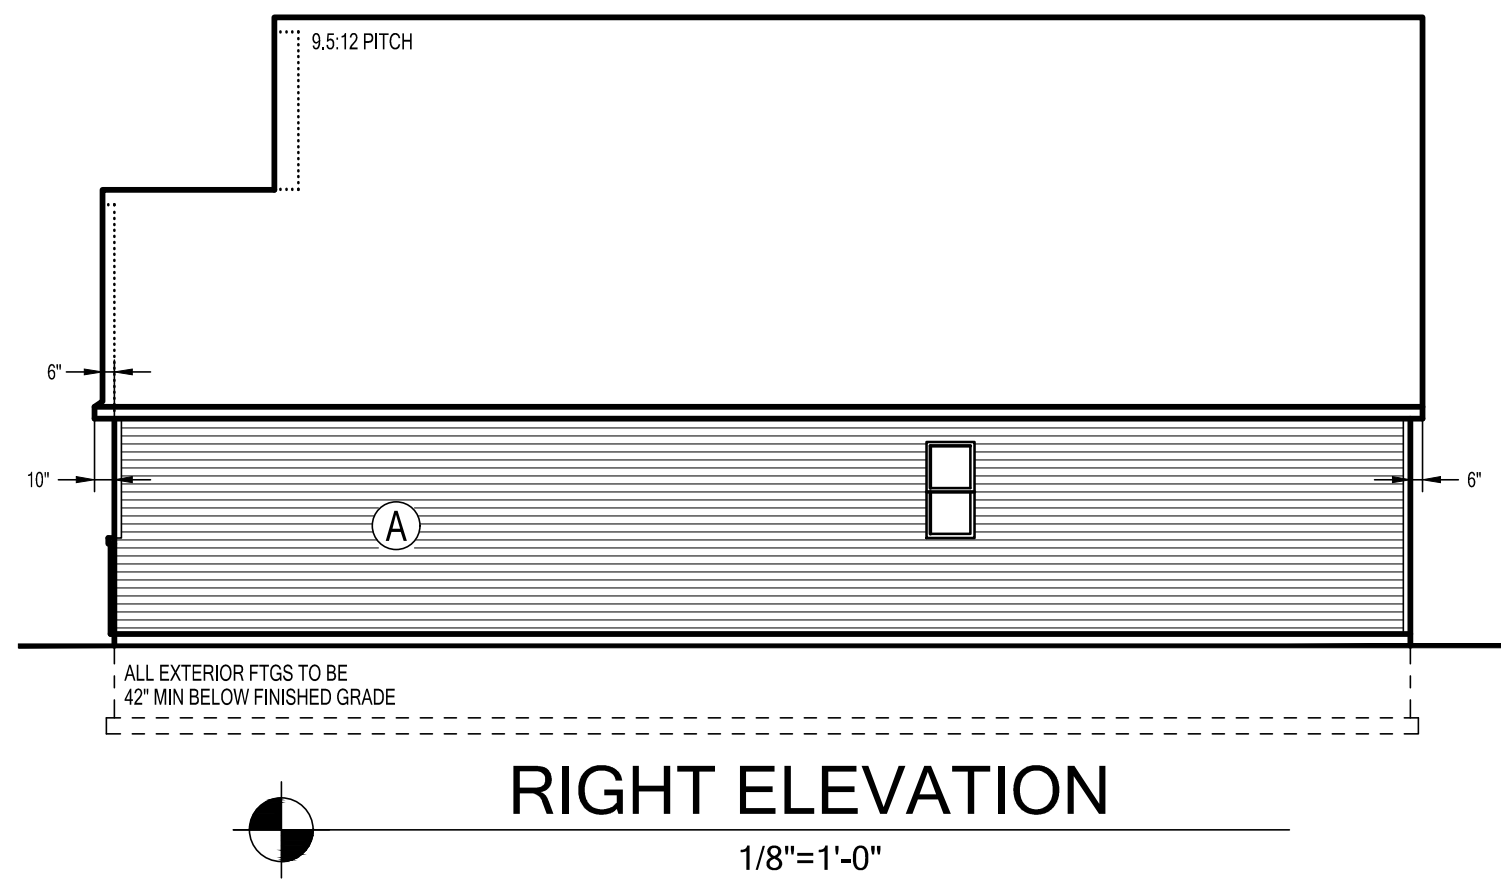
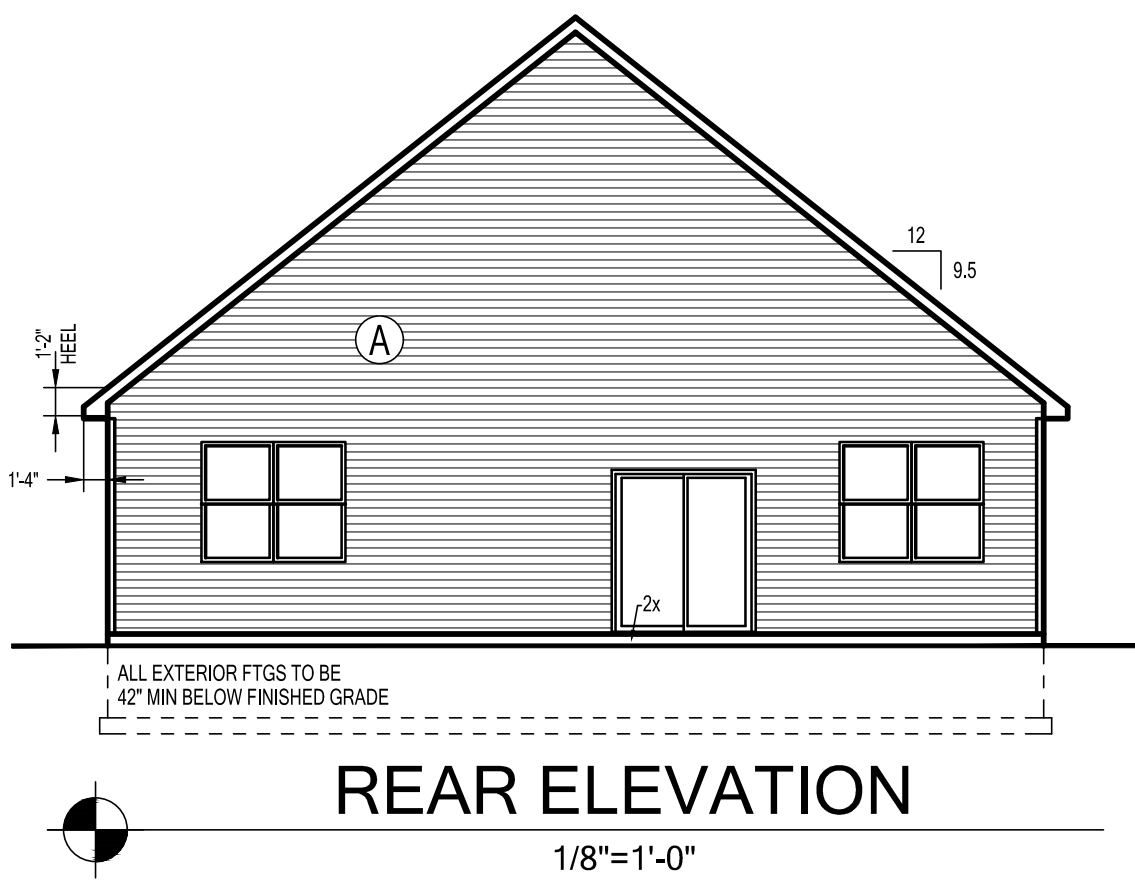


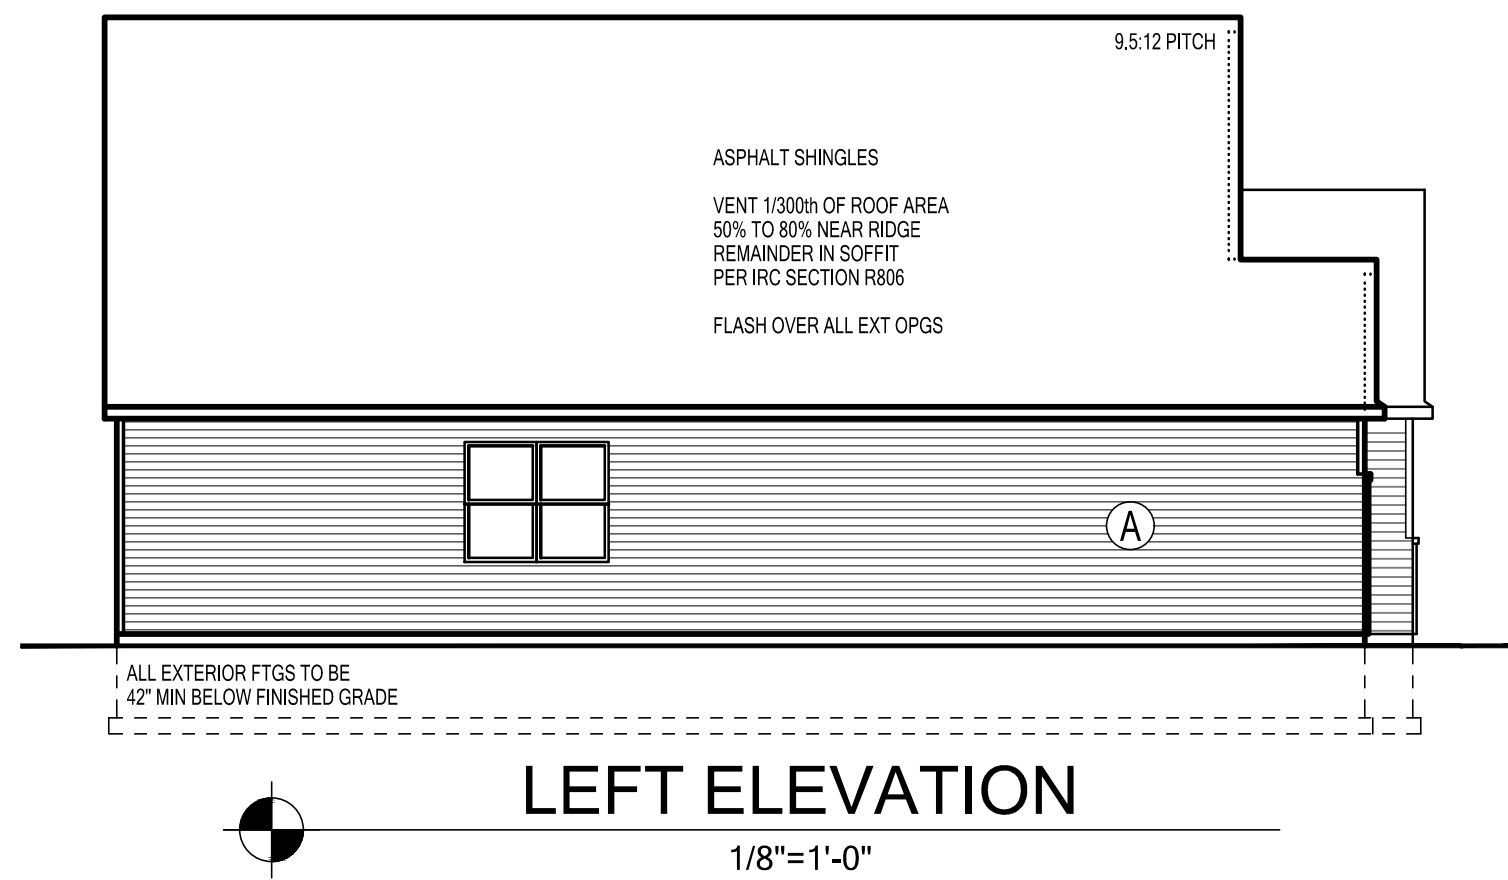

SIDING LEGEND	
REF	PRODUCT
(A)	LAP SIDING "A"
(B)	LAP SIDING "B"
(C)	NOT USED
(D)	5" TRIM

AMERICAN CLASSIC

DILLON - A
with Upper Level

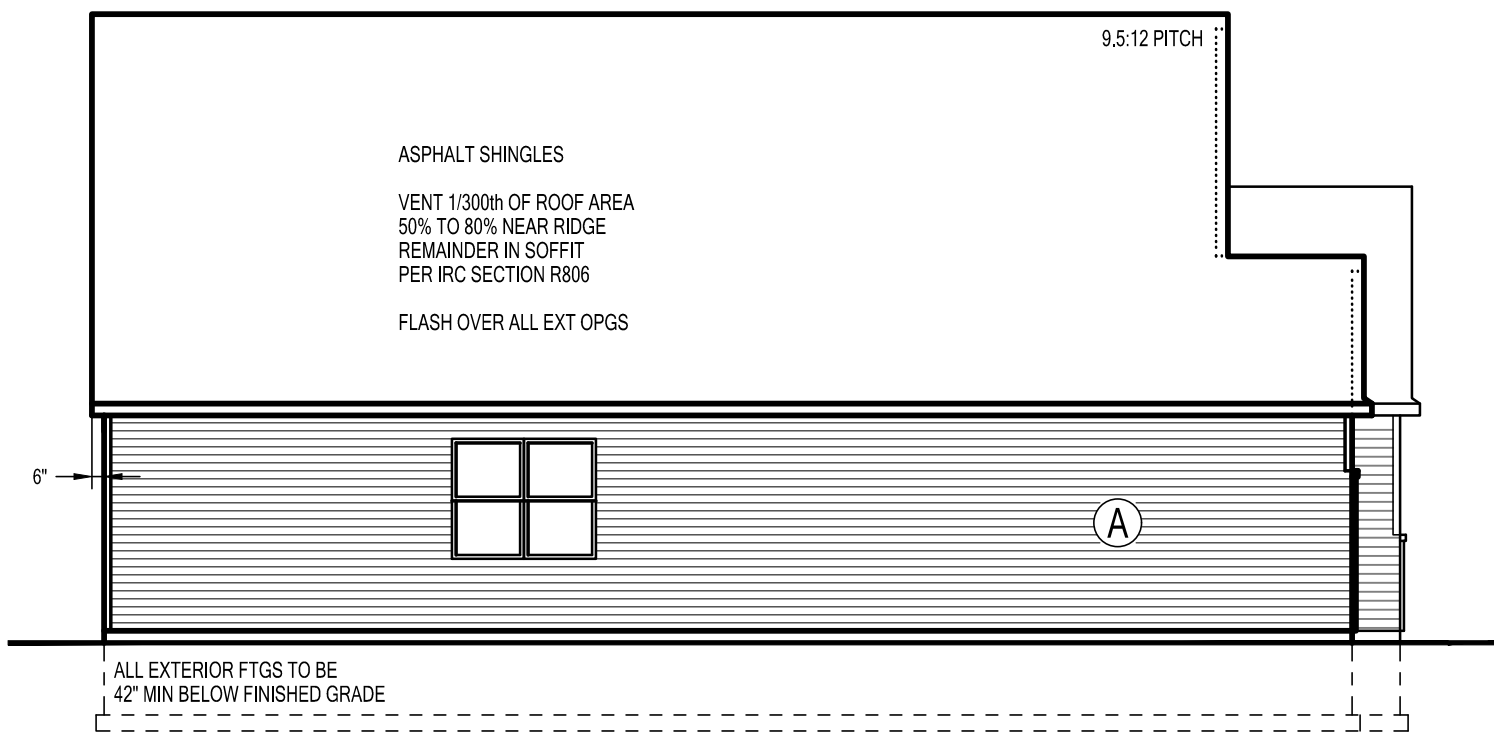


LEFT ELEVATION

1/8"=1'-0"




REAR ELEVATION

1/8"=1'-0"

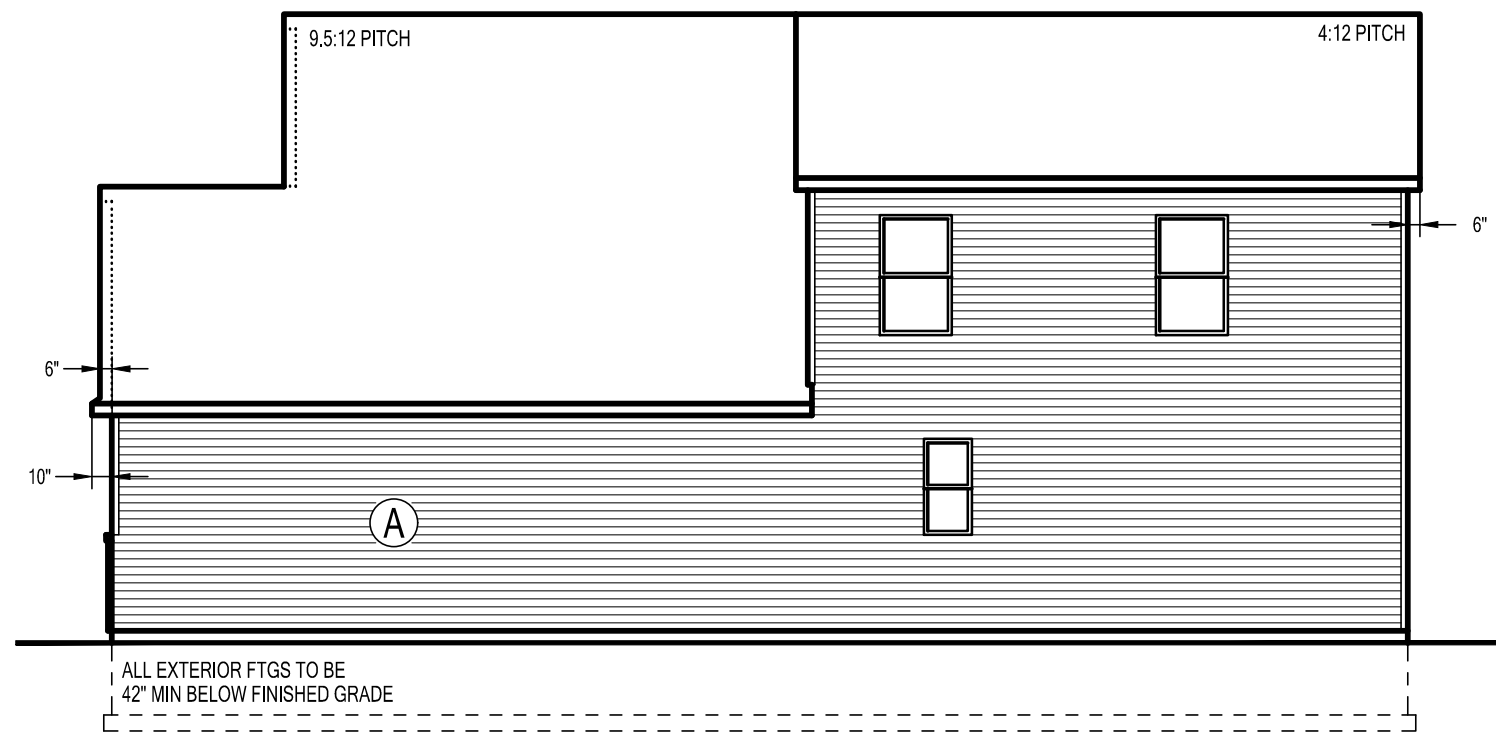

RIGHT ELEVATION

1/8"=1'-0"

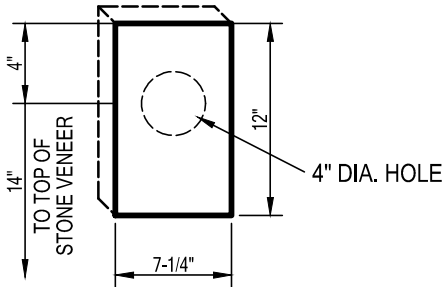


BLOCKING AT
LIGHT FIXTURES

1/2"=1'-0"




446.8437 SQ. FT. TOTAL FACING
90 SQ. FT. STONE (20.14%)

AMERICAN CLASSIC

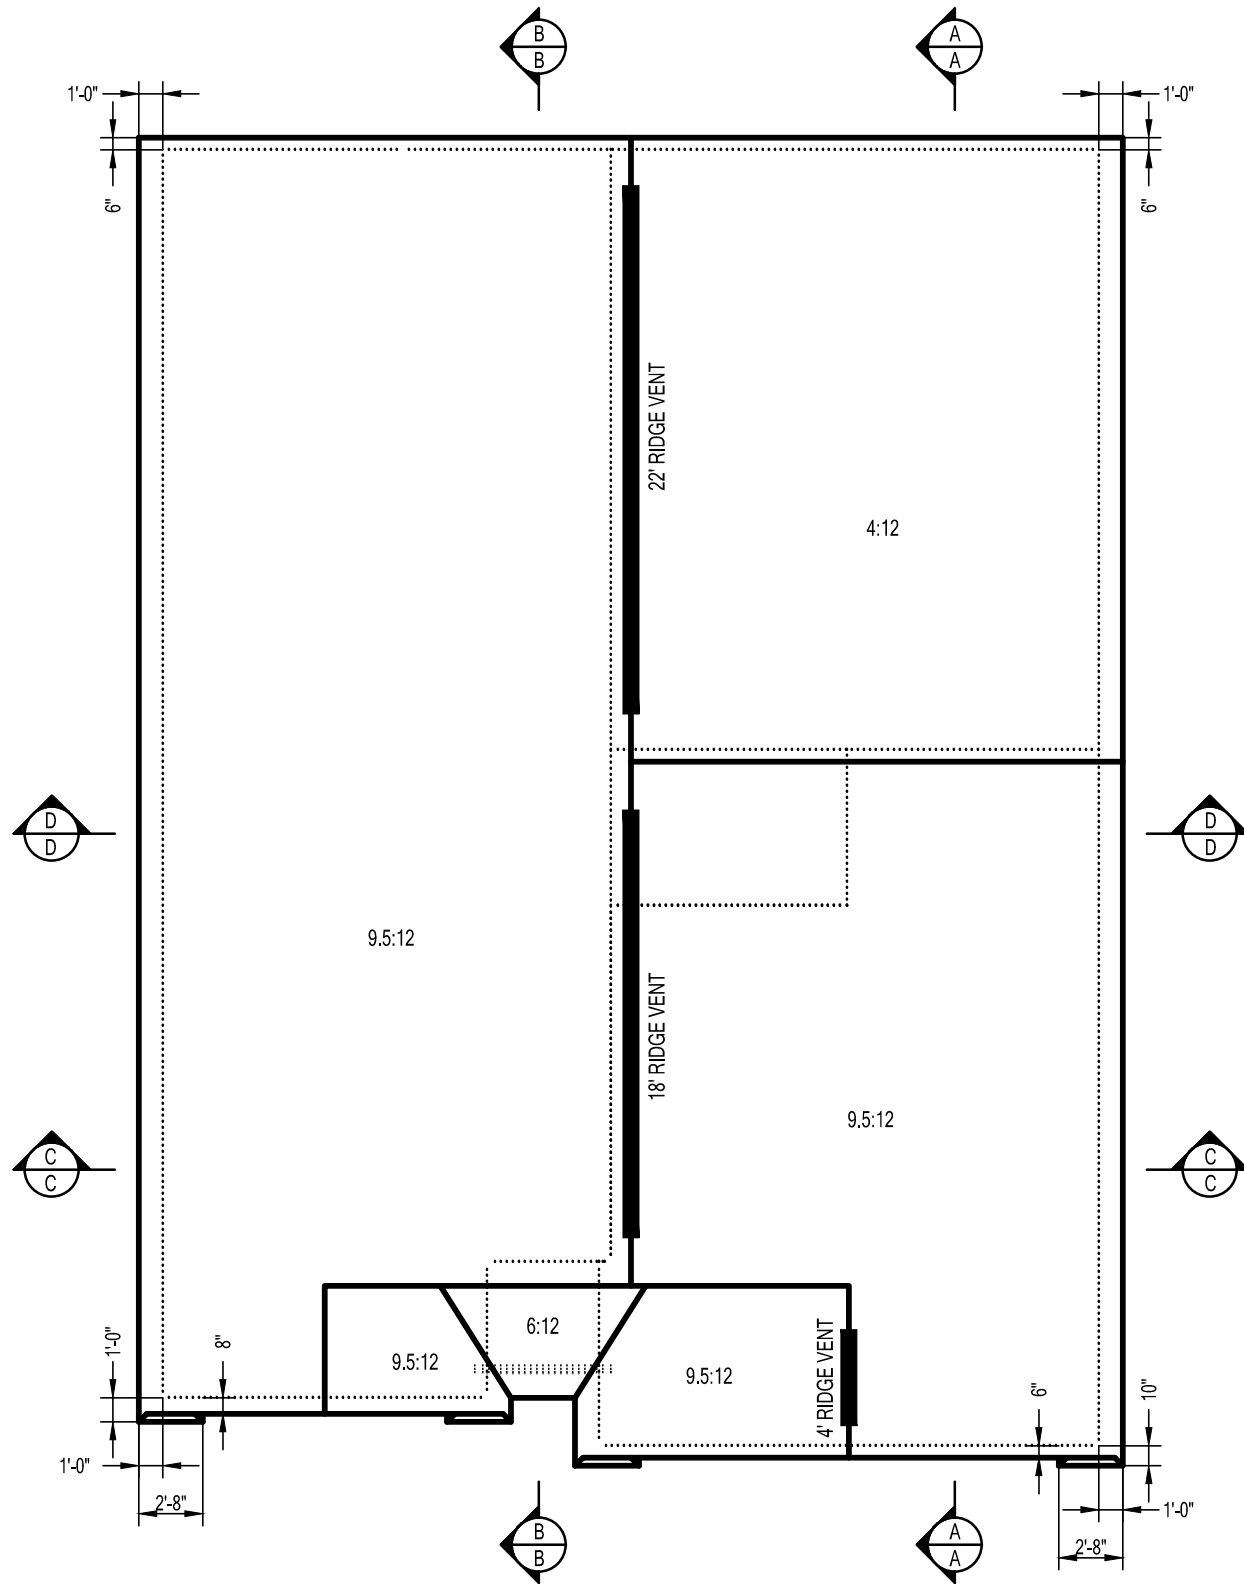


ROOF PLAN

1/8"=1'-0"

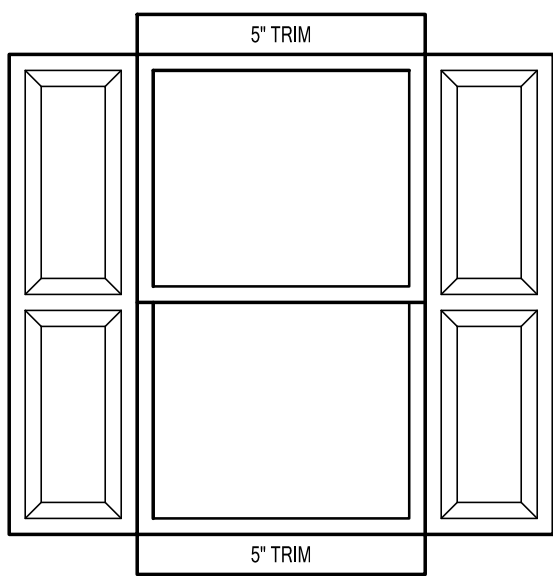

TYPICAL WDW & DOOR TRIM
AT SHUTTERS

1/2"=1'-0"

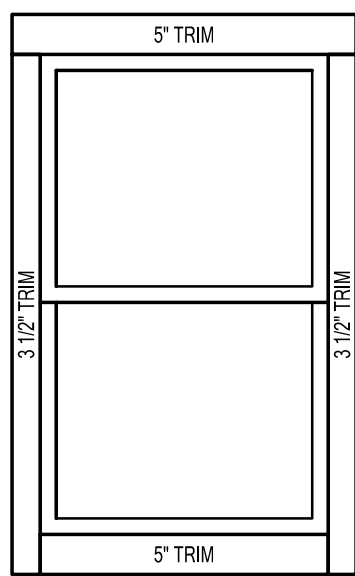


TYPICAL WDW & DOOR TRIM
AT FRONT ONLY

1/2"=1'-0"


SIDING LEGEND	
REF	PRODUCT
(A)	LAP SIDING "A"
(B)	LAP SIDING "B"
(C)	NOT USED
(D)	5" TRIM

OPTIONAL
UPPER LEVEL

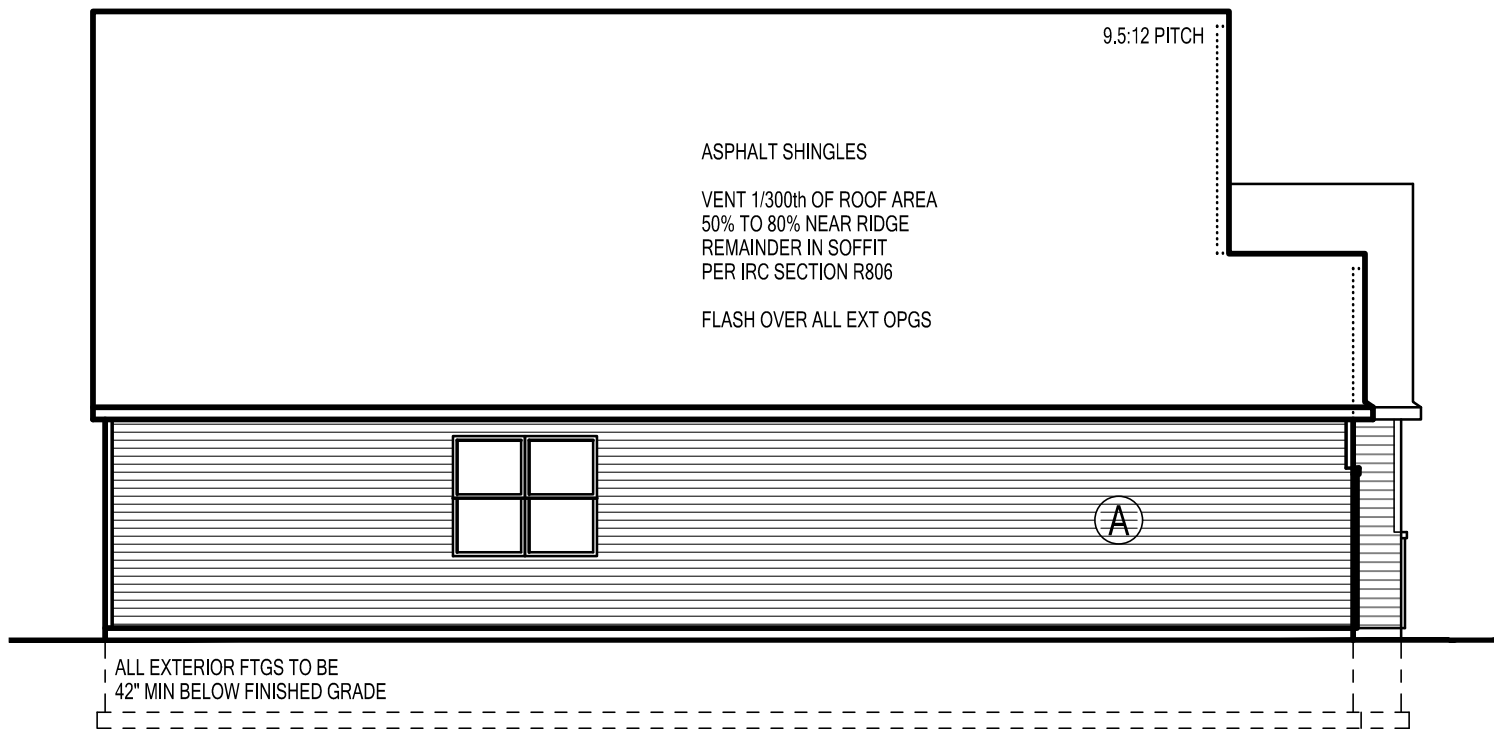


LEFT ELEVATION

1/8"=1'-0"

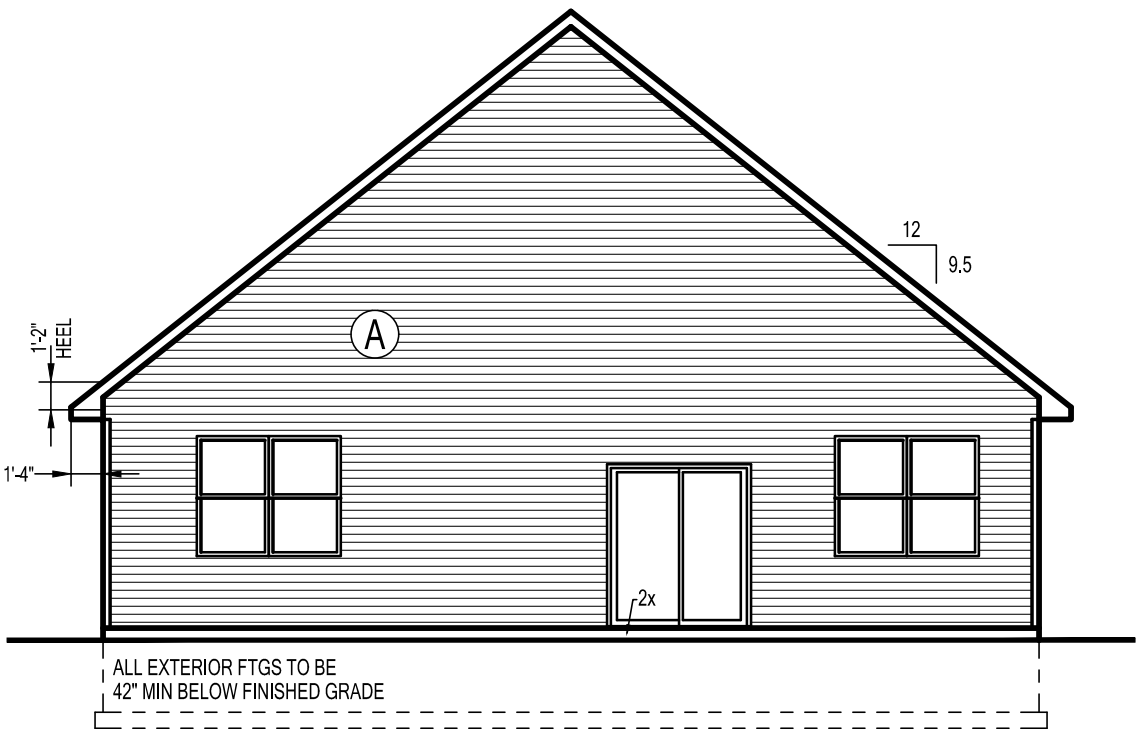


REAR ELEVATION

1/8"=1'-0"

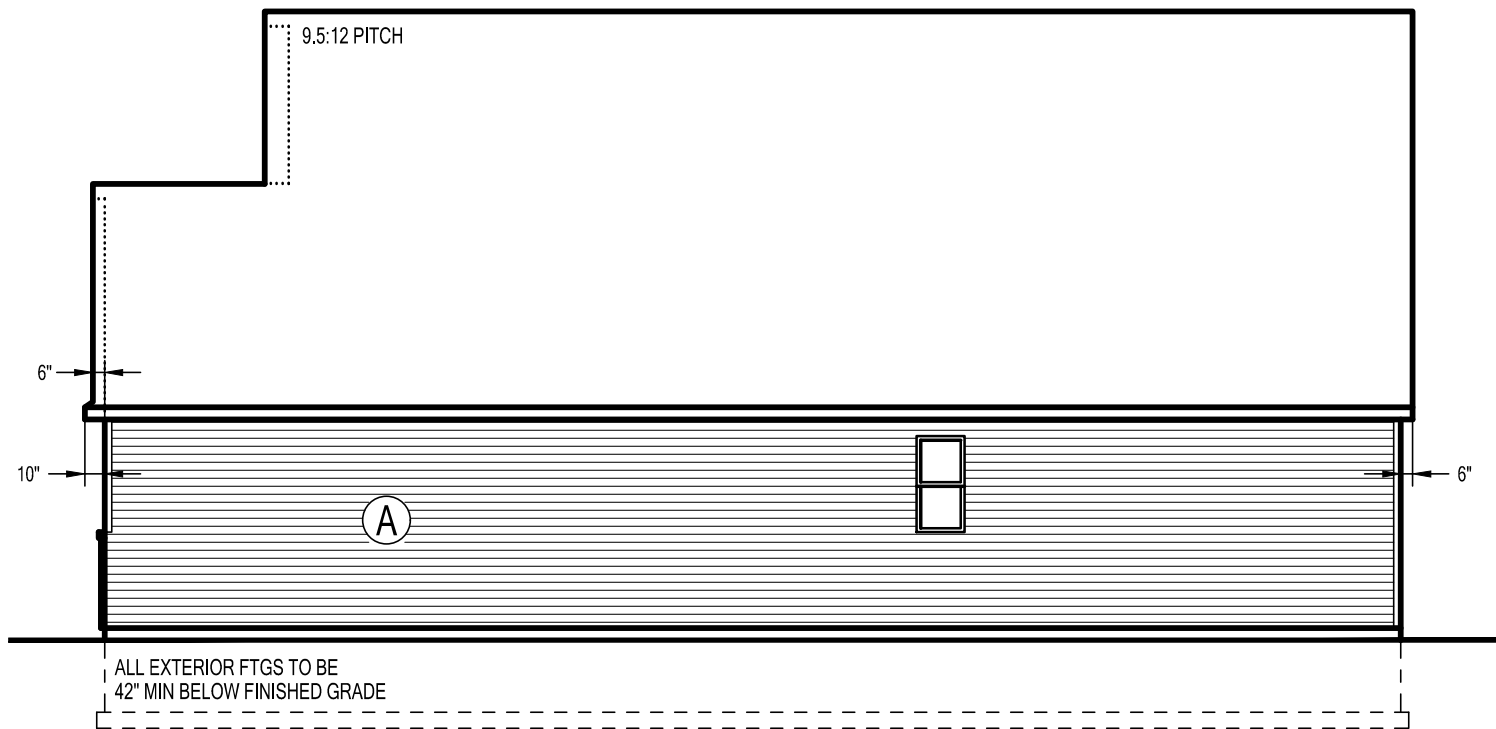


RIGHT ELEVATION

1/8"=1'-0"

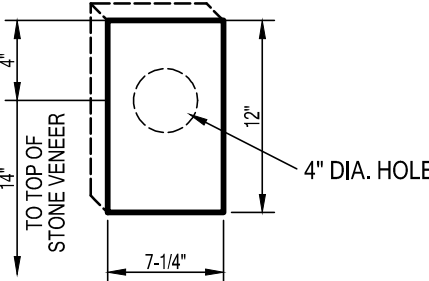


BLOCKING AT
LIGHT FIXTURES

1/2"=1'-0"

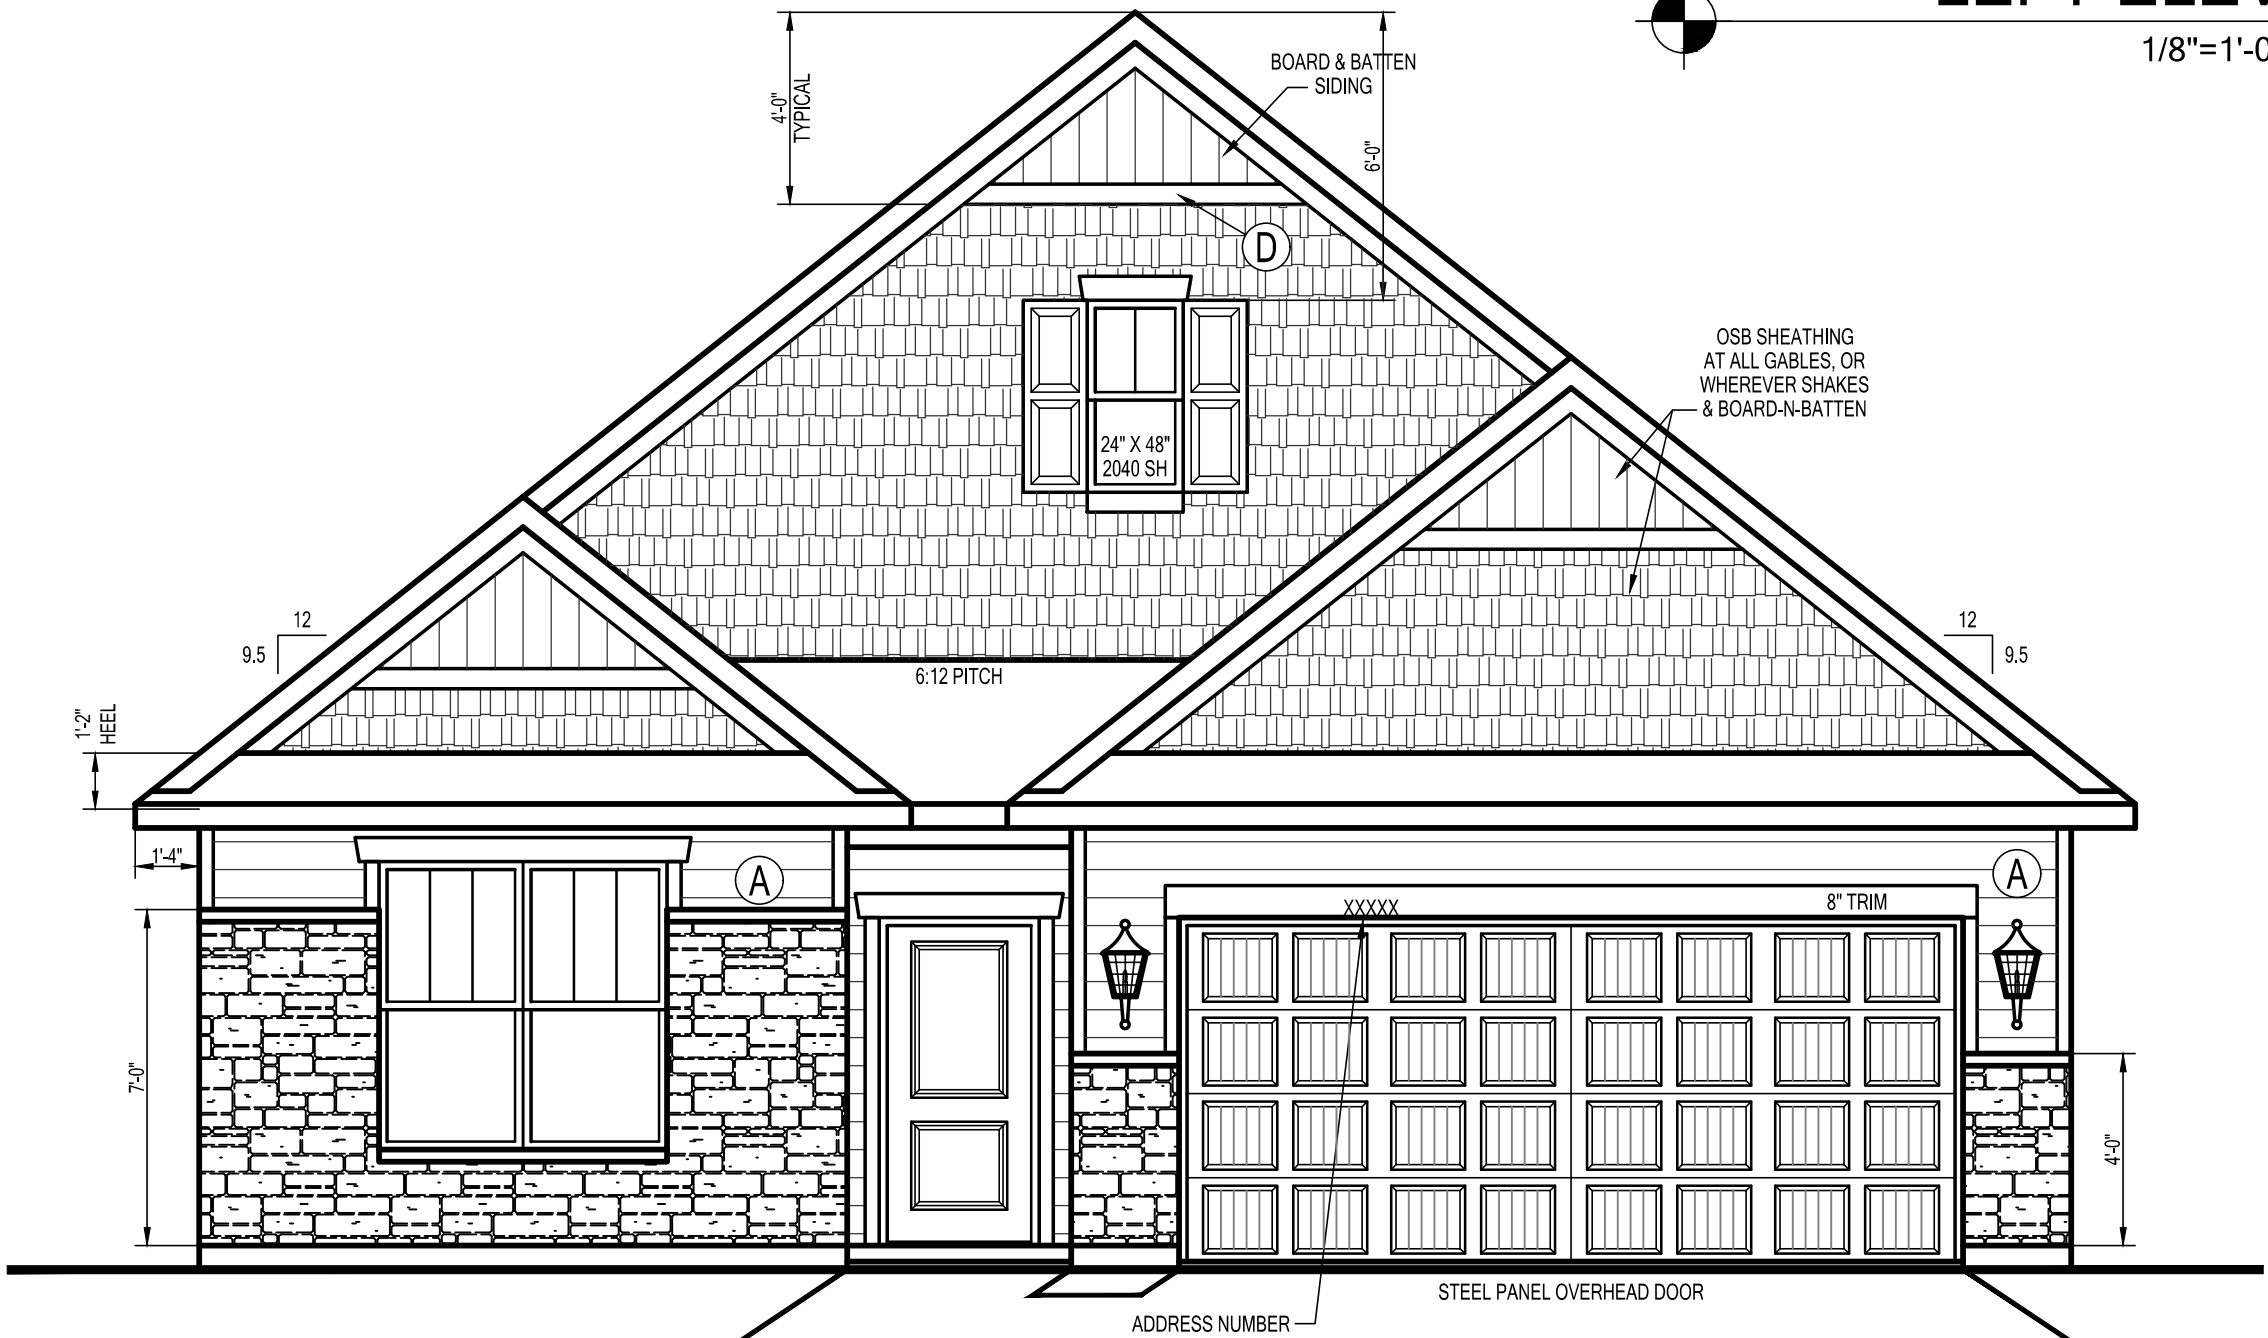


NORTHERN CRAFTSMAN

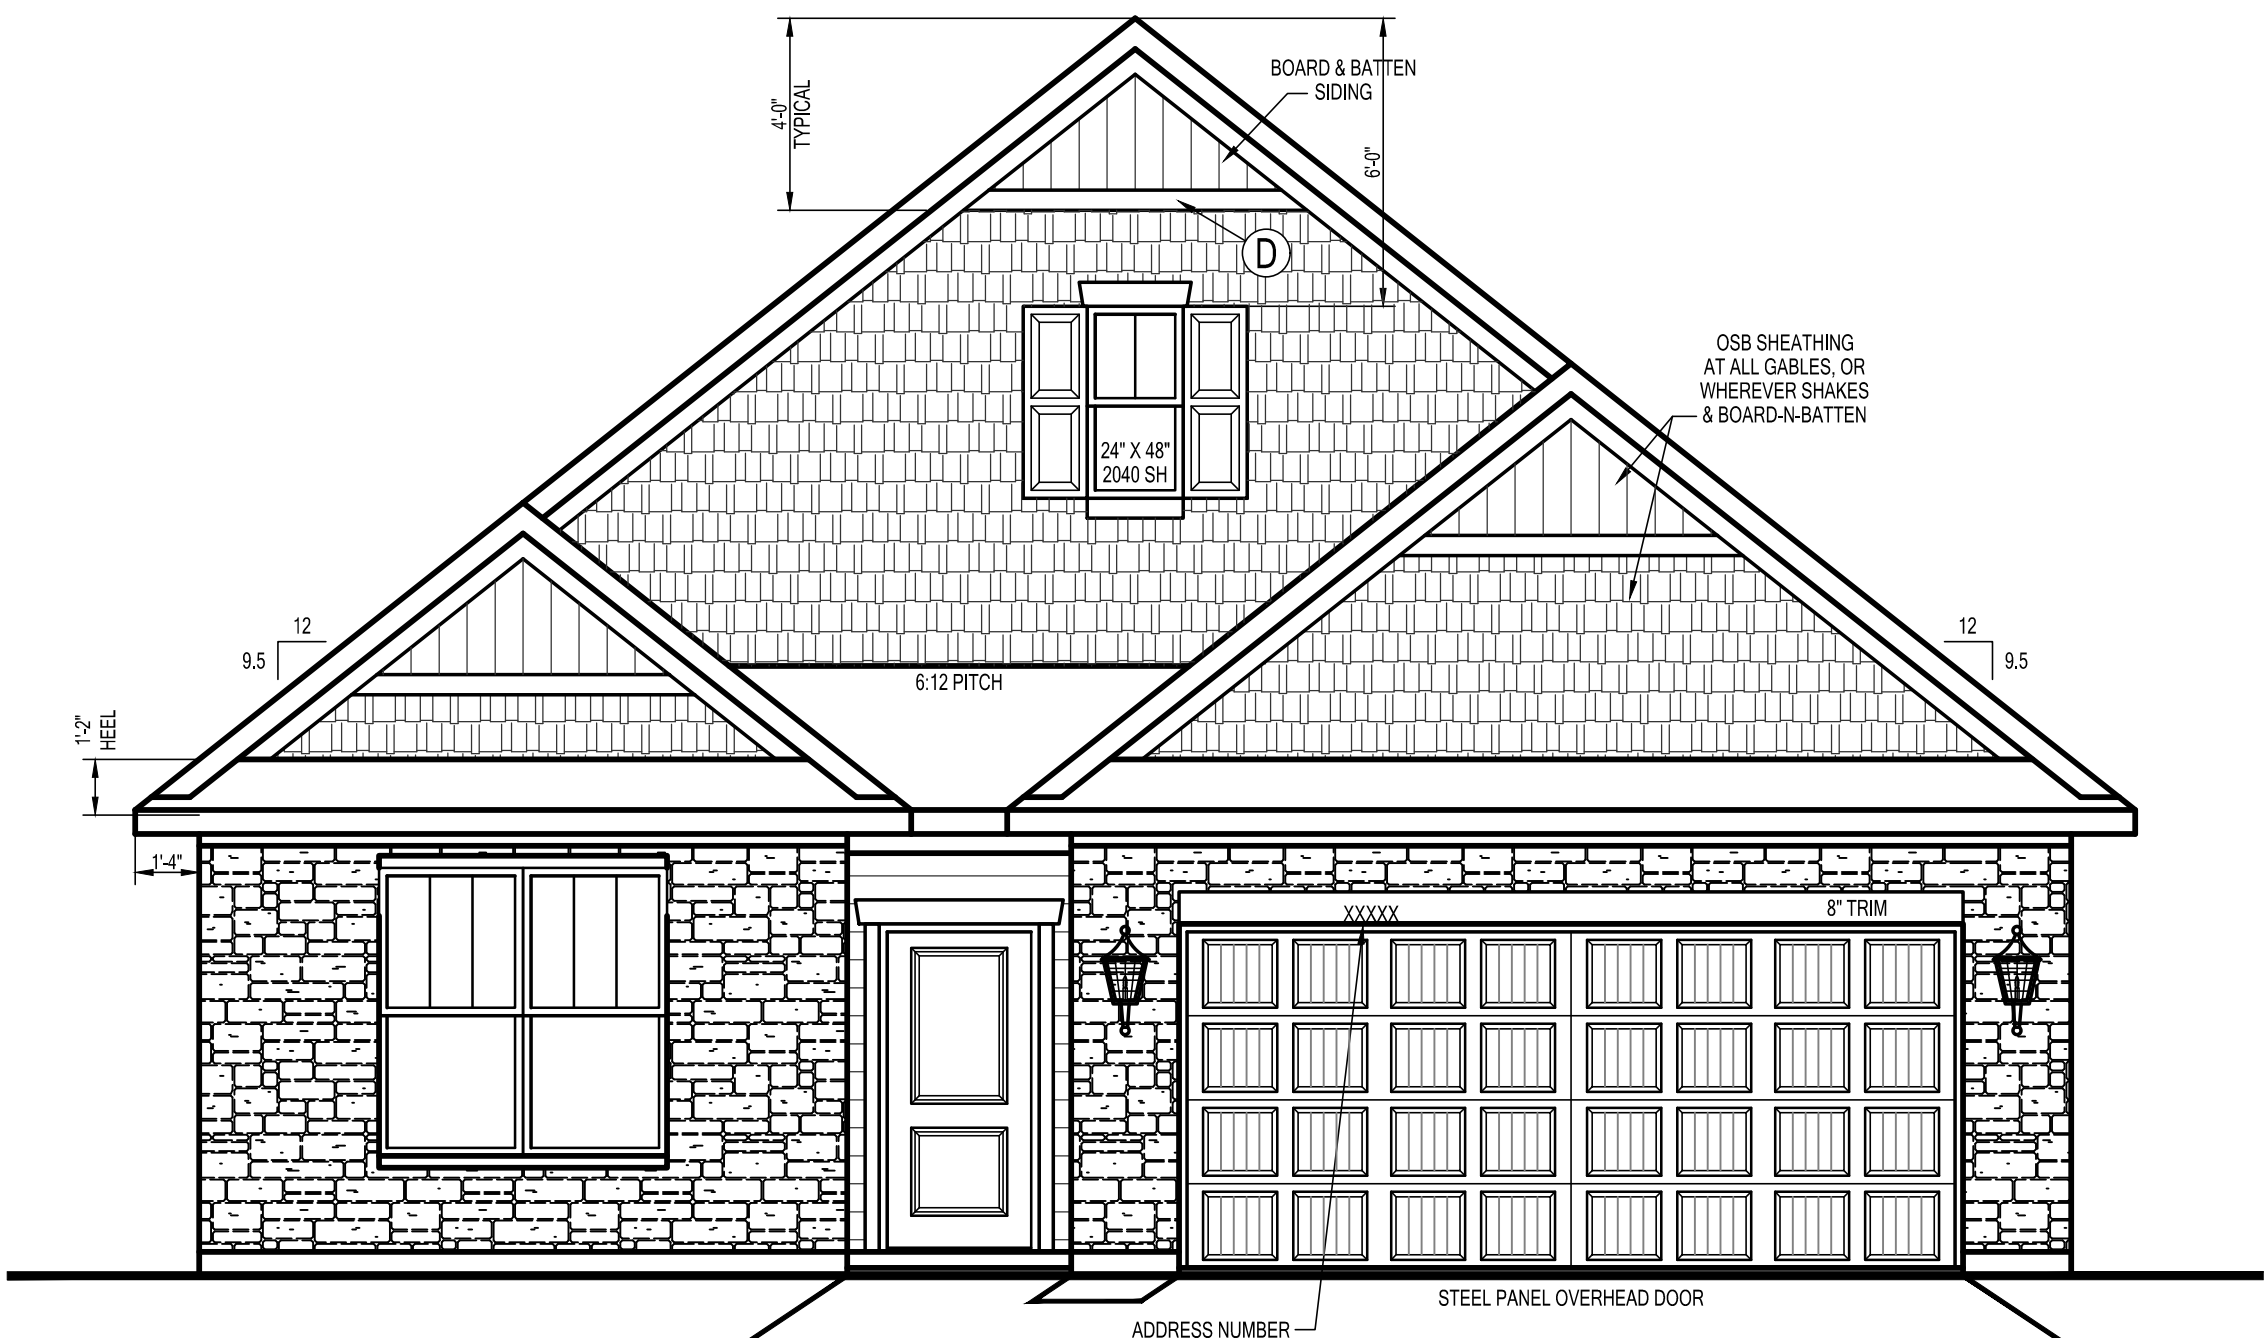


NORTHERN CRAFTSMAN

OPTIONAL STONE

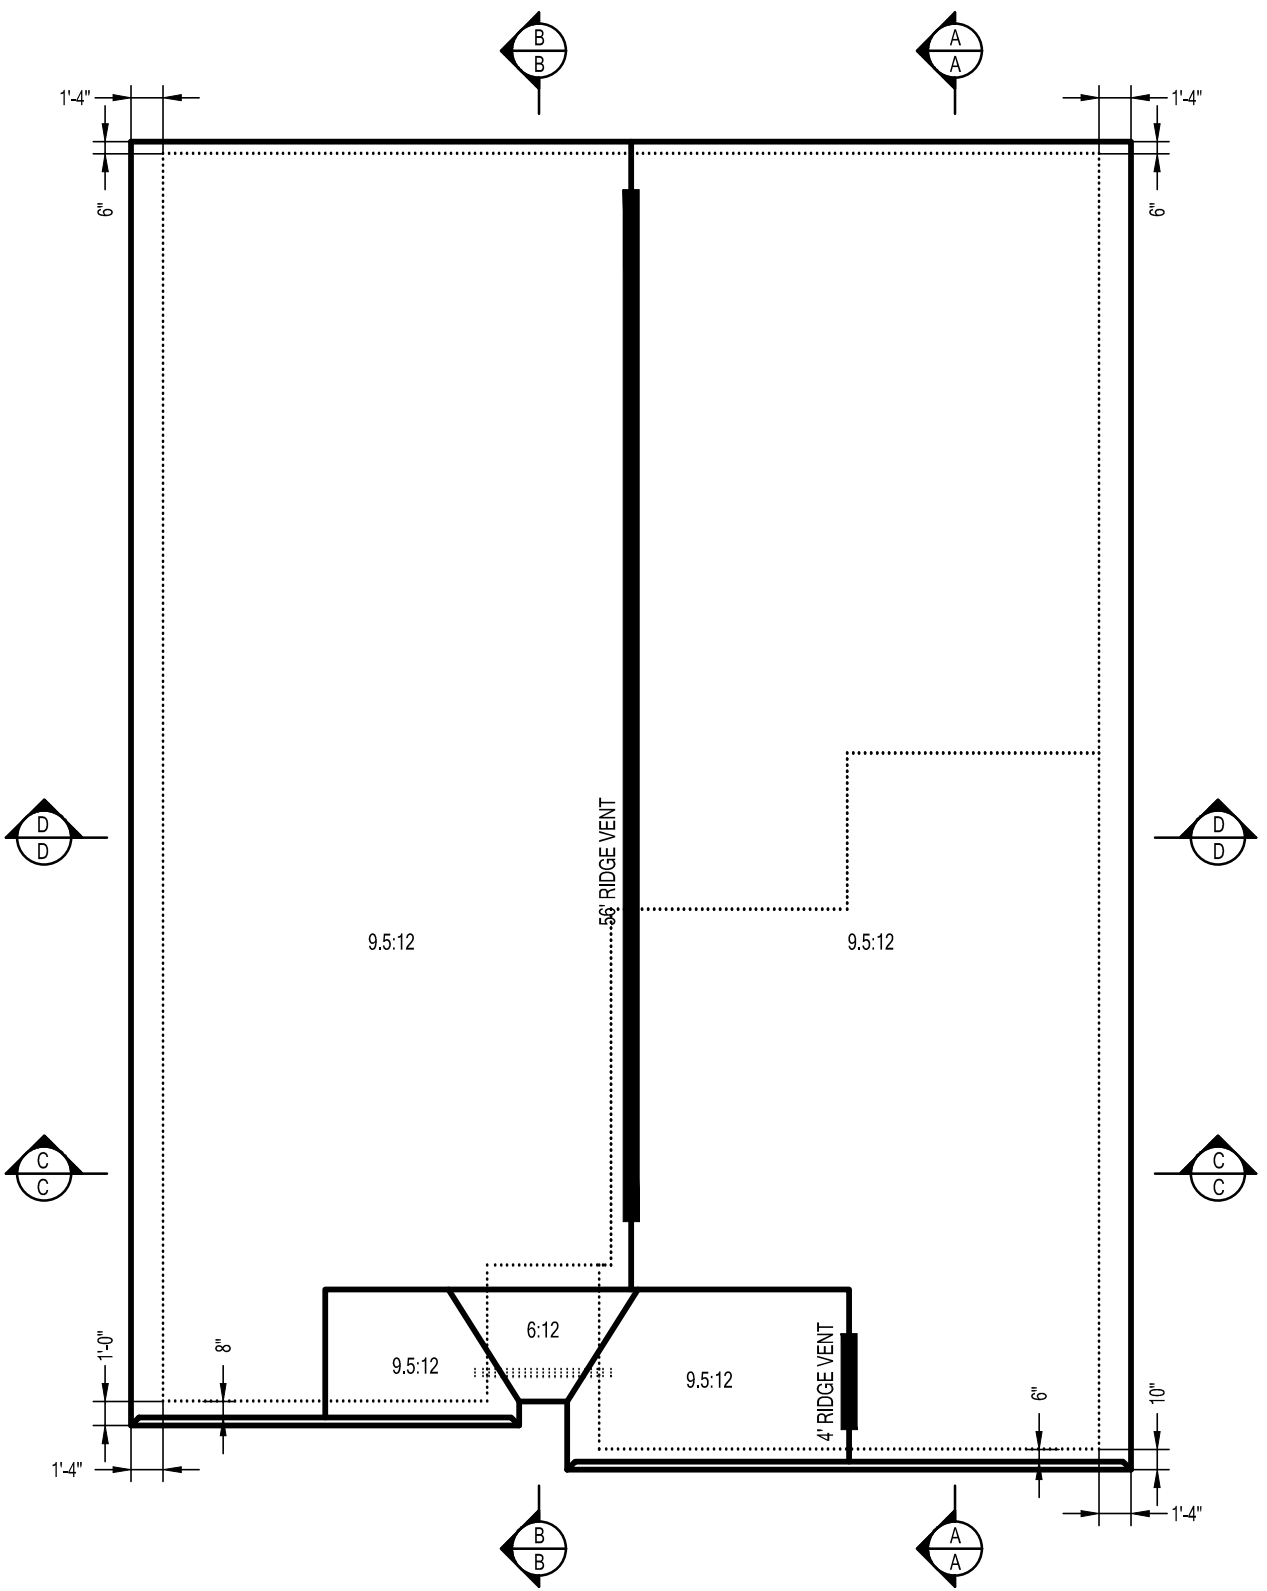


ROOF PLAN

1/8"=1'-0"

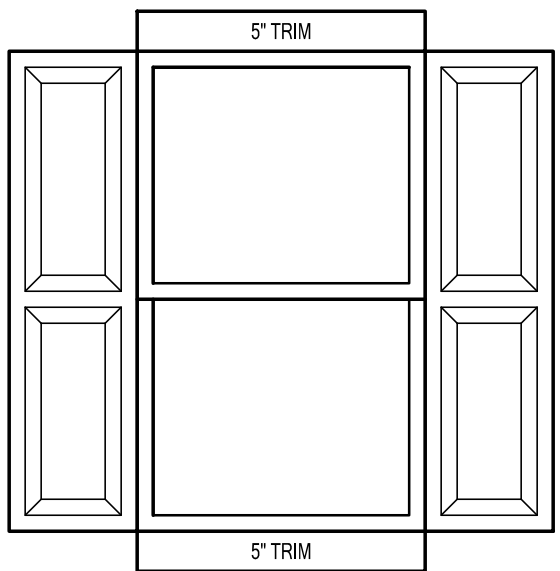

TYPICAL WDW & DOOR TRIM
AT SHUTTERS

1/2"=1'-0"

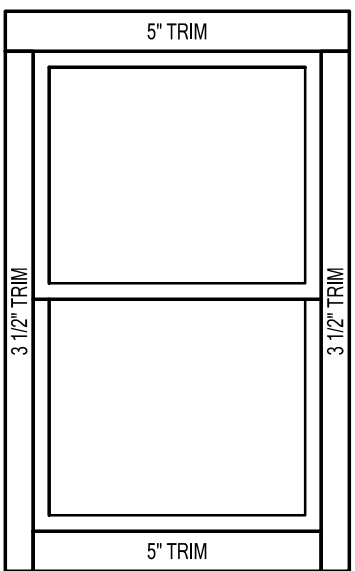


TYPICAL WDW & DOOR TRIM
AT FRONT ONLY

1/2"=1'-0"

SIDING LEGEND	
REF	PRODUCT
(A)	LAP SIDING "A"
(B)	LAP SIDING "B"
(C)	NOT USED
(D)	5" TRIM

DILLON - B
with Upper Level

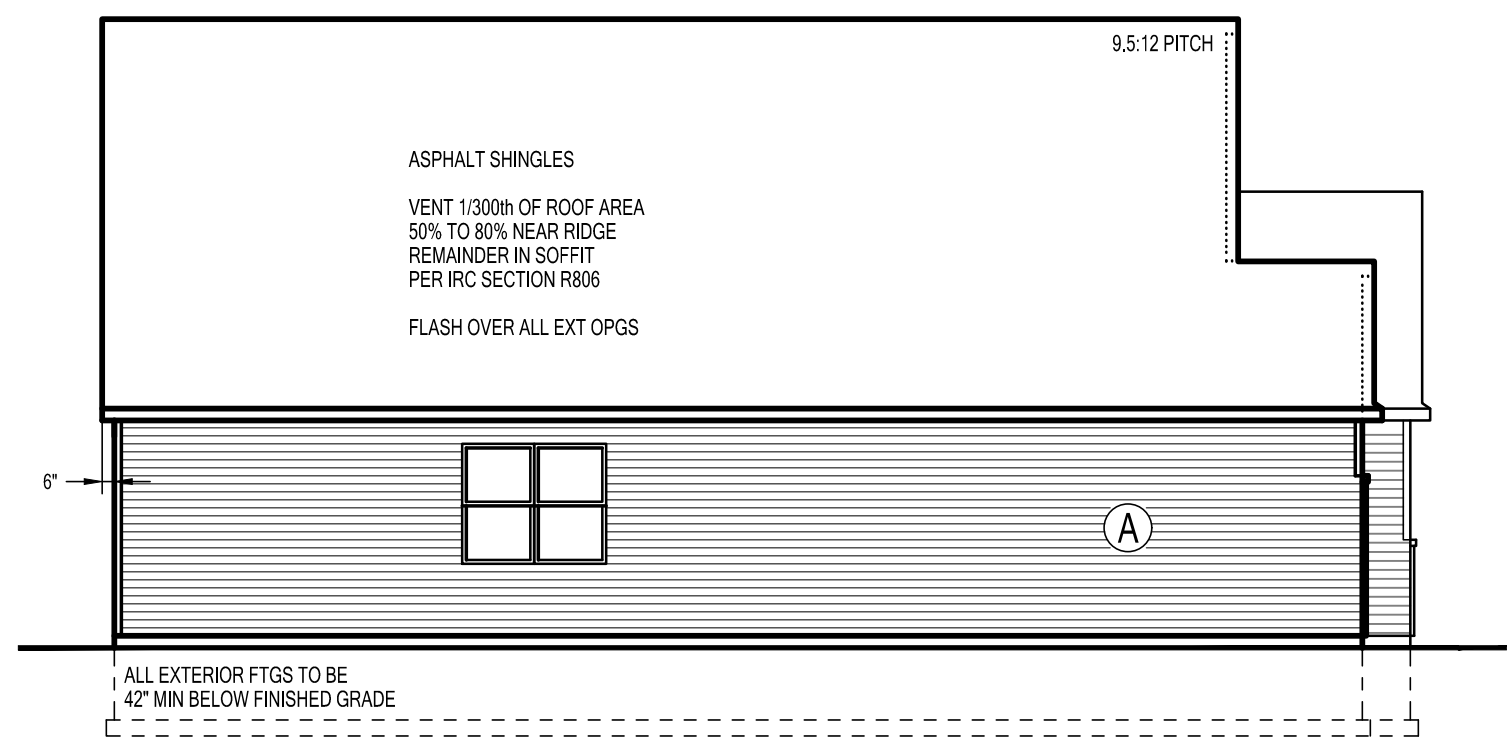


LEFT ELEVATION

1/8"=1'-0"




REAR ELEVATION

1/8"=1'-0"

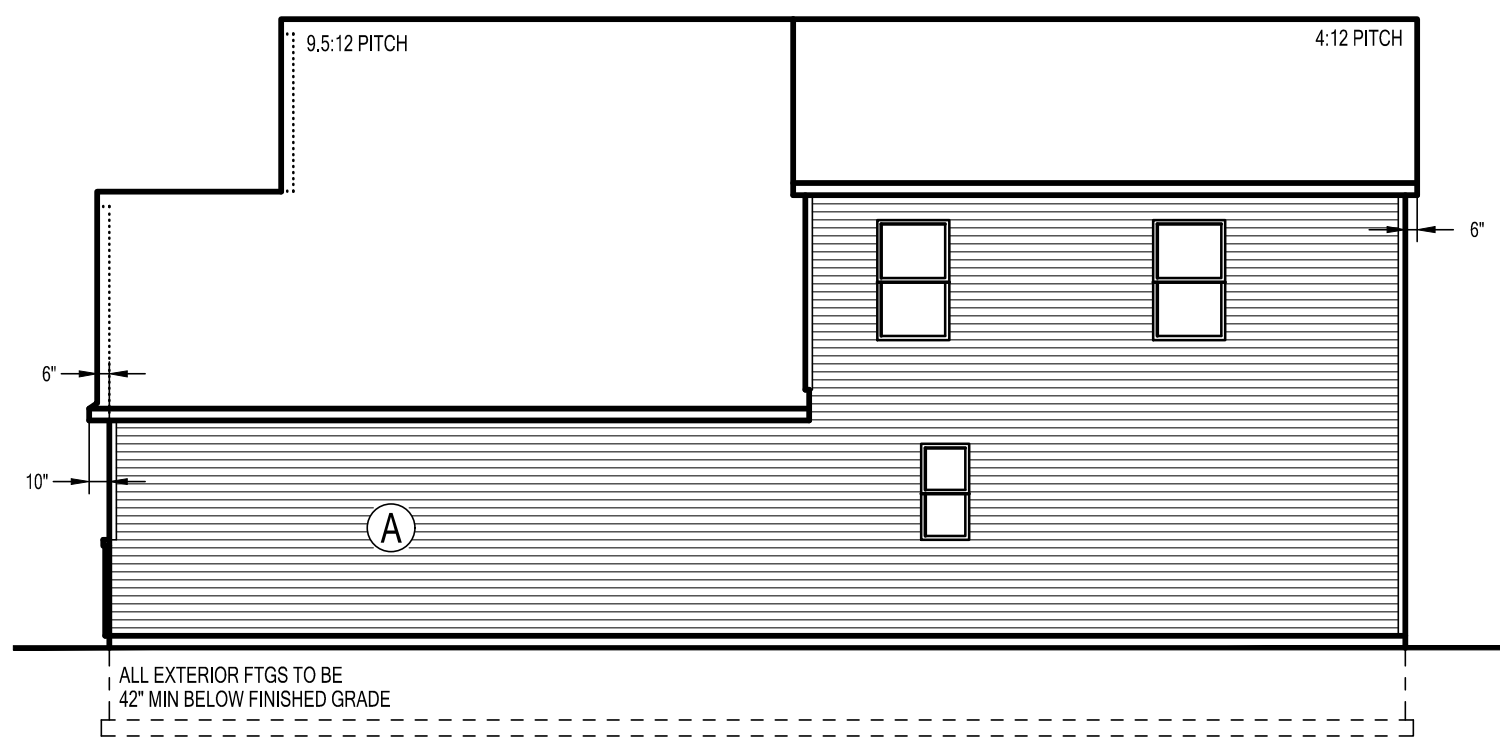

RIGHT ELEVATION


1/8"=1'-0"

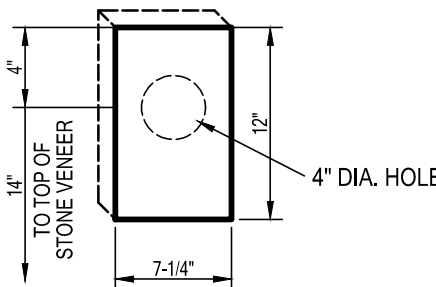

BLOCKING AT
LIGHT FIXTURES


1/2"=1'-0"

DILLON-B-SLAB
PRINTED: XX/XX/XX

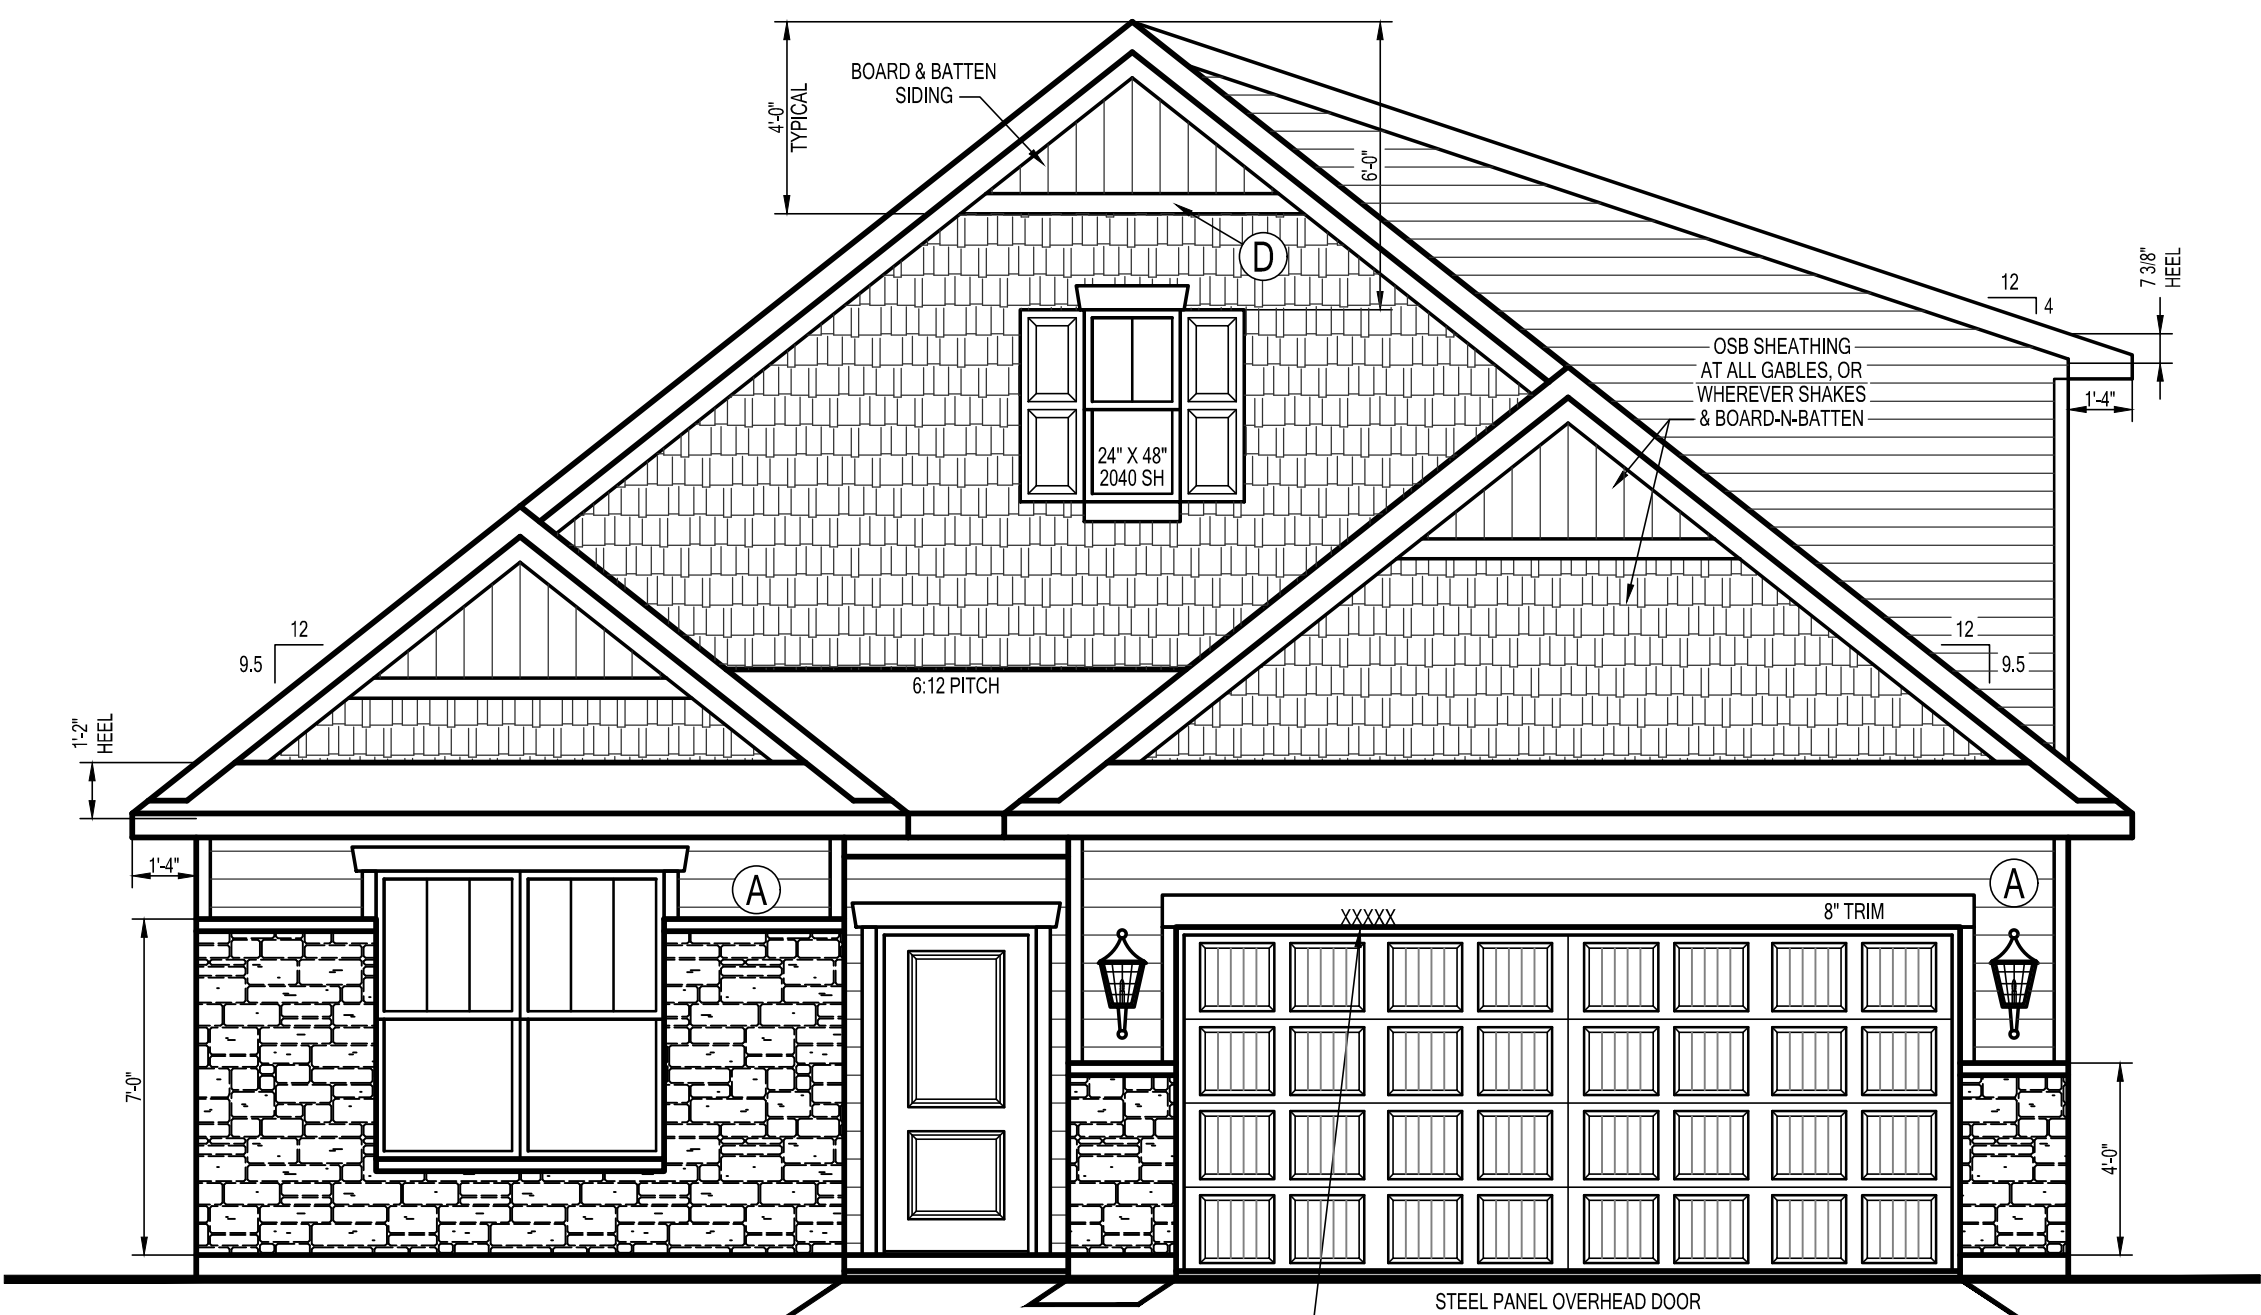



407.2478 SQ. FT. TOTAL FACING
82.5 SQ. FT. STONE (20.26%)

NORTHERN CRAFTSMAN

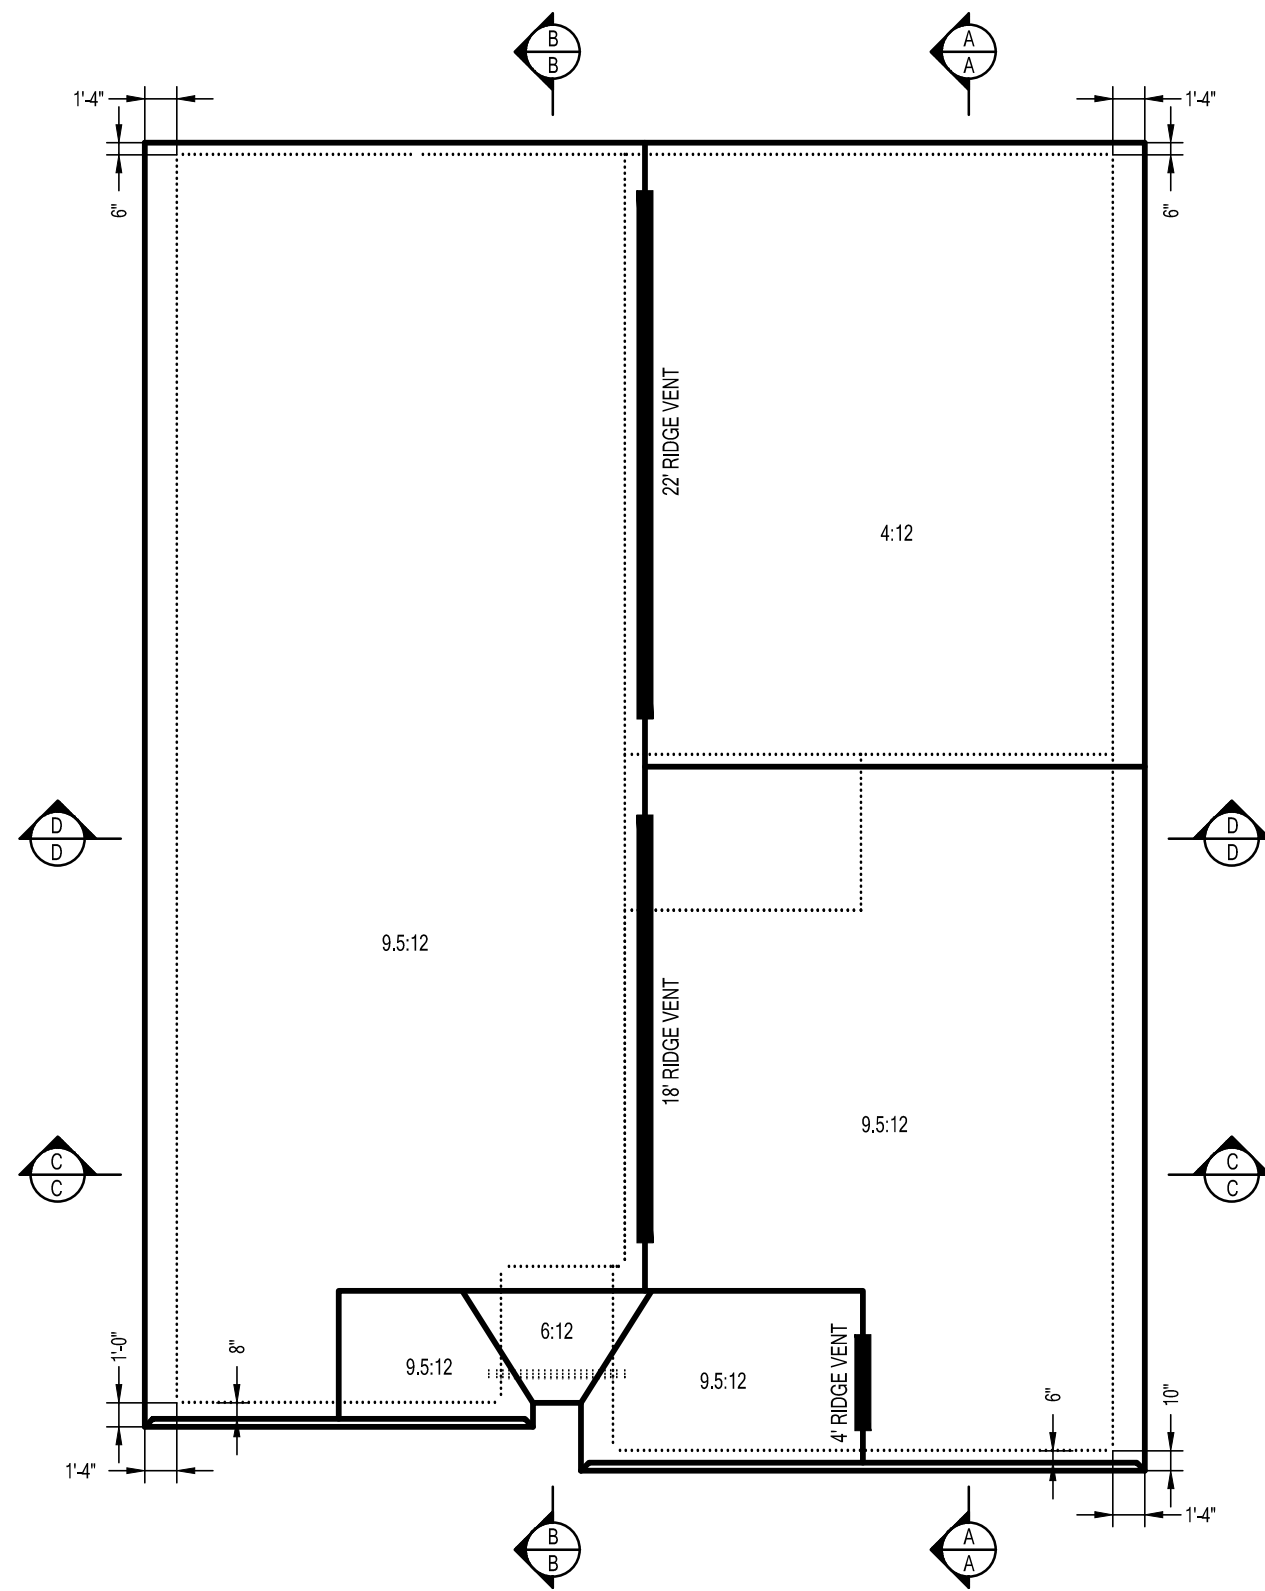


ROOF PLAN

1/8"=1'-0"

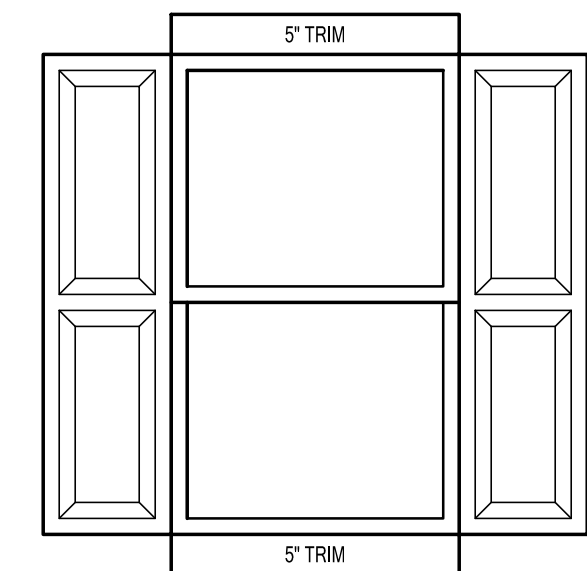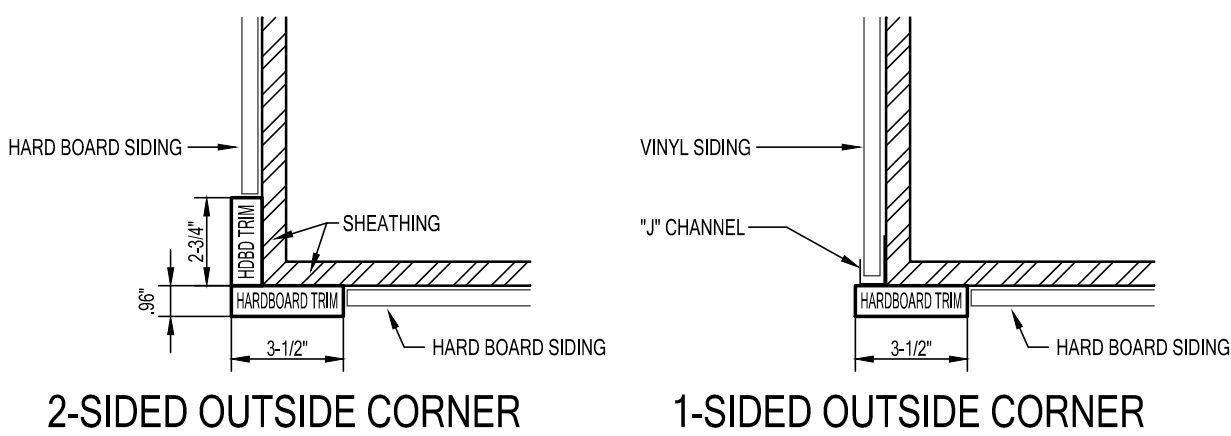

TYPICAL WDW & DOOR TRIM
AT SHUTTERS

1/2"=1'-0"

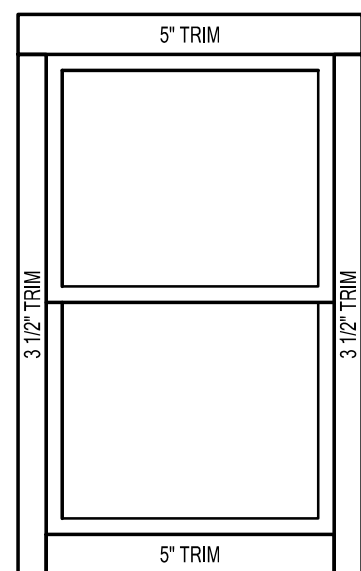


TYPICAL WDW & DOOR TRIM
AT FRONT ONLY

1/2"=1'-0"

SIDING LEGEND	
REF	PRODUCT
(A)	LAP SIDING "A"
(B)	LAP SIDING "B"
(C)	NOT USED
(D)	5" TRIM

OPTIONAL
UPPER LEVEL

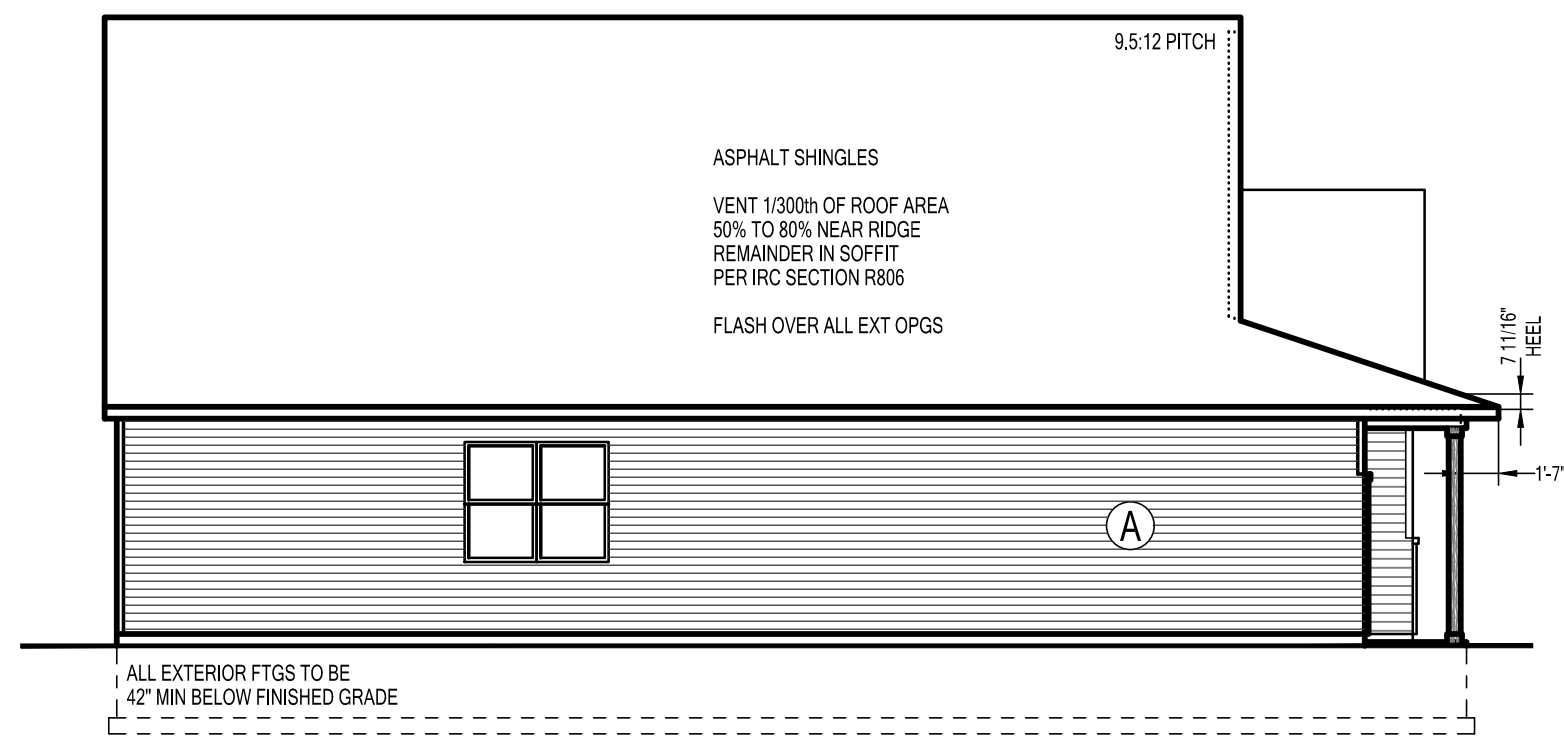


LEFT ELEVATION

1/8"=1'-0"




REAR ELEVATION

1/8"=1'-0"

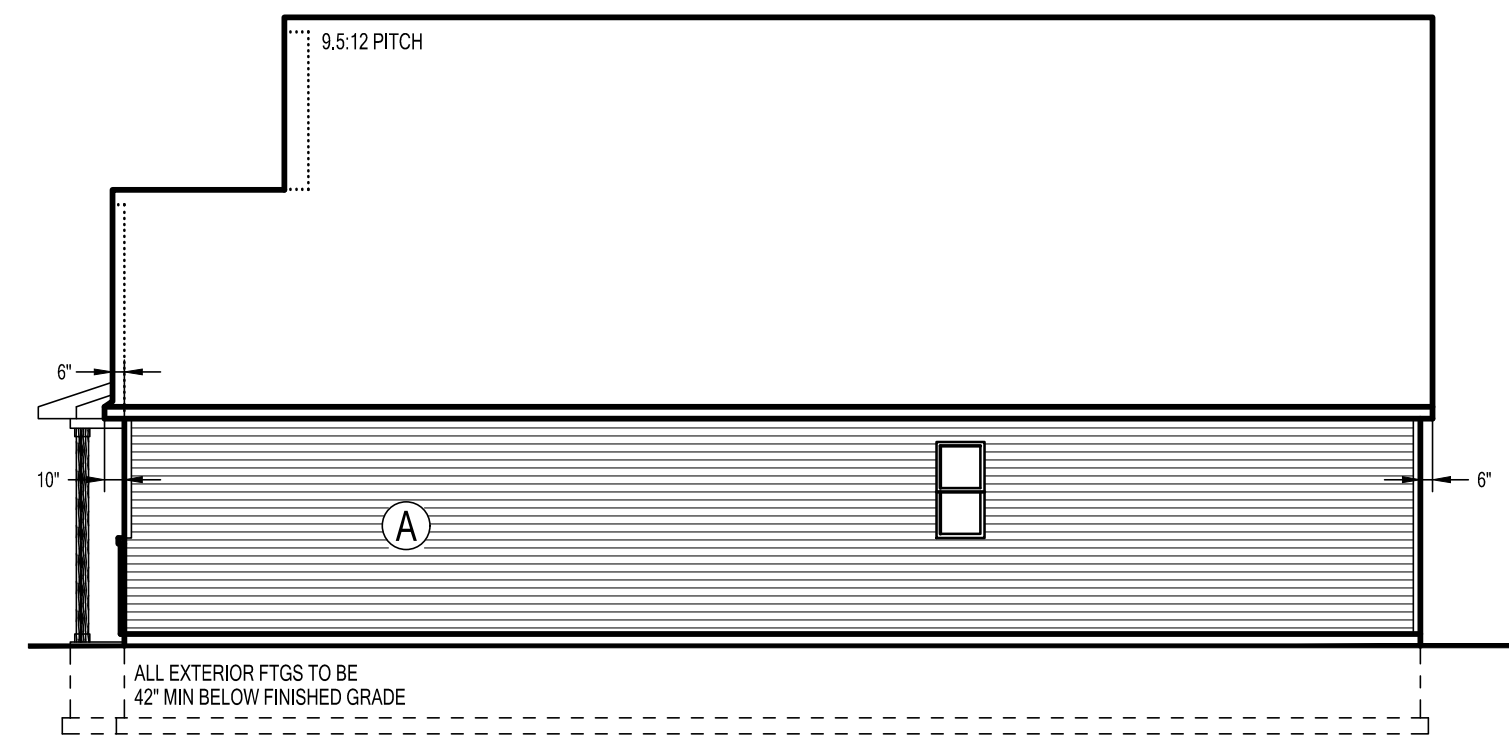


RIGHT ELEVATION

1/8"=1'-0"

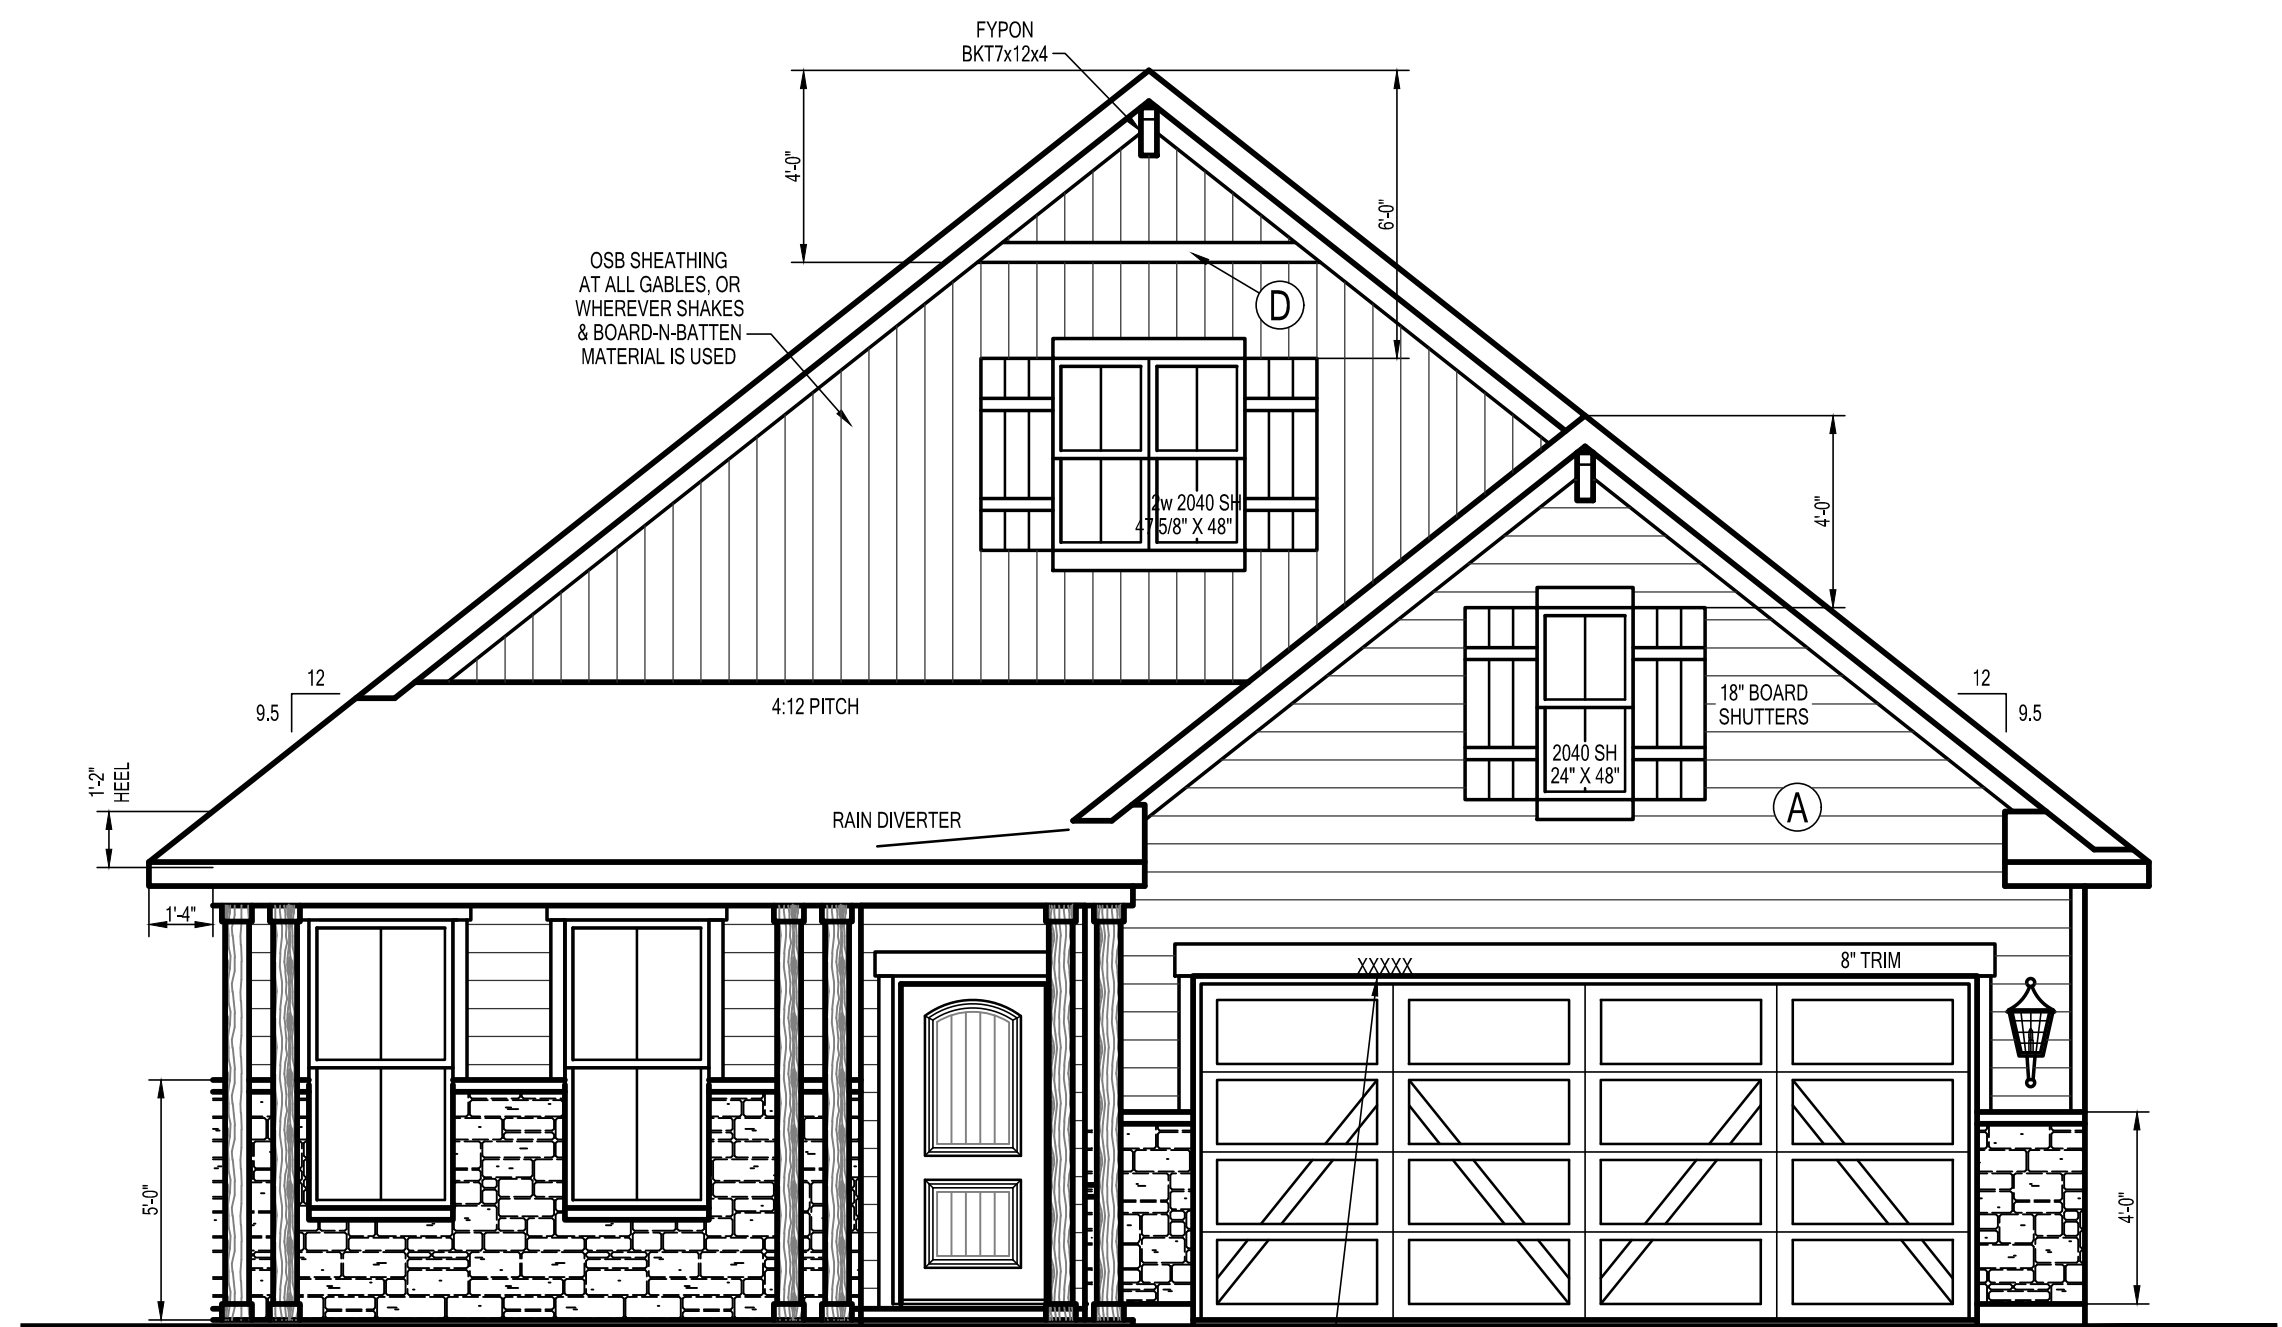


390.0593 SQ. FT. TOTAL FACING
67.5 SQ. FT. STONE (17.31%)

HEARTLAND COTTAGE

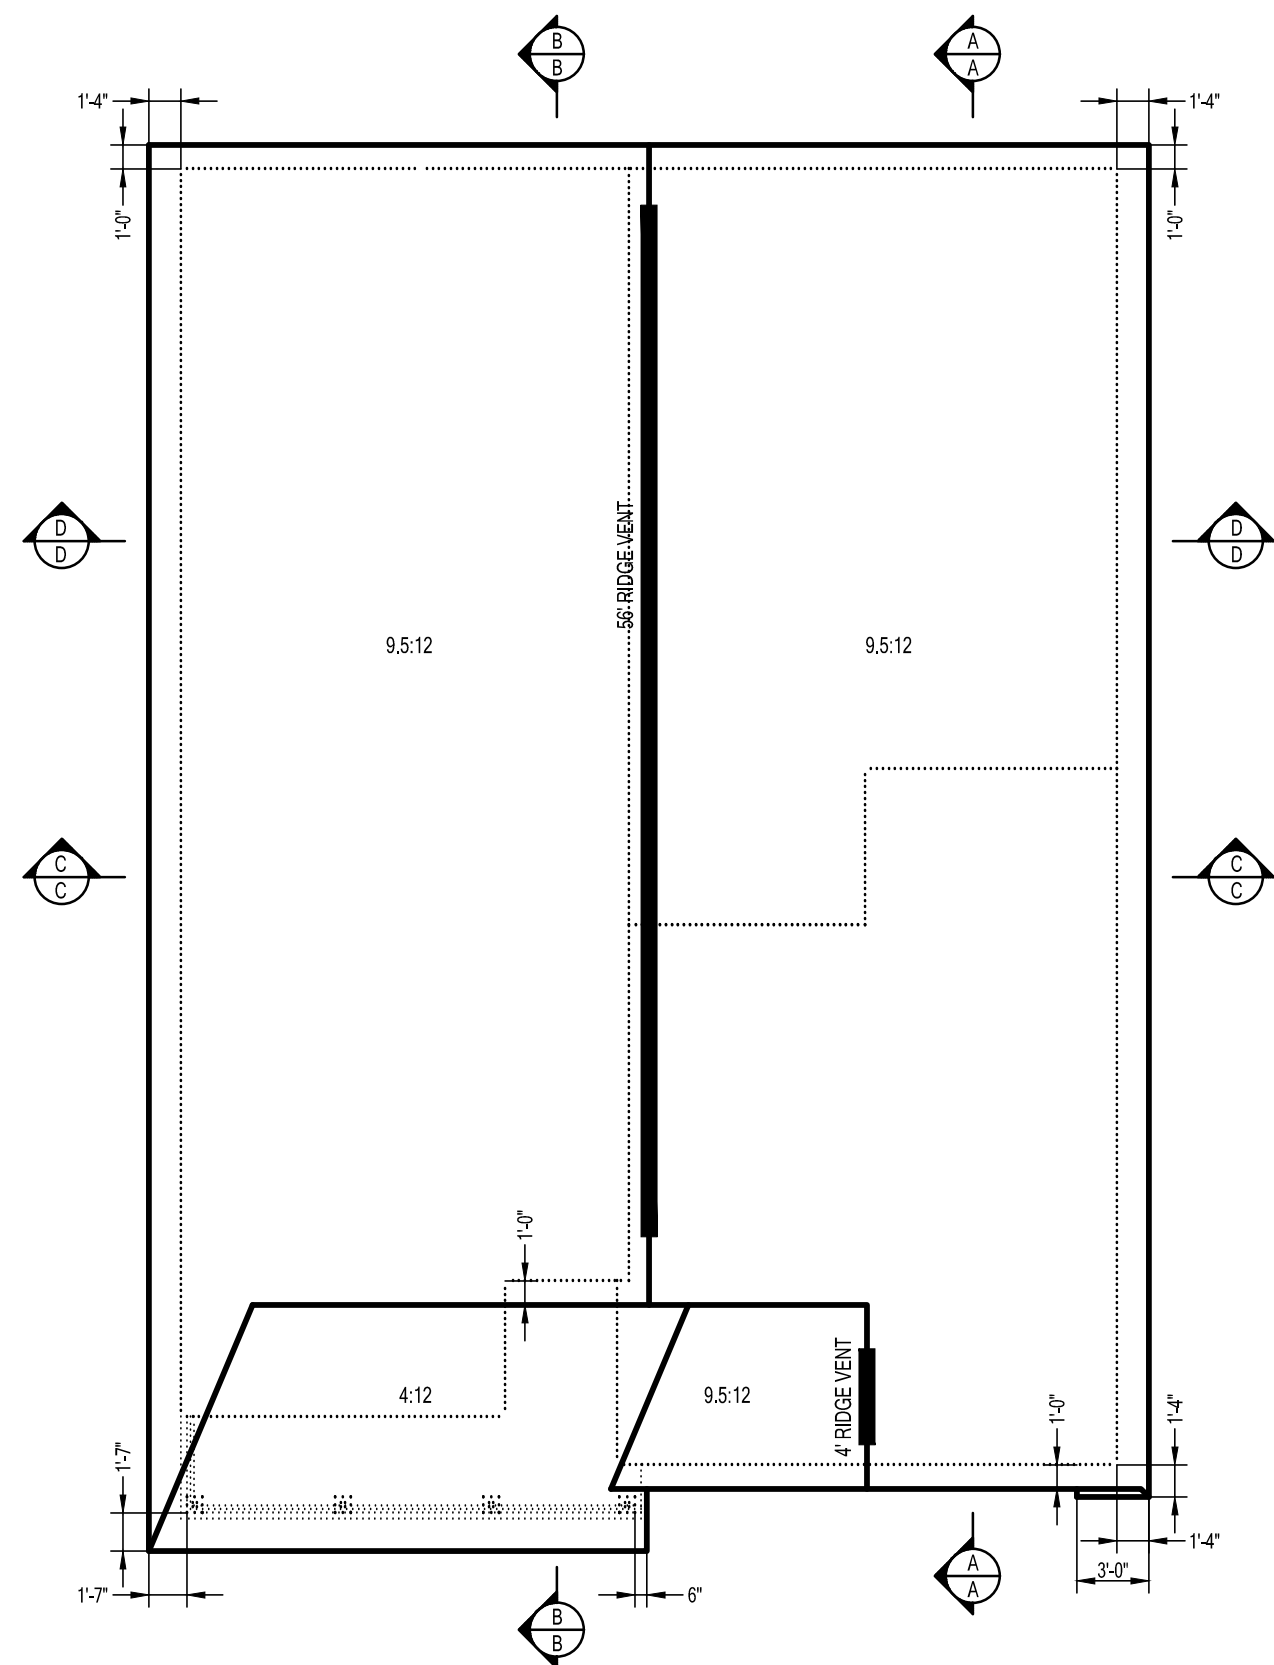


ROOF PLAN

1/8"=1'-0"

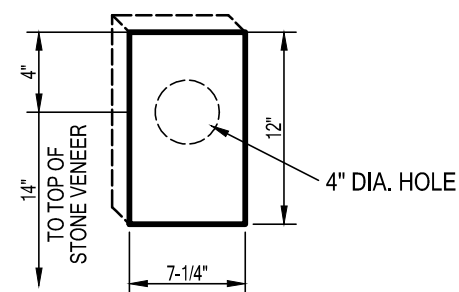


BLOCKING AT
LIGHT FIXTURES

1/2"=1'-0"

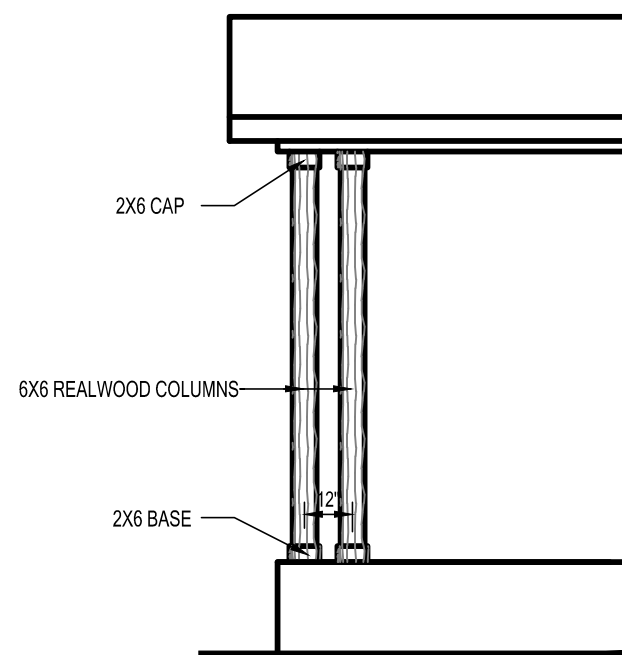


PORCH COLUMN
DETAIL

1/4"=1'-0"

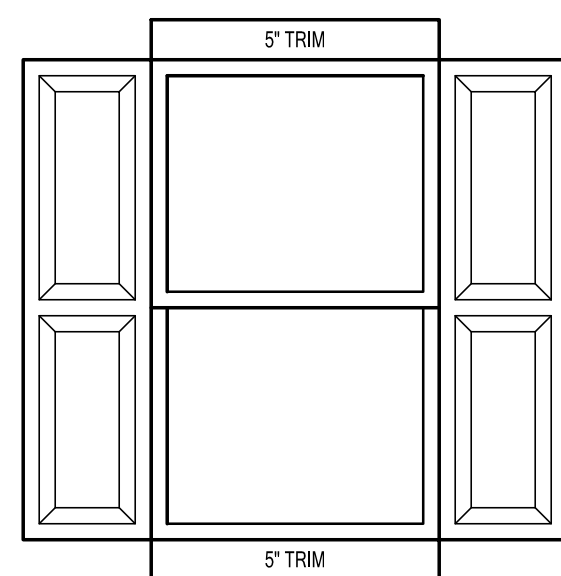

TYPICAL WDW & DOOR TRIM
AT SHUTTERS

1/2"=1'-0"

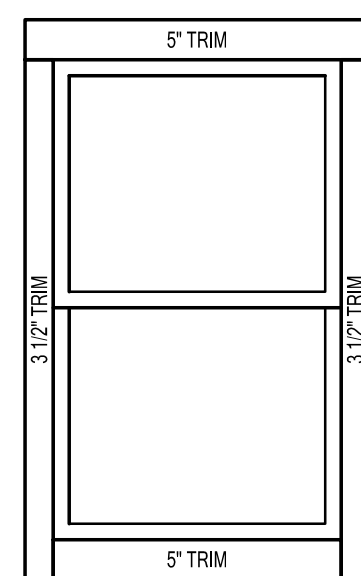


TYPICAL WDW & DOOR TRIM
AT FRONT ONLY

1/2"=1'-0"

SIDING LEGEND	
REF	PRODUCT
(A)	LAP SIDING "A"
(B)	LAP SIDING "B"
(C)	NOT USED
(D)	5" TRIM

DILLON - C
with Upper Level

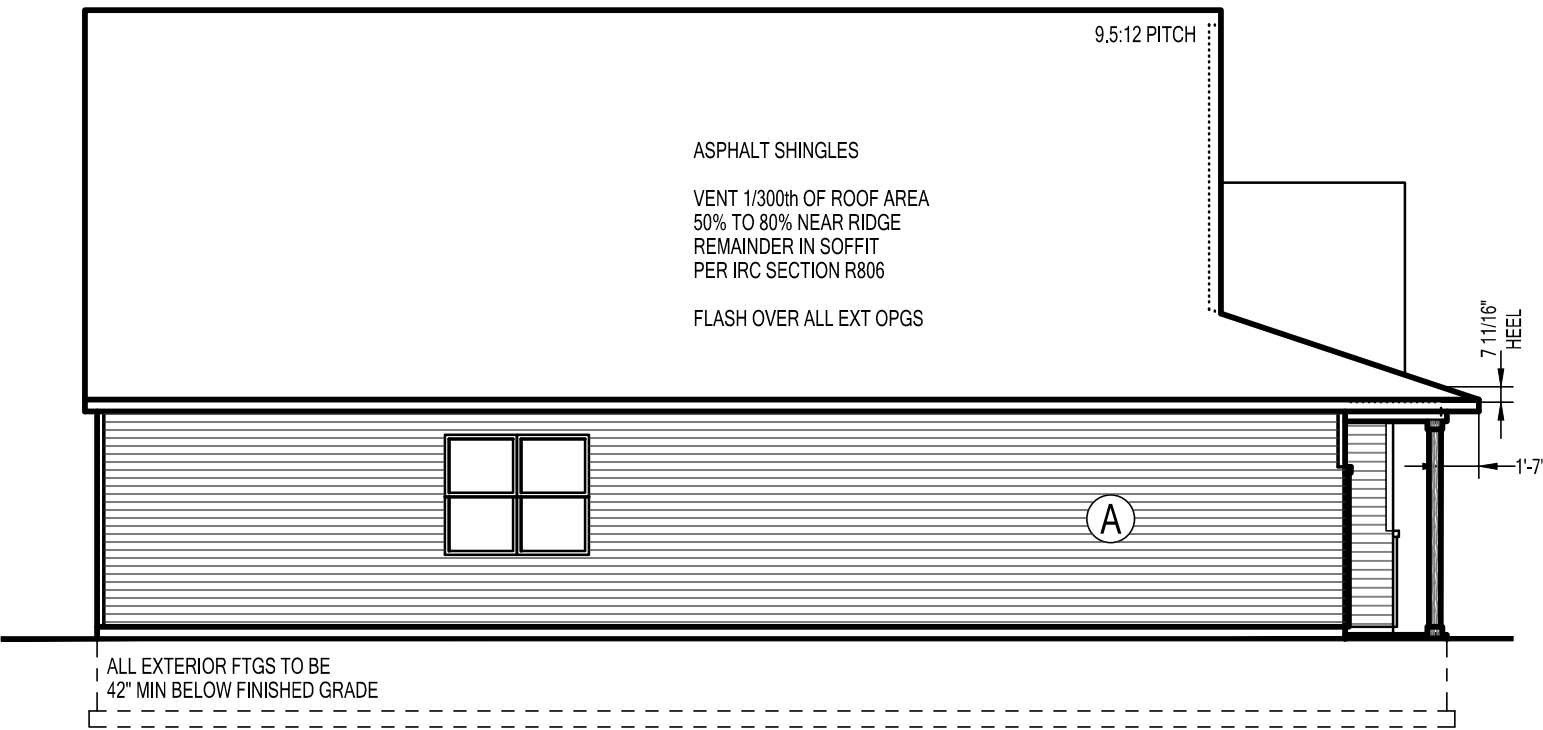


LEFT ELEVATION

1/8"=1'-0"




REAR ELEVATION

1/8"=1'-0"

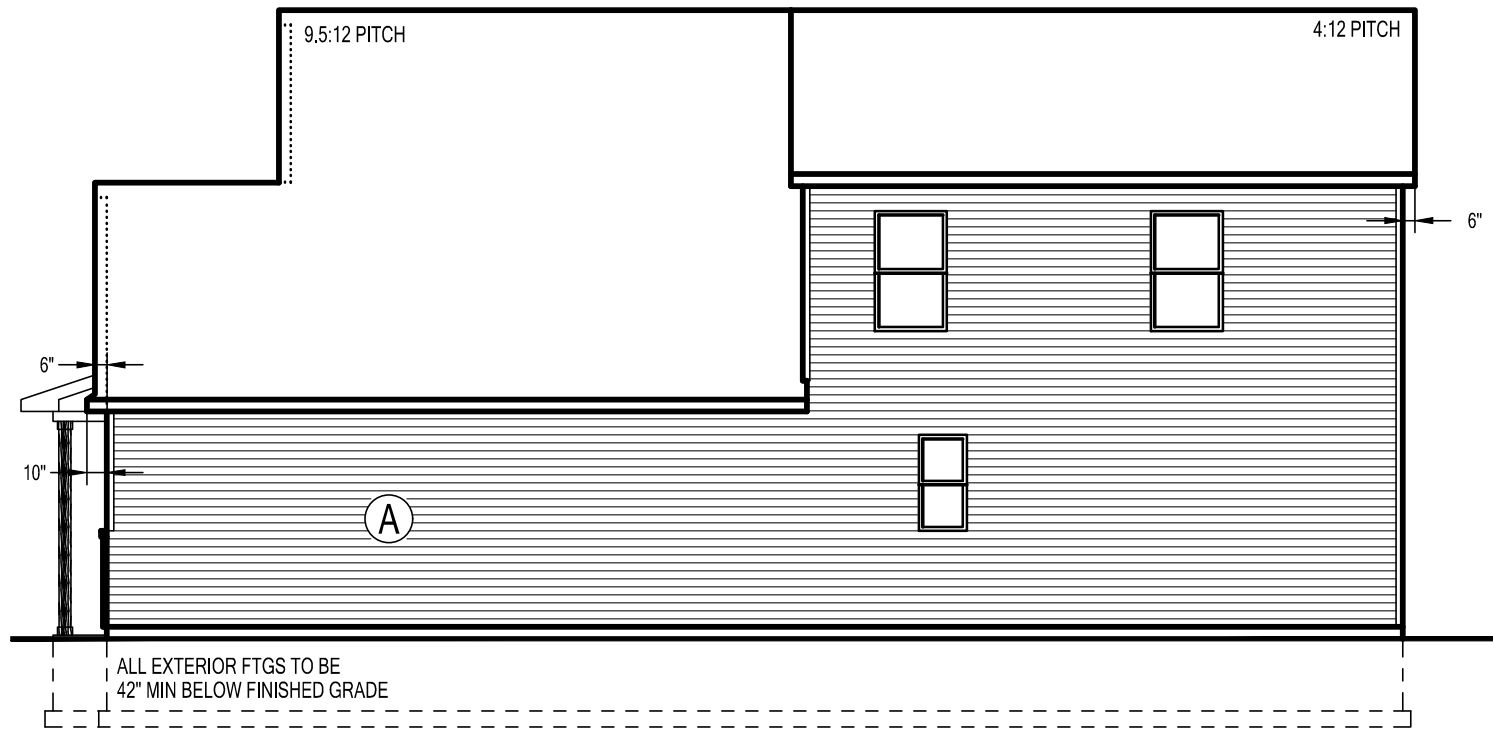


RIGHT ELEVATION

1/8"=1'-0"

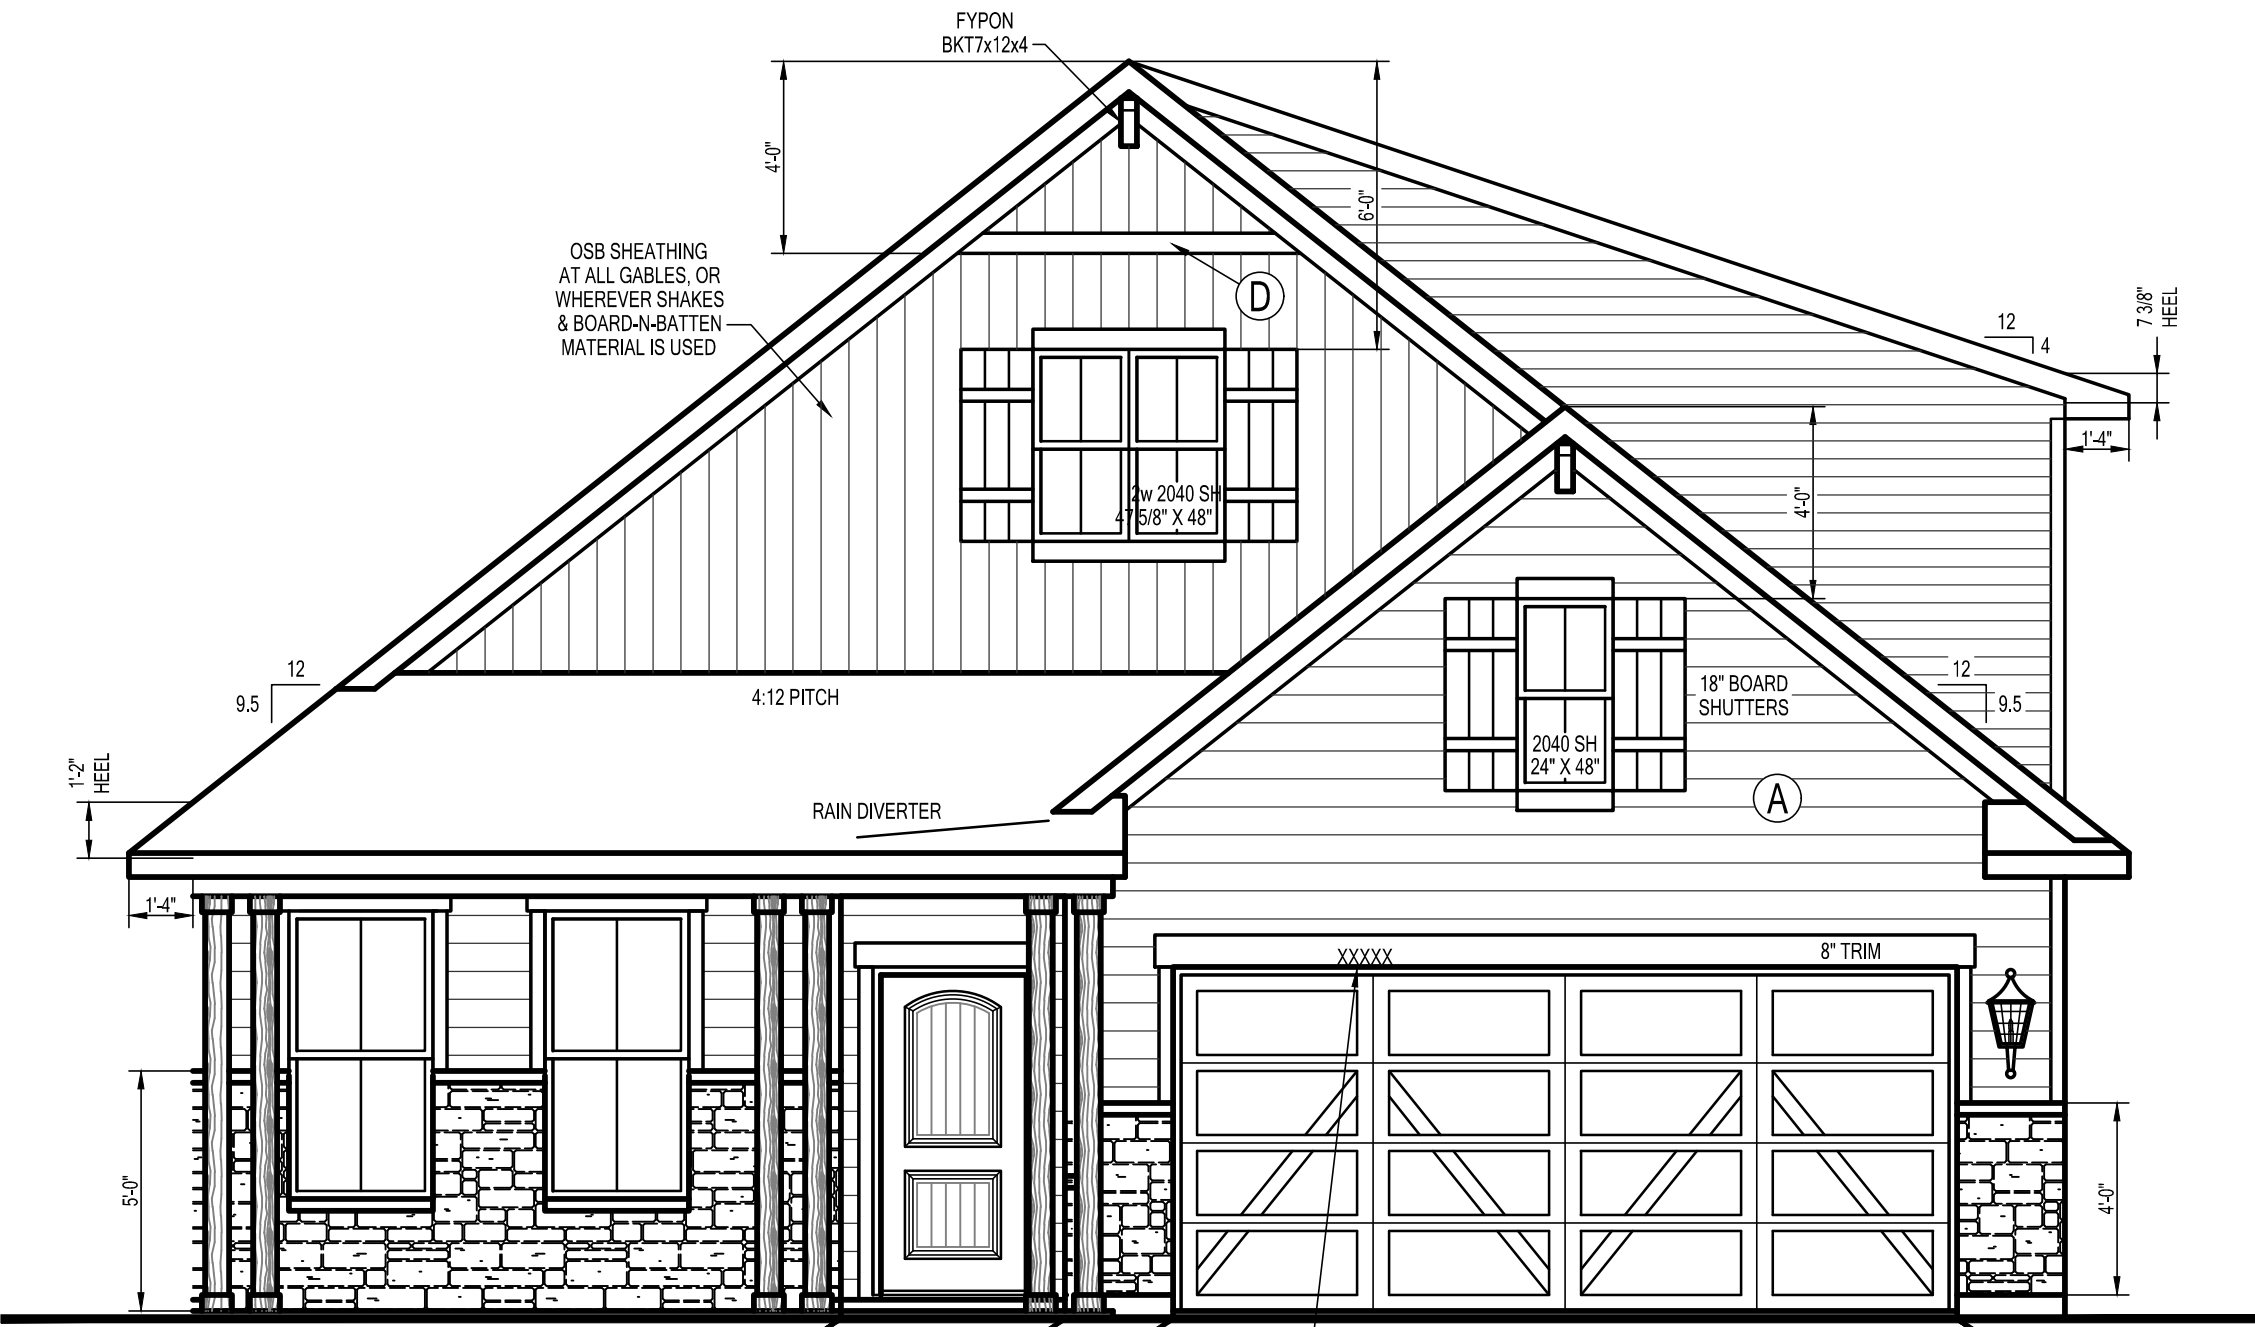


390.0593 SQ. FT. TOTAL FACING
67.5 SQ. FT. STONE (17.31%)

HEARTLAND COTTAGE

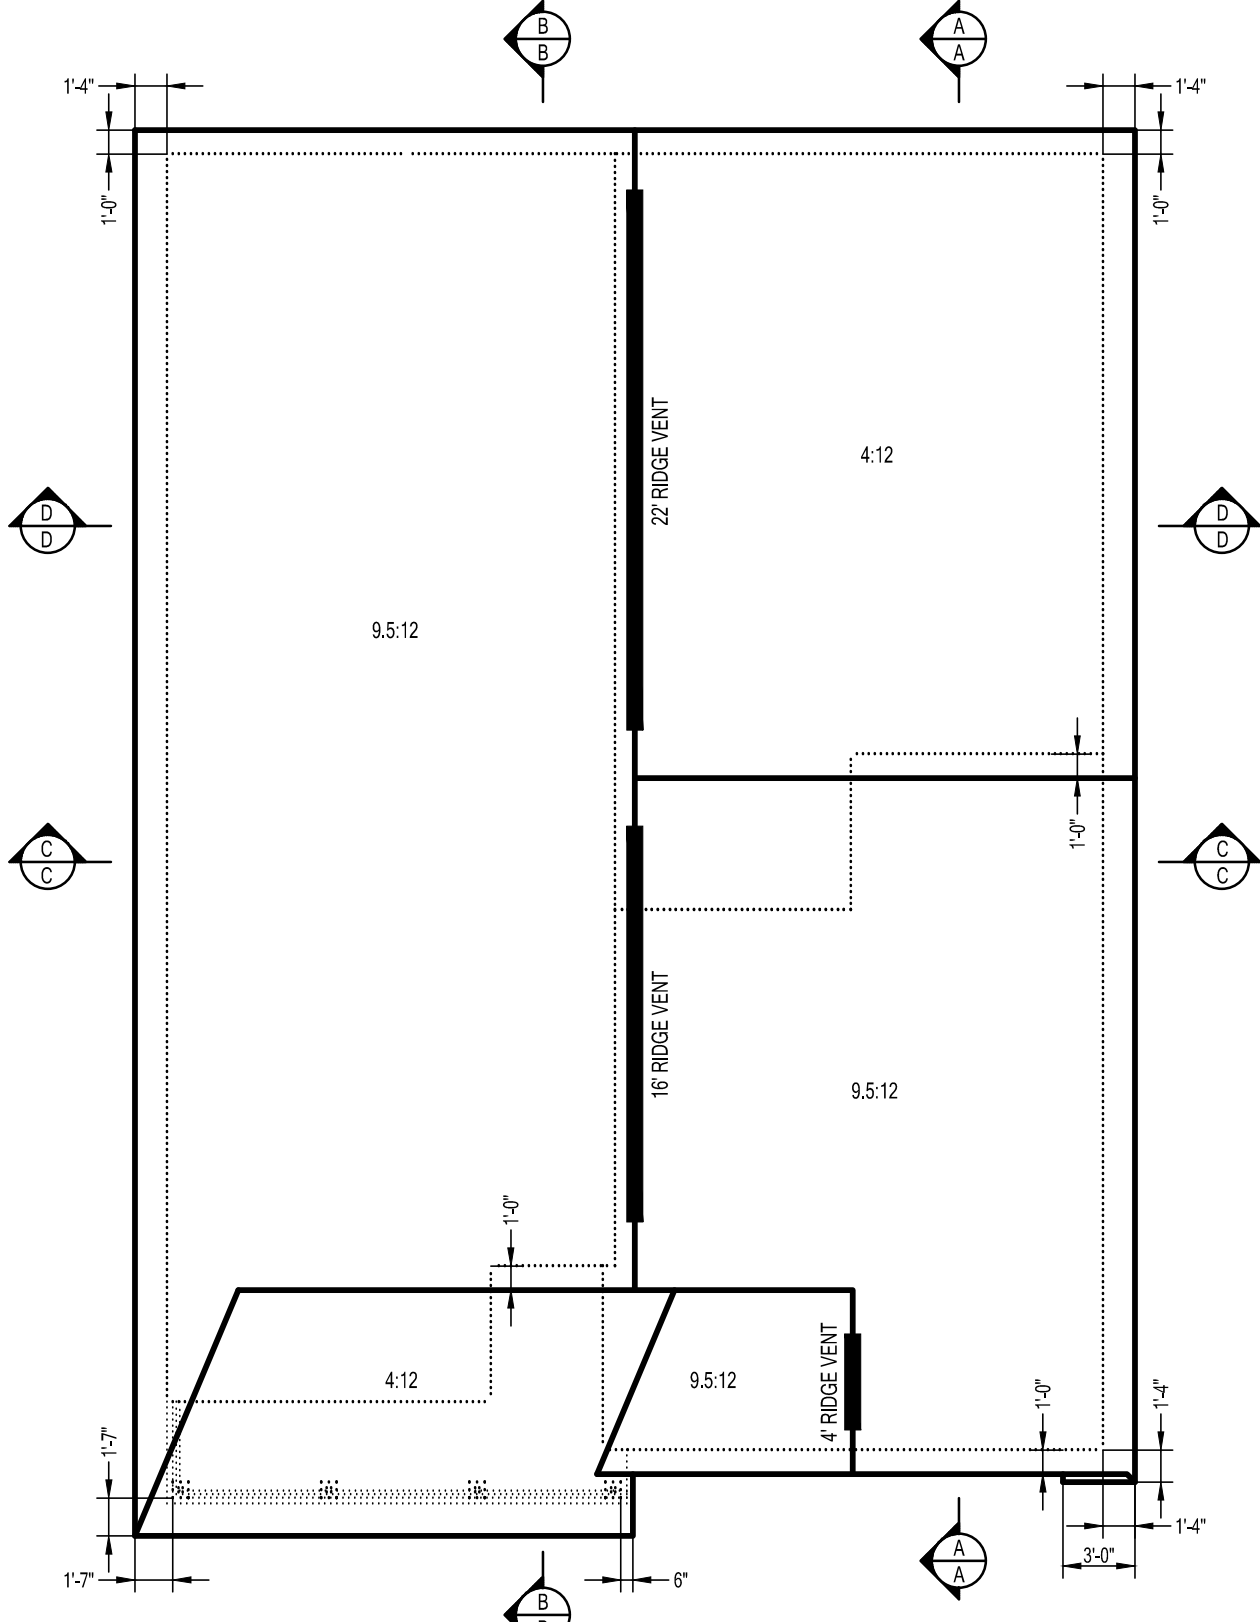


ROOF PLAN

1/8"=1'-0"

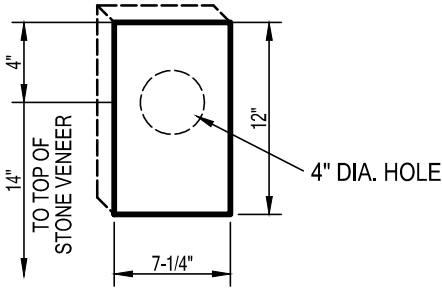


BLOCKING AT
LIGHT FIXTURES

1/2"=1'-0"

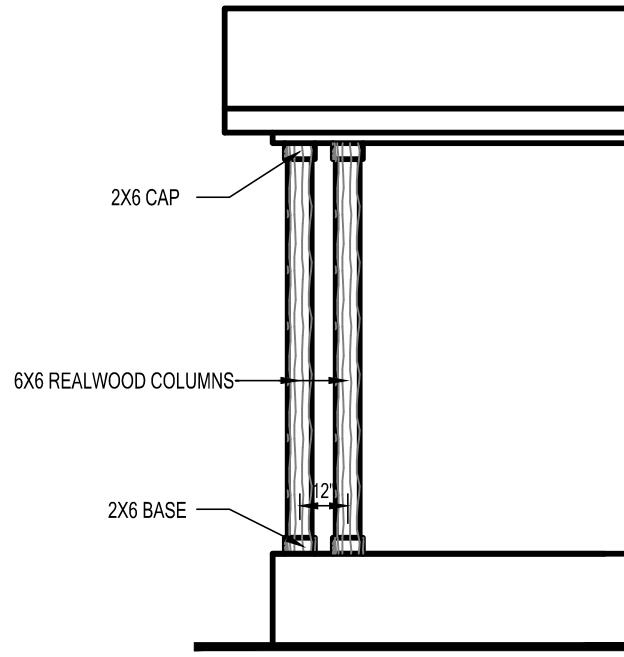


PORCH COLUMN
DETAIL

1/4"=1'-0"

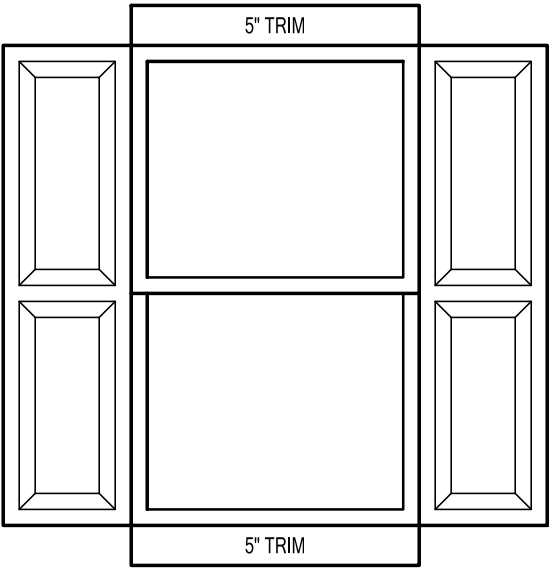

TYPICAL WDW & DOOR TRIM
AT SHUTTERS

1/2"=1'-0"



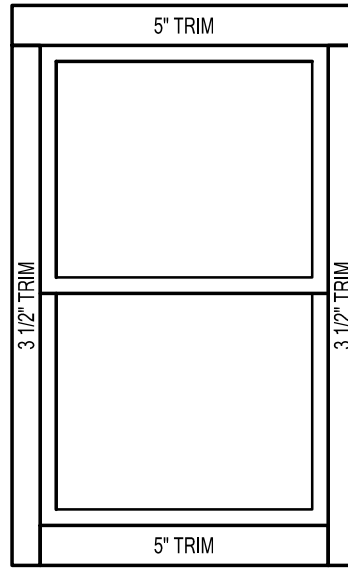


TYPICAL WDW & DOOR TRIM
AT FRONT ONLY




1/2"=1'-0"

SIDING LEGEND	
REF	PRODUCT
(A)	LAP SIDING "A"
(B)	LAP SIDING "B"
(C)	NOT USED
(D)	5" TRIM




OPTIONAL
UPPER LEVEL

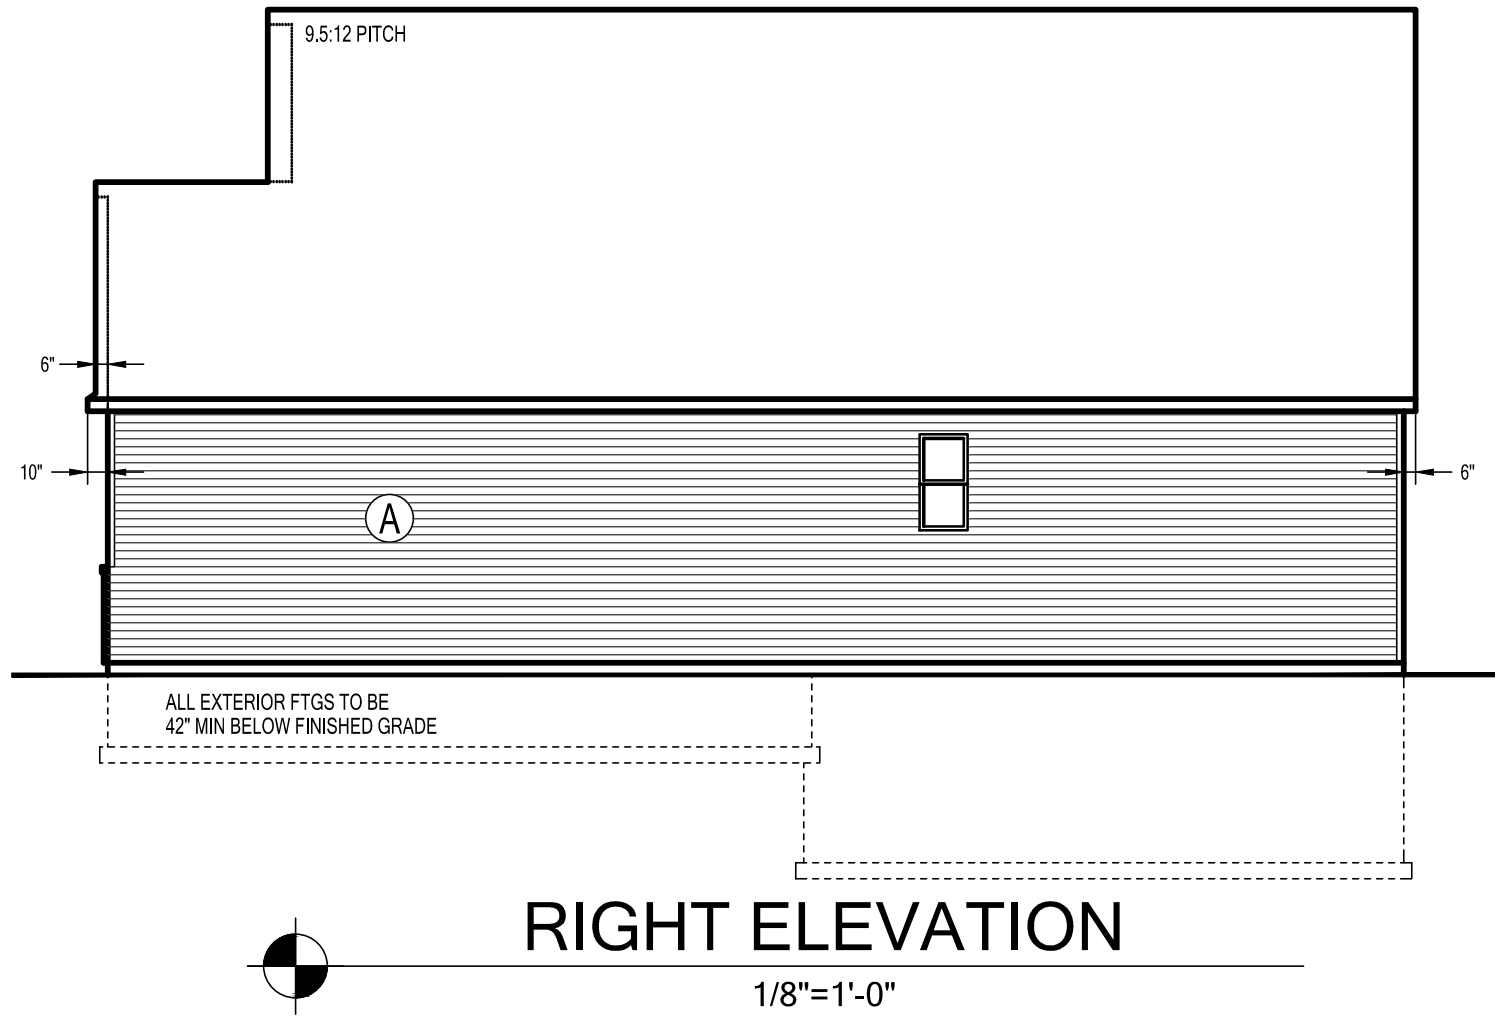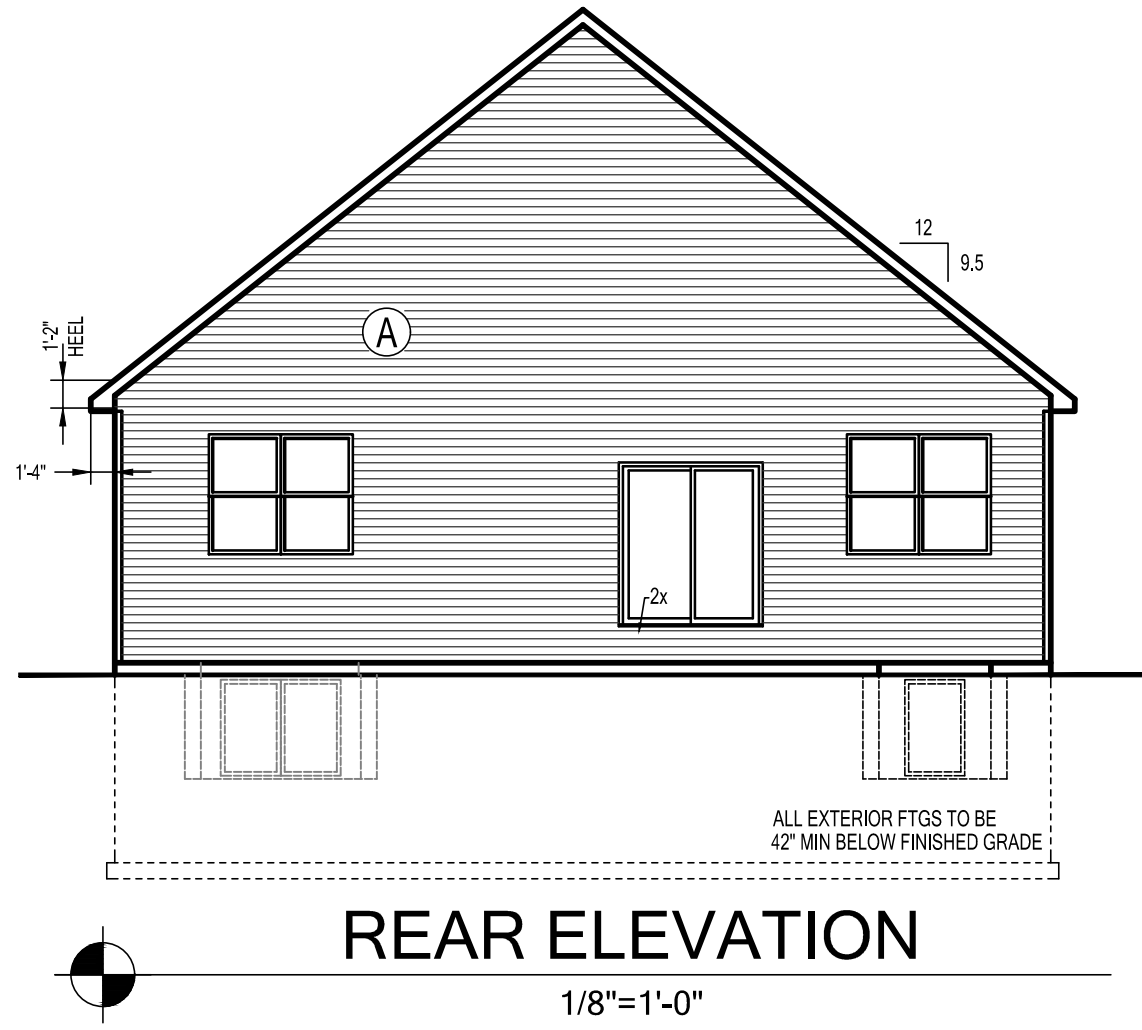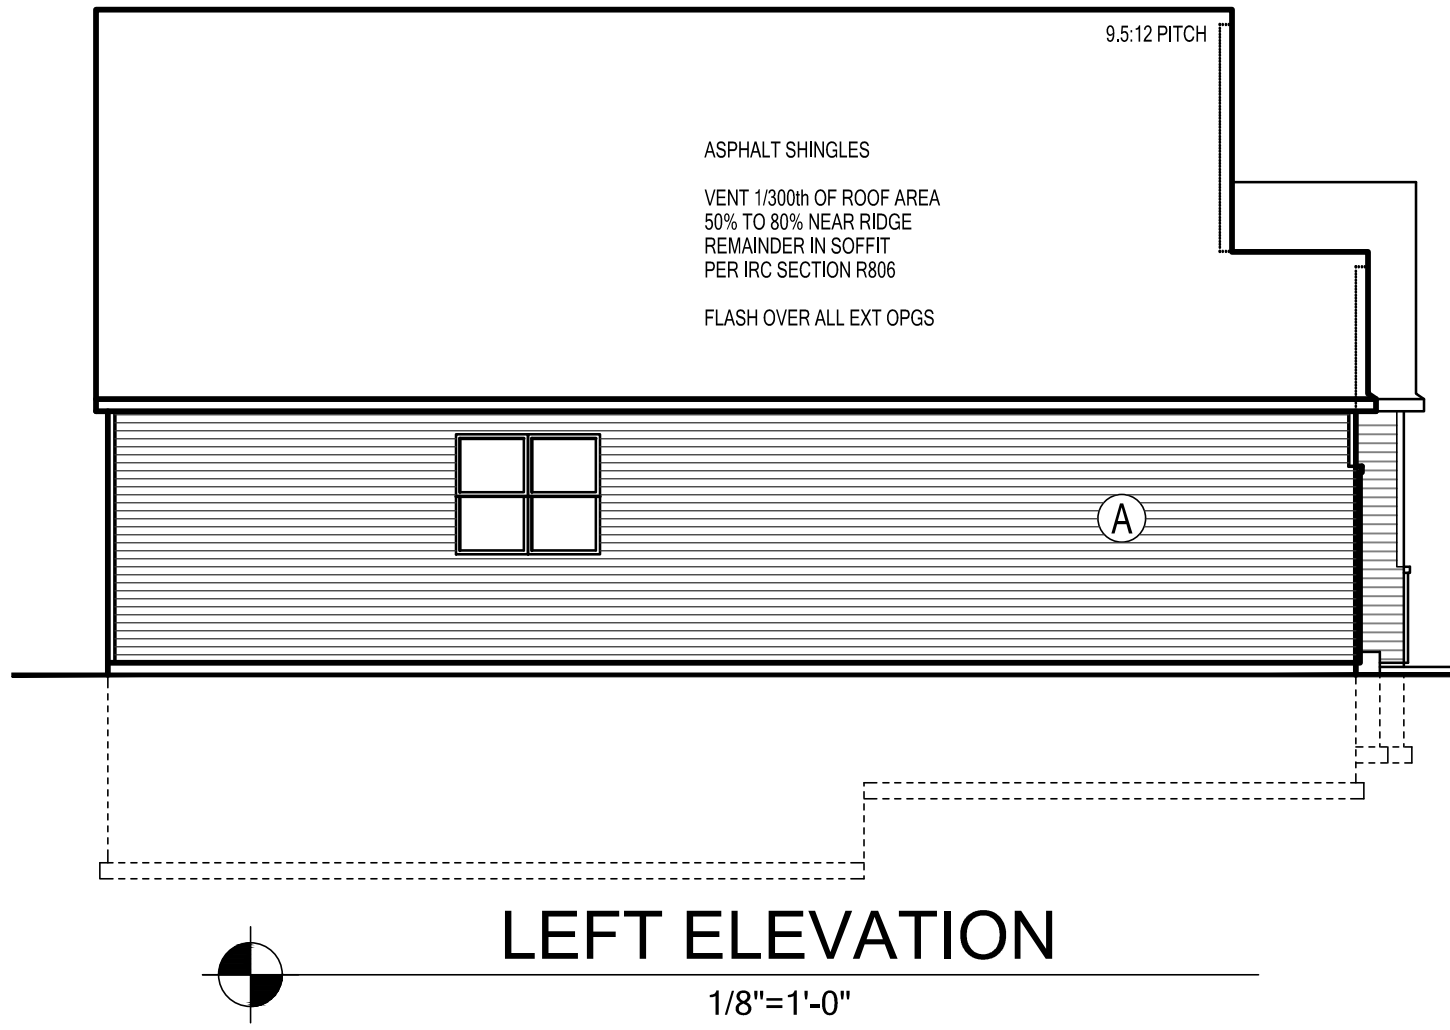

FULL

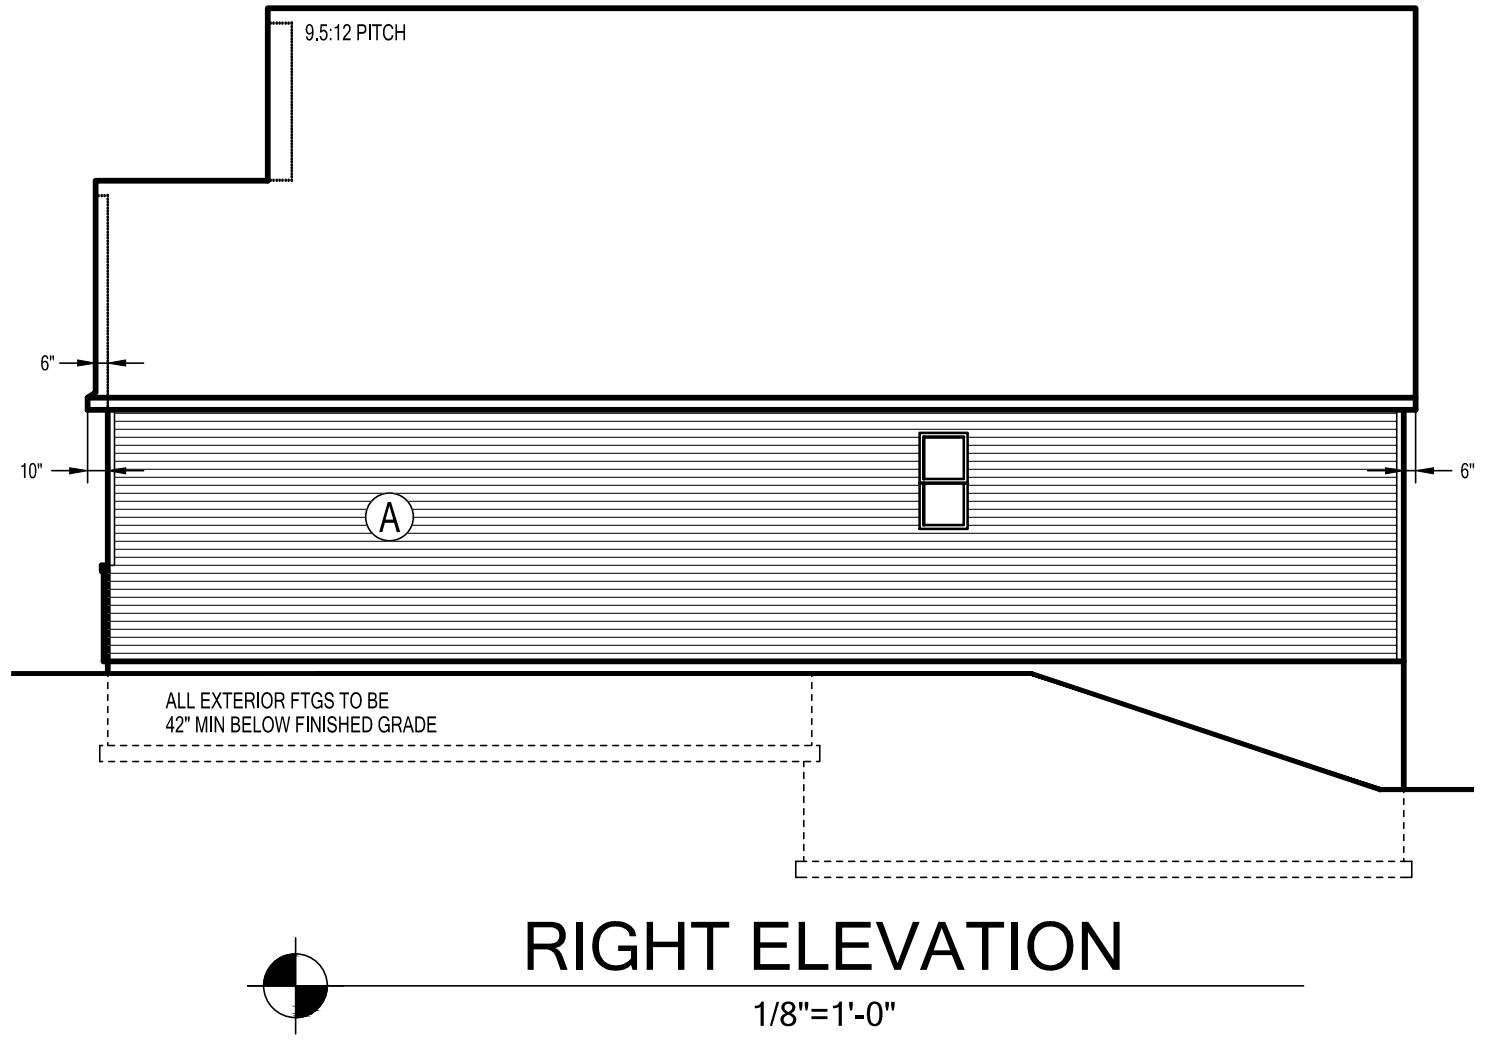
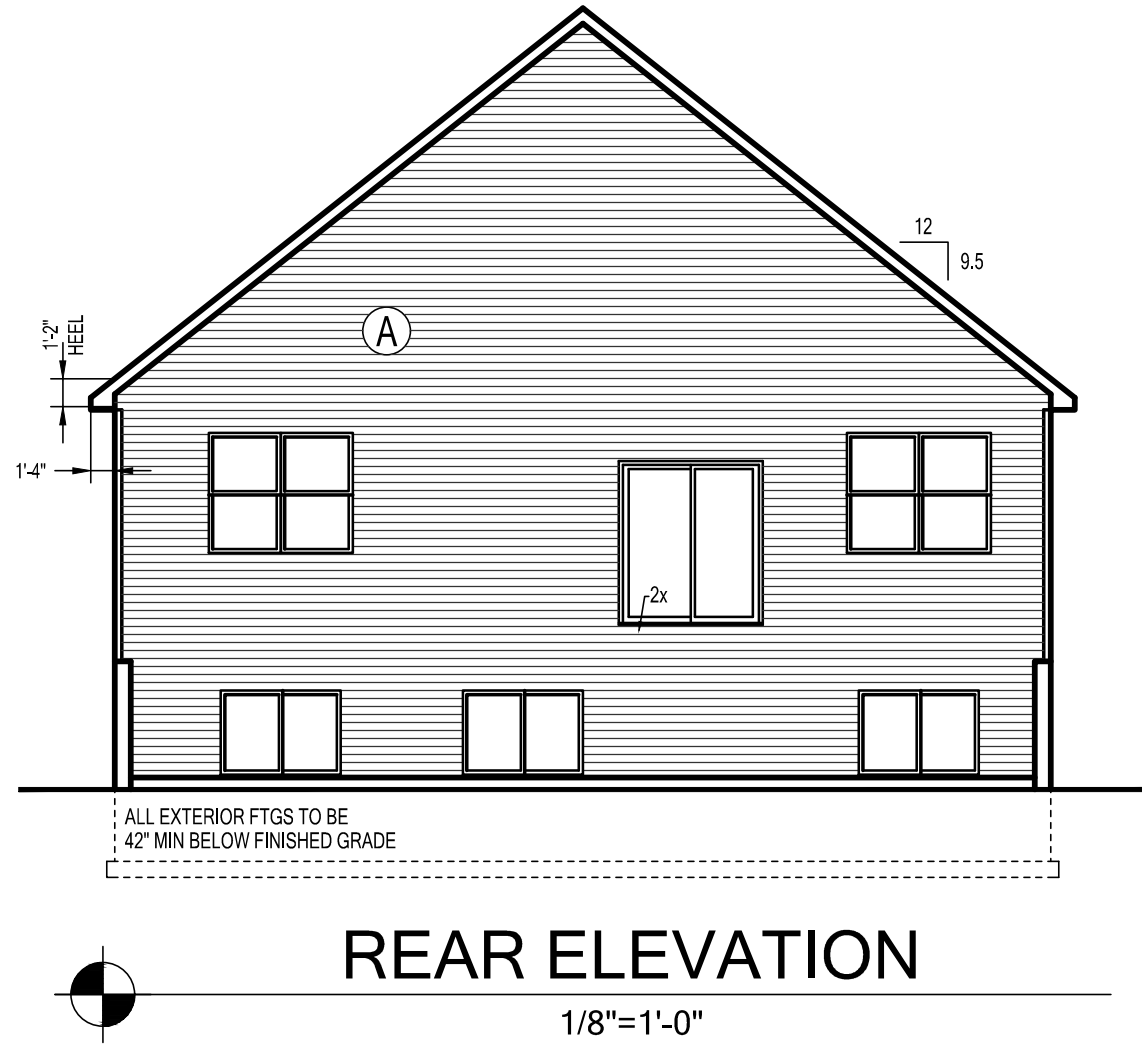
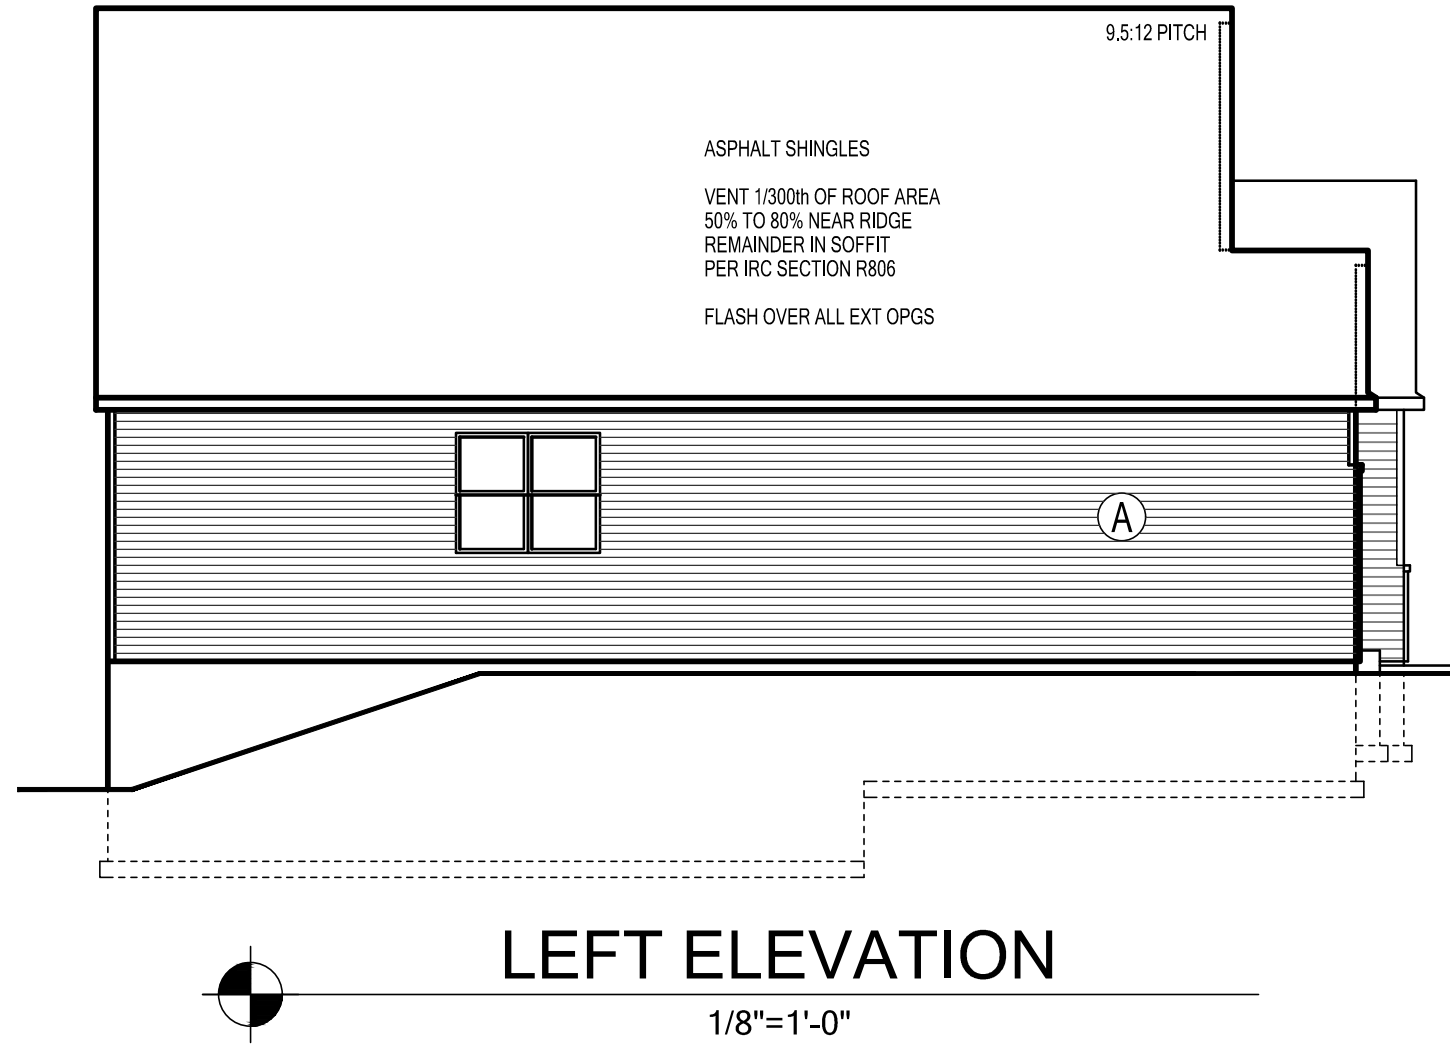


LOOKOUT

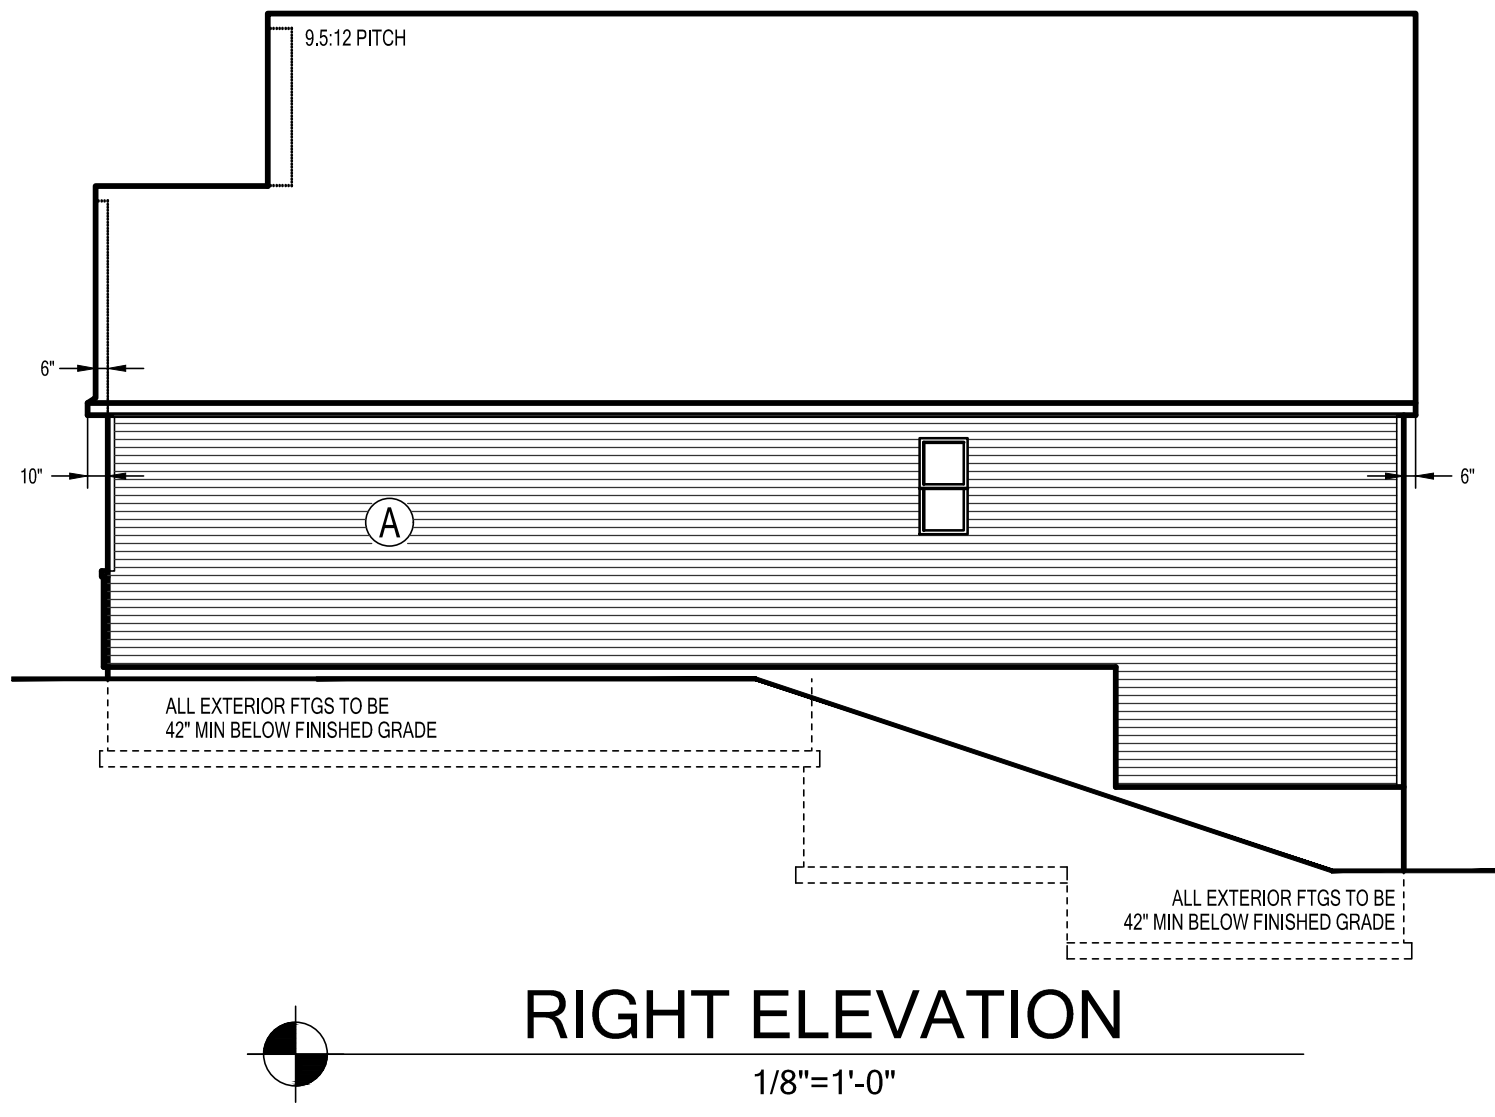
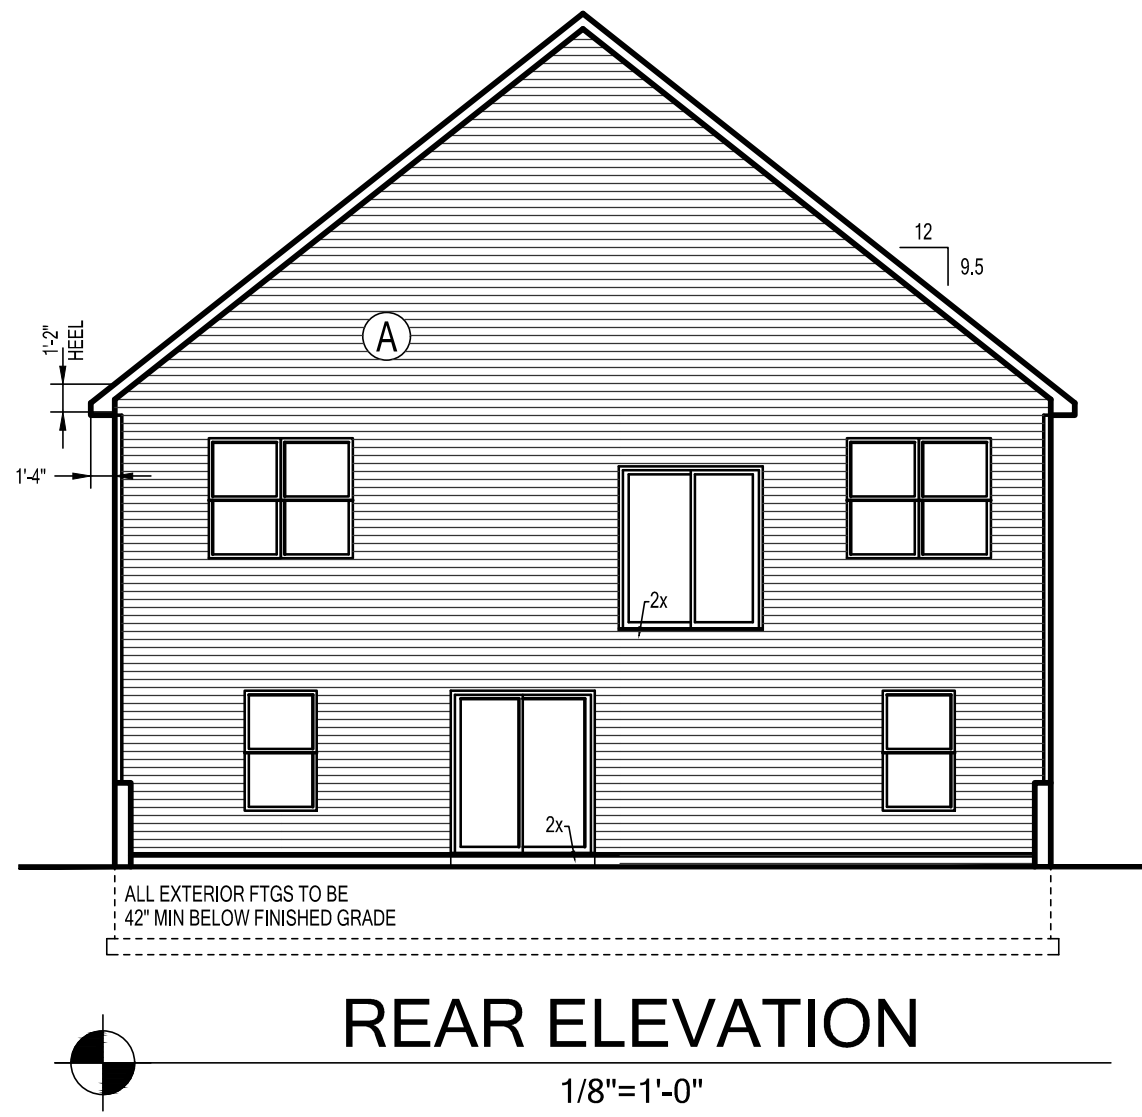
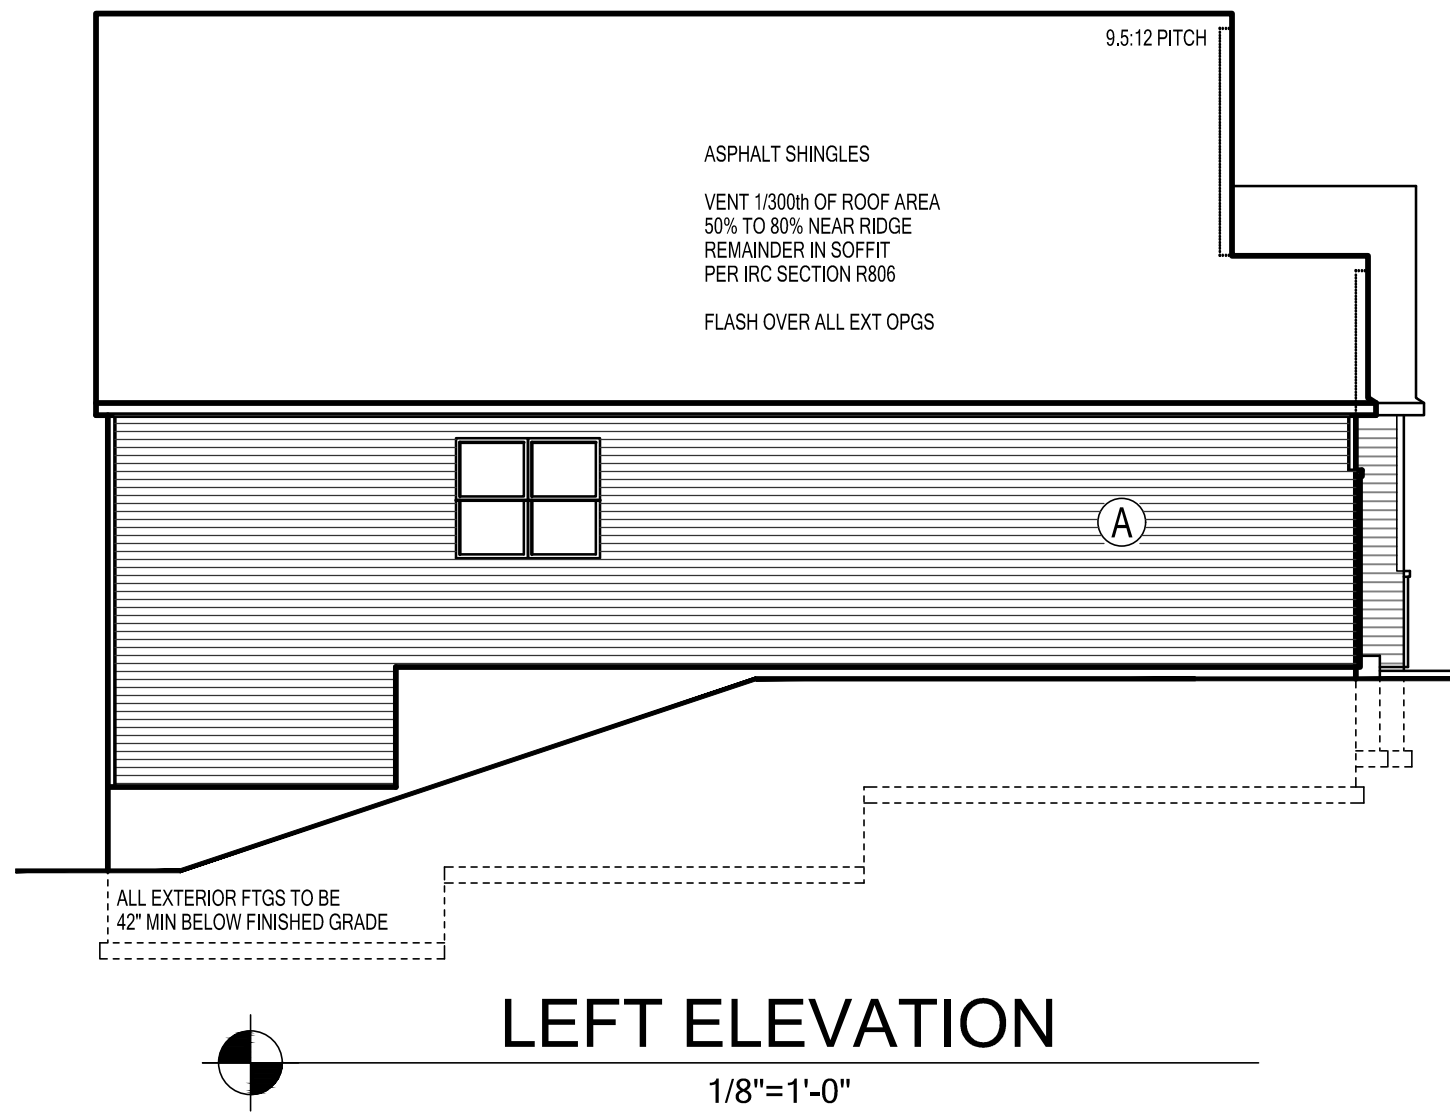


WALKOUT




SIDING LEGEND	
REF	PRODUCT
(A)	LAP SIDING "A"
(B)	LAP SIDING "B"
(C)	NOT USED
(D)	5" TRIM

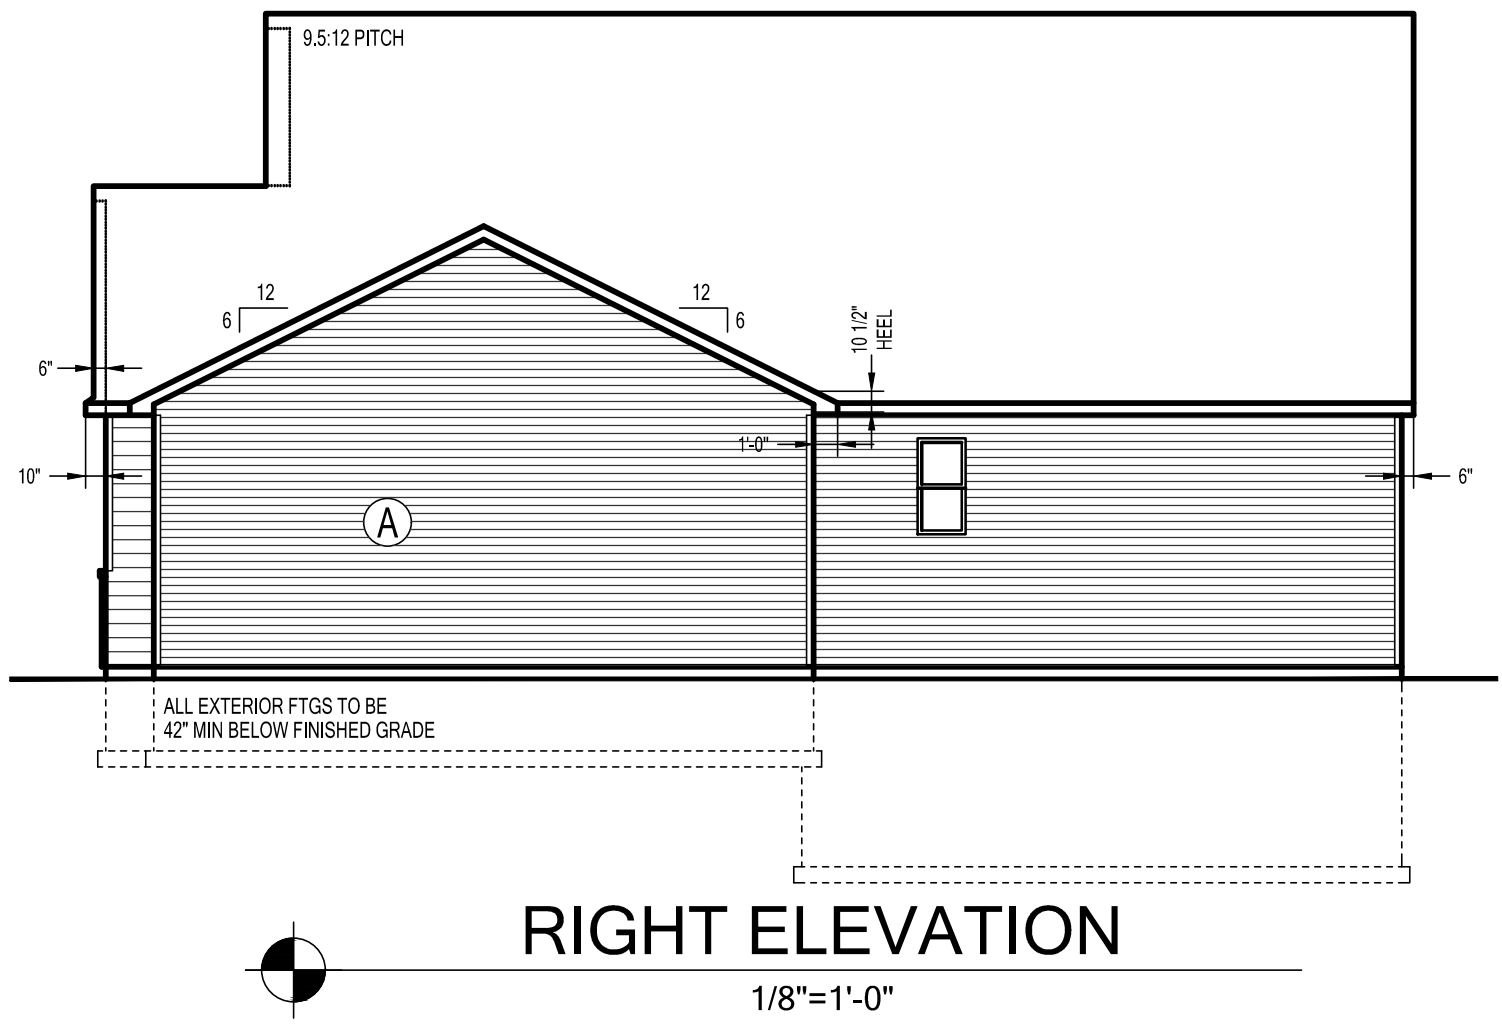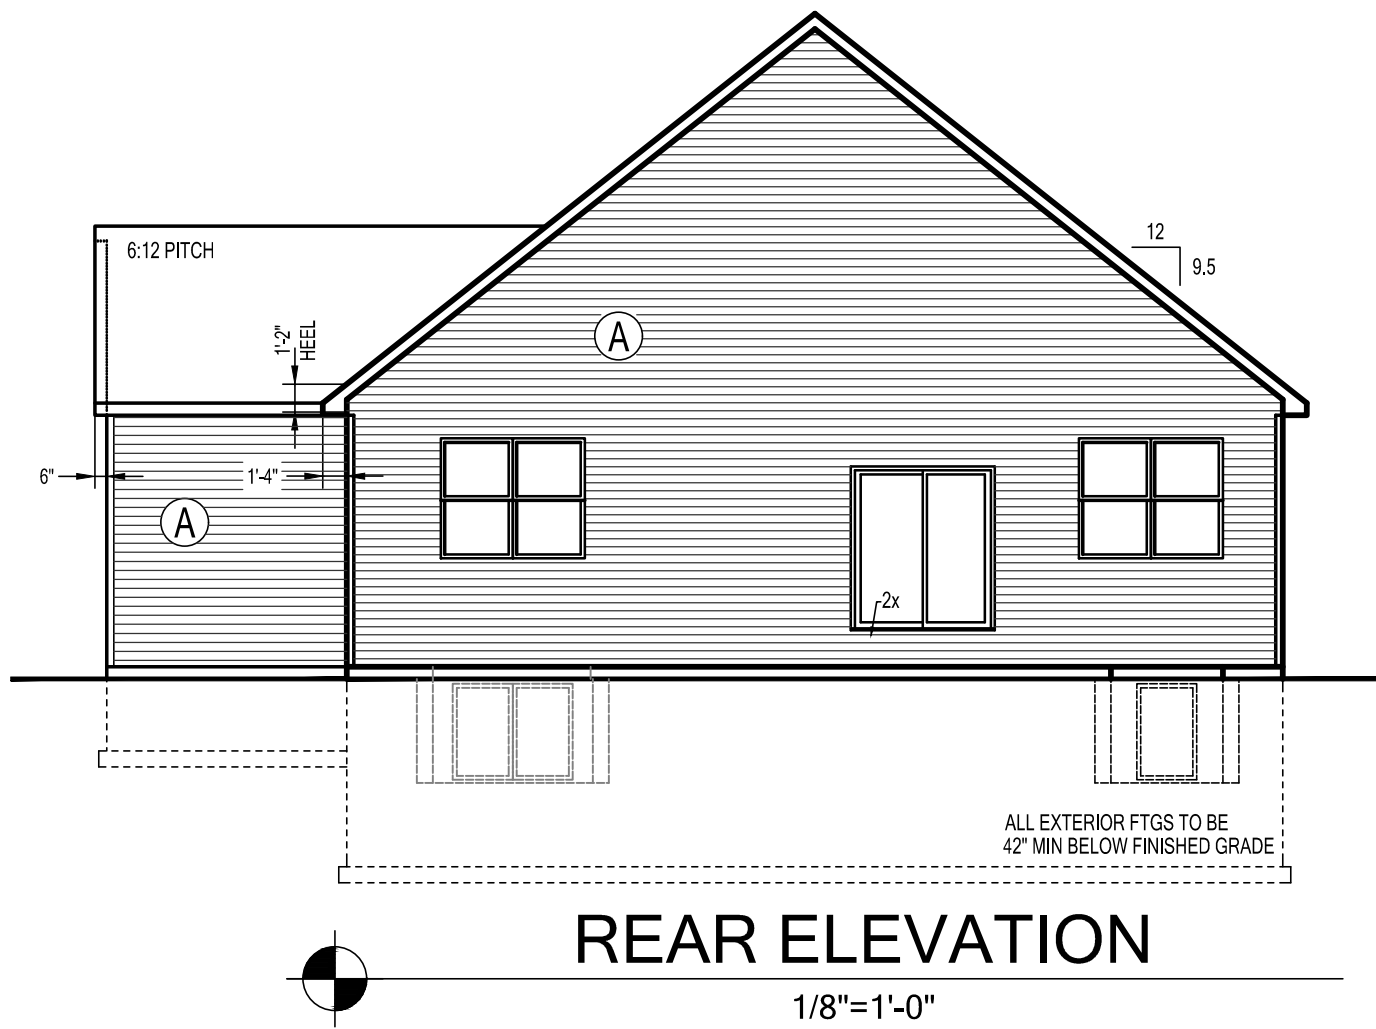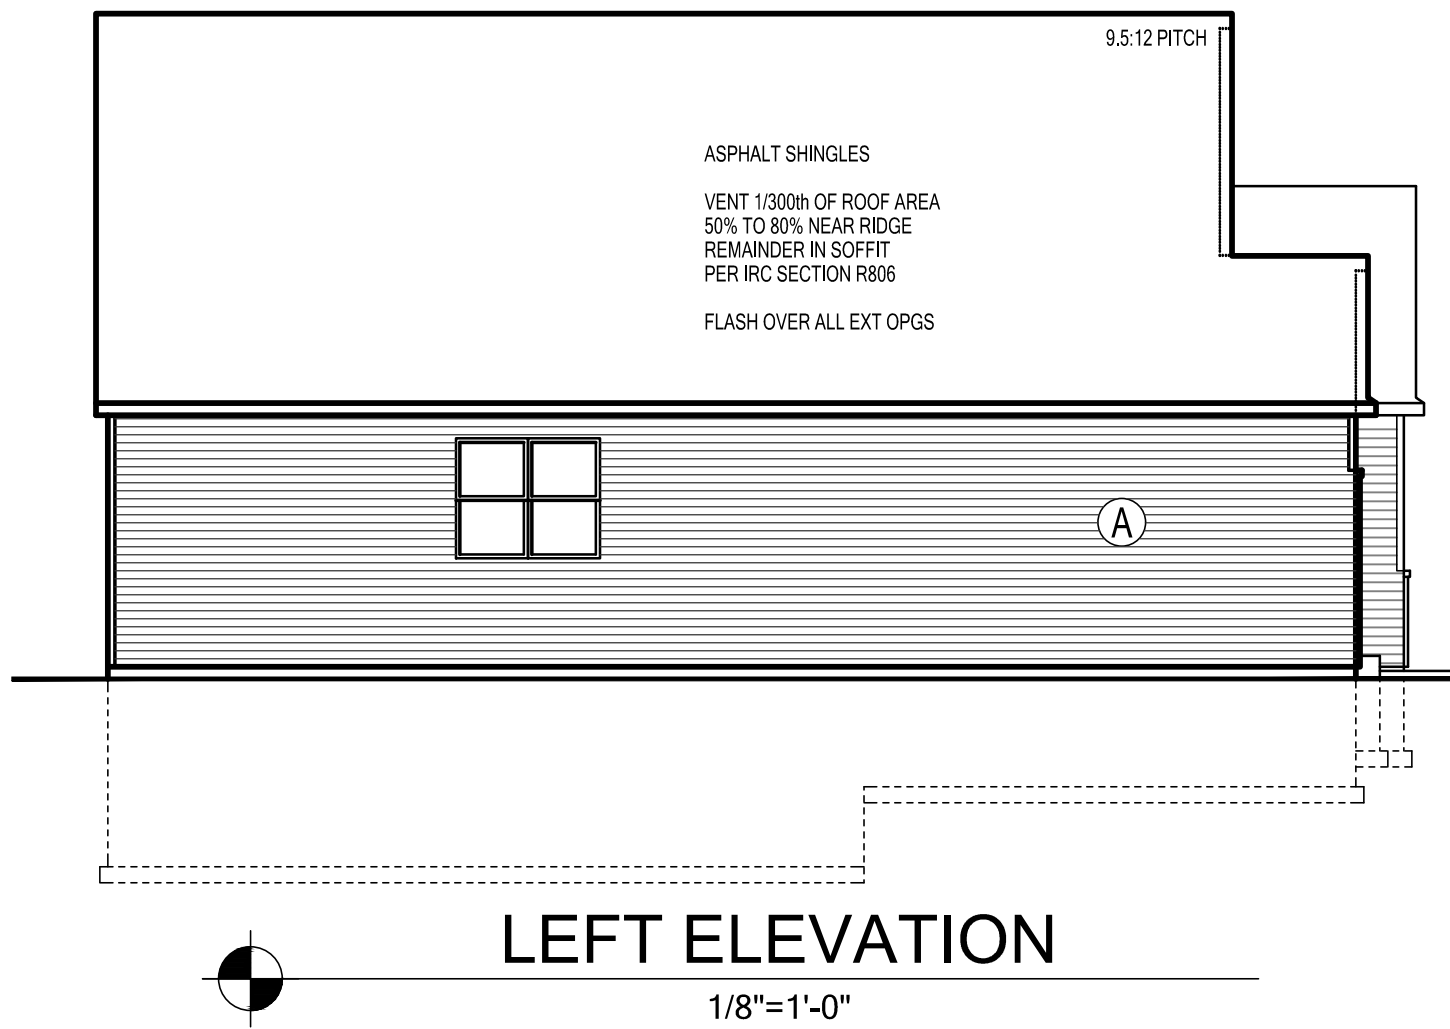

FULL

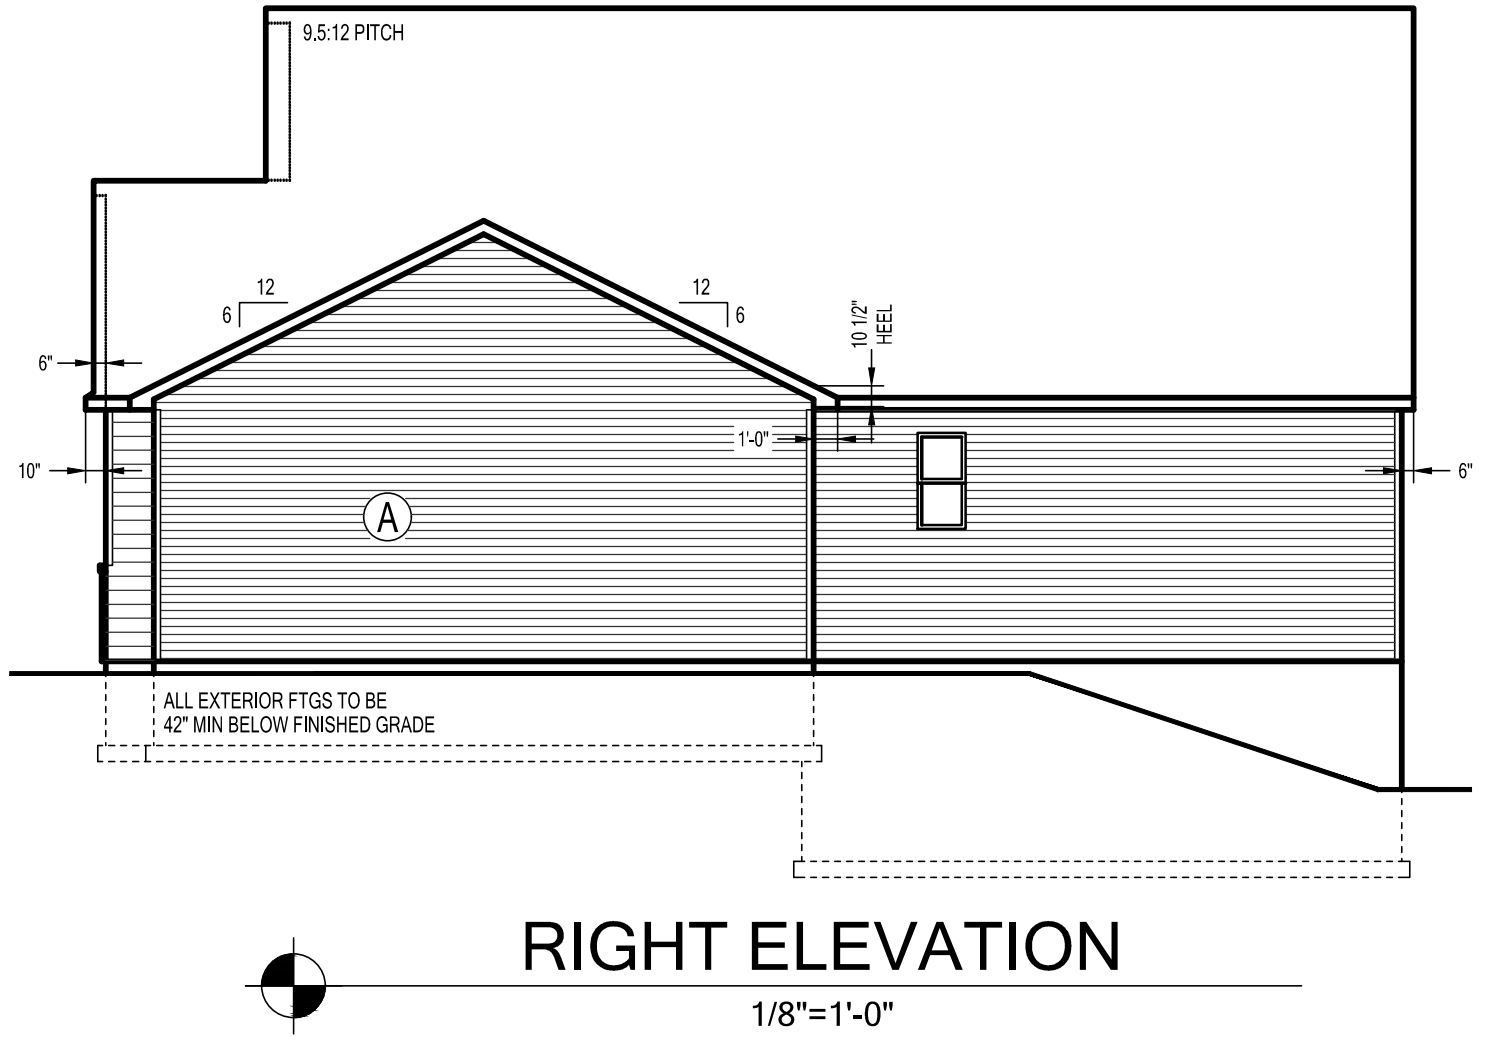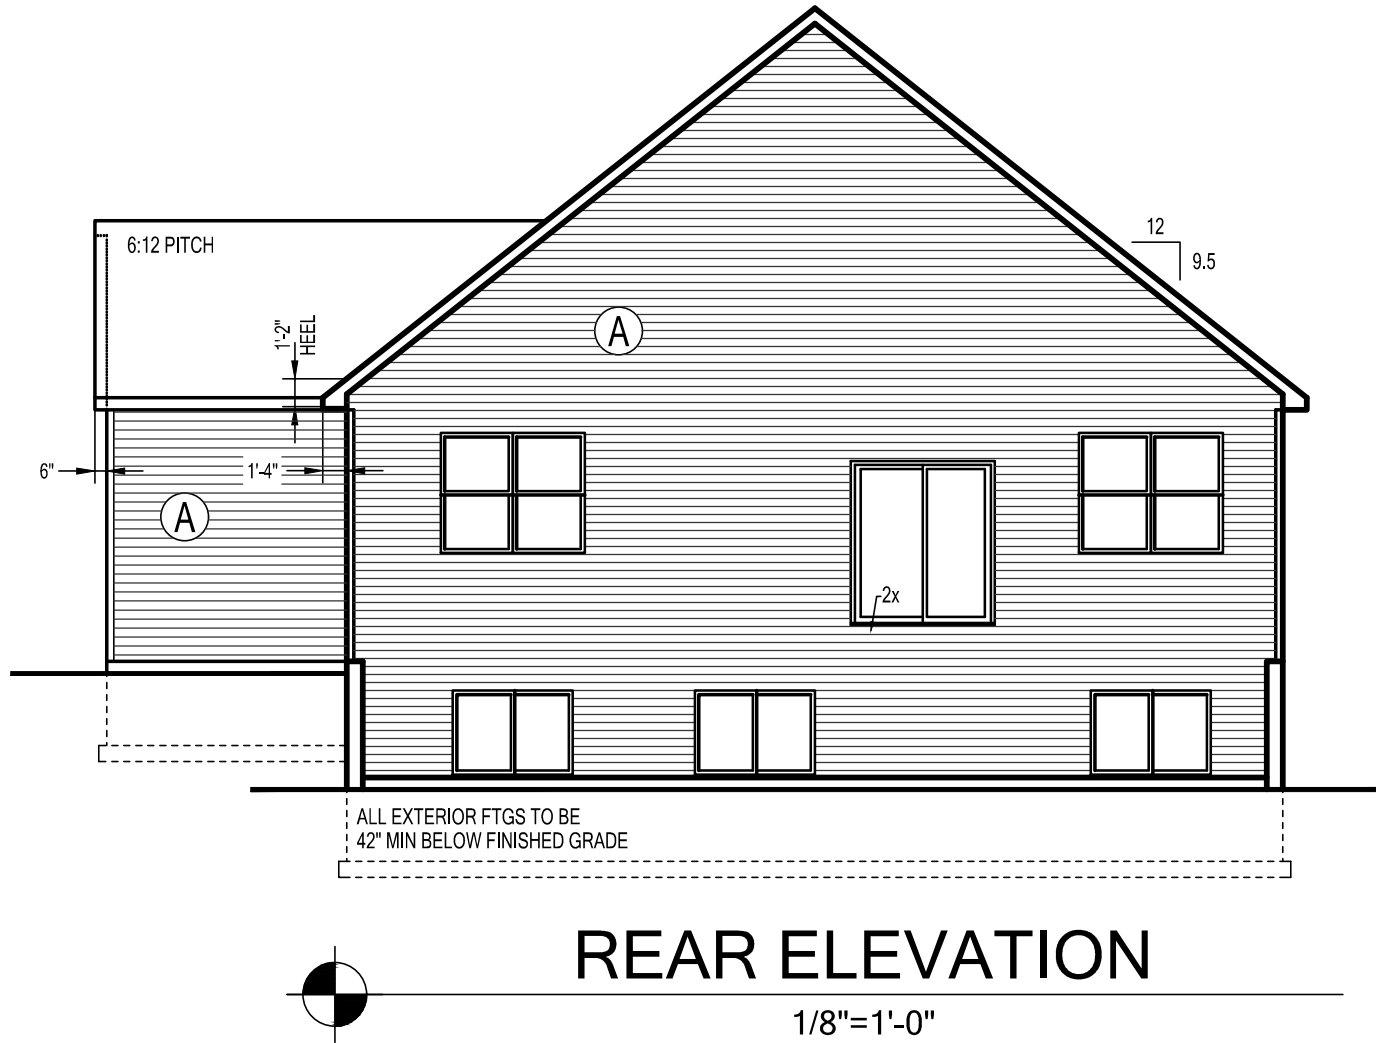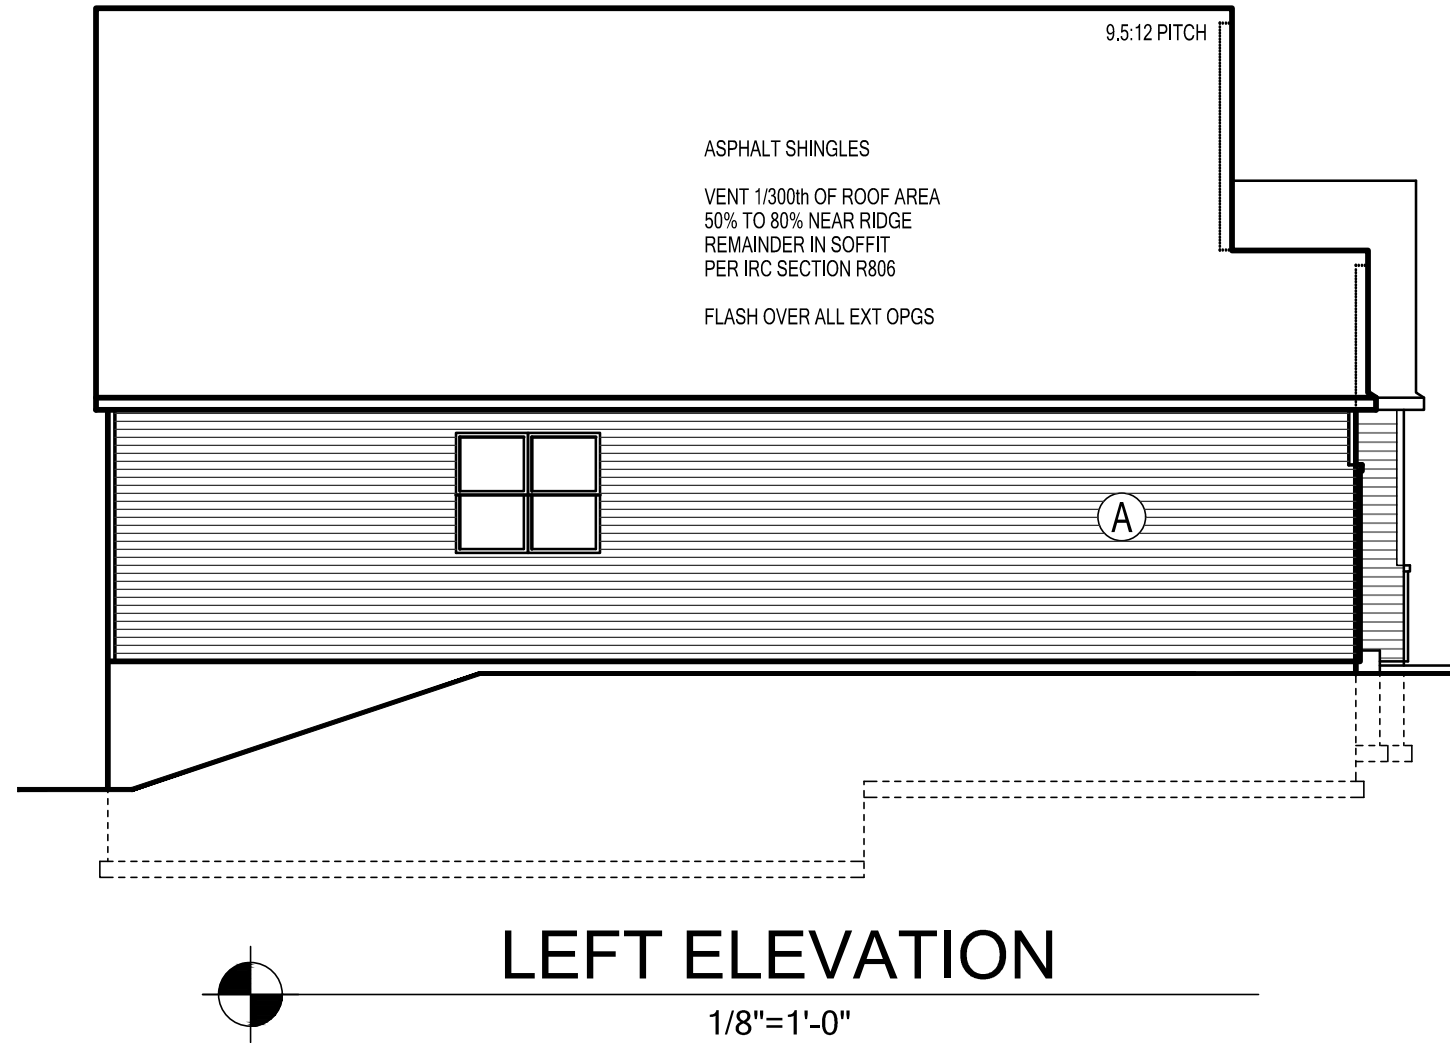

LOOKOUT

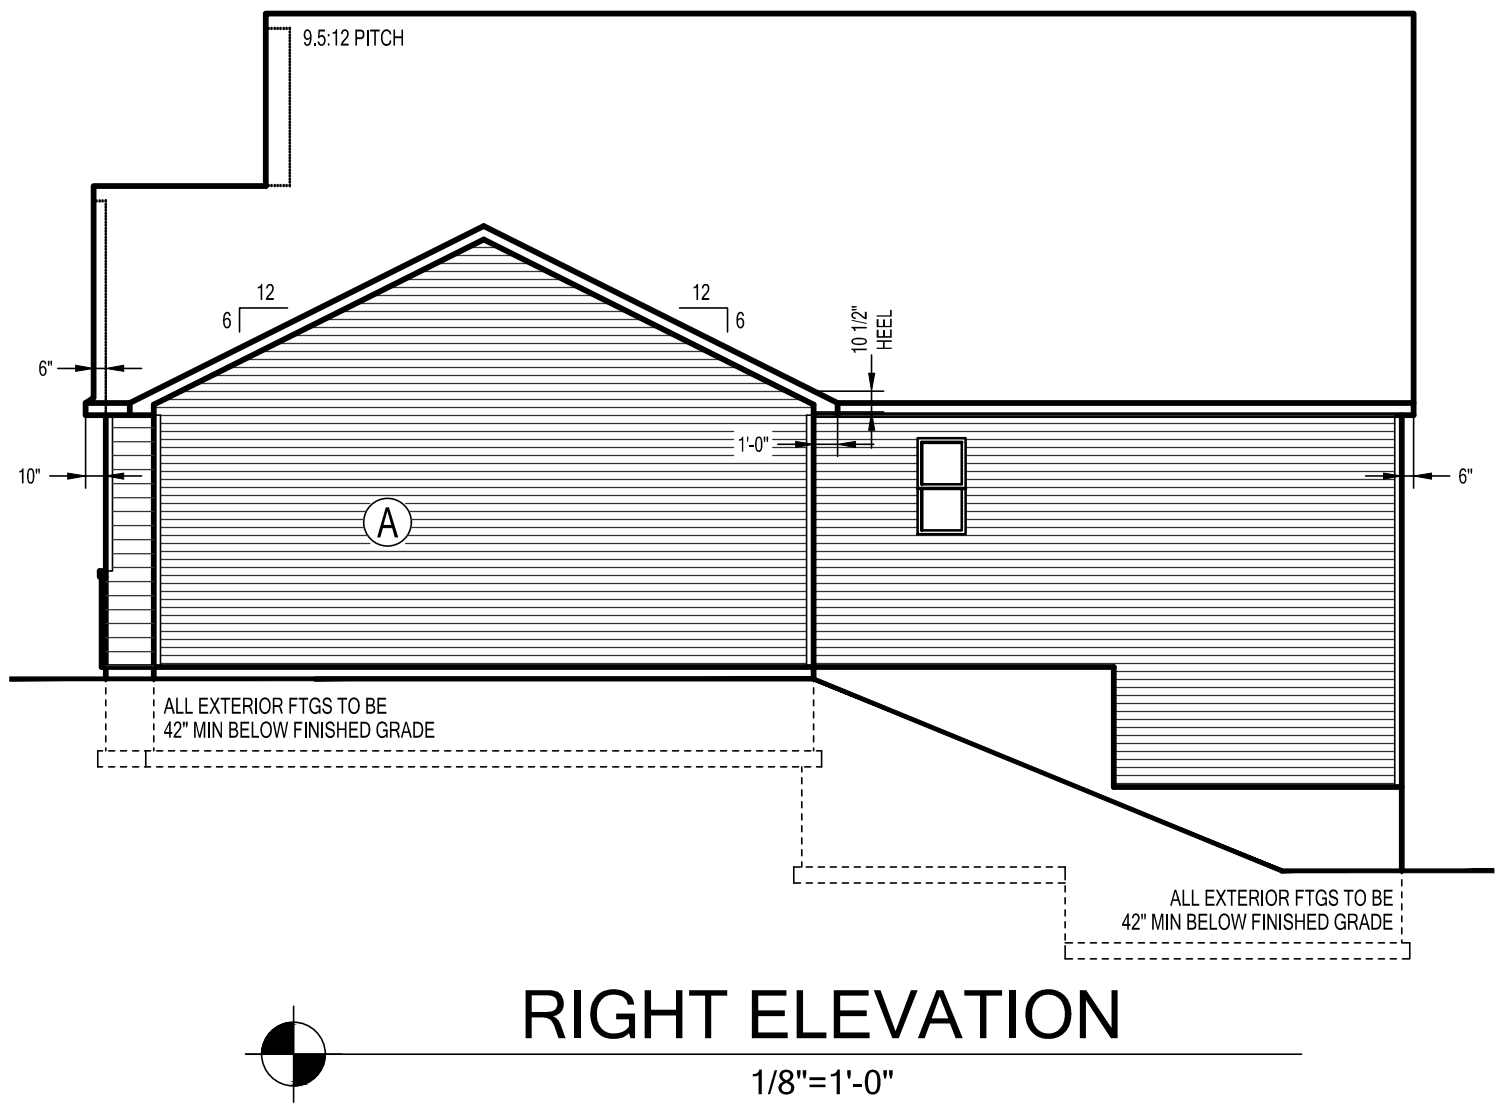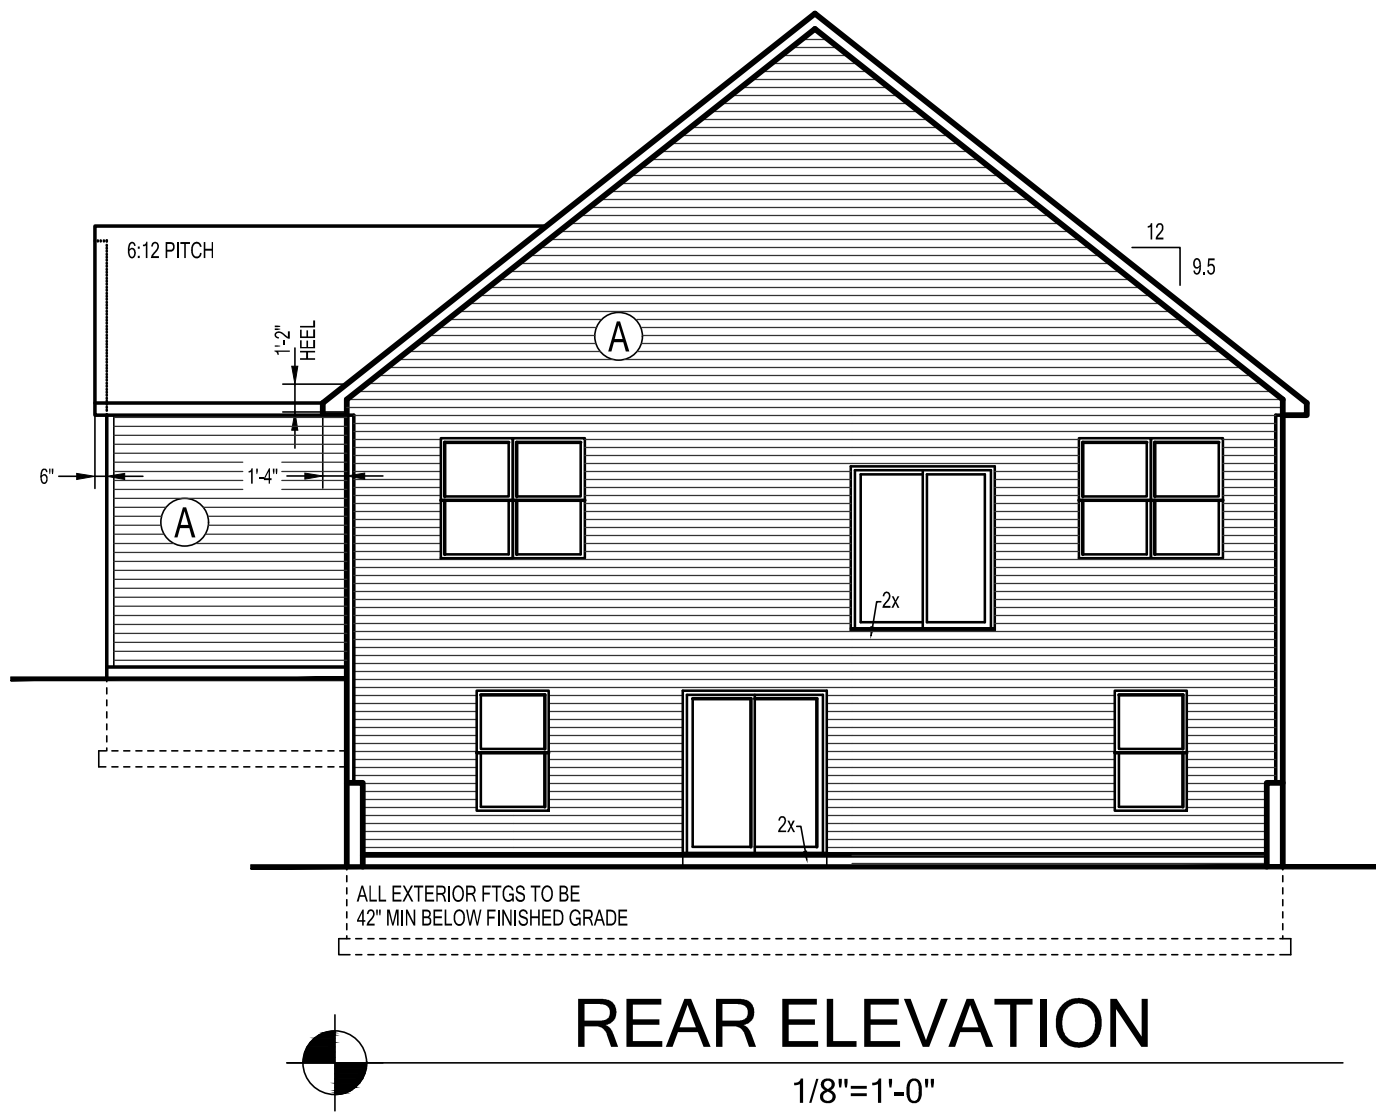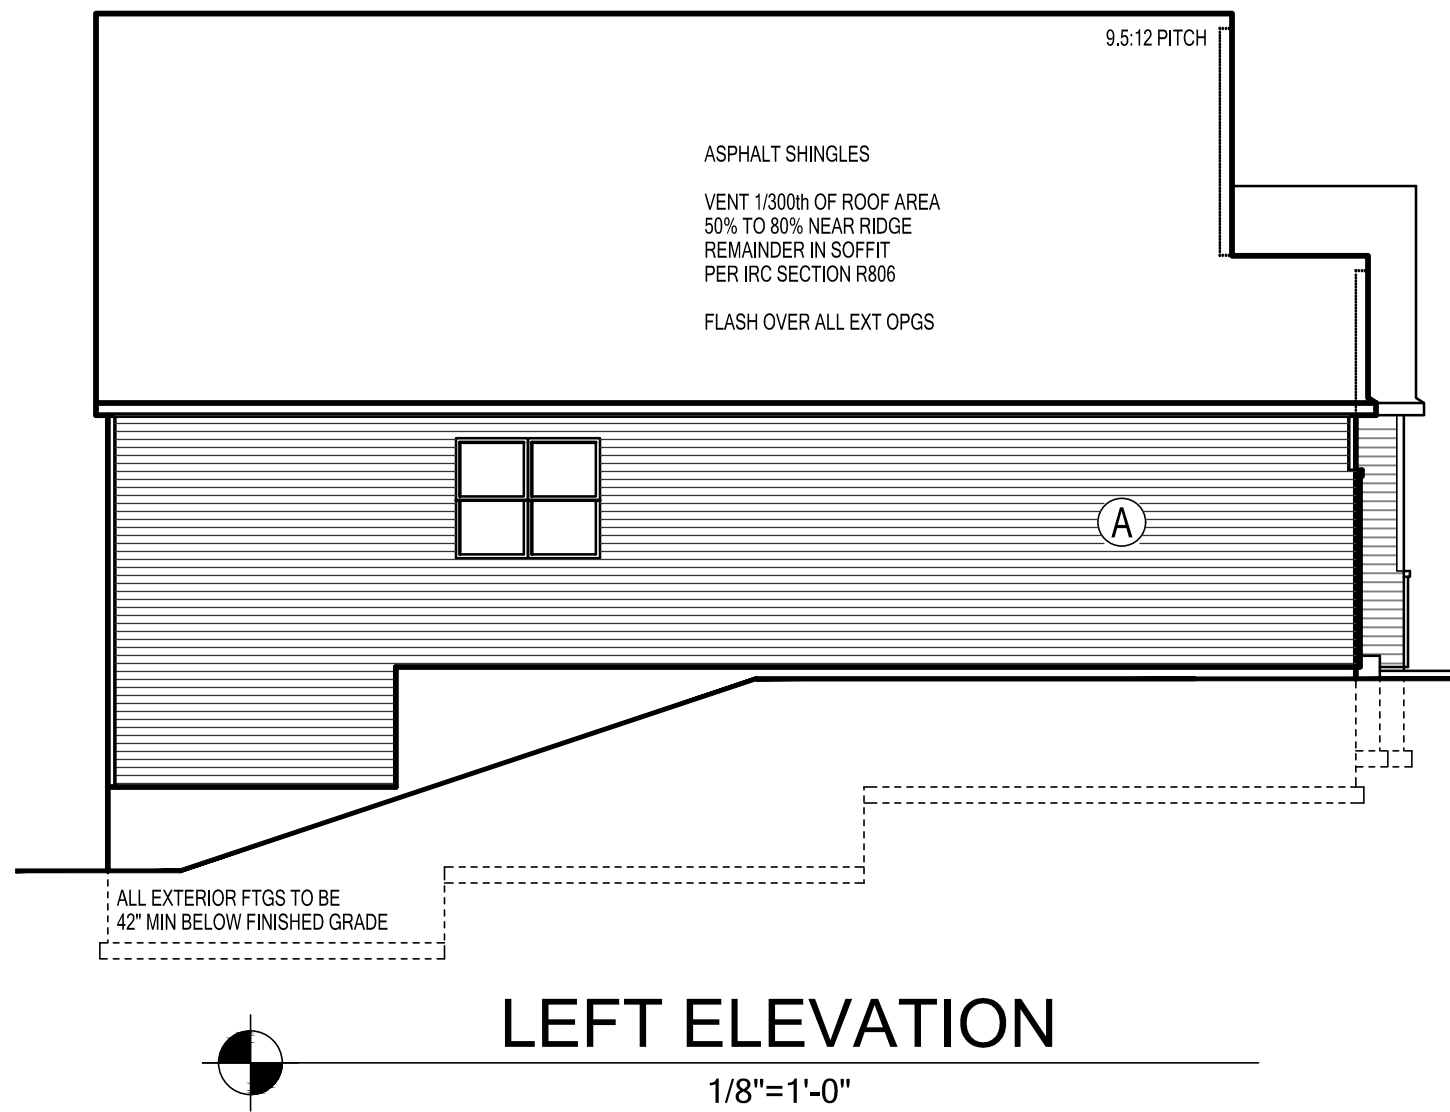

3-CAR
GARAGE

SIDING LEGEND	
REF	PRODUCT
(A)	LAP SIDING "A"
(B)	LAP SIDING "B"
(C)	NOT USED
(D)	5" TRIM

WALKOUT