

Preliminary Plant Schedule

Call 48 Hours before digging:  
811 or call811.com  
Common Ground Alliance

| SYMBOL | QTY. | COMMON/BOTANICAL NAME                                                         | SIZE        | SPACING O.C. | MATURE SIZE         |
|--------|------|-------------------------------------------------------------------------------|-------------|--------------|---------------------|
|        | 9    | Sienna Glen Maple / Acer x freemanii 'Sienna'                                 | 2.5" BB     | AS SHOWN     | H 40'-50" W 35'-40" |
|        |      | Red Sunset Maple / Acer rubrum 'Franksred'                                    | 2.5" BB     | AS SHOWN     | H 45" W 35'         |
|        |      | Fall Fiesta Maple / Acer saccharum 'Balsara'                                  | 2.5" BB     | AS SHOWN     | H 50'-70" W 50"     |
|        |      | Skyline Honeylocust / Gleditsia tricanthos var. inermis 'Skyrole'             | 2.5" BB     | AS SHOWN     | H 50' W 35'-40"     |
|        |      | White Oak / Quercus alba                                                      | 2.5" BB     | AS SHOWN     | H 50'-70" W 40'-50" |
|        | 7    | Red Oak / Quercus rubra                                                       | 2.5" BB     | AS SHOWN     | H 50'-70" W 40'-50" |
|        |      | Northern Pin Oak / Quercus ellipsoidalis                                      | 2.5" BB     | AS SHOWN     | H 50'-60" W 40'-50" |
|        |      | Swamp White Oak / Quercus bicolor                                             | 2.5" BB     | AS SHOWN     | H 50'-60" W 40'     |
|        |      | St. Croix Elm / Ulmus americana 'St. Croix'                                   | 2.5" BB     | AS SHOWN     | H 60'-80" W 40'-60" |
|        |      | Accolade Elm / Ulmus japonica x wilsoniana 'Morton'                           | 2.5" BB     | AS SHOWN     | H 70' W 40'-50"     |
|        | 9    | Yellowwood / Cladrastis kentuckea                                             | 2.5" BB     | AS SHOWN     | H 60' W 30'-40"     |
|        |      | Kentucky Coffee-tree / Gymnocladus dioica                                     | 2.5" BB     | AS SHOWN     | H 60' W 30'-40"     |
|        |      | Autumn Gold Ginkgo / Ginkgo biloba 'Autumn Gold'                              | 2.5" BB     | AS SHOWN     | H 50' W 30'         |
|        |      | Hackberry / Celtis occidentalis                                               | 2.5" BB     | AS SHOWN     | H 50'-75' W 50'     |
|        |      | Black Hills Spruce / Picea glauca densata                                     | 6" HT. BB   | AS SHOWN     | H 30'-40" W 20'-30" |
|        | 36   | Norway Spruce / Picea abies                                                   | 6" HT. BB   | AS SHOWN     | H 60'-80" W 35'-30" |
|        |      | Colorado Spruce / Picea pungens                                               | 6" HT. BB   | AS SHOWN     | H 60'-80" W 35'-30" |
|        |      | White Pine / Pinus strobus                                                    | 6" HT. BB   | AS SHOWN     | H 50'-80" W 30'-30" |
|        |      | Norway Pine / Pinus resinosa                                                  | 6" HT. BB   | AS SHOWN     | H 60'-80" W 35'-30" |
|        |      | Techny Abnortiae / Thuja occidentalis 'Techny'                                | 6" HT. BB   | AS SHOWN     | H 12'-15' W 6'-8'   |
|        | 28   | Smooth Sumac / Rhus glabra                                                    | 24" HT. POI | 4'-0" O.C.   |                     |
|        |      | Black Chokeberry / Aronia melanocarpa elata                                   | 36" HT. POI | 5'-0" O.C.   |                     |
|        |      | Cardinal Dogwood / Cornus sericea 'Cardinal'                                  | 36" HT. POI | 5'-0" O.C.   |                     |
|        |      | Arrowood Viburnum / Viburnum dentatum                                         | 36" HT. POI | 5'-0" O.C.   |                     |
|        |      | Cranberry Viburnum / Viburnum trilobum                                        | 36" HT. POI | 4'-0" O.C.   |                     |
|        |      | The Blues Little Bluestem Grass / Schizachyrium scoparium 'The Blues'         | #1 CONT.    | 12" O.C.     |                     |
|        |      | Blaze Little Bluestem Grass / Schizachyrium scoparium 'Blaze'                 | #1 CONT.    | 18" O.C.     |                     |
|        |      | Karl Foerster Feather Reed Grass / Calamagrostis x acutiflora 'Karl Foerster' | #1 CONT.    | 24" O.C.     |                     |
|        |      | Red Switch Grass / Panicum virgatum 'Shenandoah'                              | #1 CONT.    | 24" O.C.     |                     |
|        |      | Northwinds Switchgrass / Panicum virgatum 'Northwinds'                        | #1 CONT.    | 24" O.C.     |                     |

NOTE: QUANTITIES ON PLAN SUPERSEDE LIST QUANTITIES IN THE EVENT OF A DISCREPANCY.  
SEE FINAL PLANS FOR TREE SELECTIONS AND QUANTITIES.

Landscape Requirements

TOTAL LANDSCAPE REQUIRED: 16 TREES

RESIDENTIAL DEVELOPMENTS:

B. Landscaping materials:

1. For all single-family residential uses in the R-1, A, R-1B, R-1C, R-2 and Planned Residential District, the following landscaping materials shall be provided prior to the issuance of a final certificate of occupancy:

- a. Placement of at least six inches of topsoil meeting requirements set in division
- b. Each single family lot shall have a minimum of two street trees in the boulevard or if not feasible, two non-ornamental trees (planted or preserved), in the front yard. In R-1 A, three non-ornamental trees (planted or preserved) must be placed in the front yard. If trees cannot be placed in the front yard due to easements or spacing, trees shall be placed in the rear yard;
- c. Sod shall be placed in the front yard; and
- d. The side yards and rear yard shall be seeded.


Landscape Provisions

TOTAL LANDSCAPING PROVIDED:

- \* OVERSTORY DECIDUOUS STREET TREES: 25 TREES
- \* OVERSTORY DECIDUOUS TREES: 9 TREES
- \* BUFFER CONIFEROUS TREES: 7 TREES
- \* BUFFER SHRUBS: 36 SHRUBS
- \* BUFFER GRASSES: 28 PLANTS

NOTES:


- 1. STREET TREE LOCATIONS AND SPACING ARE SUBJECT TO CHANGE BASED ON CONSTRUCTED DRIVEWAY AND UTILITY LOCATIONS.
- 2. TREES SHALL BE PLANTED AS INDICATED IN A LOCATION THAT DOES NOT INTERFERE WITH CURBSTOPS OR INDIVIDUAL SEWER & WATER CONNECTIONS. (5' MIN. SEPARATION REQUIRED)
- 3. NO PLANTING WILL BE INSTALLED UNTIL ALL GRADING AND CONSTRUCTION HAS BEEN COMPLETED IN THE IMMEDIATE AREA.

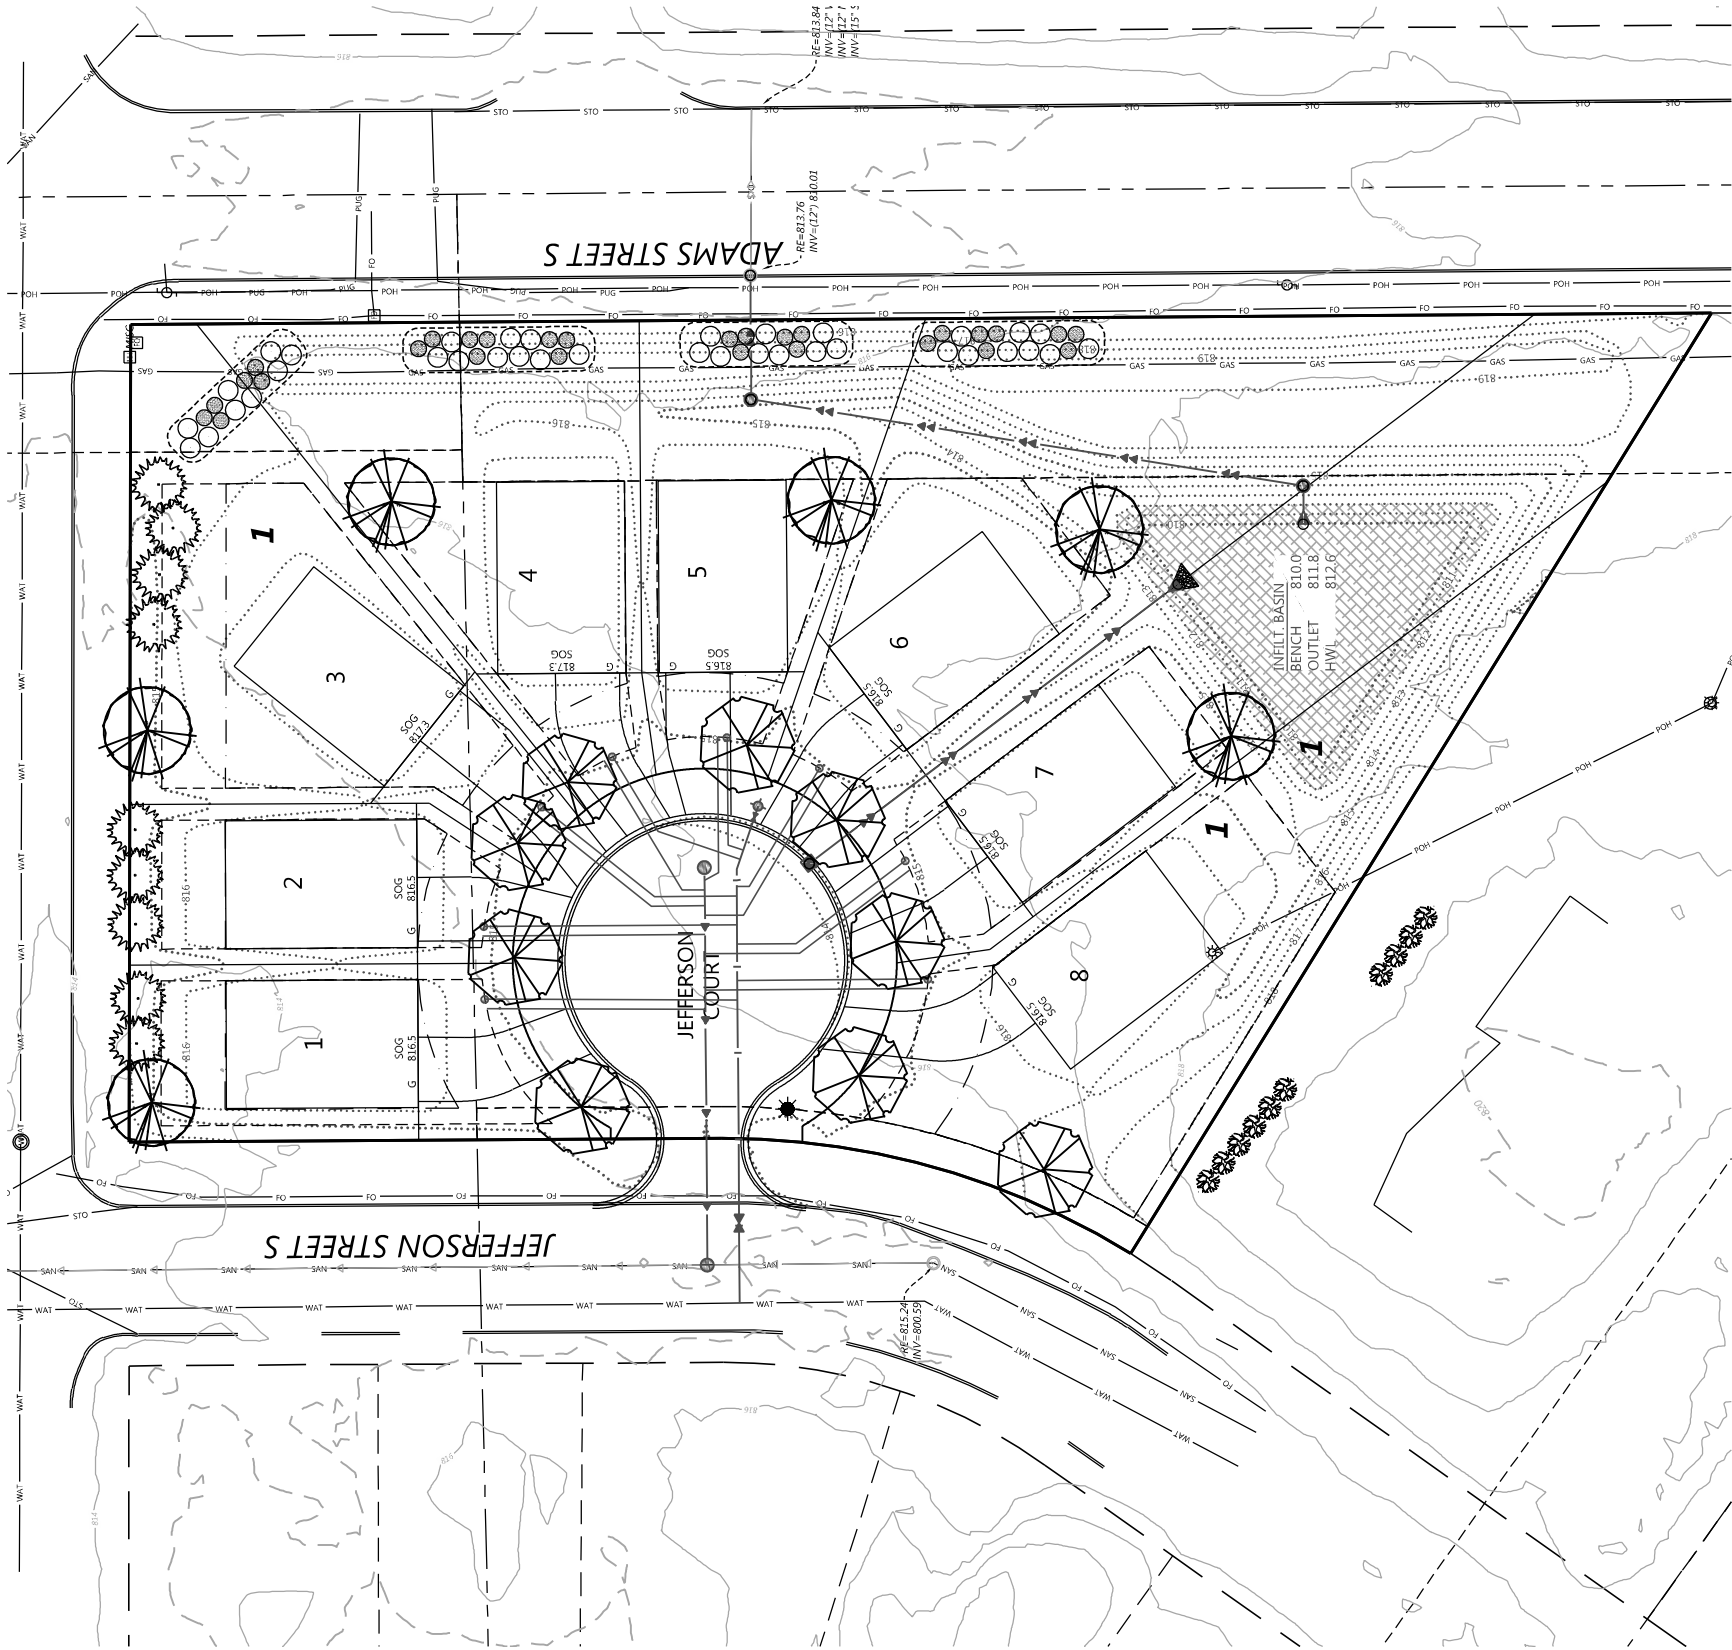

Native Seeding Legend

DENOTES STORMWATER NATIVE  
SEED MIX (33-261)  
TOTAL AREA (0.14 AC)

\* ALL DISTURBED AREAS TO BE SOODED UNLESS NOTED OTHERWISE

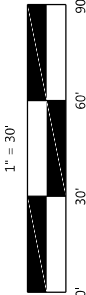

NOT FOR CONSTRUCTION

|                   |          |
|-------------------|----------|
| DESIGNED:         | CTY      |
| CHECKED:          | JHB      |
| DRAWN:            | CTY      |
| HORIZONTAL SCALE: | 30'      |
| VERTICAL SCALE:   | 6" OR 3" |

INITIAL ISSUE: 12/15/20

REVISIONS:

PREPARED FOR:

LINK CONSTRUCTION INC.

12756 N. SHANNON DR.  
SHAKOPEE, MINNESOTA 55379

I HEREBY CERTIFY THAT THIS PLAN WAS PREPARED BY ME  
OR UNDER MY CLOSE PERSONAL SUPERVISION AND IN  
ACCORDANCE WITH THE MINNESOTA LANDSCAPE ARCHITECT  
DAILY LICENSED LANDSCAPE ARCHITECT UNDER THE LAWS  
OF THE STATE OF MINNESOTA

CORY MEYER

DATE: 12/15/20 LICENSE NO. 26971

Westwood

Phone (852) 937-5150 12701 Whitewater Drive, Suite #200  
Fax (852) 937-5822 Minneapolis, MN 55343  
Toll Free (888) 937-5150 westwood.com  
Westwood Professional Services, Inc.

JEFFERSON COURT

SHAKOPEE, MINNESOTA

SHEET NUMBER:

8

OF

9

PROJECT NUMBER: 0026488.00 DATE: 12/15/20