


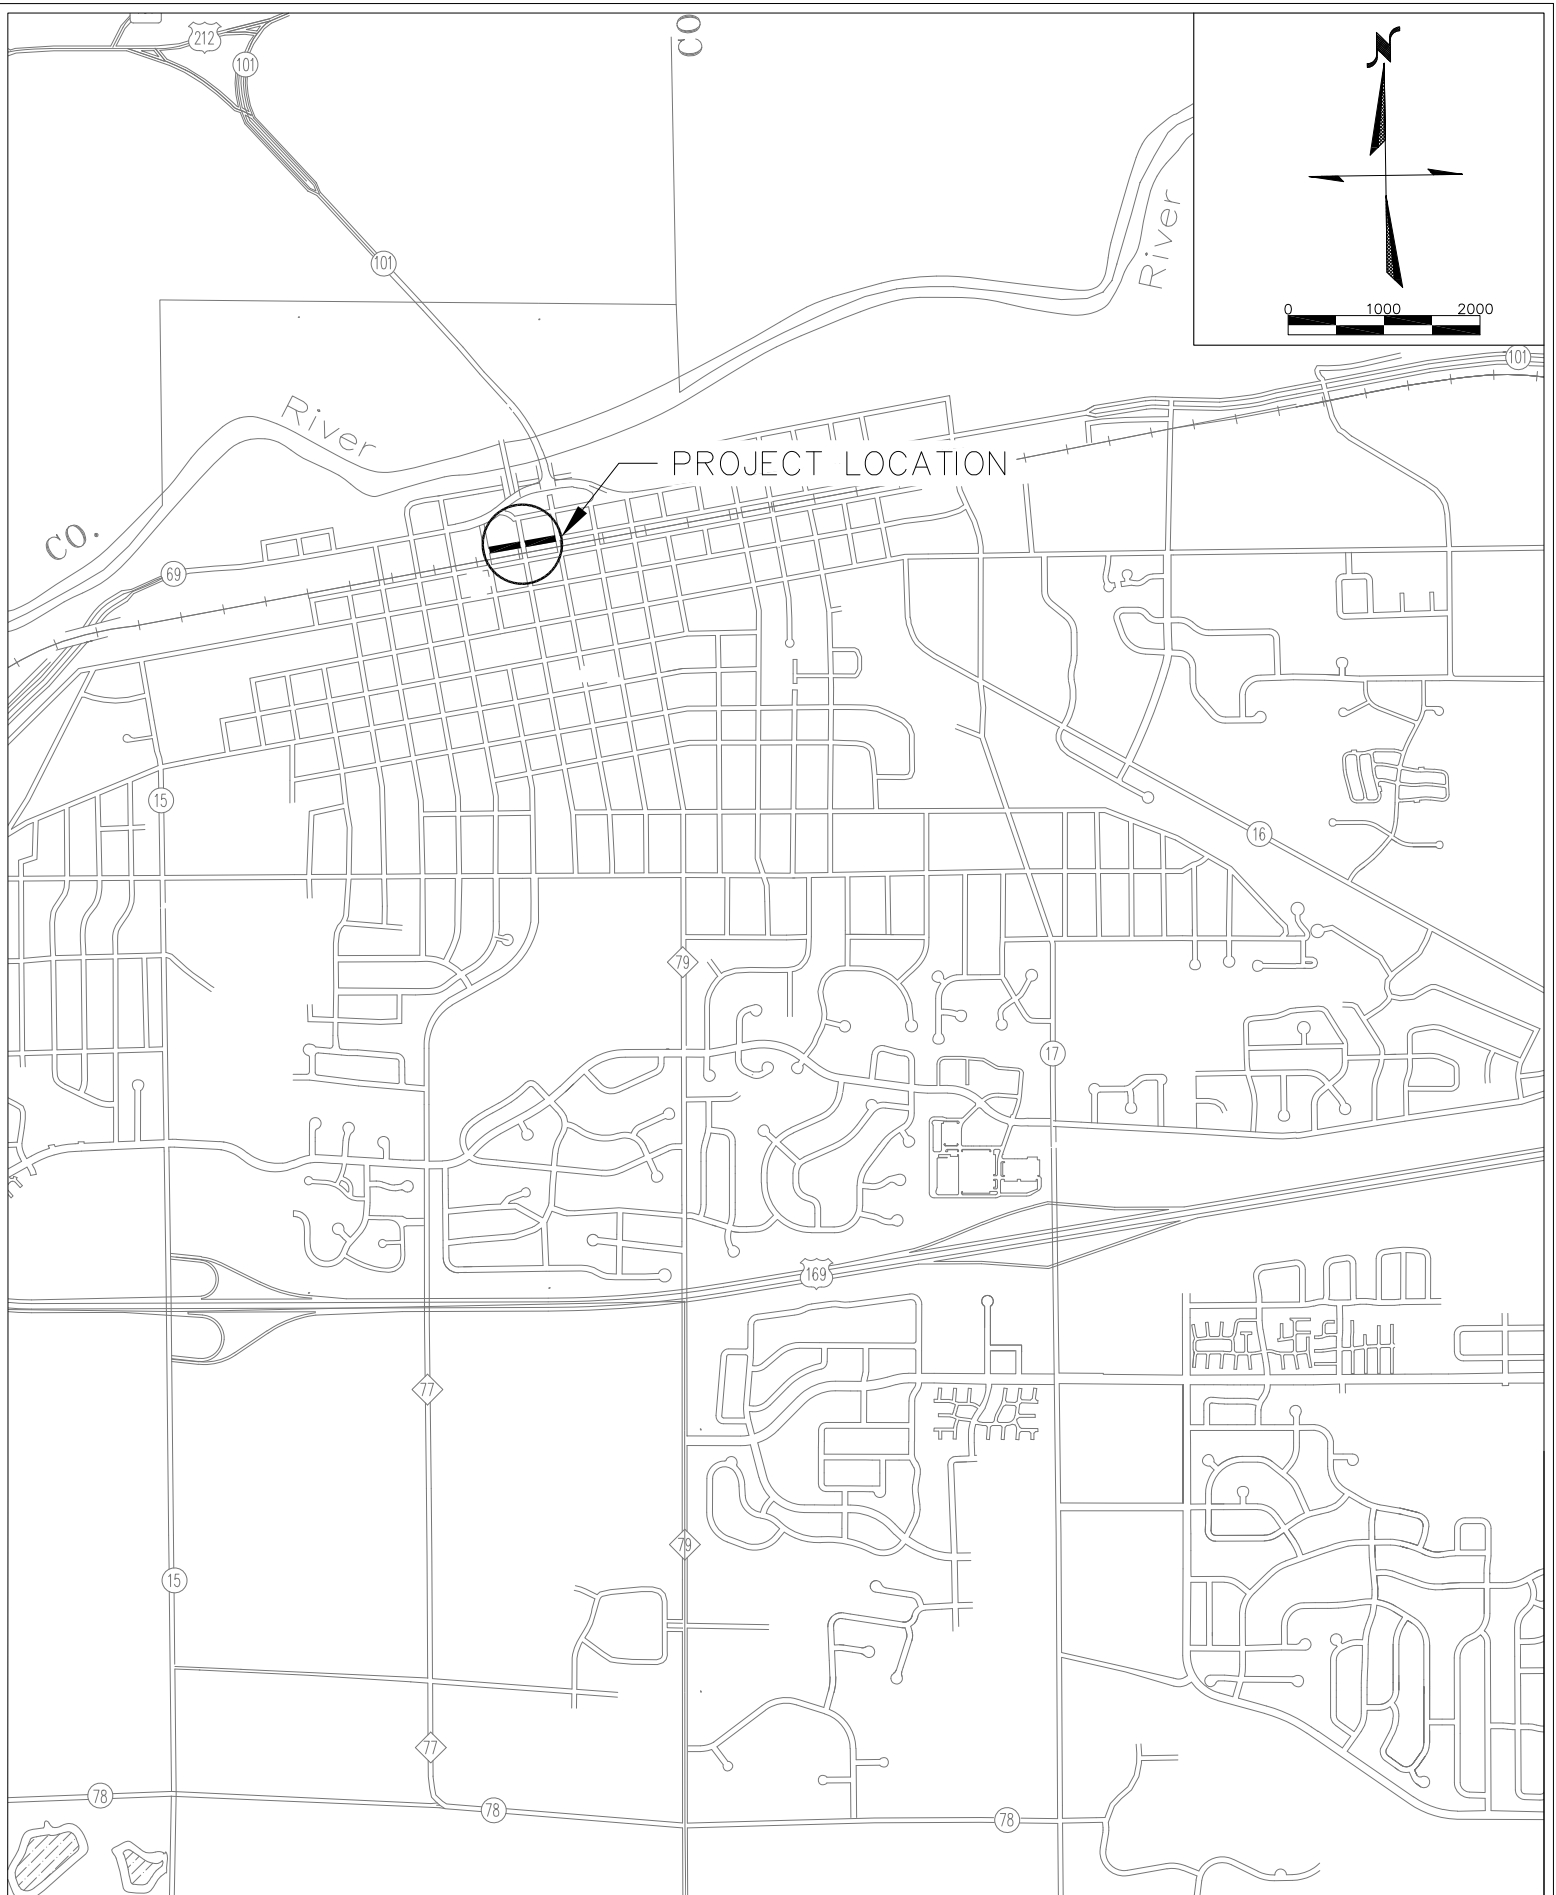

2021 ALLEY RECONSTRUCTION

PROJECT AREA MAP

DATE:	JAN 2021
DRAWN BY:	AB
SHAKOPEE ENGINEERING DEPARTMENT	

FIGURE:

1