


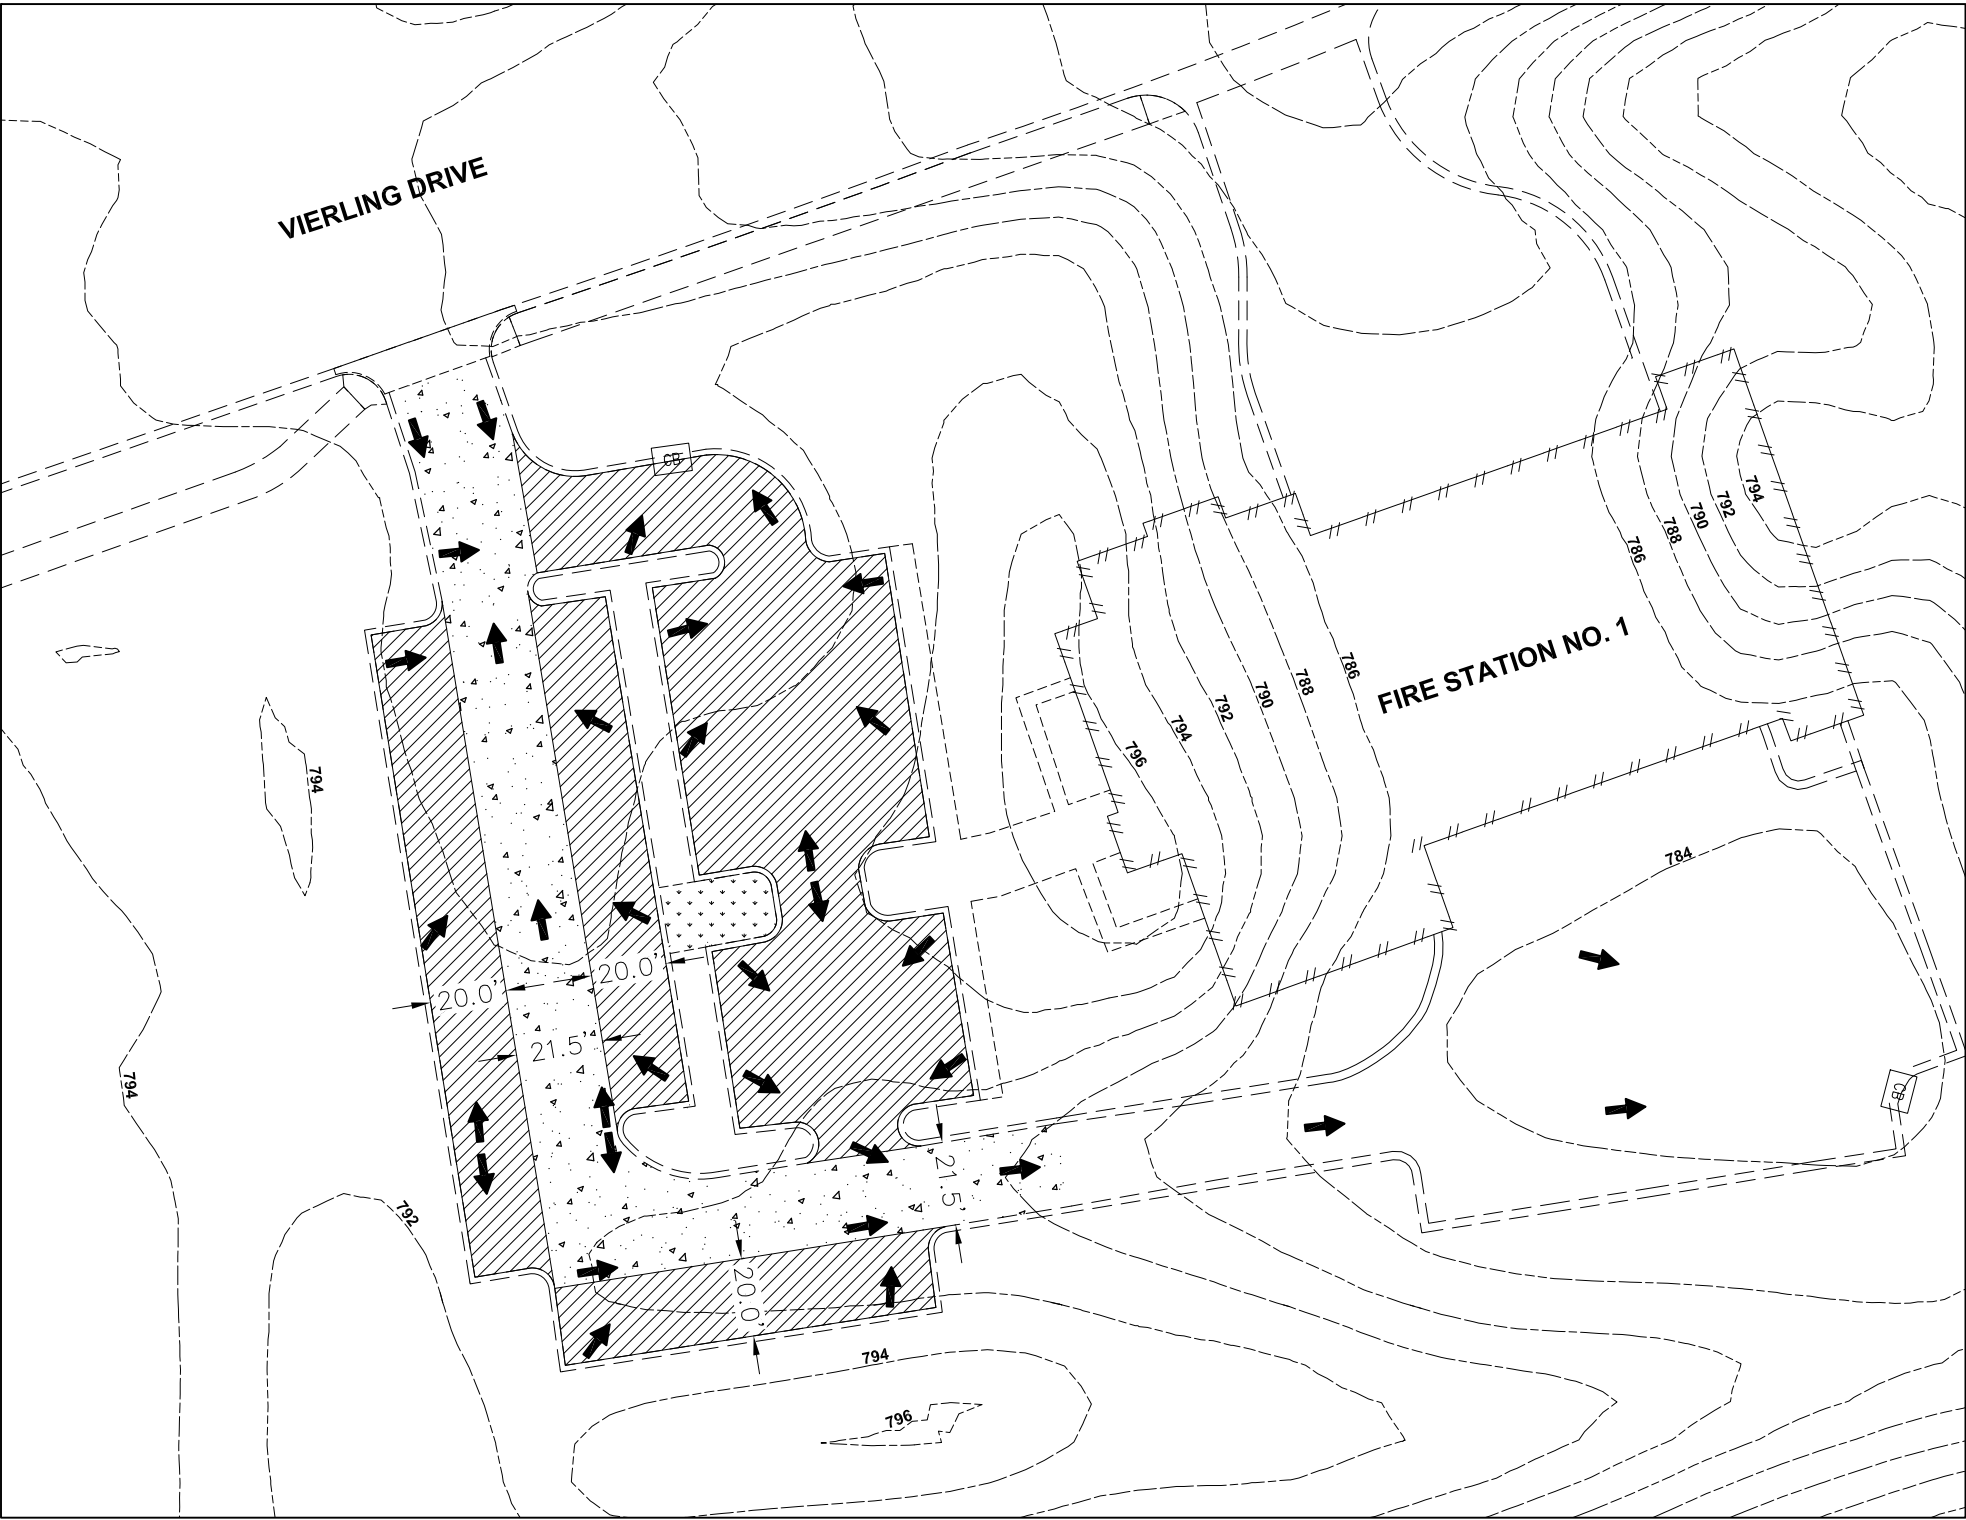

LEGEND

- 7" CONCRETE PAVEMENT (SEE TYPICAL SECTION, SHEET 3)
- 4" BITUMINOUS PAVEMENT (SEE TYPICAL SECTION, SHEET 3)
- SOD WITH 6" TOPSOIL
- DRAINAGE ARROW
- EXISTING CURB AND GUTTER
- EXISTING STORM SEWER
- EXISTING CONTOUR

NOTES:

- CONTRACTOR SHALL BE RESPONSIBLE FOR CONSTRUCTING THE DRIVEWAY TO DRAIN.
- CLOSURE FOR THE CONSTRUCTION OF THE CONCRETE DRIVE LANE SHALL BE LIMITED TO 10 BUSINESS DAYS. CONTRACTOR SHALL PROVIDE ACCESS DURING ALL OTHER PHASES OF CONSTRUCTION.
- CONCRETE DRIVE LANE TO BE POURED PRIOR TO PAVING BITUMINOUS PARKING AREA. PROTECT CONCRETE DRIVE LANE WHEN PAVING BITUMINOUS PARKING AREA.

