
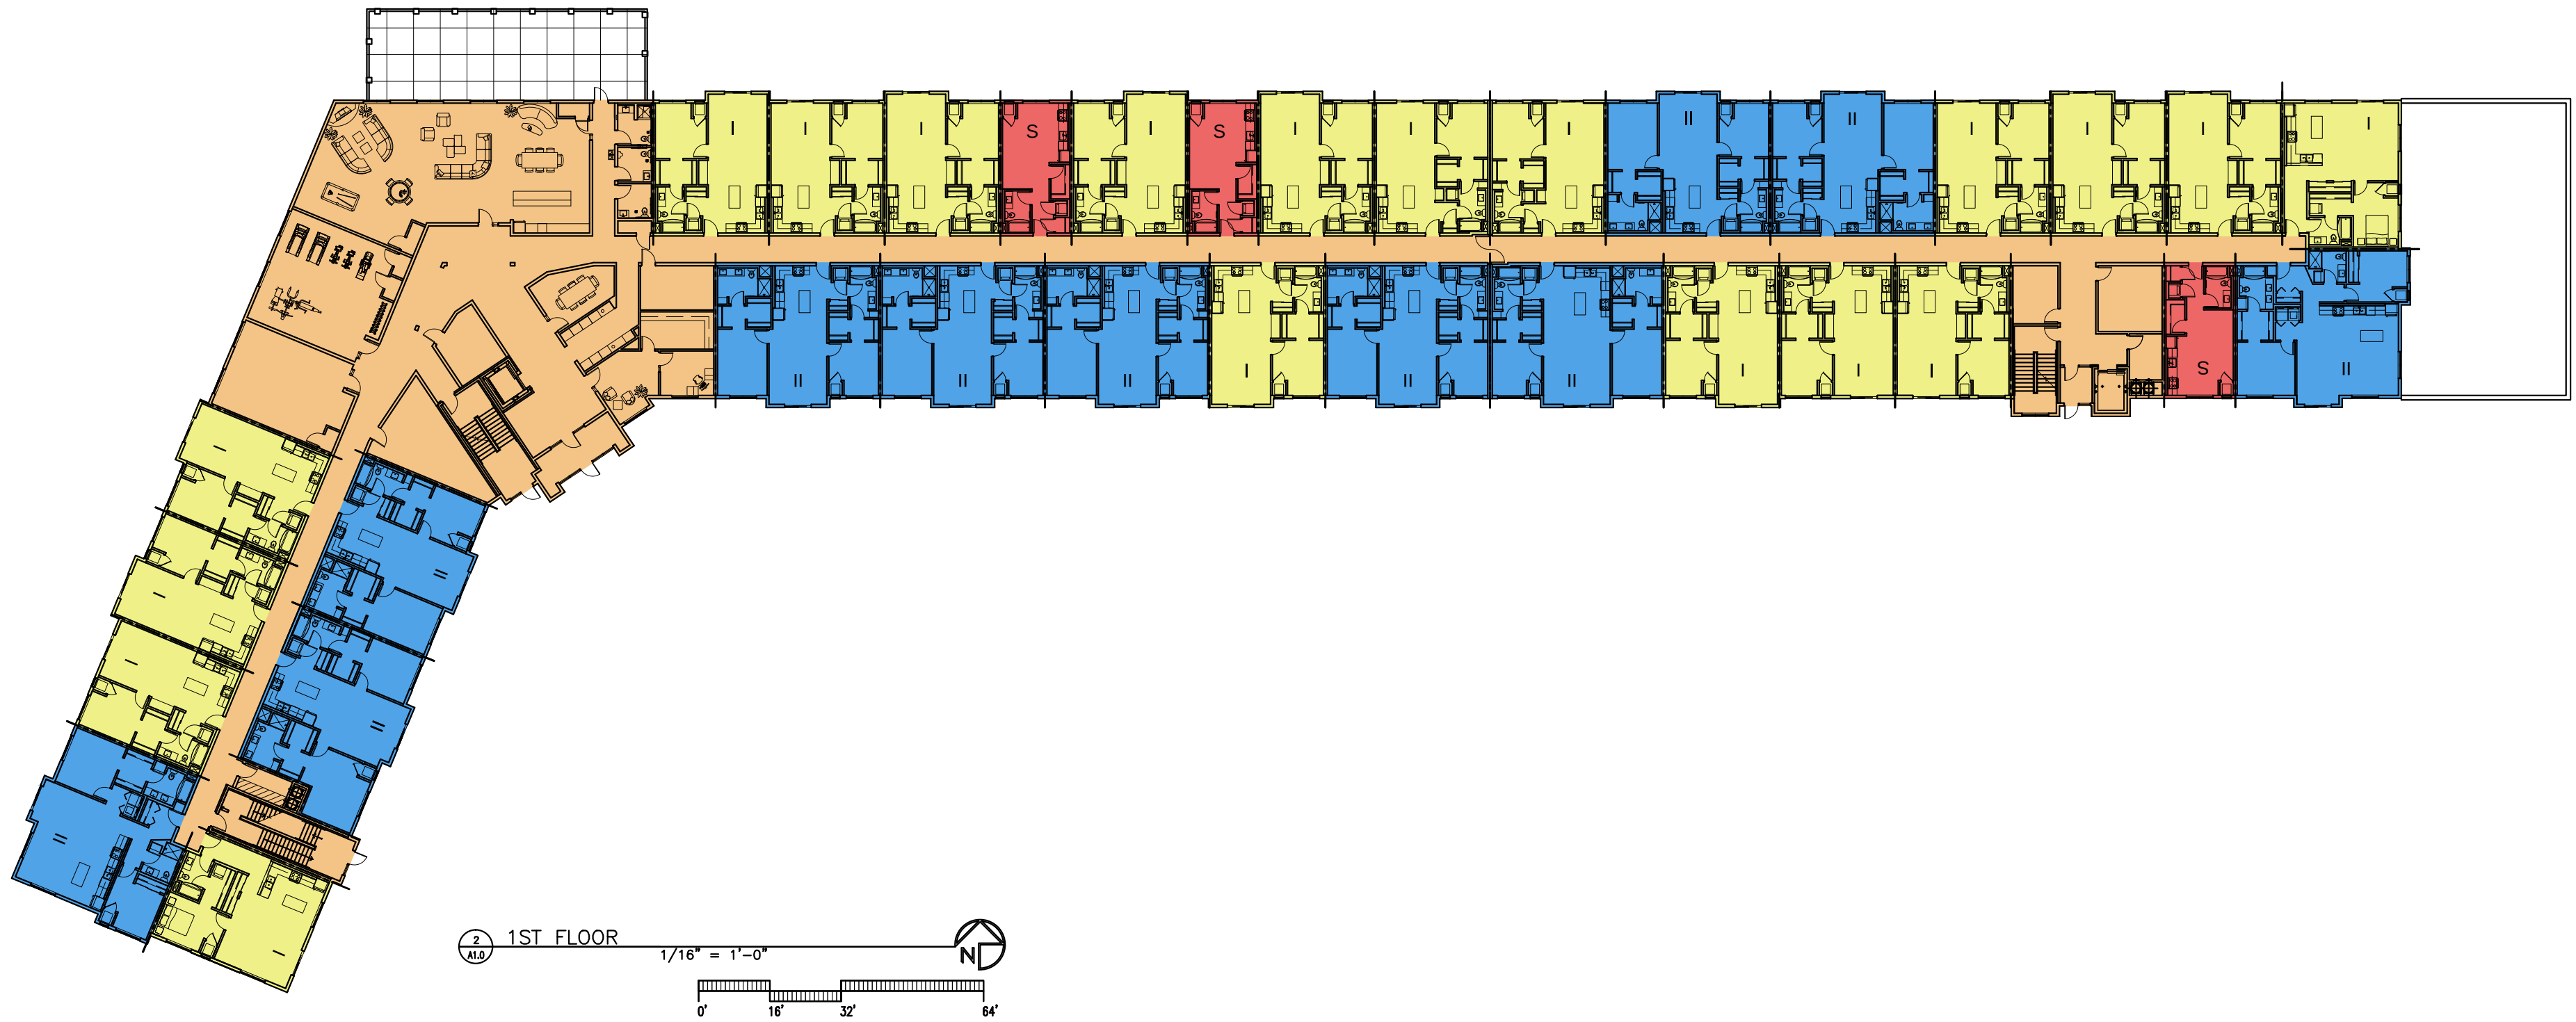


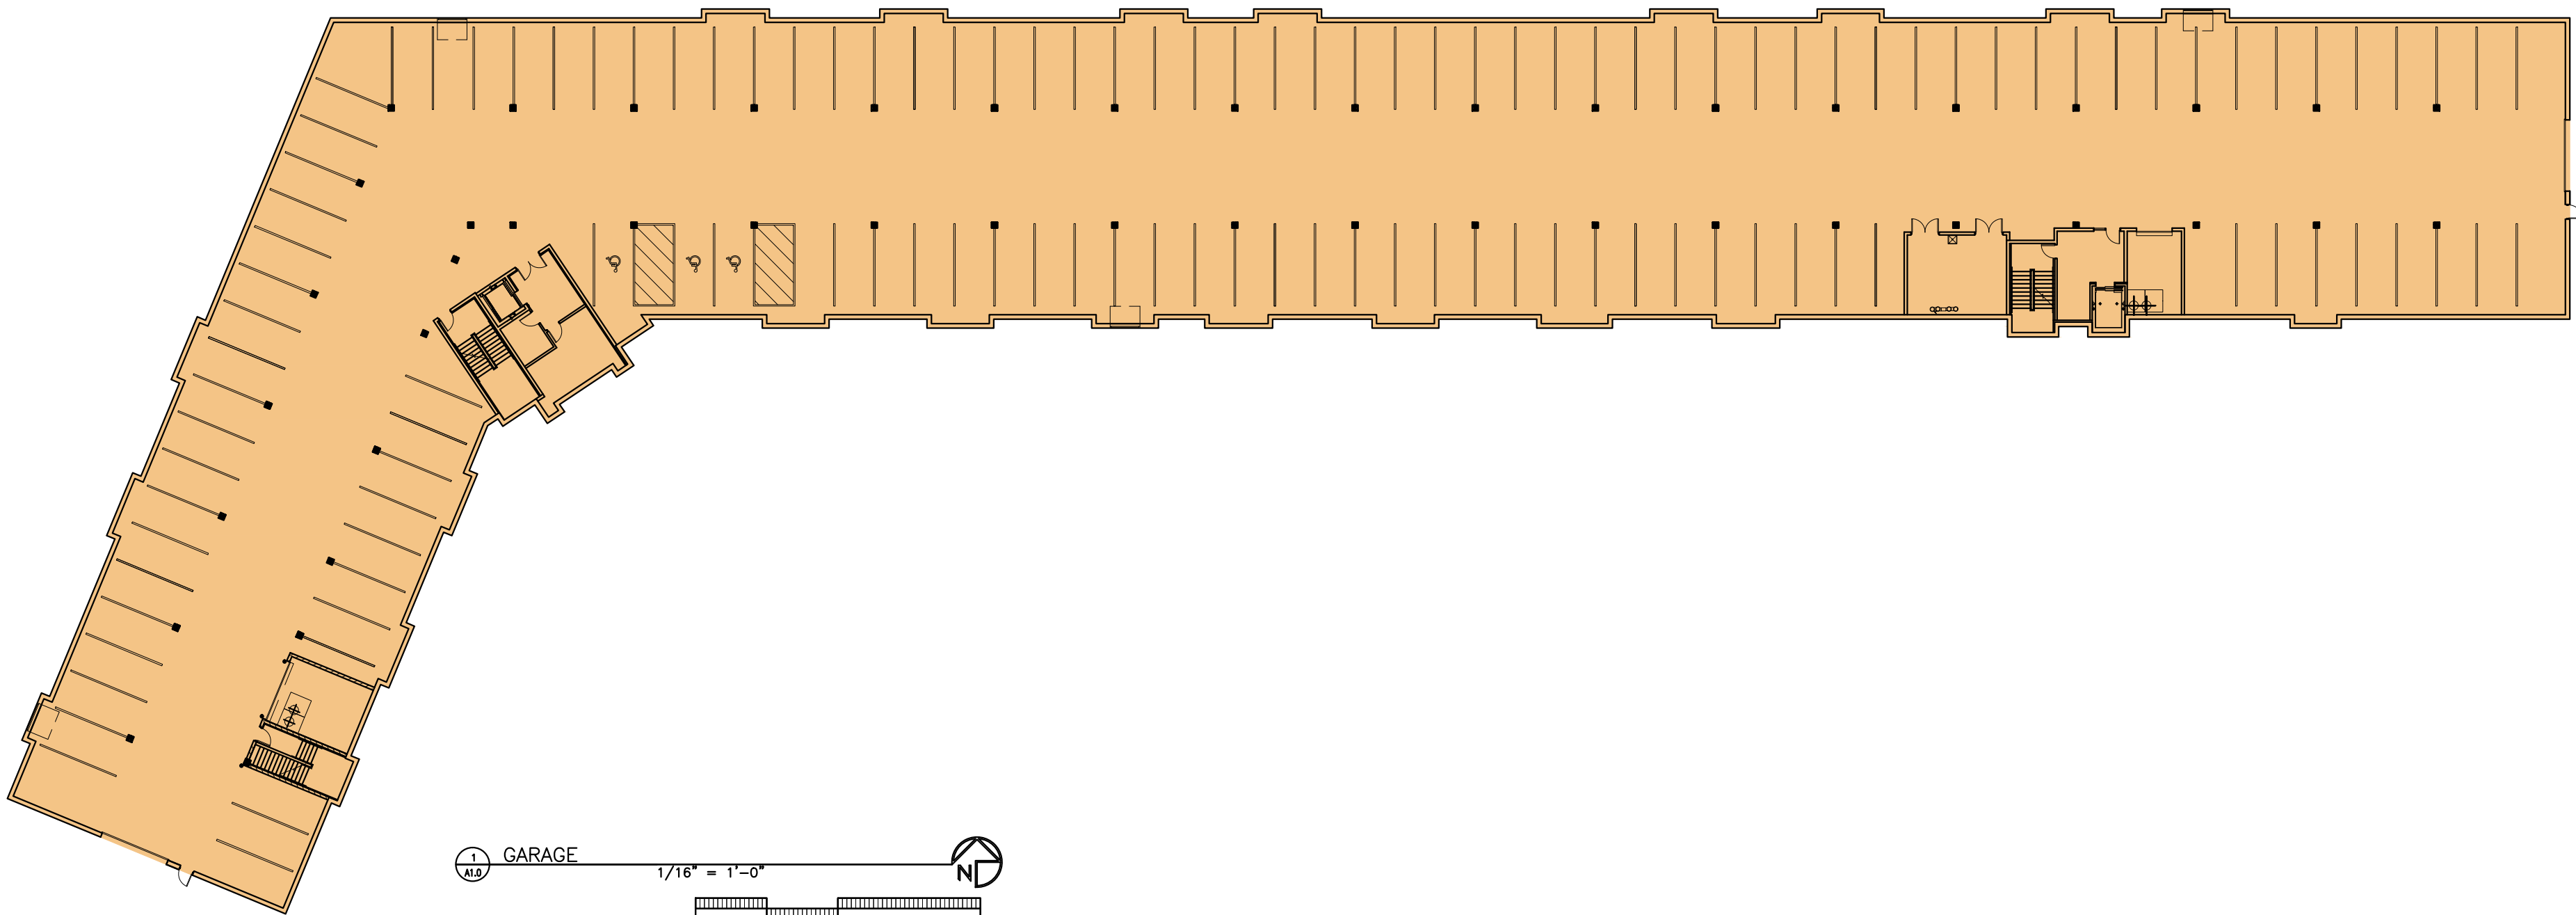

- ☒ PRELIMINARY/NOT FOR CONSTRUCTION
- ☐ PERMIT/BID SET
- ☐ CONSTRUCTION SET
- ☐ AS-BUILT SET
- ☐ NOT TO SCALE

REVISIONS		
△	City Submittal	4.6.2017
△	Unit Revision	4.25.2017
△		
△		
△		
△		
△		
△		
△		
△		
△		
△		
△		
△		

FLOOR
PLANS

DATE
4.6.2017

A1.0

PROJECT NO.
16050

© 2017
AMCON CONST. CO.
All rights reserved
THIS DOCUMENT IS AN
INSTRUMENT OF SERVICE
OF AMCON CONSTRUCTION
OF A MINNESOTA
WITHOUT PRIOR WRITTEN
CONSENT.
DRAWN BY: _____

CERTIFICATION
I, _____, CERTIFY THAT THIS
DESIGN OR REPORT WAS
PREPARED BY ME OR UNDER MY
SUPERVISION AND THAT I AM A
DULY LICENSED ARCHITECT UNDER
THE LAWS OF THE STATE OF
MINNESOTA.
Mark R. Haun, AIA # 20501
DATE _____

PROPOSED NEW BUILDING
WEST VIERLING ACRES APARTMENTS
SHAKOPEE, MN