
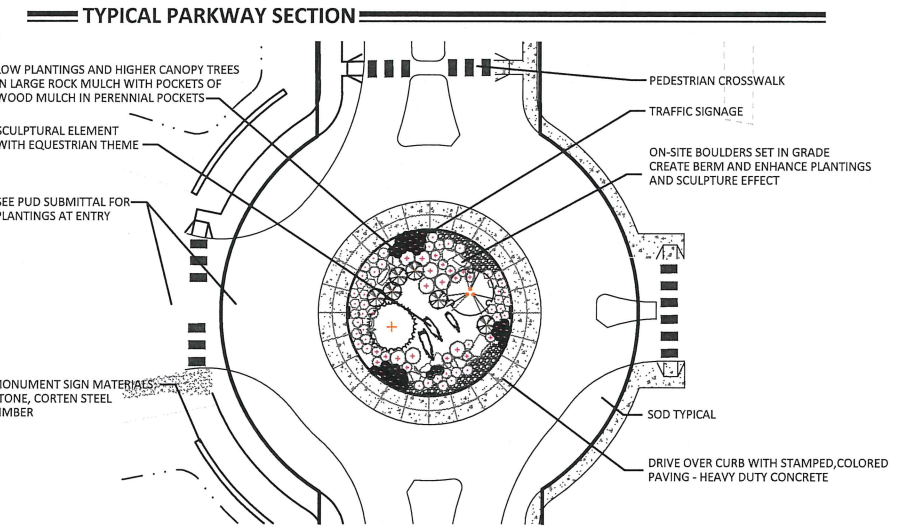


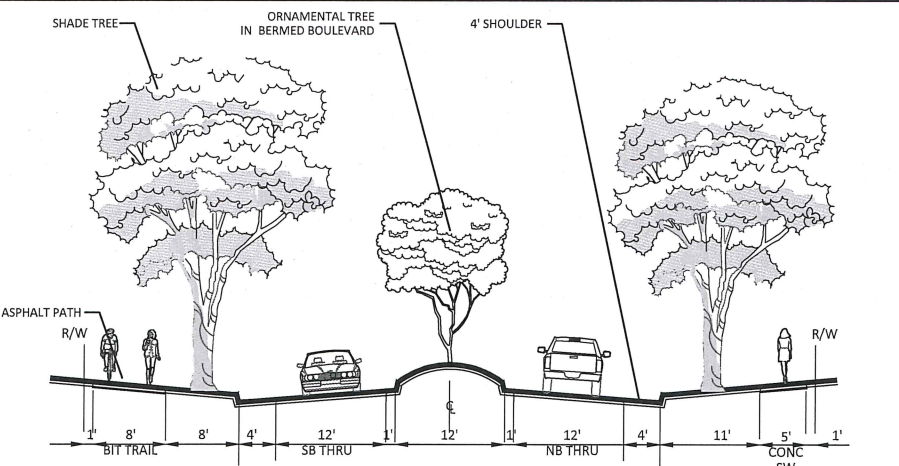

THEMED TRAFFIC CIRCLE

PLANT SCHEDULE ROADWAY						
TREES	CODE	BOTANICAL NAME / COMMON NAME	CONT	CAL	SIZE	QTY
	RB	Betula nigra "Cully" TM / Heritage Birch	B & B	2.5"Cal		1
	DP	Betula platyphylla "Fargo" TM / Dakota Pinnacle Birch	B & B	2"Cal		6
	HL	Gleditsia triacanthos "Skyline" / Skyline Honey Locust	B & B	2.5"Cal		45
	KC	Gymnocladus dioica "Espresso" / Kentucky Coffeetree	B & B	2.5"Cal		39
	SO	Quercus bicolor / Swamp White Oak	B & B	2.5"Cal		24
	BL	Tilia americana "Boulevard" / Boulevard Linden	B & B	2.5"Cal		53
	PE	Ulmus americana "Princeton" / American Elm	B & B	2.5"Cal		43
CONIFERS	CODE	BOTANICAL NAME / COMMON NAME	CONT	CAL	SIZE	QTY
	AP	Pinus nigra / Austrian Black Pine	B & B		6"	1
ORN. TREES	CODE	BOTANICAL NAME / COMMON NAME	CONT	CAL	SIZE	QTY
	SB	Amelanchier canadensis "Autumn Brilliance" / Autumn Brilliance Serviceberry	B & B	2"Cal		27
	JL	Syringa reticulata / Japanese Tree Lilac	B & B	2"Cal		20

ALL TREES ARE LABELED ON FOLLOWING ROAD SECTION SHEETS

PLANTING SCHEDULE

Sambatek
www.sambatek.com
12800 Whitewater Drive, Suite 300
Minnetonka, MN 55343
763.476.6010 telephone
763.476.8532 facsimile
Engineering | Surveying | Planning | Environmental

Client
DORAN DEVELOPMENT, LLC.
7803 GLENROY ROAD
SUITE 200
BLOOMINGTON, MN 55439

Project
CANTERBURY 7TH ADDITION

Location
SHAKOPEE, MN

Certification
I hereby certify that this survey, plan or report was prepared by me or under my direct supervision and that I am a duly Licensed LANDSCAPE ARCHITECT under the laws of the State of Minnesota.
William Delaney
Registration No. 46222 Date: 05/11/2017
This certification is not valid unless wet signed in blue ink. If an inquiry is made, contact us for a wet signed copy of this survey, which is available upon request at Sambatek, Minnetonka, MN office.


Summary
Designed: gda Drawn: JTA/JMW/JML
Approved: EWM Book / Page:
Phase: PLAT APP Initial Issue: 05/11/2017

Revision History
No. Date By Submittal / Revision


Sheet Title
OVERALL LAYOUT AND PRECEDENT IMAGES

Sheet No. Revision
L1.01

Project No. 20629.01

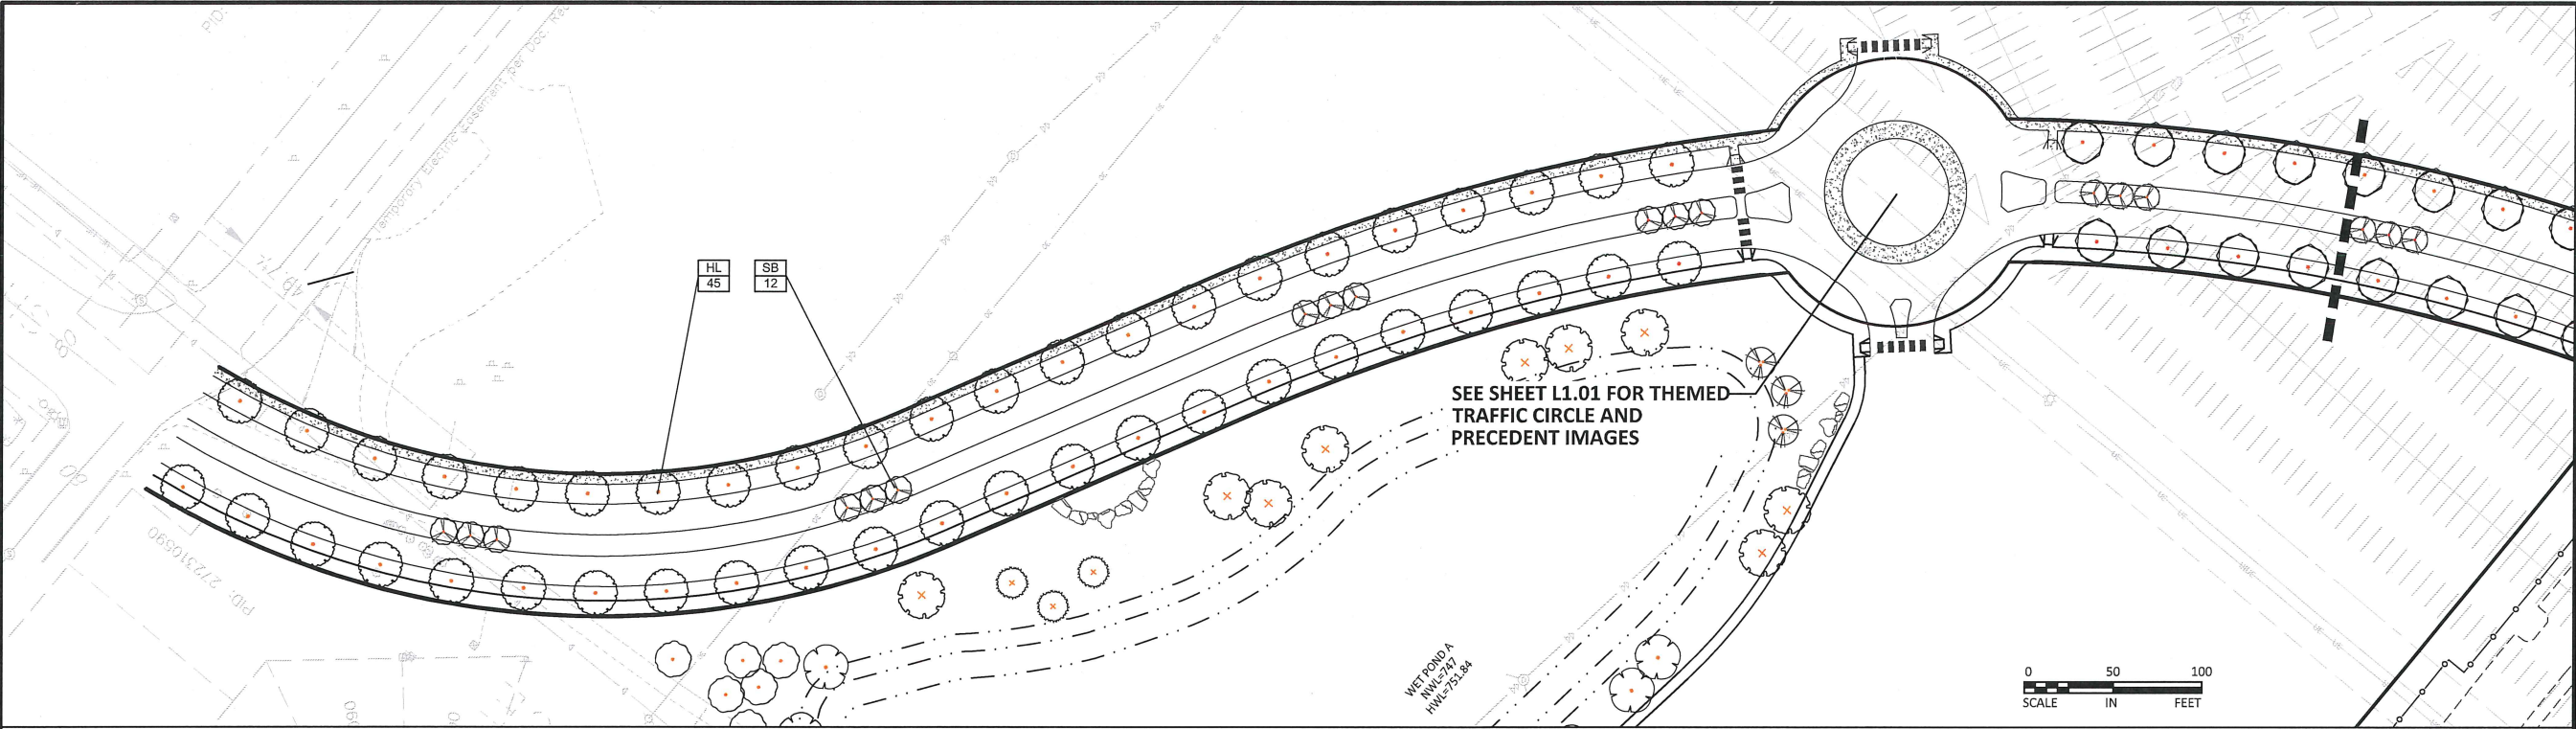

ROAD SECTION 1

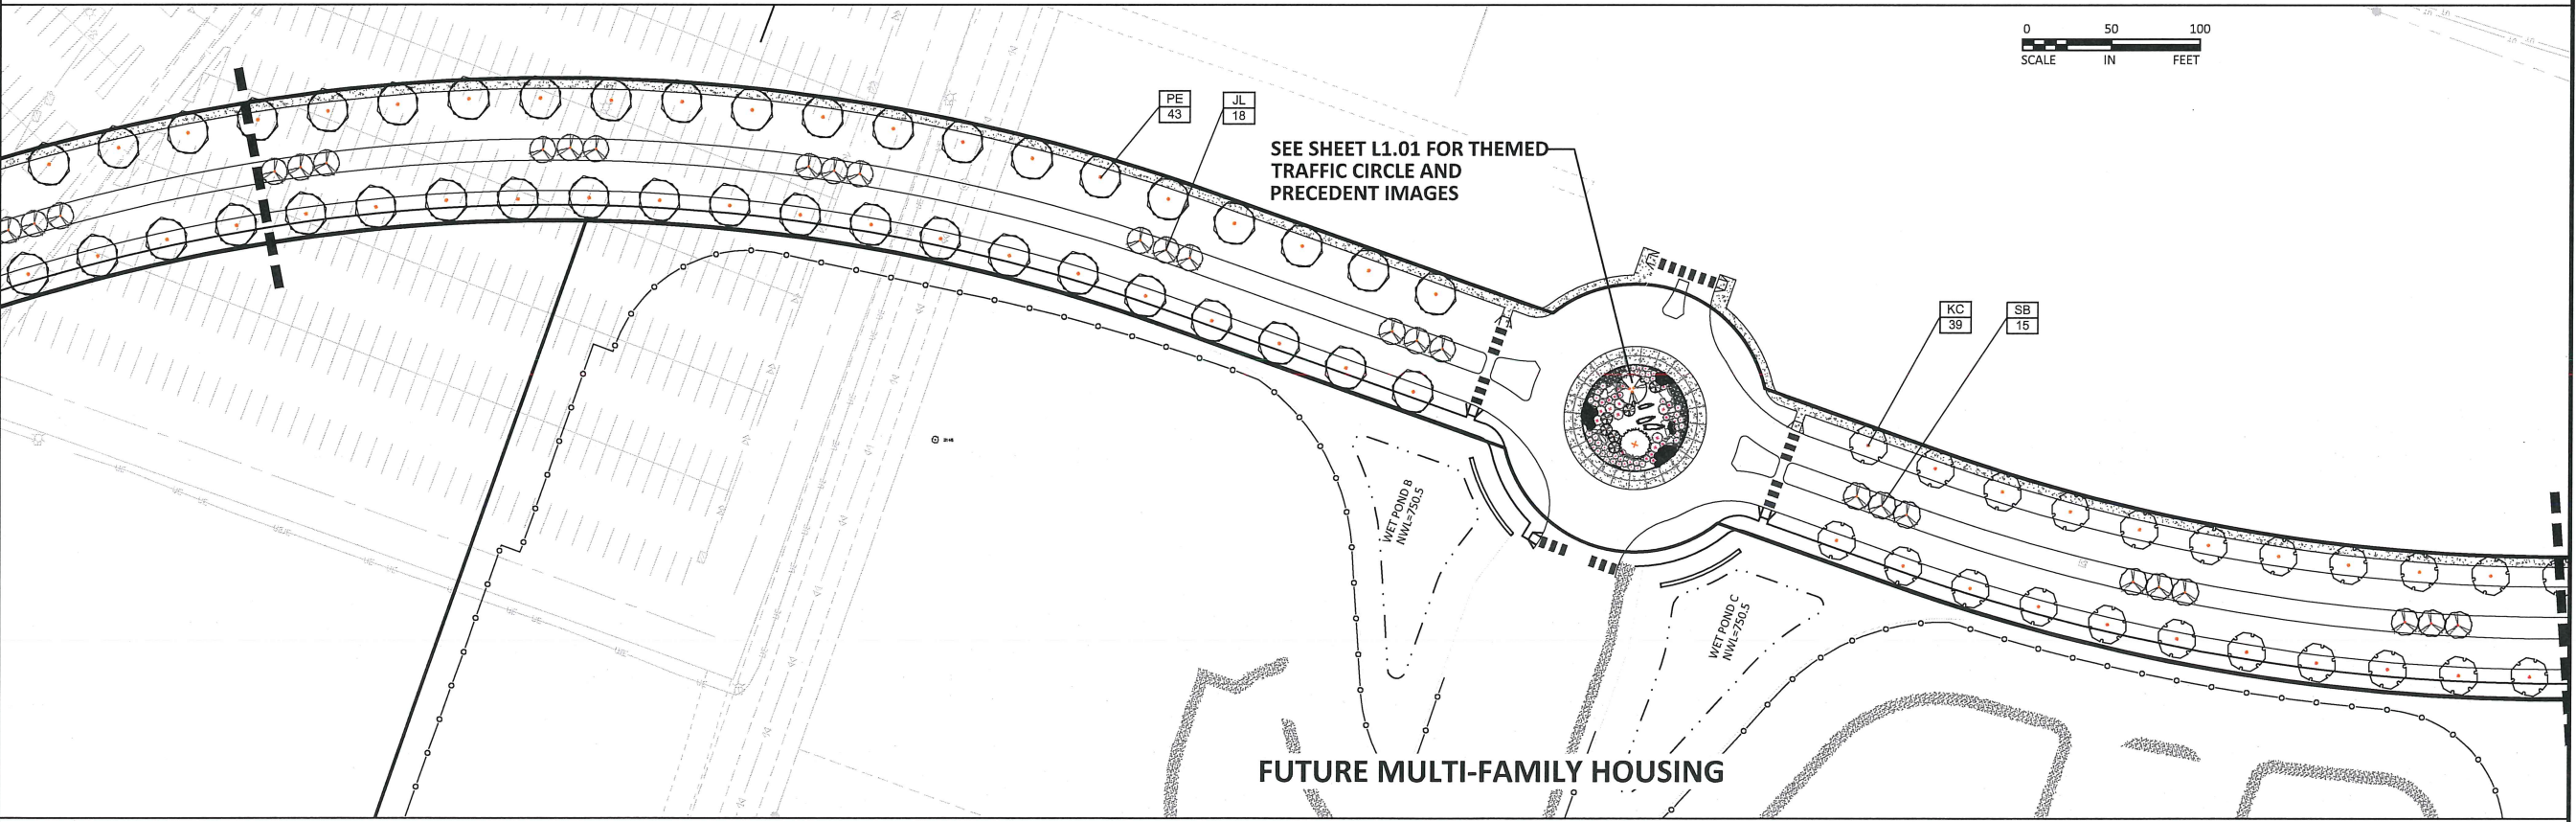

ROAD SECTION 2

Sambatek
www.sambatek.com
12800 Whitewater Drive, Suite 300
Minnetonka, MN 55343
763.476.6010 telephone
763.476.8532 facsimile
Engineering | Surveying | Planning | Environmental

Client
DORAN DEVELOPMENT, LLC.
7803 GLENROY ROAD
SUITE 200
BLOOMINGTON, MN 55439

Project
CANTERBURY 7TH ADDITION

Location
SHAKOPEE, MN

Certification
I hereby certify that this survey, plan or report was prepared by me or under my direct supervision and that I am a duly Licensed LANDSCAPE ARCHITECT under the laws of the State of Minnesota.

William Delaney
Registration No. 48632 Date: 05/11/2017
This certification is not valid unless wet signed in blue ink. If an applicant is not a wet signed copy of this survey, which is available upon request at Sambatek, Minnetonka, MN office.

Summary
Designed: GDA Drawn: JTA/JMW/JML
Approved: EWM Book / Page:
Phase: PLAT APP Initial Issue: 05/11/2017

Revision History
No. Date By Submittal / Revision

Sheet Title
ROAD SECTION 1 AND 2

Sheet No. Revision
L1.02

Project No. 20629.01

Client
**DORAN
DEVELOPMENT,
LLC.**
7803 GLENROY ROAD
SUITE 200
BLOOMINGTON, MN 55439

Project
**CANTERBURY
7TH ADDITION**

Location
SHAKOPEE, MN

Certification
I hereby certify that this survey, plan or report was prepared by me or under my direct supervision and that I am a duly Licensed LANDSCAPE ARCHITECT under the laws of the State of Minnesota.

William Delaney
Registration No. 48002 Date: 05/11/2017
This certificate is not valid unless wet signed in blue ink. If an official copy is required, please contact us for a wet signed copy of this survey, which is available upon request at our Minneapolis, MN office.


Summary
Designed: GDA Drawn: JTA/JMW/JML
Approved: EWM Book / Page:
Phase: PLAT APP Initial Issue: 05/11/2017

Revision History
No. Date By Submittal / Revision

Sheet Title
**ROAD SECTION
3 AND 4**


Sheet No. Revision
L1.03

Project No. 20629.01

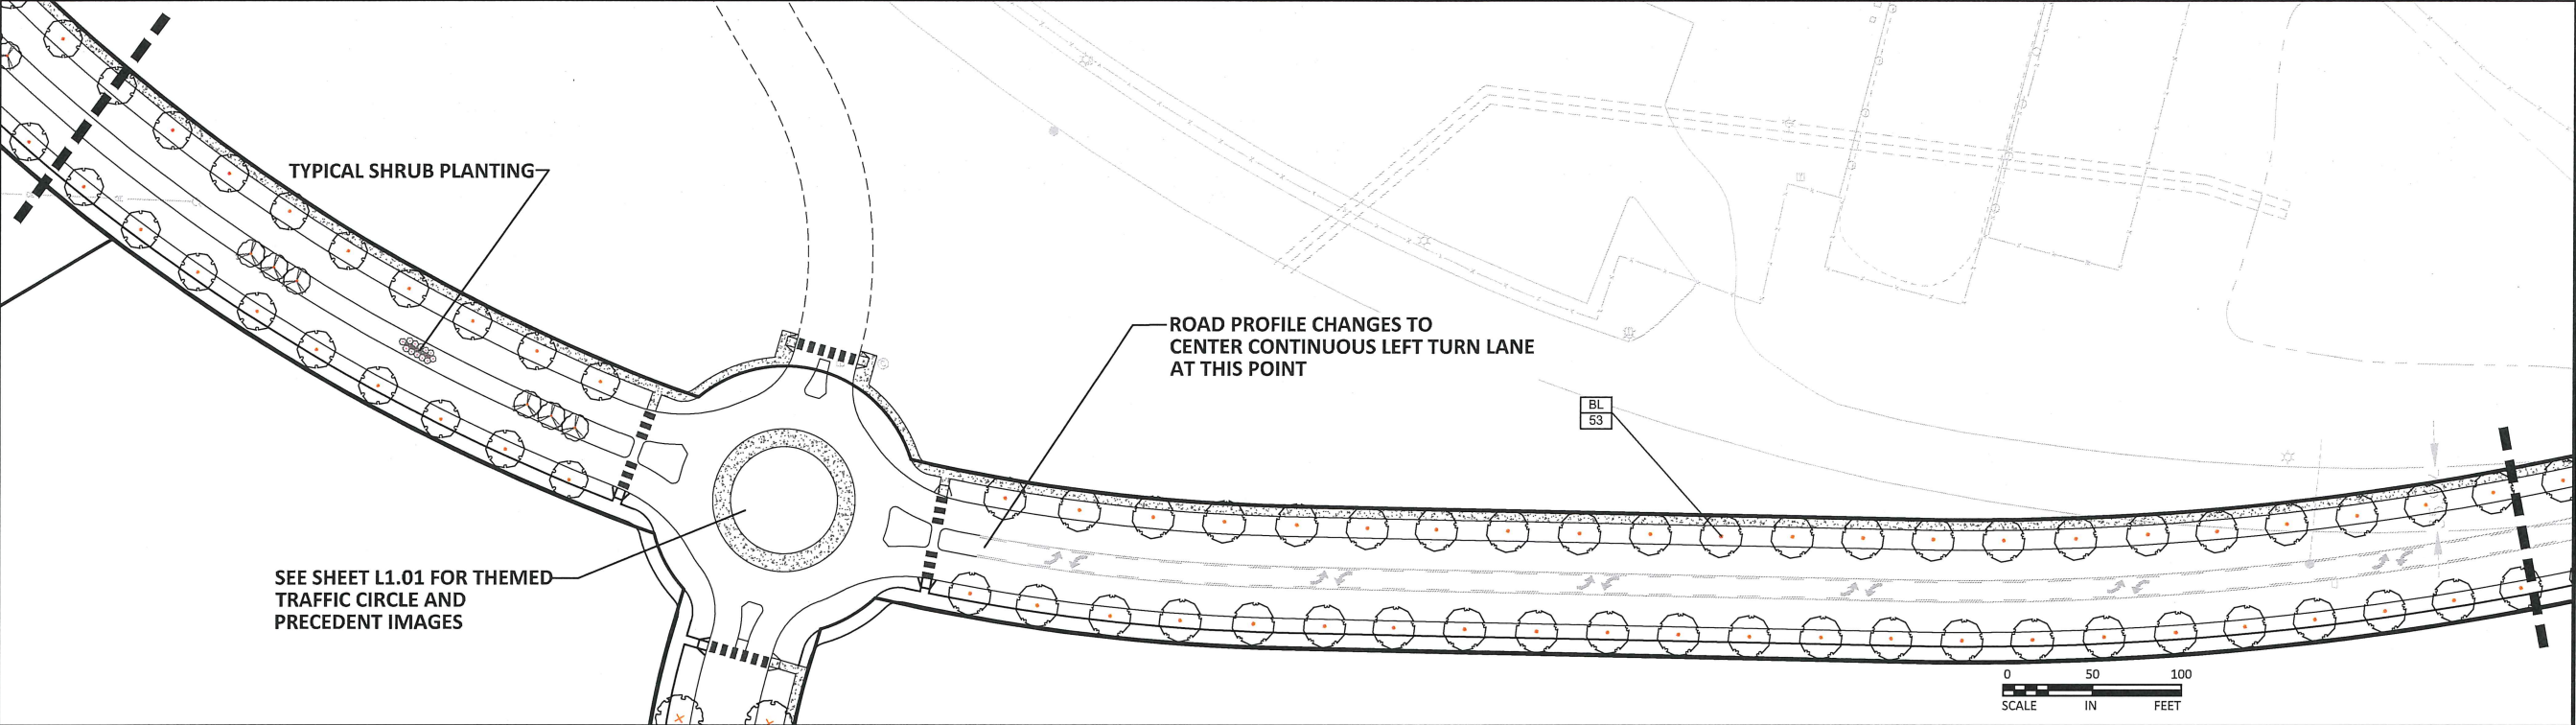

ROAD SECTION 3

ROAD SECTION 4

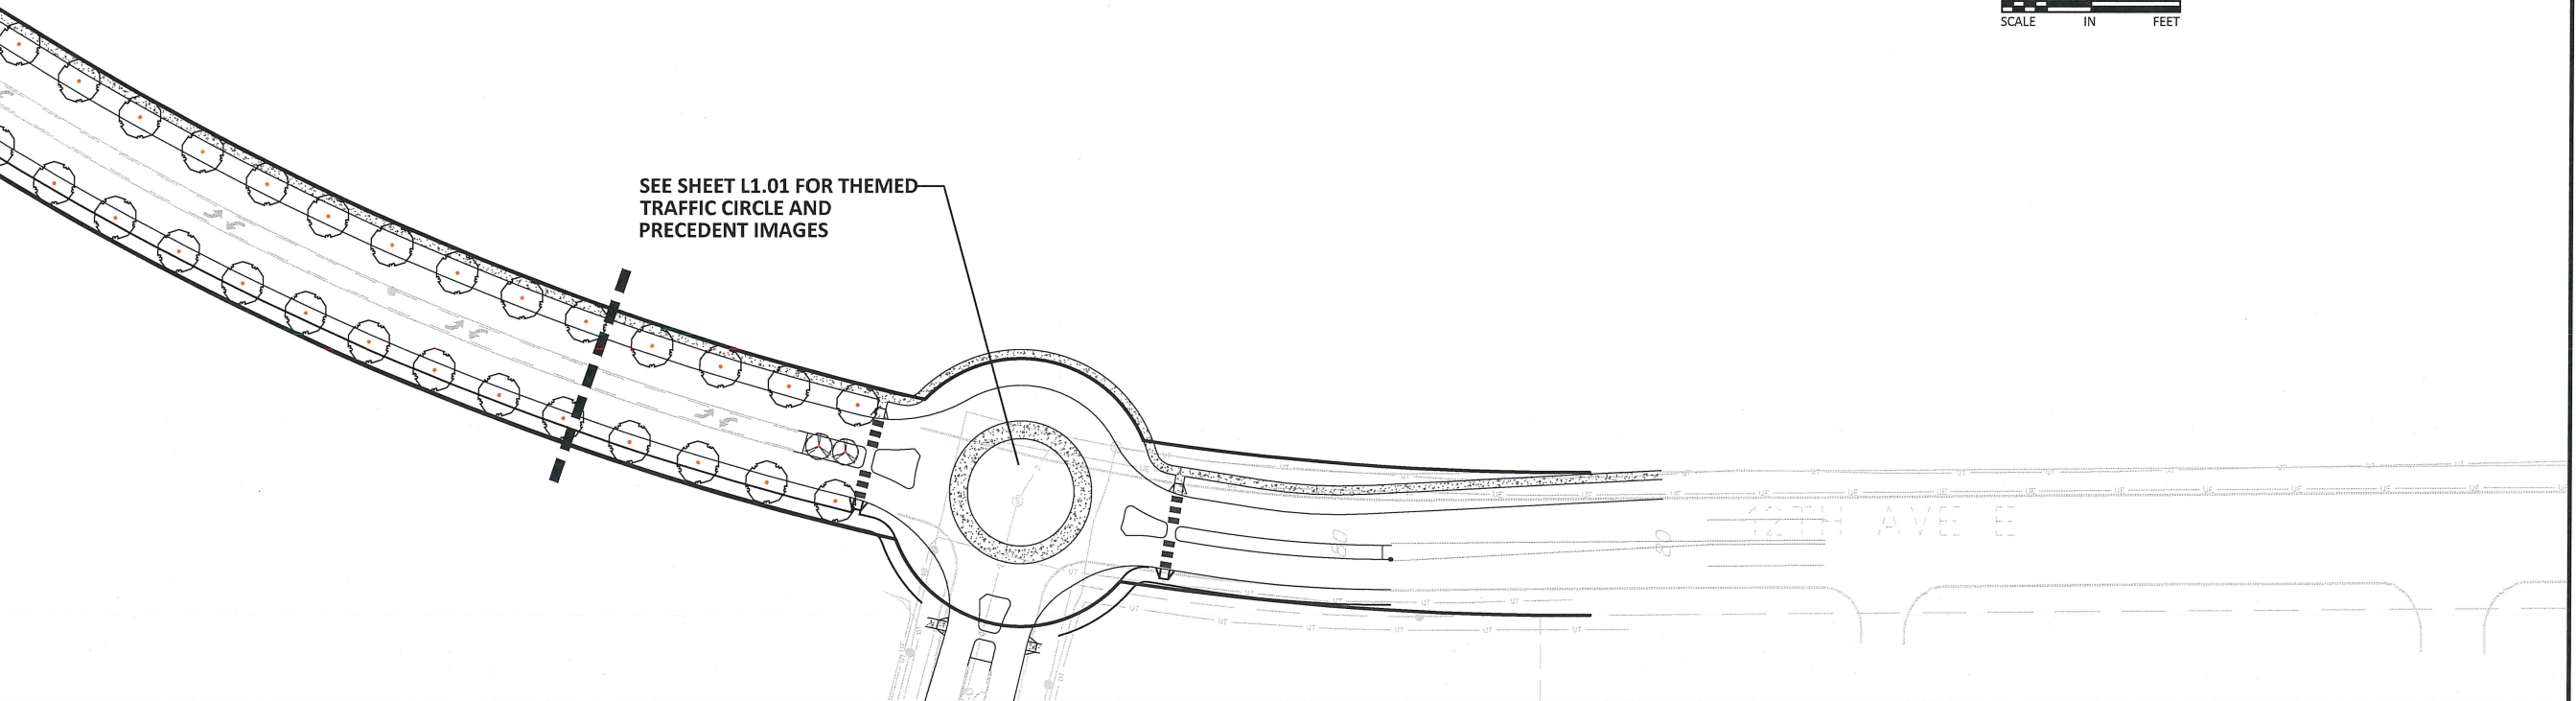

Client
**DORAN
DEVELOPMENT,
LLC.**
7803 GLENROY ROAD
SUITE 200
BLOOMINGTON, MN 55439

Project
**CANTERBURY
7TH ADDITION**

Location
SHAKOPEE, MN

Certification
I hereby certify that this survey, plan or report was prepared by me or under my direct supervision and that I am a duly Licensed LANDSCAPE ARCHITECT under the laws of the State of Minnesota.

William Delaney
Registration No. 44002 Date: 05/11/2017
This certificate is not valid unless wet signed in blue ink. If an official copy is required, contact us for a wet signed copy of this survey, which is available upon request at 7803 Glenroy Road, Suite 200, Minnetonka, MN office.


Summary
Designed: gda Drawn: JTA/JMW/JML
Approved: EWM Book / Page:
Phase: PLAT APP Initial Issue: 05/11/2017

Revision History
No. Date By Submittal / Revision

Sheet Title
**ROAD SECTION
5 AND 6**

Sheet No. Revision
L1.04

Project No. 20629.01

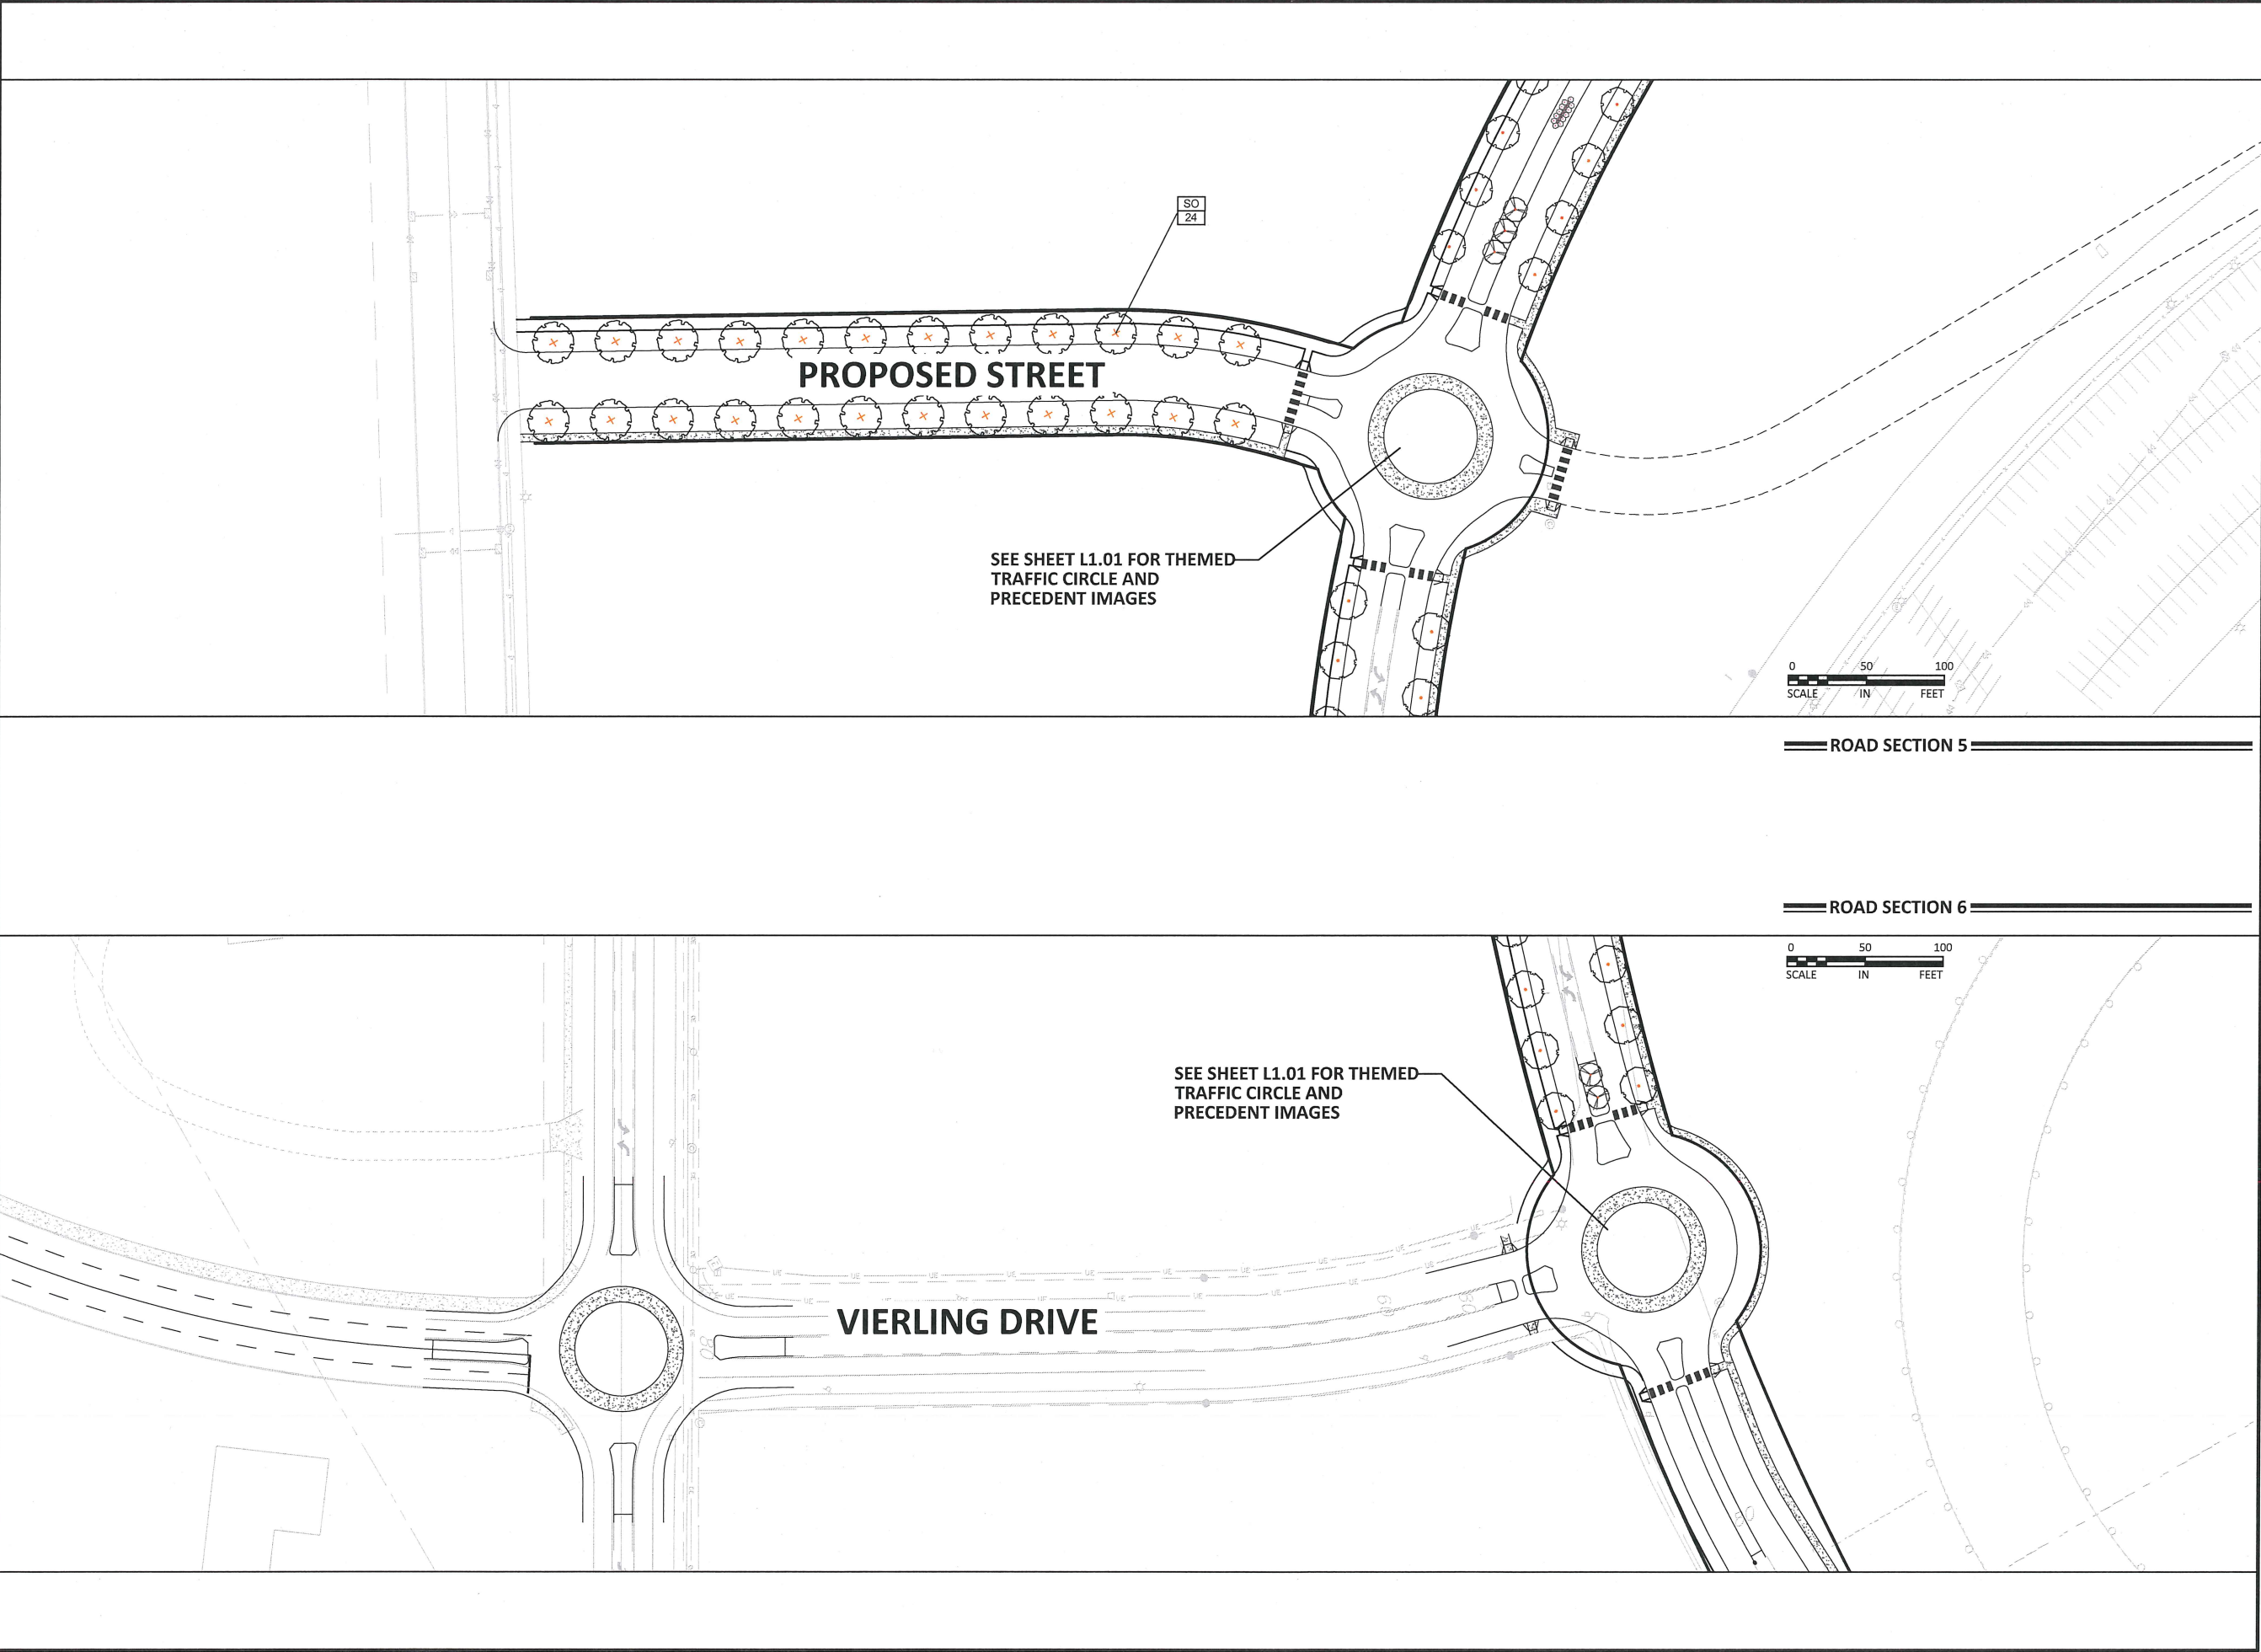

PLANT SCHEDULE POND						
TREES	CODE	BOTANICAL NAME / COMMON NAME	CONT	CAL	SIZE	QTY
	WS	Betula papyrifera "Whitespire" / Whitespire Birch	B & B	2.5"Cal		9
	HB	Celtis occidentalis / Common Hackberry	B & B	2.5"Cal		6
	QA	Populus tremuloides / Quaking Aspen	B & B	2.5"Cal		18
	SO	Quercus bicolor / Swamp White Oak	B & B	2.5"Cal		10
CONIFERS	CODE	BOTANICAL NAME / COMMON NAME	CONT	CAL	SIZE	QTY
	AP	Pinus nigra / Austrian Black Pine	B & B	6"		6

