




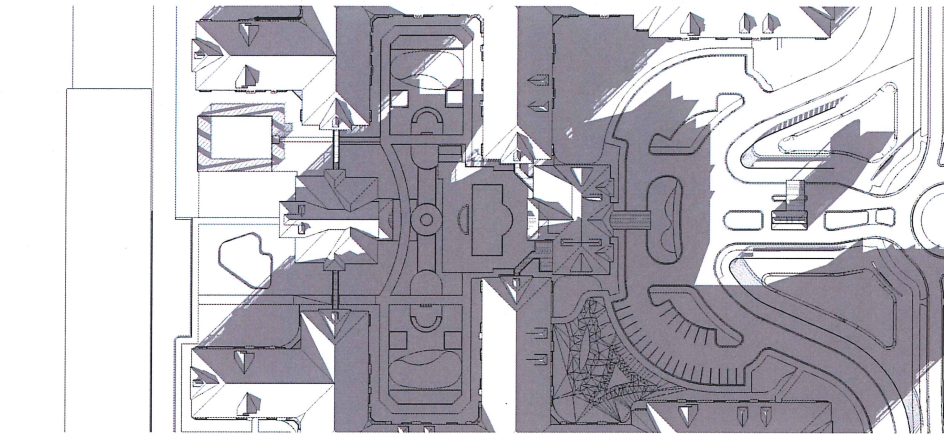


① 3 PM DECEMBER 21ST

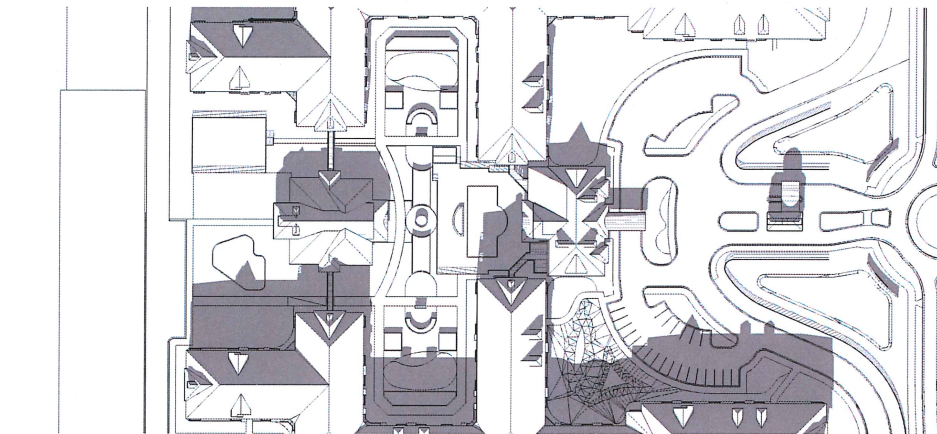


② 12 PM DECEMBER 21ST

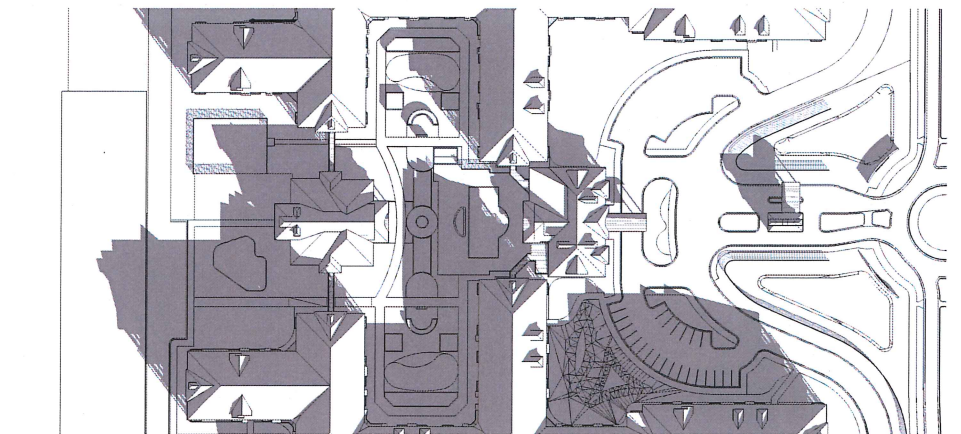


③ 9 AM DECEMBER 21ST

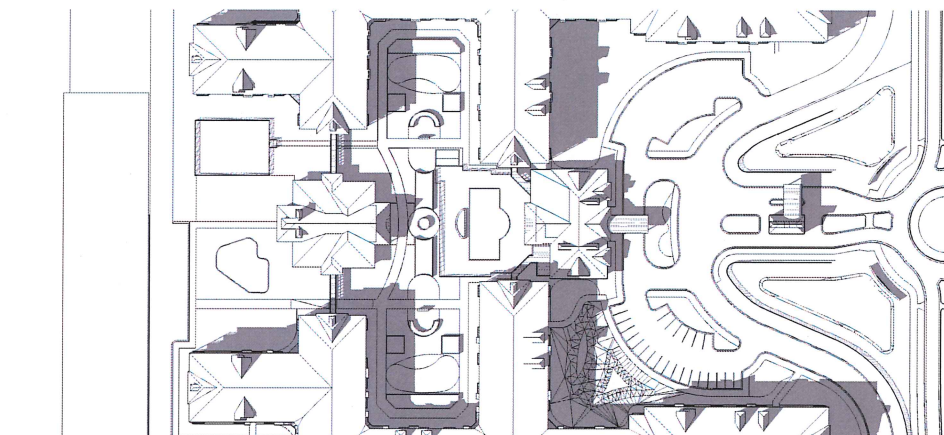


⑥ 3 PM SEPTEMBER 21ST

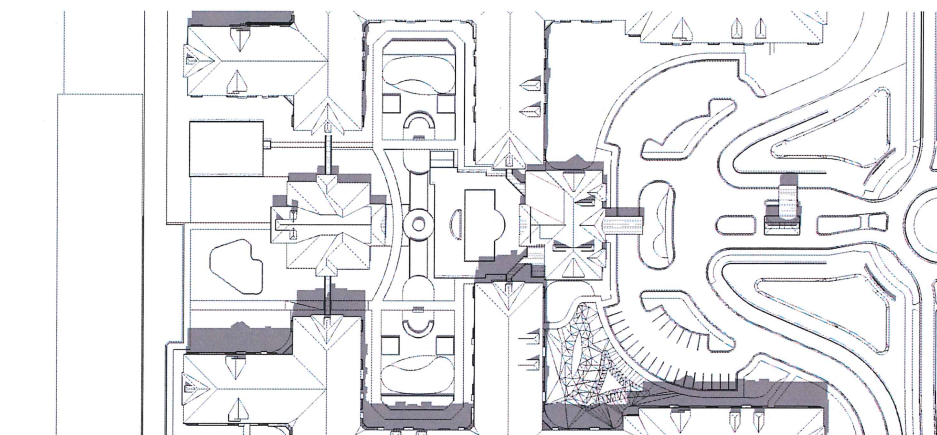


⑤ 12 PM SEPTEMBER 21ST

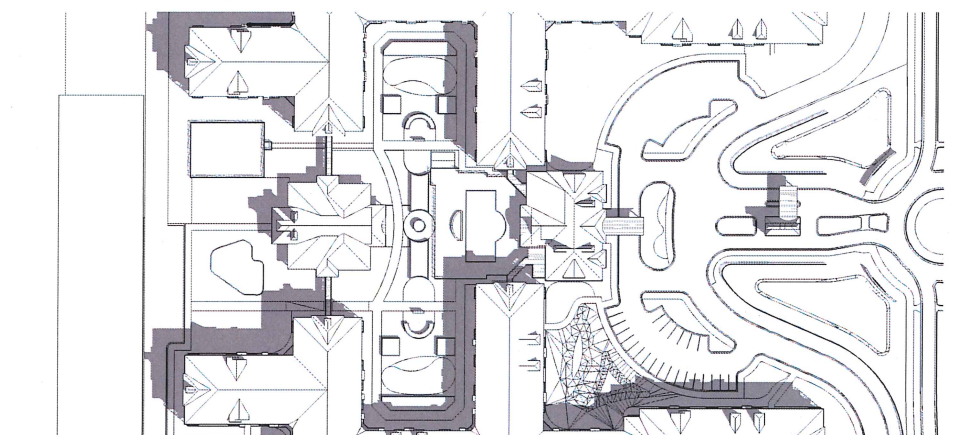


④ 9 AM SEPTEMBER 21ST

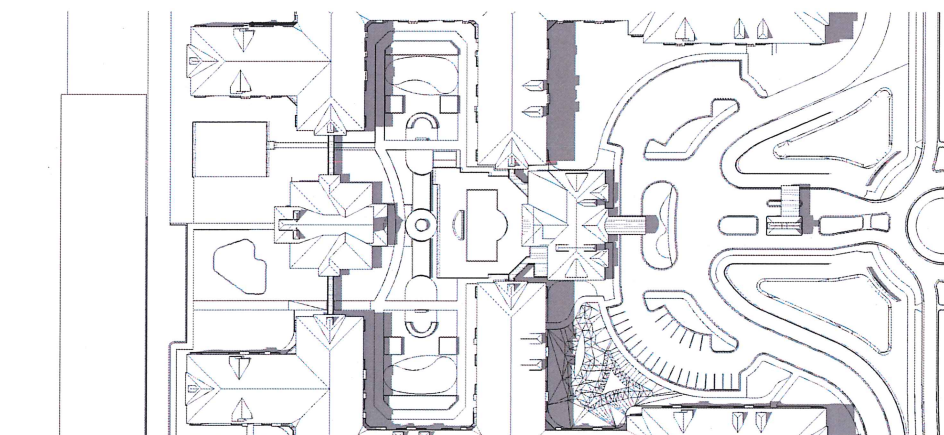

⑨ 3 PM JUNE 21ST

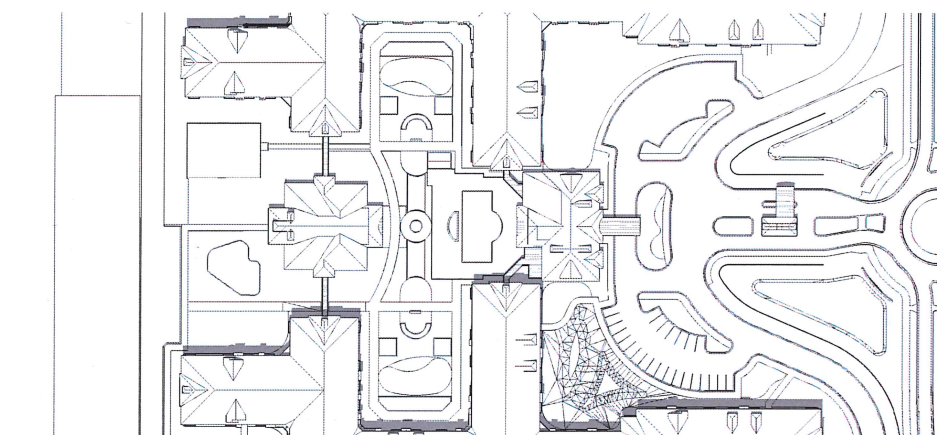

⑧ 12 PM JUNE 21ST

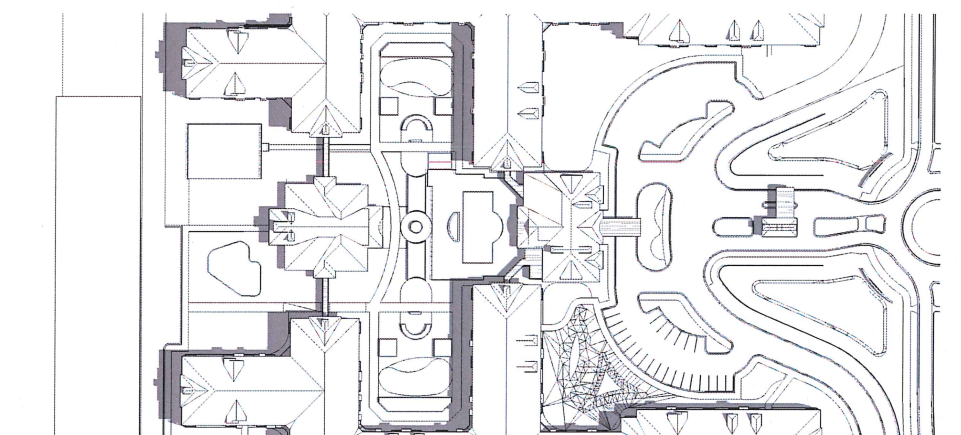

⑦ 9 AM JUNE 21ST

5/10/2017 1:26:37 PM

EXTERIOR ELEVATION KEYNOTES

- ①A 4" VENEER FACE BRICK COLOR #1
- ①B 4" VENEER FACE BRICK COLOR #2
- ①C 2" VENEER FACE BRICK COLOR #1
- ③A FIBER CEMENT LAP SIDING COLOR #1
- ③B FIBER CEMENT LAP SIDING COLOR #2
- ③C FIBER CEMENT SHAKER SIDING COLOR #2
- ③D FIBER CEMENT SHAKER SIDING COLOR #3
- ③E FIBER CEMENT SHAKER SIDING COLOR #4
- ③F FIBER CEMENT SHAKER SIDING COLOR #5
- ③G FIBER CEMENT SHAKER SIDING COLOR #6
- ④ 5/4" PREFINISHED FIBER CEMENT TRIM BOARD
- ⑤ PREFINISHED ALUMINIUM RAILING, DARK BRONZE
- ⑥ WOOD TRELLIS
- ⑦ PREFINISHED ATTIC VENT
- ⑧ FIBERGLASS WINDOW
- ⑨ HOLLOW METAL DOOR, FRAME COLOR TO MATCH ADJACENT BUILDING MATERIAL
- ⑩ ALUMINIUM STOREFRONT
- ⑪ MECHANICAL UNIT, DARK BRONZE GRILL
- ⑫ OVERHEAD SECTIONAL DOOR
- ⑬ PREFINISHED ALUMINIUM FASCIA, GUTTER AND DOWNSPOUTS
- ⑭ ASPHALT SHINGLES
- ⑮ PRECAST CONCRETE COLUMN CAP
- ⑯ CAST-IN-PLACE CONCRETE
- ⑰ PREFINISHED METAL CAP FLASHING
- ⑱ PREFINISHED STANDING SEAM METAL ROOF W/ GUTTERS & DOWNSPOUTS, PAINTED STEEL TRUSS, PAINTED STEEL BEAMS AND COLUMNS, DARK BRONZE



④ EAST ELEVATION
1" = 30'-0"



③ NORTH ELEVATION
1" = 30'-0"



② WEST ELEVATION
1" = 30'-0"



① SOUTH ELEVATION
1" = 30'-0"


5/10/2017 1:28:51 PM

EXTERIOR ELEVATION KEYNOTES


- (1A) 4" VENEER FACE BRICK COLOR #1
- (1B) 4" VENEER FACE BRICK COLOR #2
- (1C) 2" VENEER FACE BRICK COLOR #1
- (3A) FIBER CEMENT LAP SIDING COLOR #1
- (3B) FIBER CEMENT LAP SIDING COLOR #2
- (3C) FIBER CEMENT SHAKER SIDING COLOR #2
- (3D) FIBER CEMENT SHAKER SIDING COLOR #3
- (3E) FIBER CEMENT SHAKER SIDING COLOR #4
- (3F) FIBER CEMENT SHAKER SIDING COLOR #5
- (3G) FIBER CEMENT SHAKER SIDING COLOR #6
- (4) 5/4" PREFINISHED FIBER CEMENT TRIM BOARD
- (5) PREFINISHED ALUMINIUM RAILING, DARK BRONZE
- (6) WOOD TRELLIS
- (7) PREFINISHED ATTIC VENT
- (8) FIBERGLASS WINDOW
- (9) HOLLOW METAL DOOR, FRAME COLOR TO MATCH ADJACENT BUILDING MATERIAL
- (10) ALUMINIUM STOREFRONT
- (11) MECHANICAL UNIT, DARK BRONZE GRILL
- (12) OVERHEAD SECTIONAL DOOR
- (13) PREFINISHED ALUMINIUM FASCIA, GUTTER AND DOWNSPOUTS
- (14) ASPHALT SHINGLES
- (15) PRECAST CONCRETE COLUMN CAP
- (16) CAST-IN-PLACE CONCRETE
- (17) PREFINISHED METAL CAP FLASHING
- (18) PREFINISHED STANDING SEAM METAL ROOF W/ GUTTERS & DOWNSPOUTS, PAINTED STEEL TRUSS, PAINTED STEEL BEAMS AND COLUMNS, DARK BRONZE




④ CLUBHOUSE PHASE 1 EAST
1/8" = 1'-0"

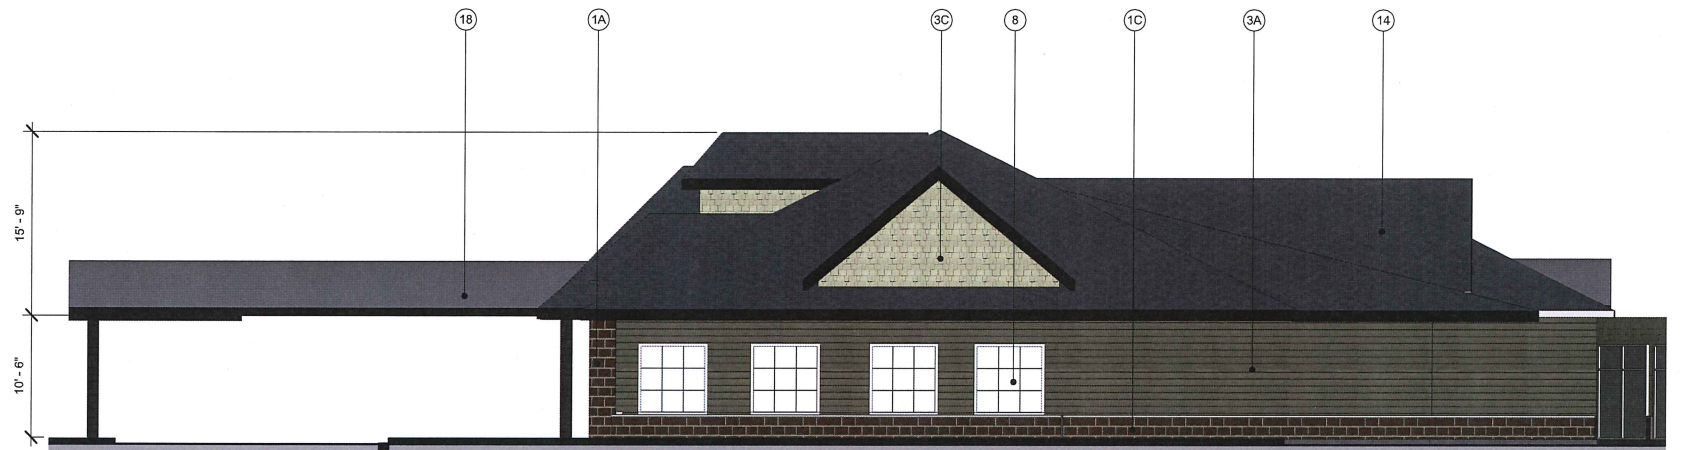

③ CLUBHOUSE PHASE 1 NORTH
1/8" = 1'-0"

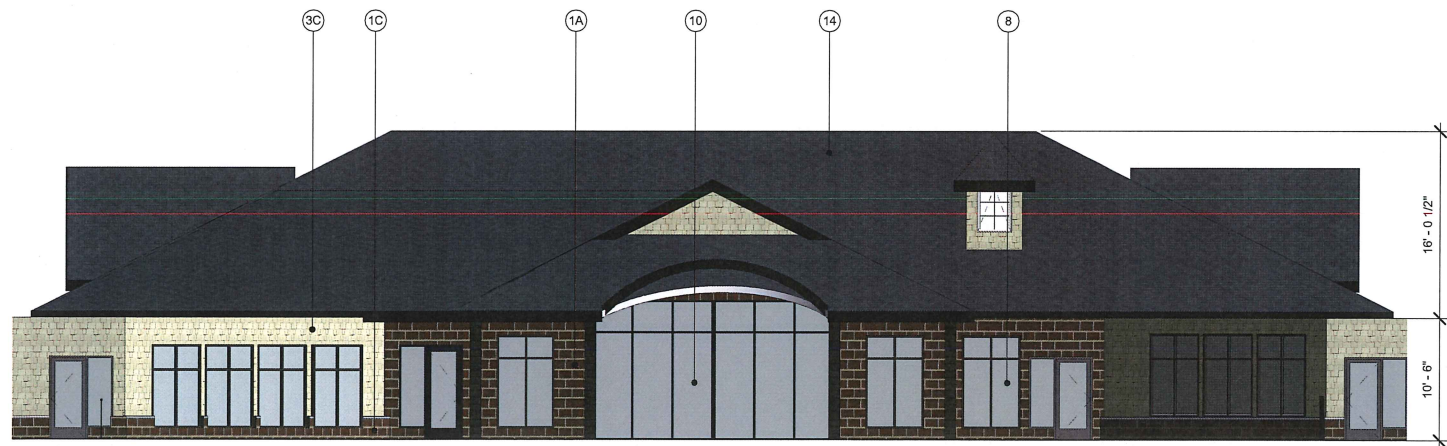


② CLUBHOUSE PHASE 1 WEST
1/8" = 1'-0"

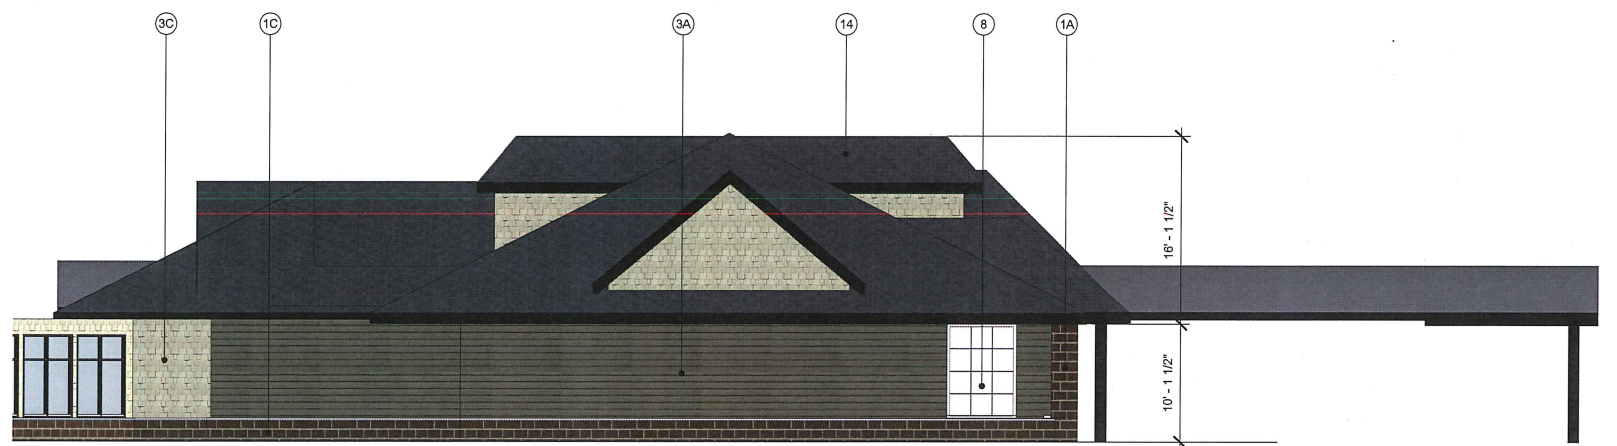

① CLUBHOUSE PHASE 1 SOUTH
1/8" = 1'-0"


5/10/2017 1:29:59 PM

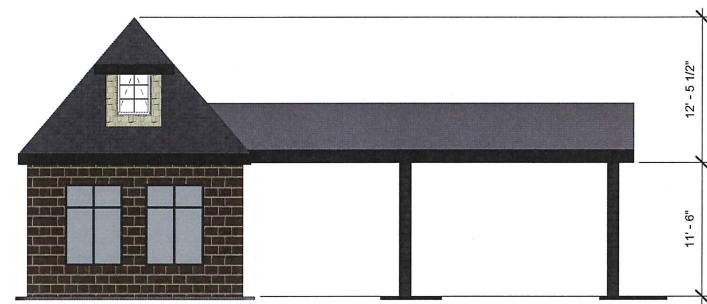


⑤ GUARDHOUSE EAST
1/8" = 1'-0"




④ GUARDHOUSE NORTH
1/8" = 1'-0"

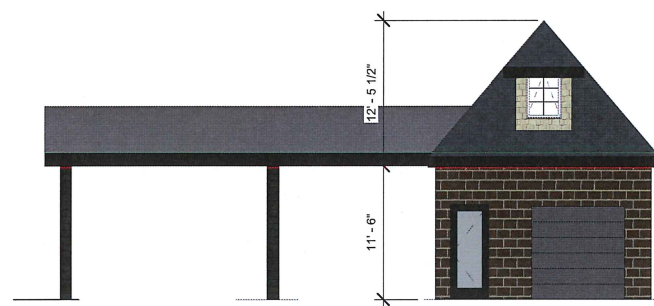

③ GUARDHOUSE WEST
1/8" = 1'-0"

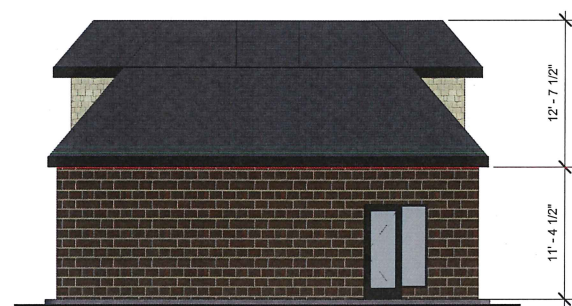

② GUARDHOUSE SOUTH
1/8" = 1'-0"

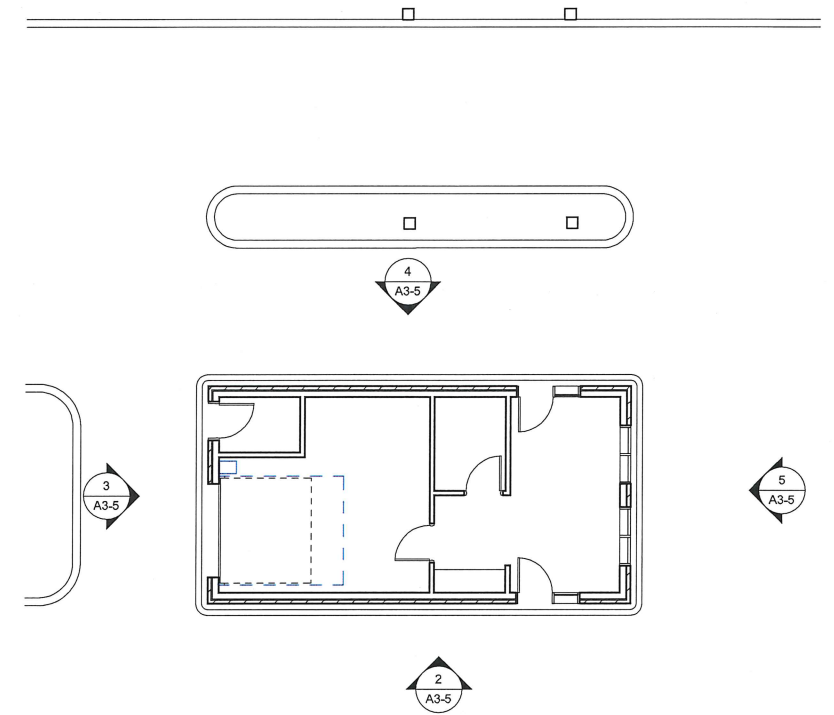

① GUARDHOUSE
1/8" = 1'-0"