


PLOTTED/REVISED: 2/23/2021 12:26:54 PM

PATH & FILENAME: K:\07319-000\Cad\Plan\07319-000_gld.dgn

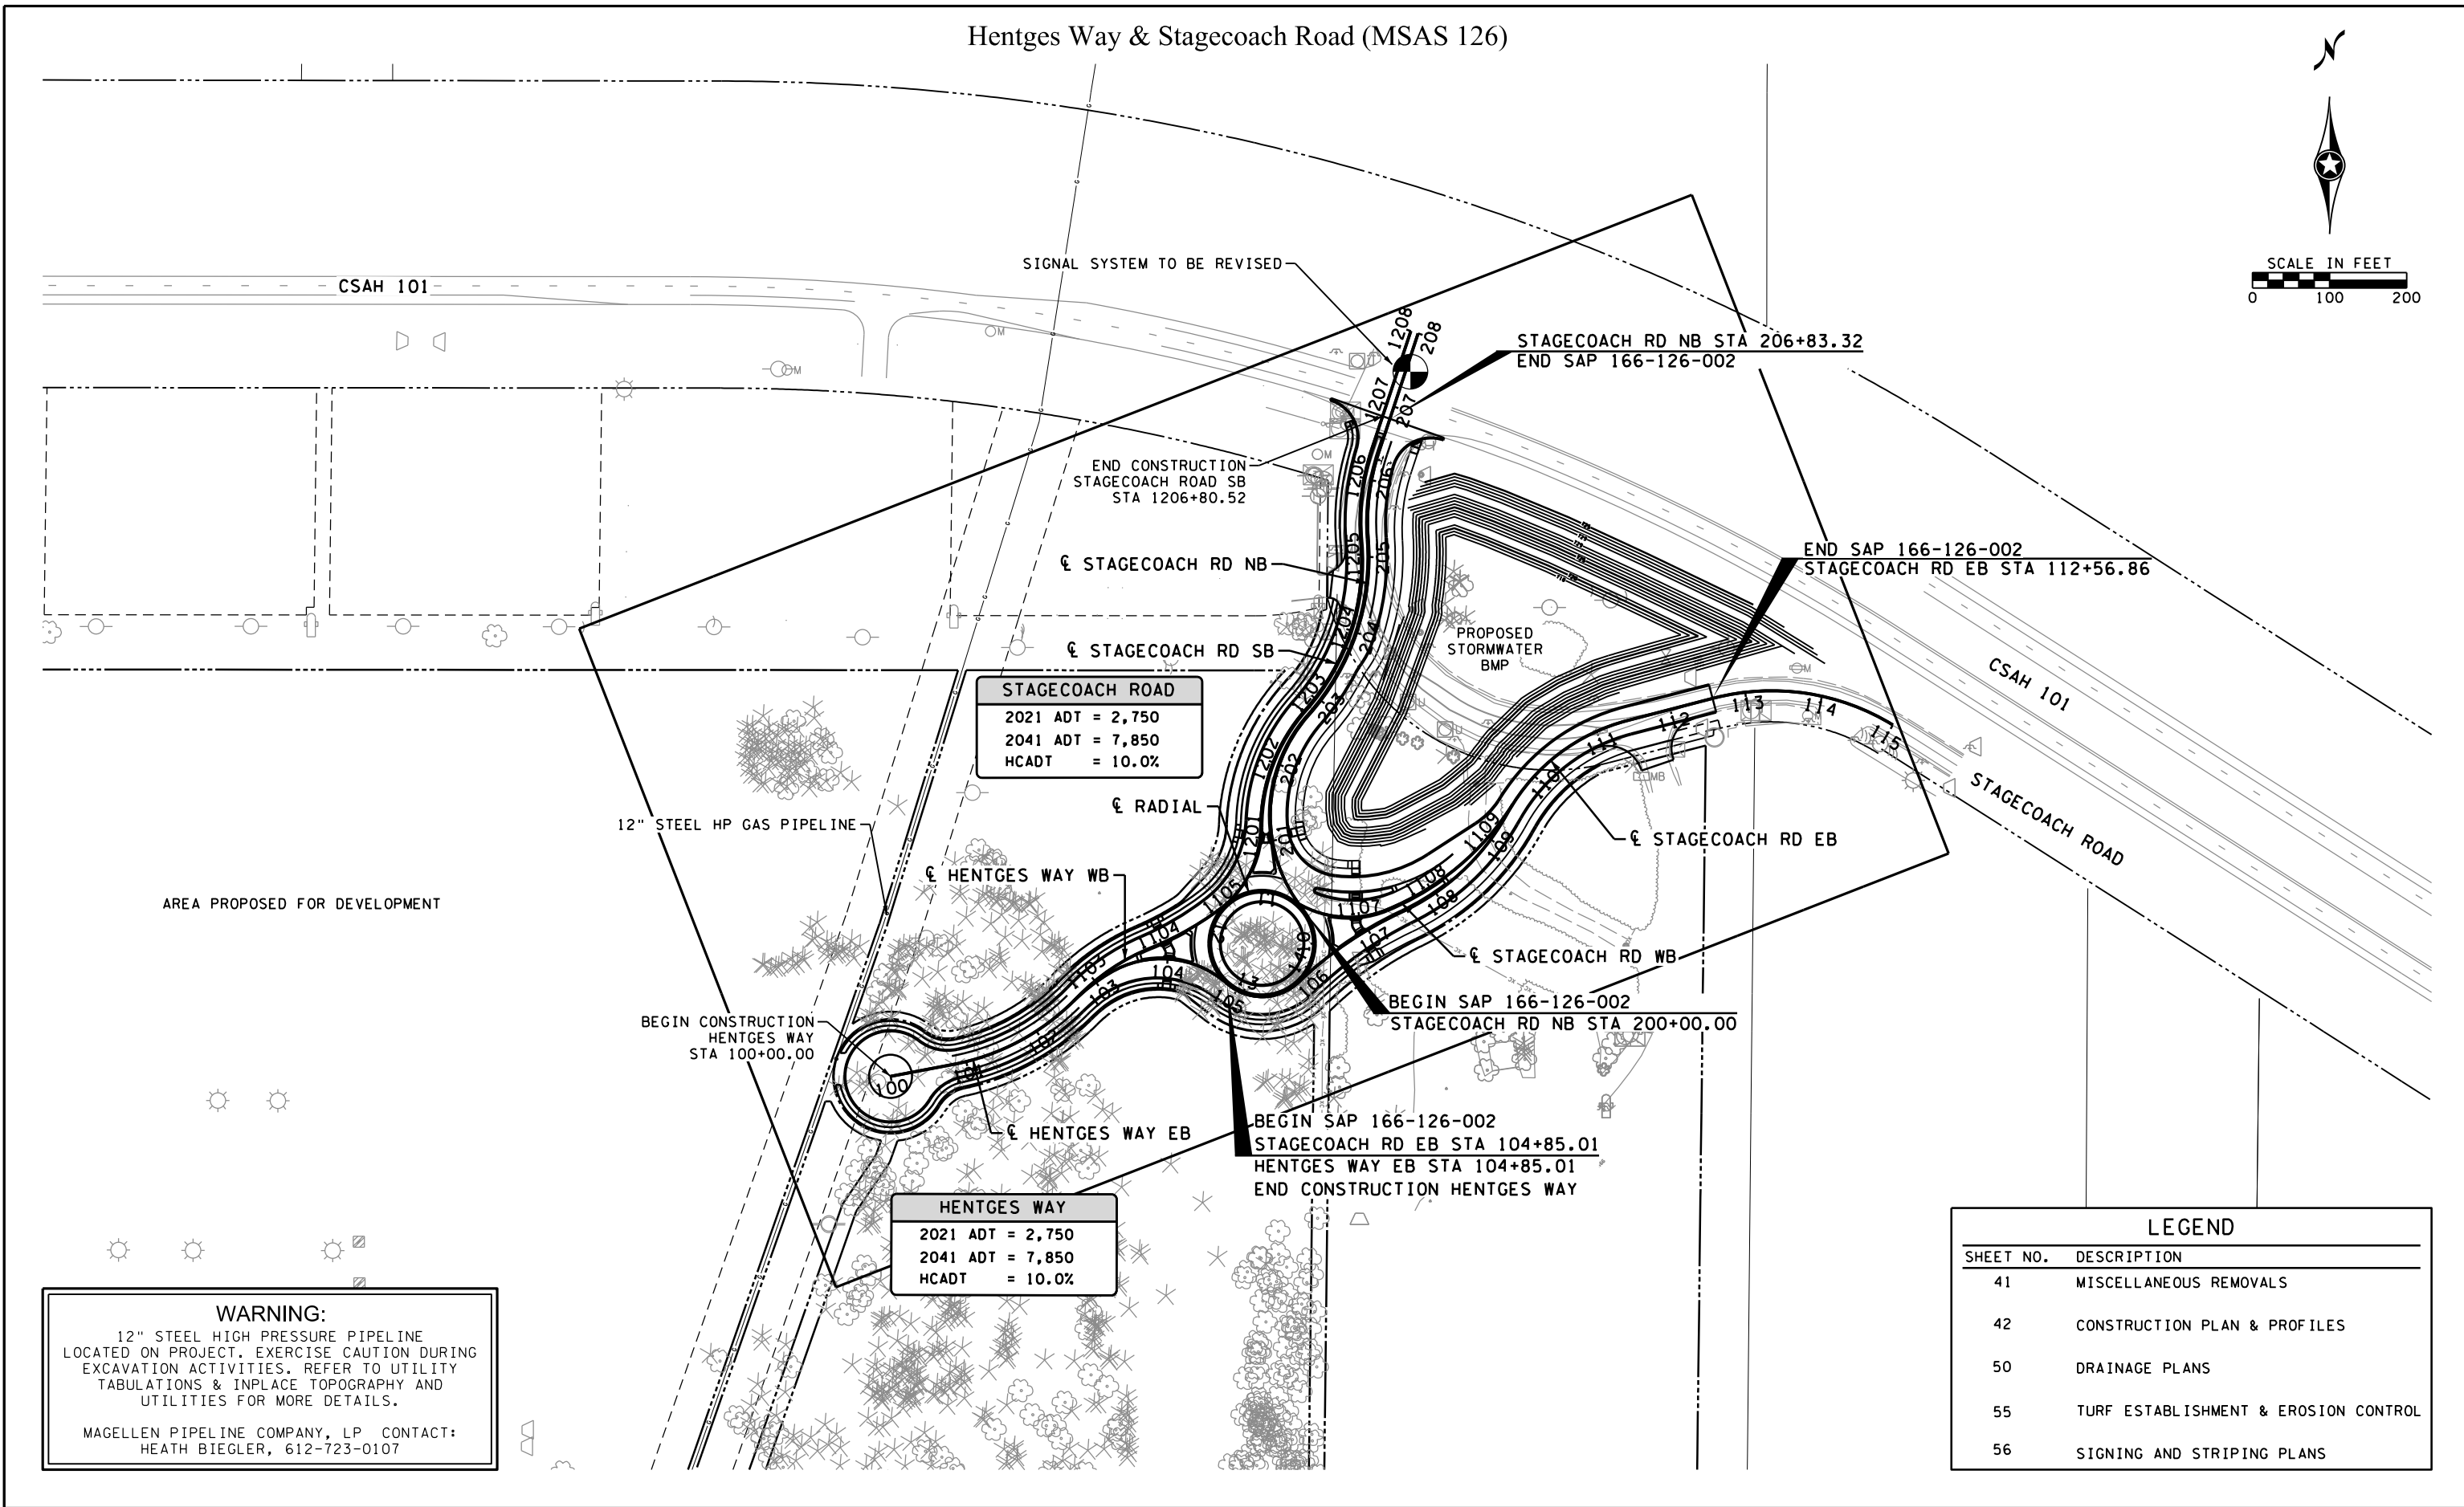

NO.	DATE	BY	CHK	REVISIONS

Design By:	AJP	I HEREBY CERTIFY THAT THIS PLAN, SPECIFICATION, OR REPORT WAS PREPARED BY OR UNDER MY DIRECT SUPERVISION AND THAT I AM A DULY LICENSED PROFESSIONAL ENGINEER UNDER THE LAWS OF THE STATE OF MINNESOTA. 60% DRAFT PLAN PRINT NAME: ANDREW J. PLOWMAN, PE DATE: 2/23/2021 LICENSE #: 44200
Plan By:	AJF	
Checked By:	AJP	
Approved By:	AJP	



Stagecoach Road
Improvements

SHAKOPEE, MINNESOTA

GENERAL LAYOUT
SAP 166-126-002

SHEET
2
OF
67
SHEETS