


MATERIALS LEGEND

- ① PAINTED CORTEN-LIKE FINISH
- ② CONCRETE
- ③ BRUSHED ALUMINUM
- ④ KASOTA STONE
- ⑤ PAINTED DIMENSIONAL STEEL
- ⑥ KNOCK-OUT GRAPHIC
- ⑦ PVC PANEL
- ⑧ CORTEN STEEL
- ⑨ LIMESTONE

LOGO OPTIONS:

- 1. ONE LOGO FOR EACH GREENWAY/TRAIL OR PARK
- 2. GENERAL GREENWAY AND PARK LOGO
- 3. ONE LOGO FOR PARKS AND REC

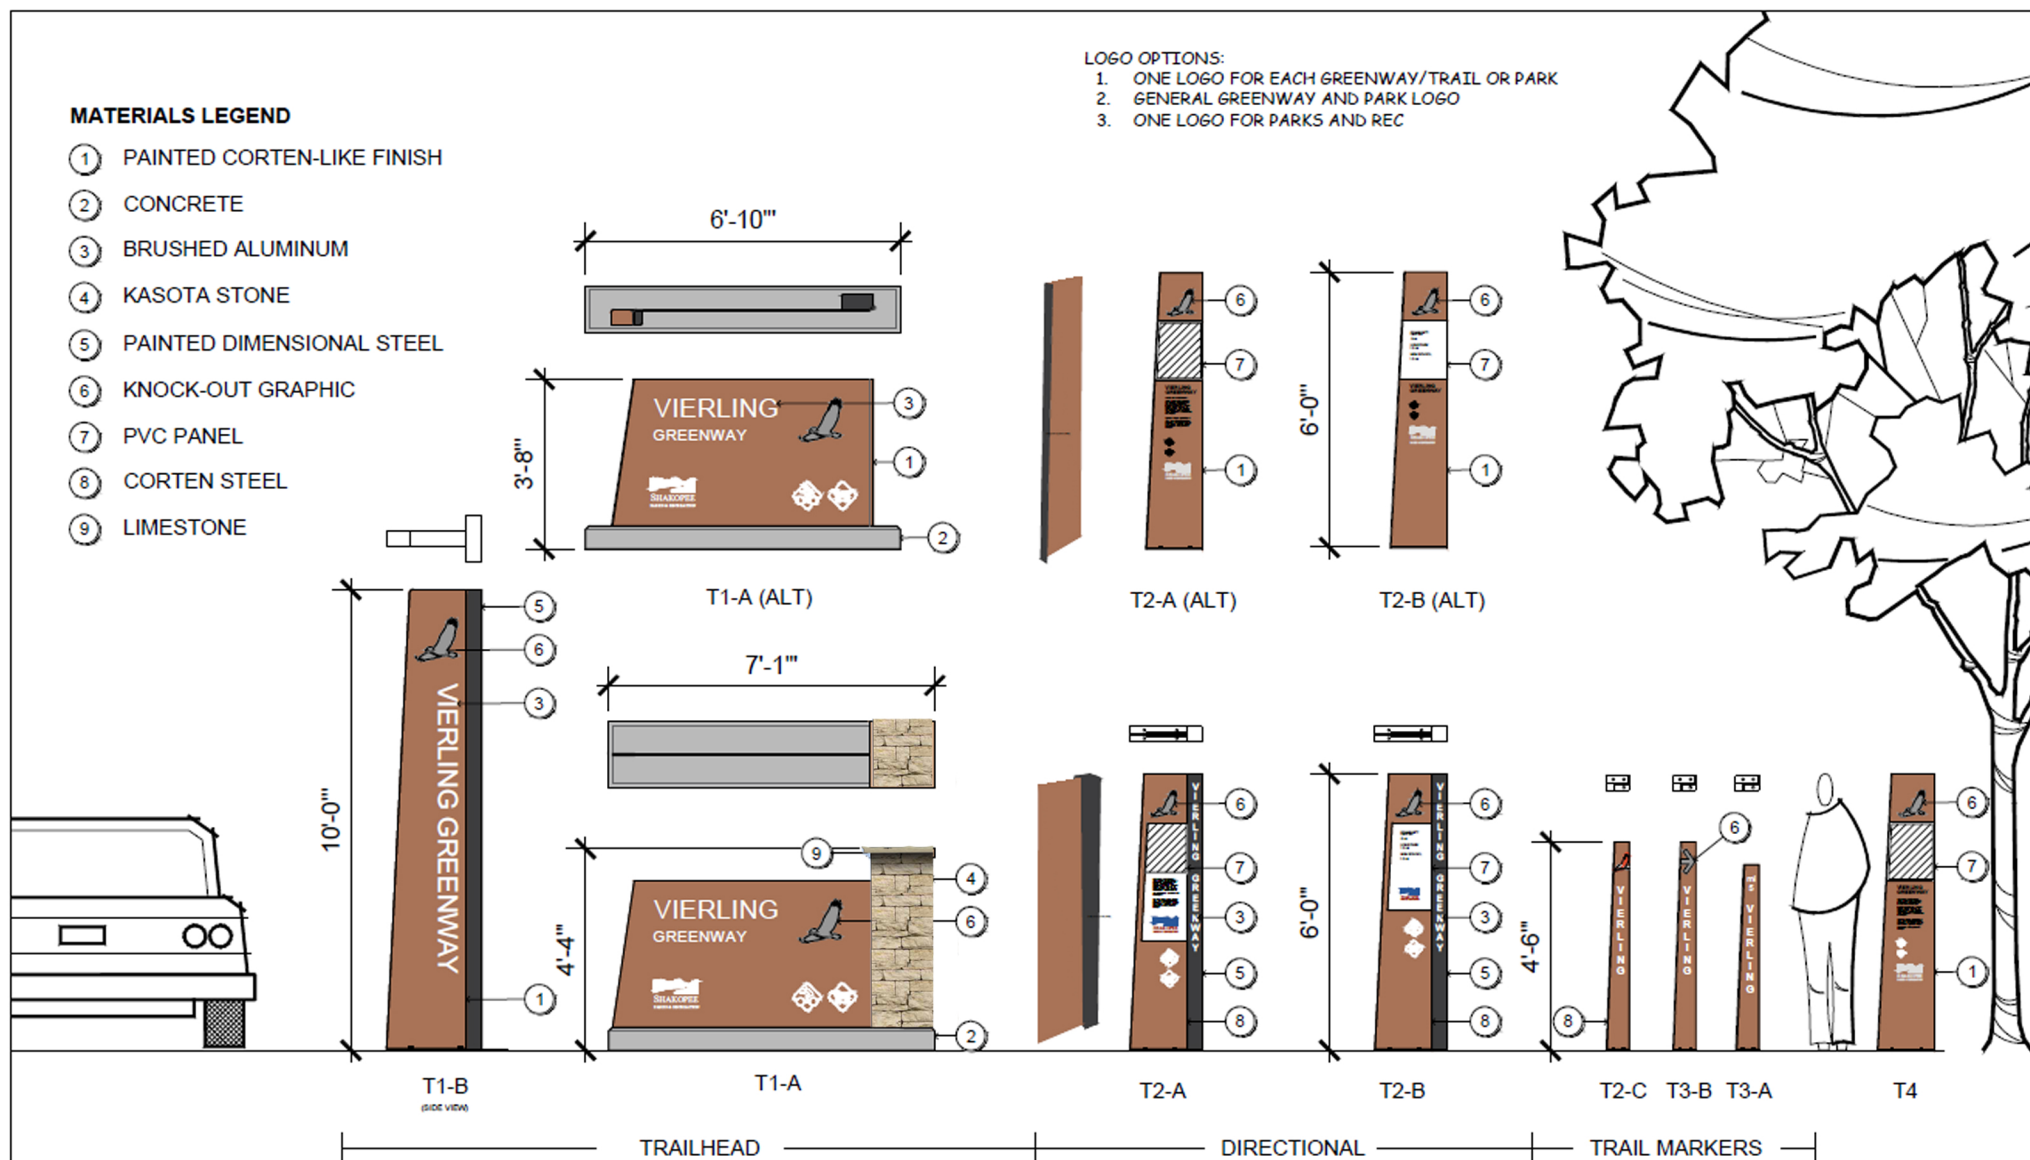

02 | SCHEME 4B

SHAKOPEE SIGNAGE AND WAYFINDING

SHAKOPEE, MN

SCALE: 3/4"=1'-0"

CONFLUENCE
February 12, 2021 | 20276