


MATERIALS LEGEND

- ① PAINTED STEEL
- ② KASOTA STONE
- ③ BRUSHED ALUMINUM
- ④ CORTEN STEEL
- ⑤ LIMESTONE

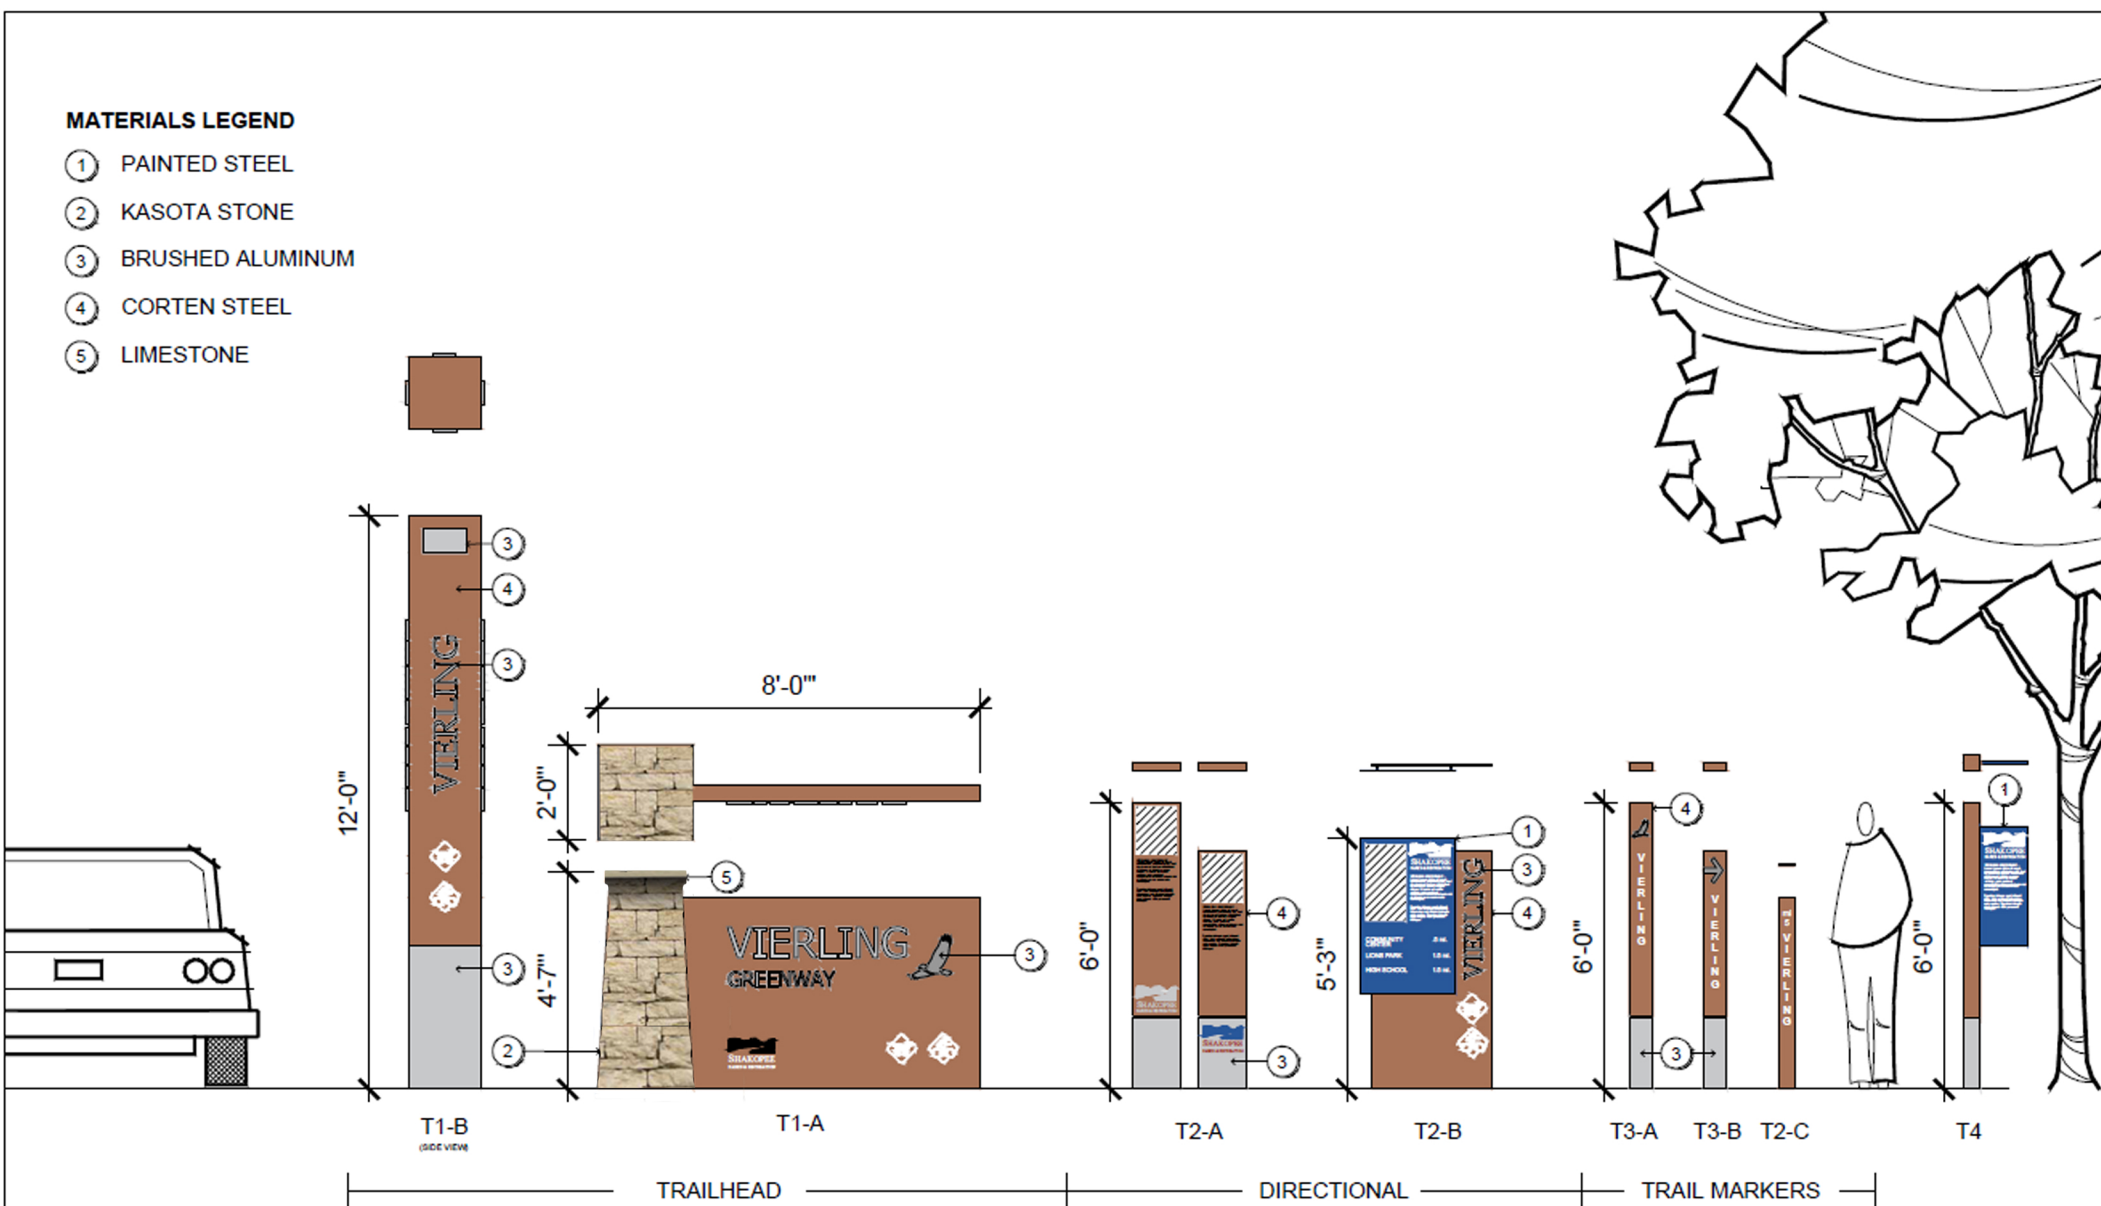

02 | SCHEME 4B

SHAKOPEE SIGNAGE AND WAYFINDING

SHAKOPEE, MN

SCALE: 1/4" = 1'-0"

CONFLUENCE

February 12, 2021 | 20278