
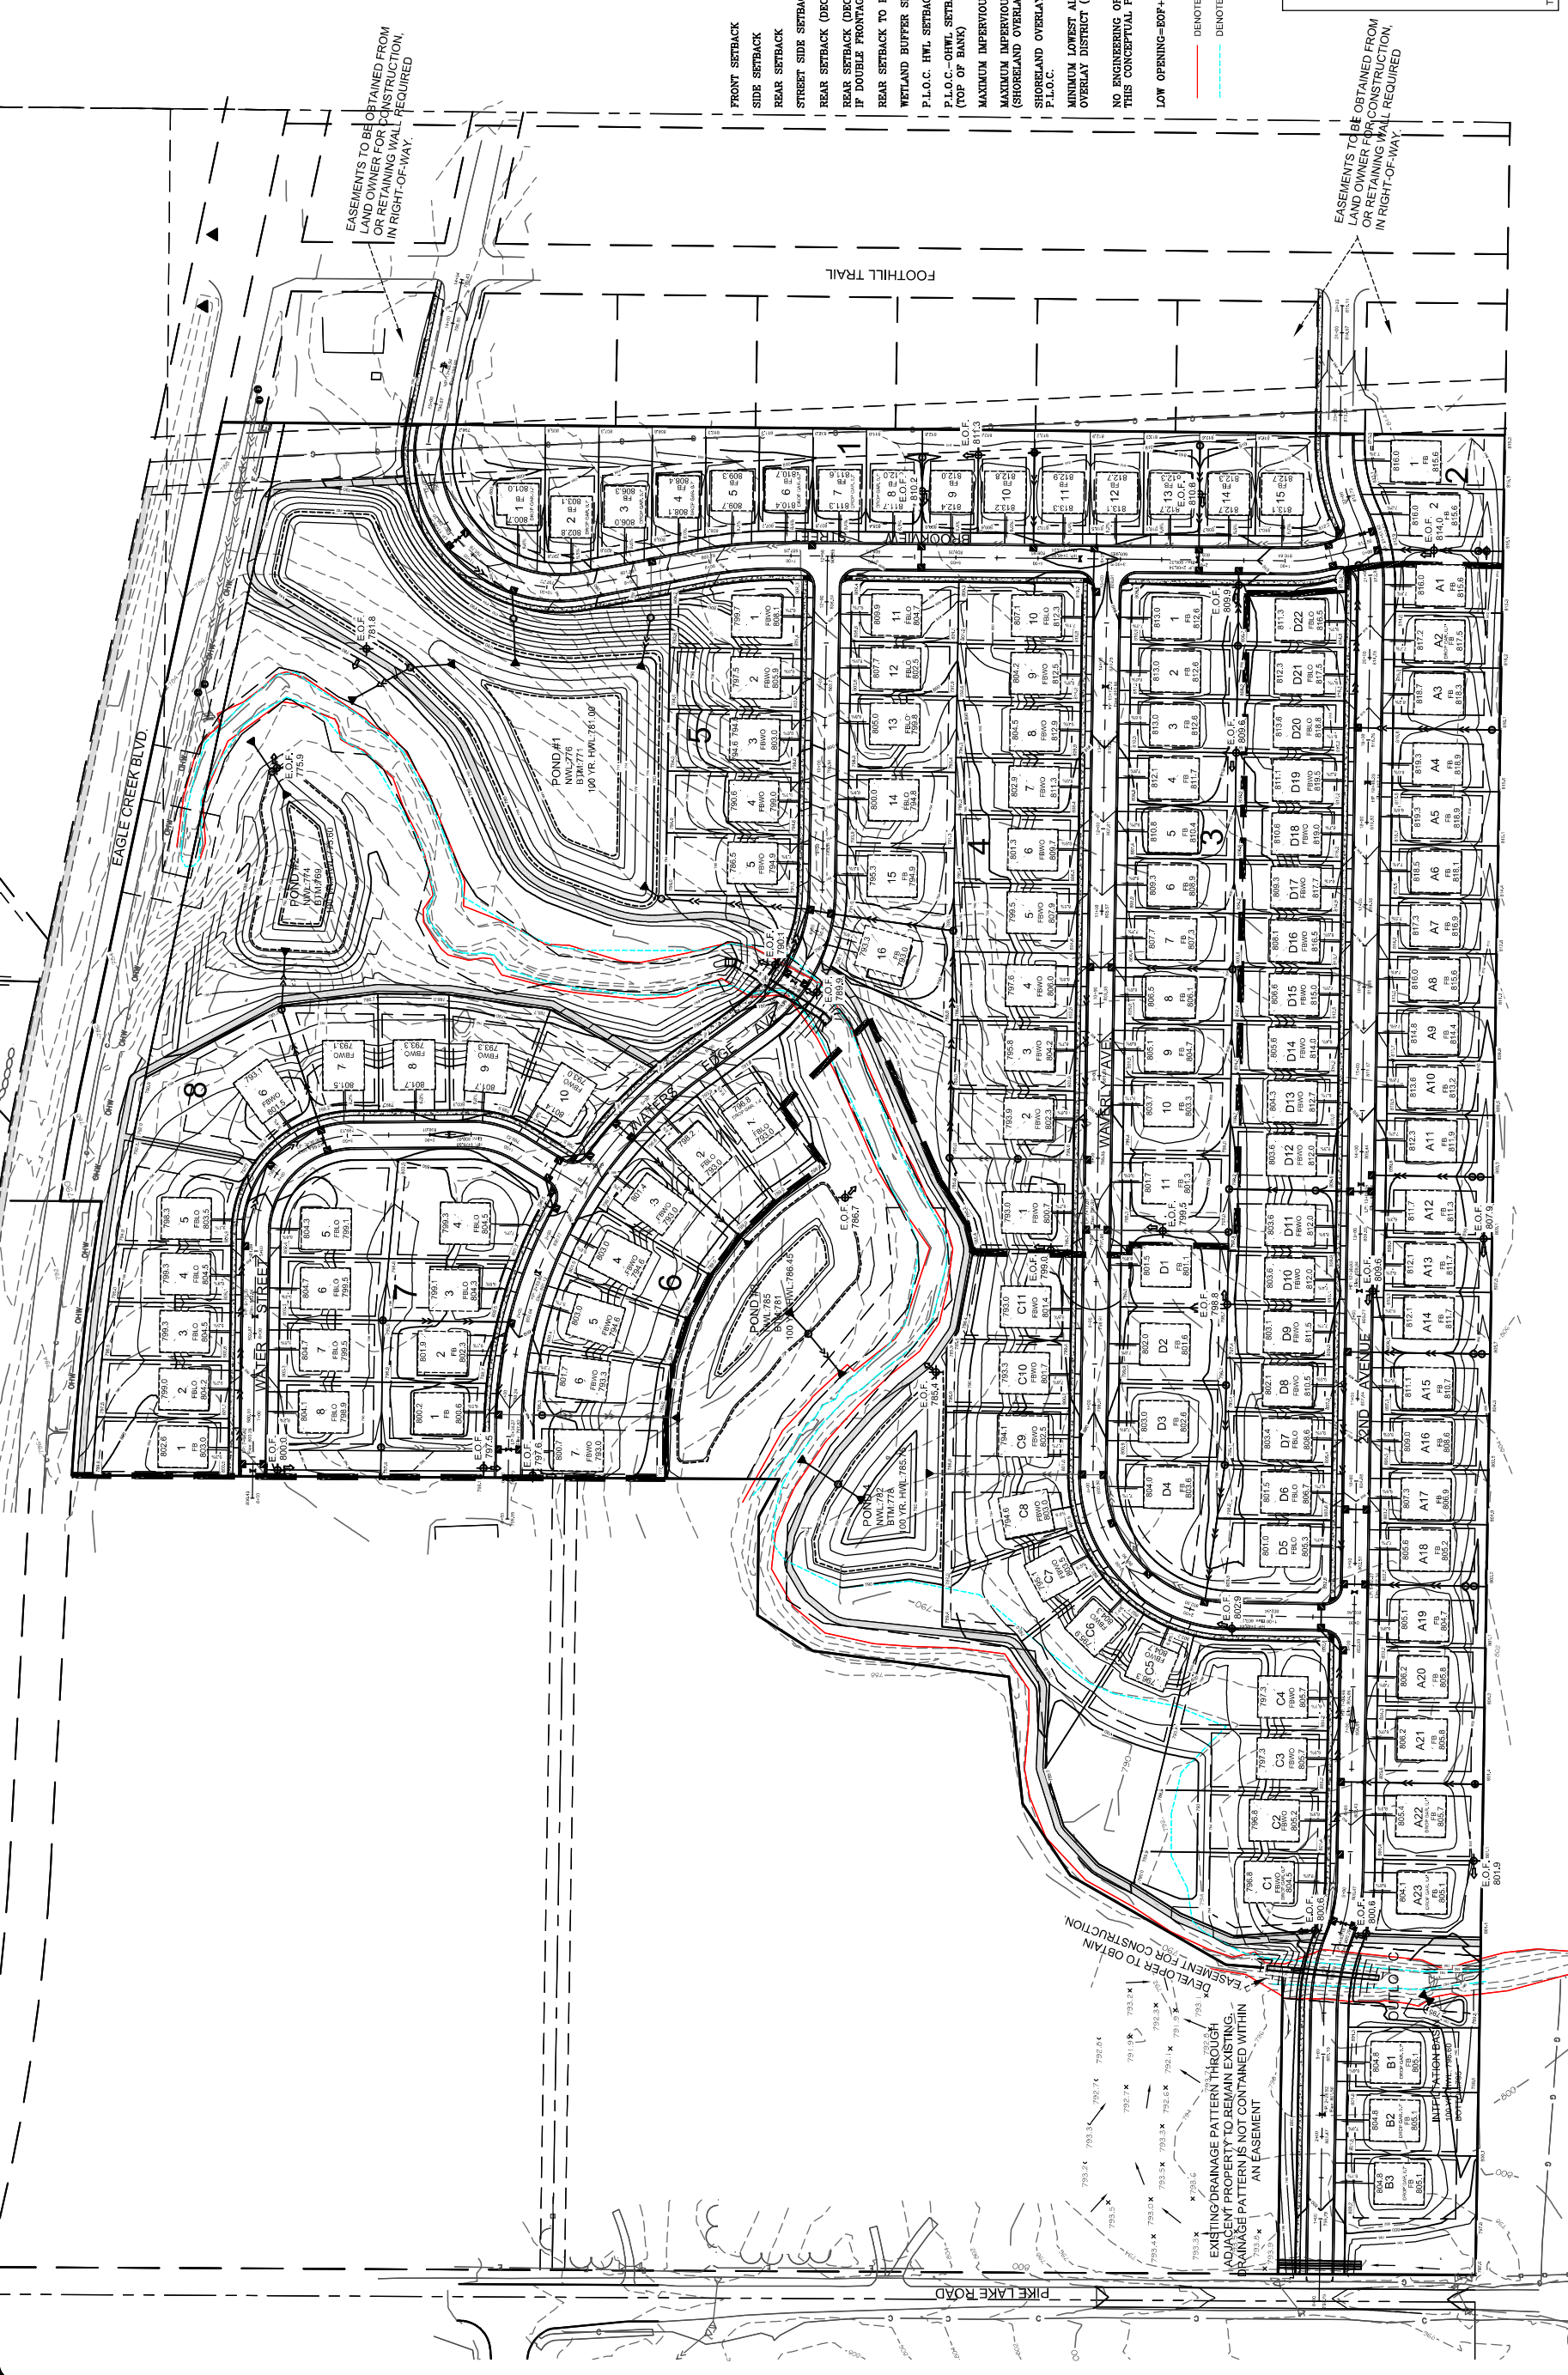


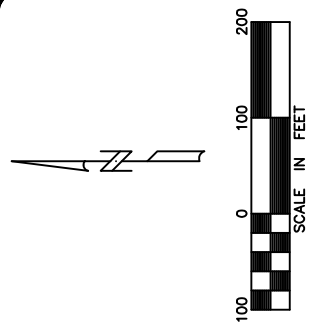

**ROBE
ENGINEERING
COMPANY, INC.**

CONSULTING
PLANNING

1000 EAST 146th STREET, BURNSVILLE, MINNESOTA 55337 PH (952)432-3000

I HEREBY CERTIFY THAT THIS PLAN WAS PREPARED BY ME OR UNDER MY DIRECT SUPERVISION AND THAT I AM A DULY LICENSED ENGINEER UNDER THE LAWS OF THE STATE OF MINNESOTA.

REVISIONS

PREPARED FOR:

KRB DEVELOPMENT VIII, LLC

17021 FISH POINT ROAD,

PRIOR LAKE, MN 55372

PRIOR LAKE, MN 55372

DESIGNED | CHECKED

DRAWN	DATE
JJ	4/29/2021
SCALE	
AS SHOWN	
JOB NO.	17051.00

GRADING PLAN

WHISPERING WATERS FIRST ADDITION

SHAKOPEE,

MINNESOTA

133000

39

08