
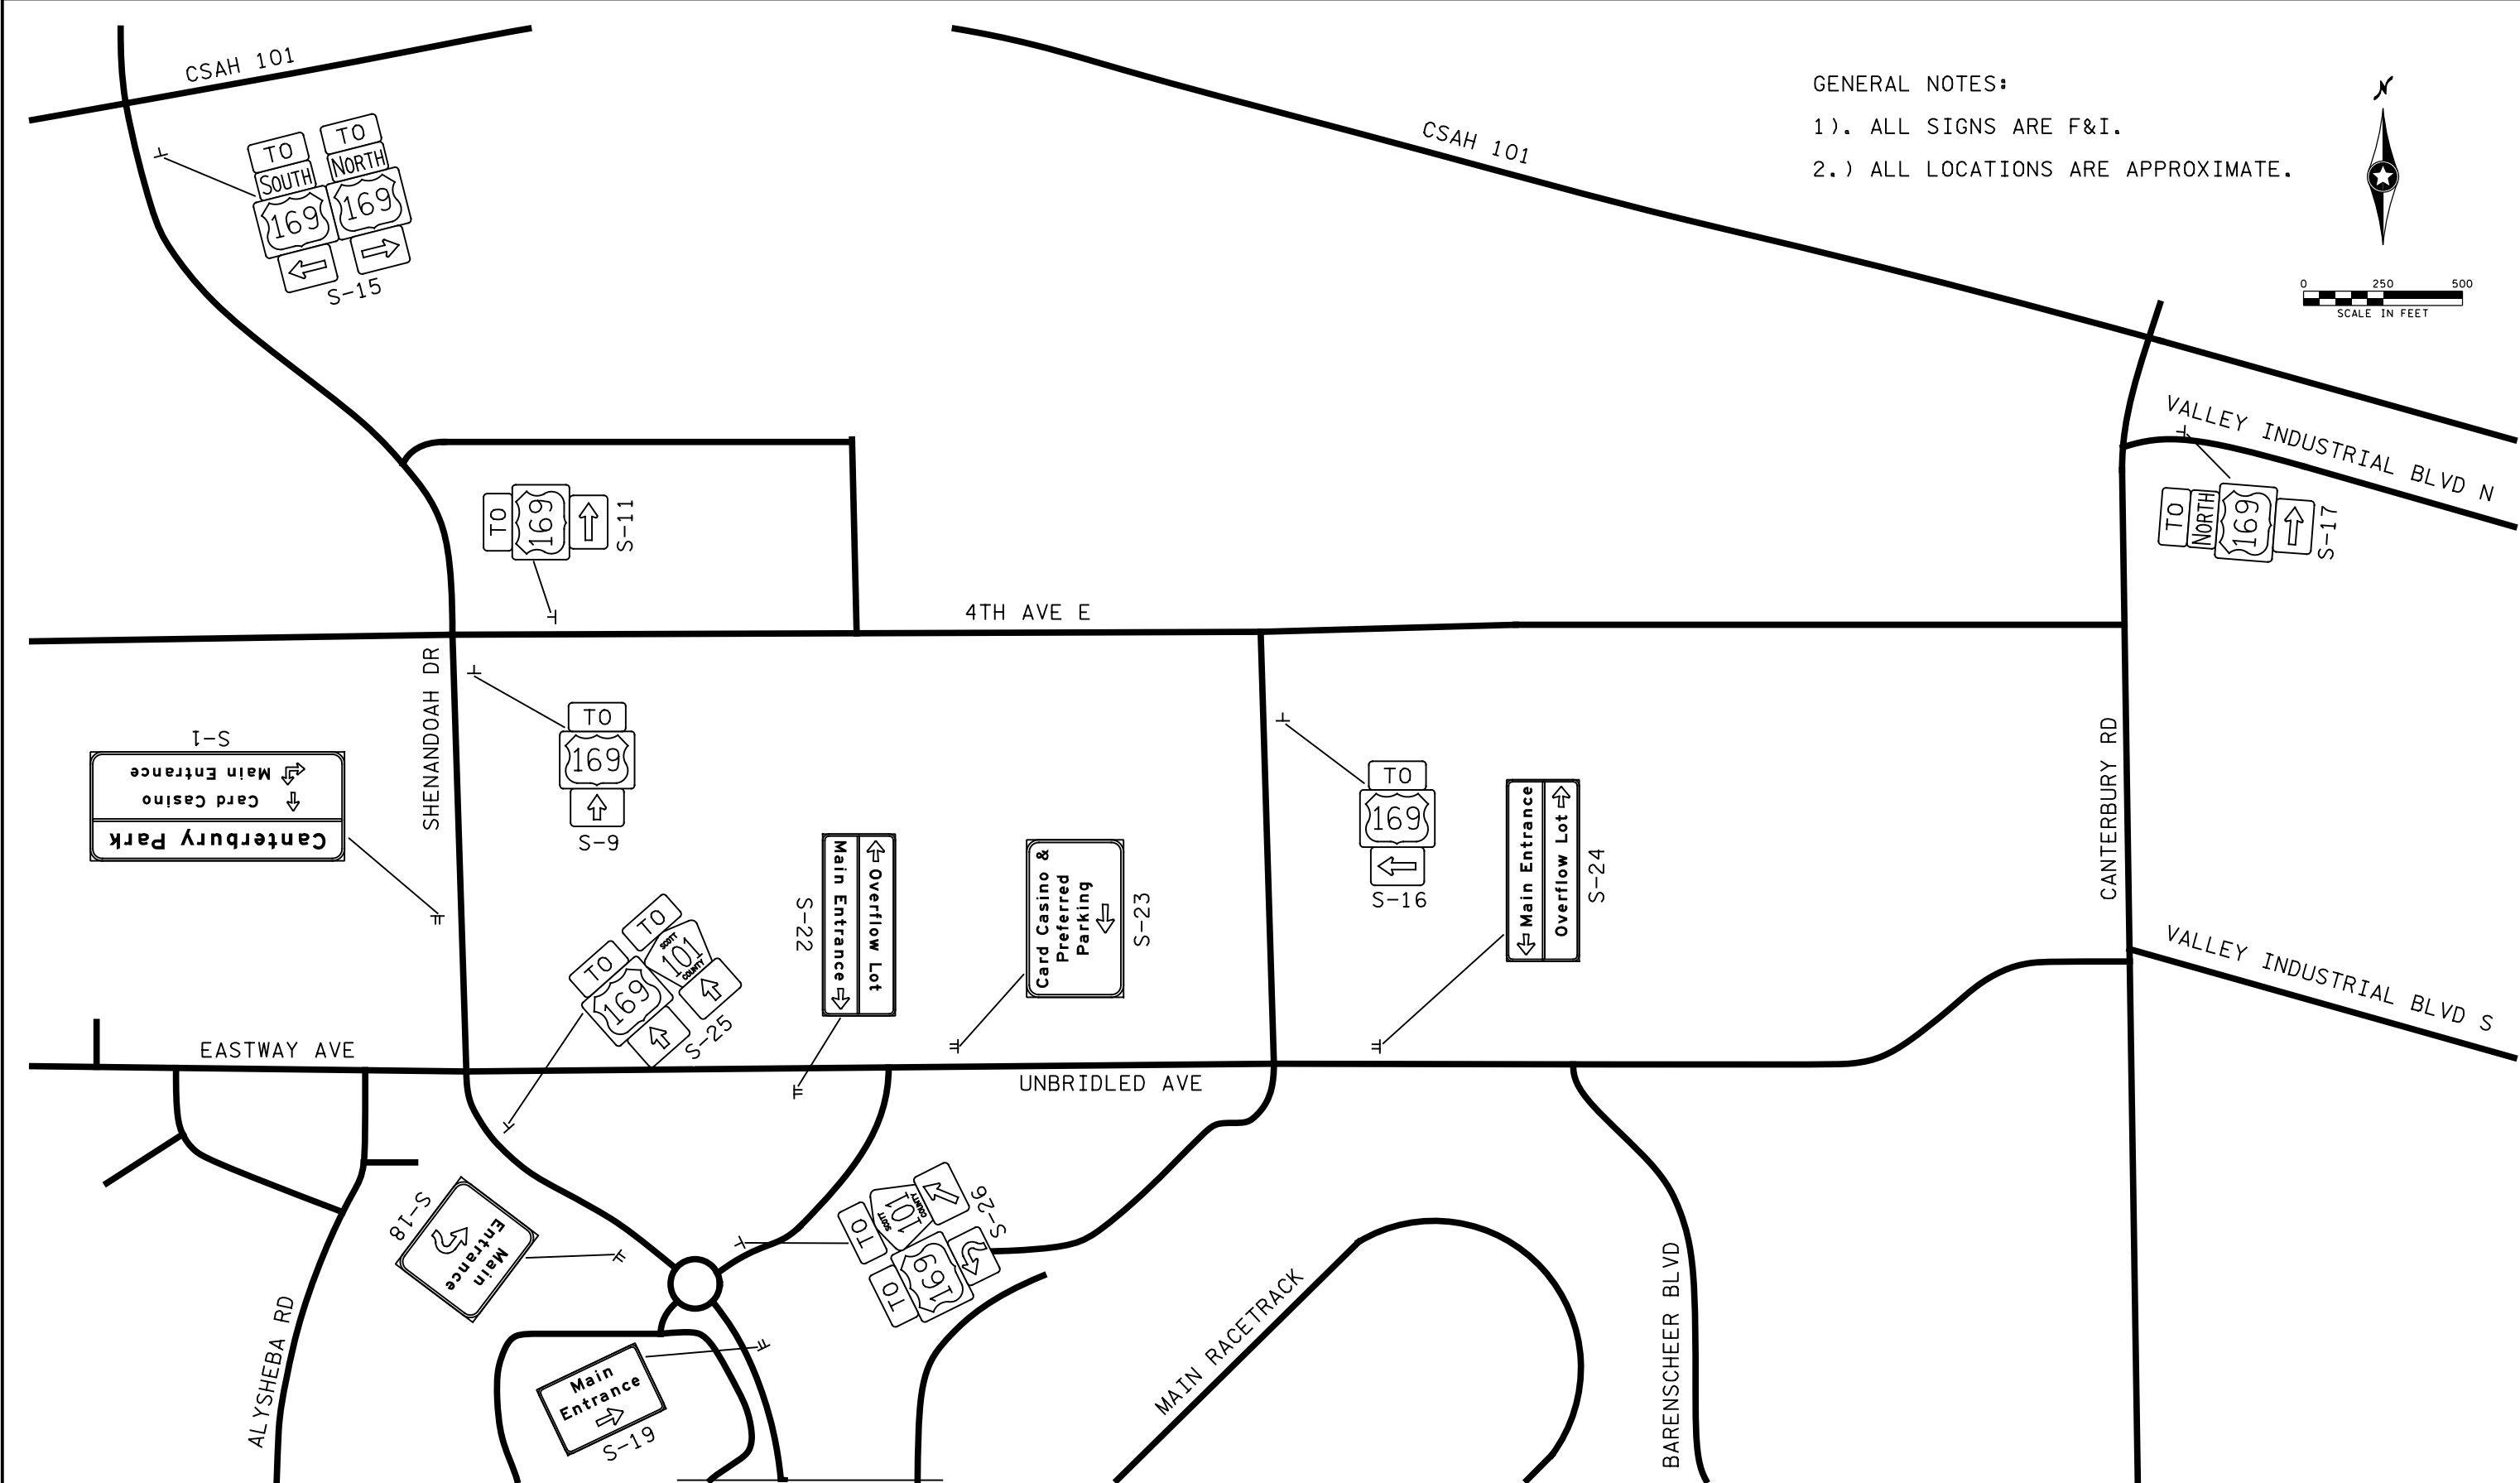


GENERAL NOTES:
1). ALL SIGNS ARE F&I.
2.) ALL LOCATIONS ARE APPROXIMATE.

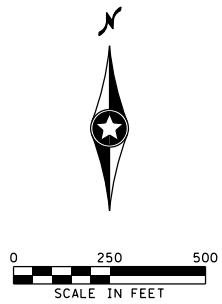

NO	DATE	BY	CKD	APPR	REVISION
1	6/30/2021				


I hereby certify that this plan, specification, or report was prepared by me or under my direct supervision and that I am a duly Licensed Professional Engineer under the laws of the State of Minnesota.

Print Name: **ADRIAN S. POTTER**



Adrian S. Potter

Date 6/30/2021 License # 42785

DRAWN BY
K. OLM
DESIGNED BY
K. OLM
CHECKED BY
A. POTTER
COMM. NO. 14823

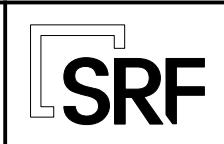

CITY OF SHAKOPEE
SIGNING PLANS
CANTERBURY AREA WAYFINDING SIGNING
PROPOSED SIGNING PLAN

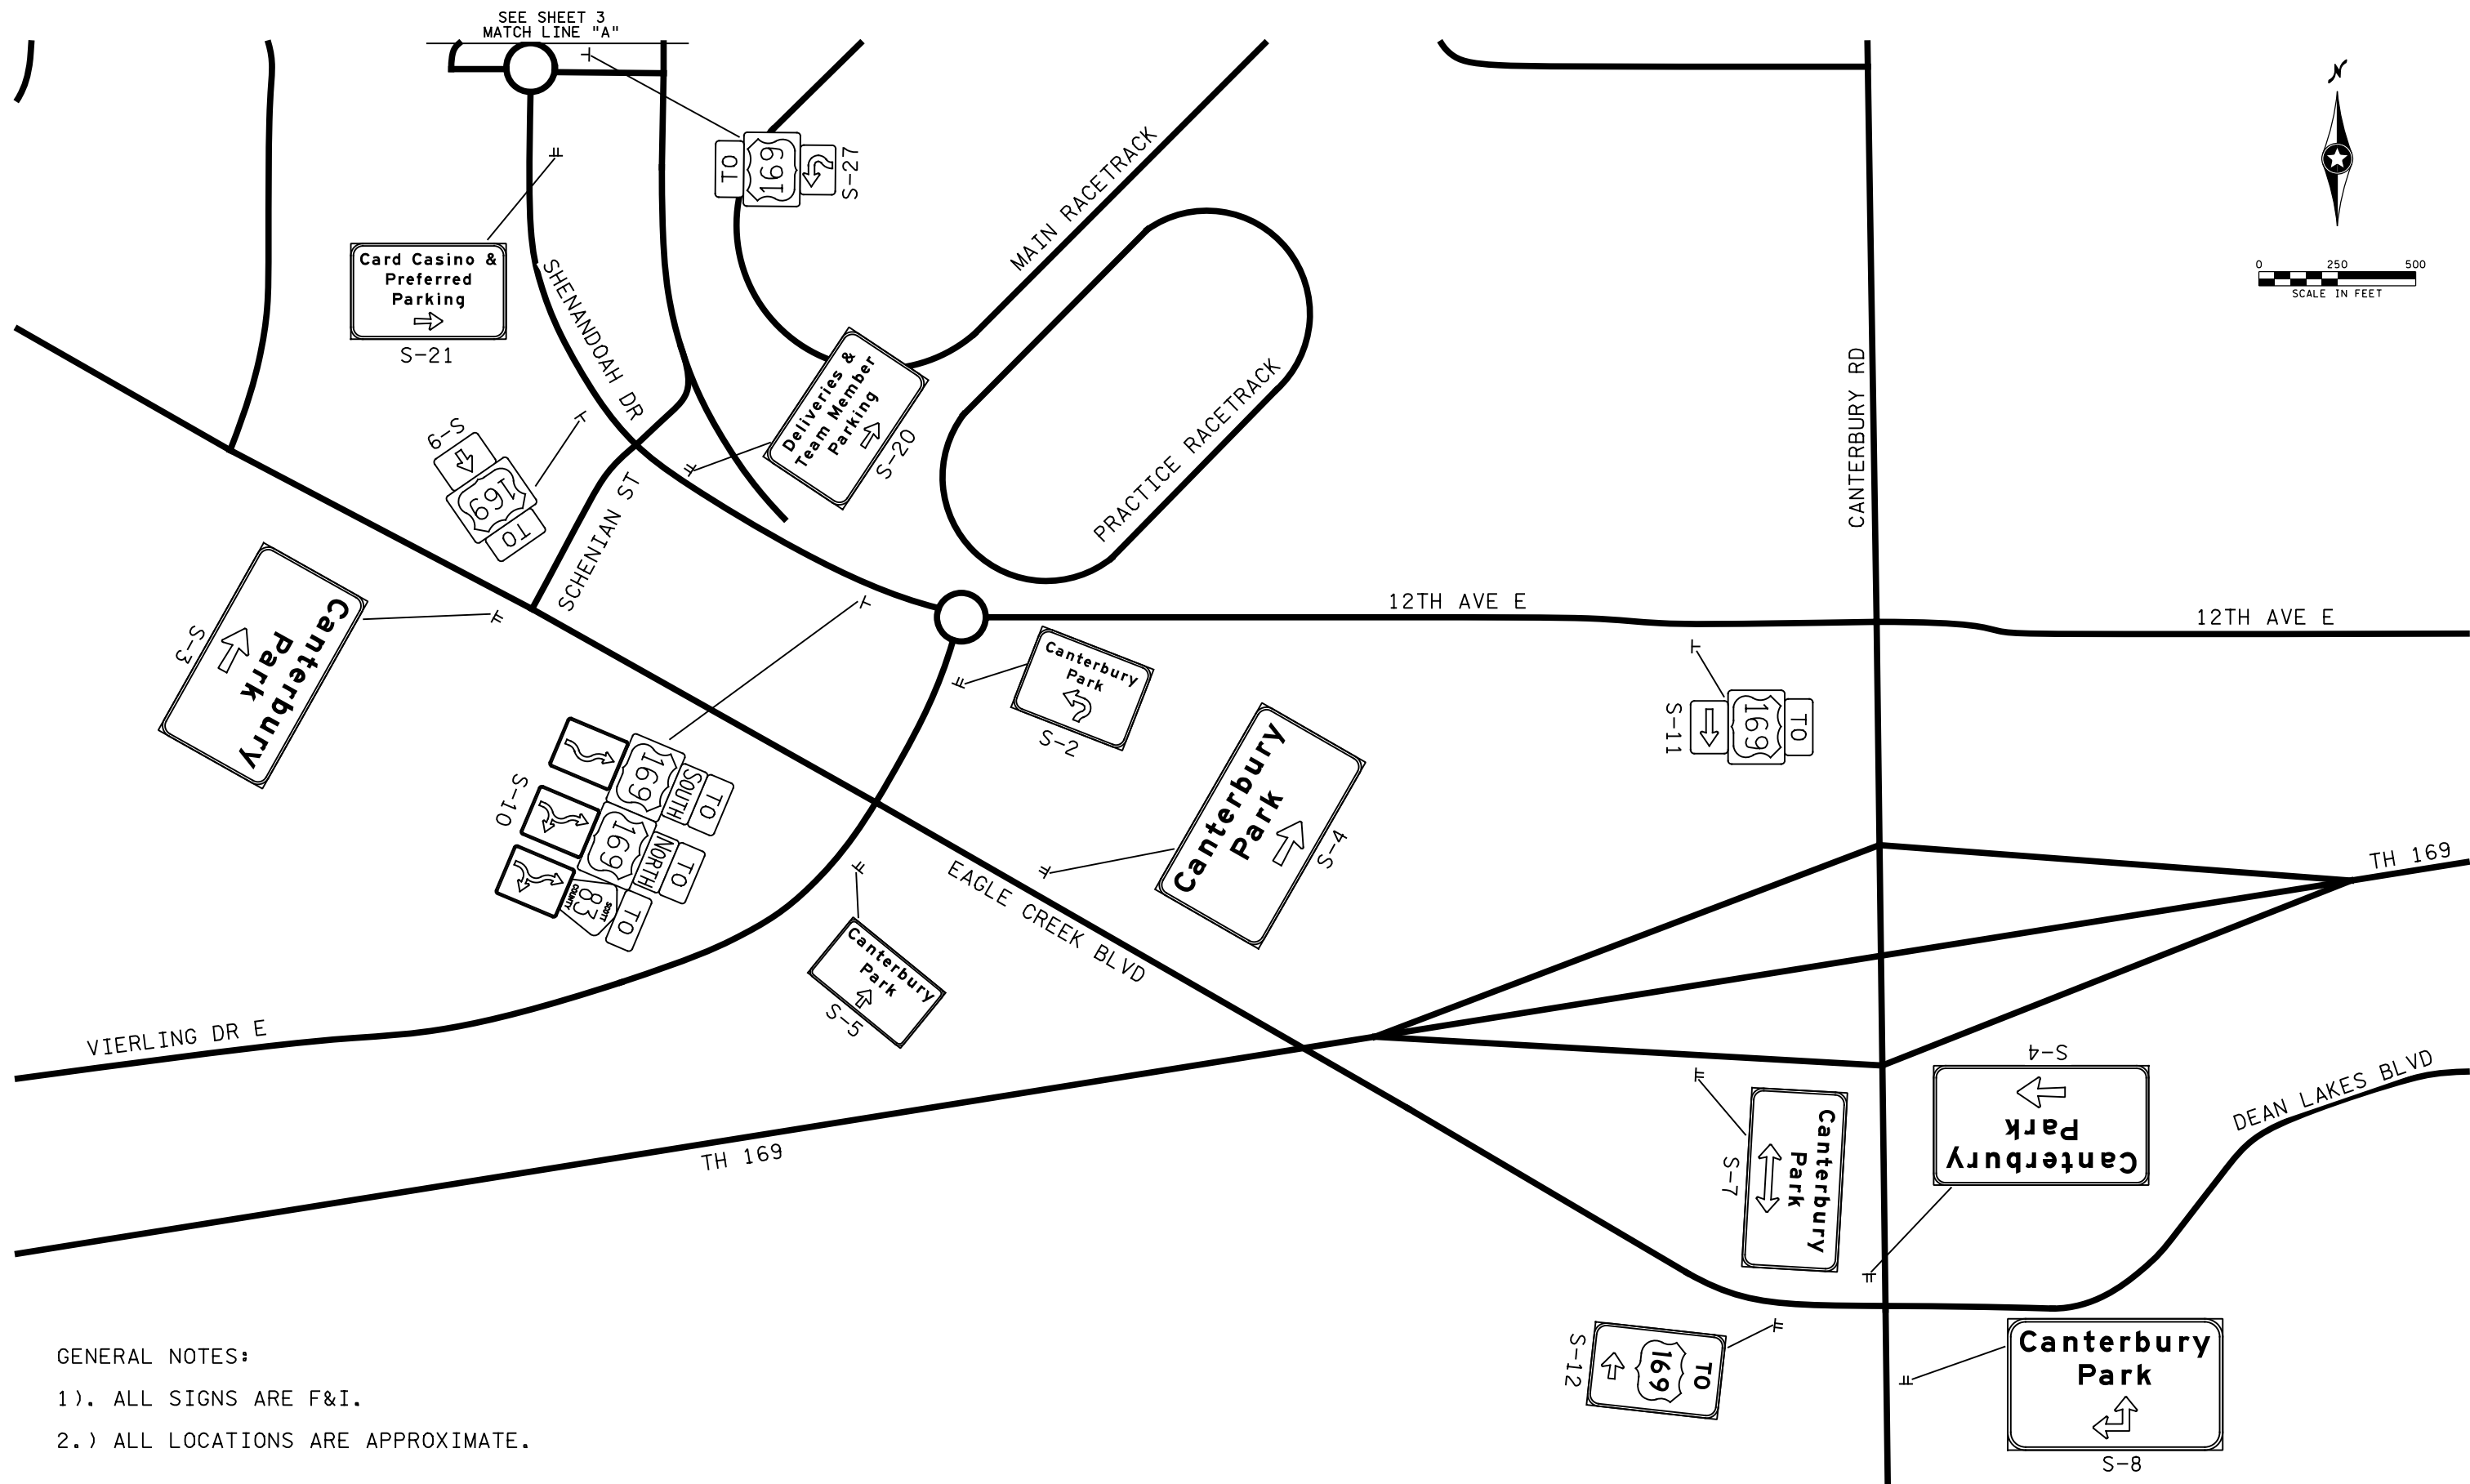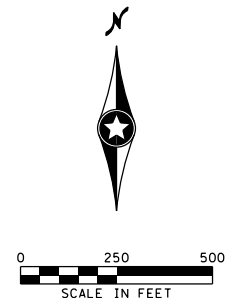

GENERAL NOTES:
1). ALL SIGNS ARE F&I.
2.) ALL LOCATIONS ARE APPROXIMATE.

NO	DATE	BY	CKD	APPR	REVISION
14823_sgn02.dgn					

I hereby certify that this plan, specification, or report was prepared by me or under my direct supervision and that I am a duly Licensed Professional Engineer under the laws of the State of Minnesota.
Print Name: **ADRIAN S. POTTER**
Adrian S. Potter
Date 6/30/2021 License # 42785

DRAWN BY
K. OLM
DESIGNED BY
K. OLM
CHECKED BY
A. POTTER
COMM. NO. 14823



CITY OF SHAKOPEE
SIGNING PLANS
CANTERBURY AREA WAYFINDING SIGNING
PROPOSED SIGNING PLAN

9/09/2021 9:30 AM
H:\2021\Projects\14823\Drawings\Plan\14823_sgn02.dgn