



# SOUTHBRIDGE CROSSINGS EAST FIFTH ADDITION LOT AREA MAP

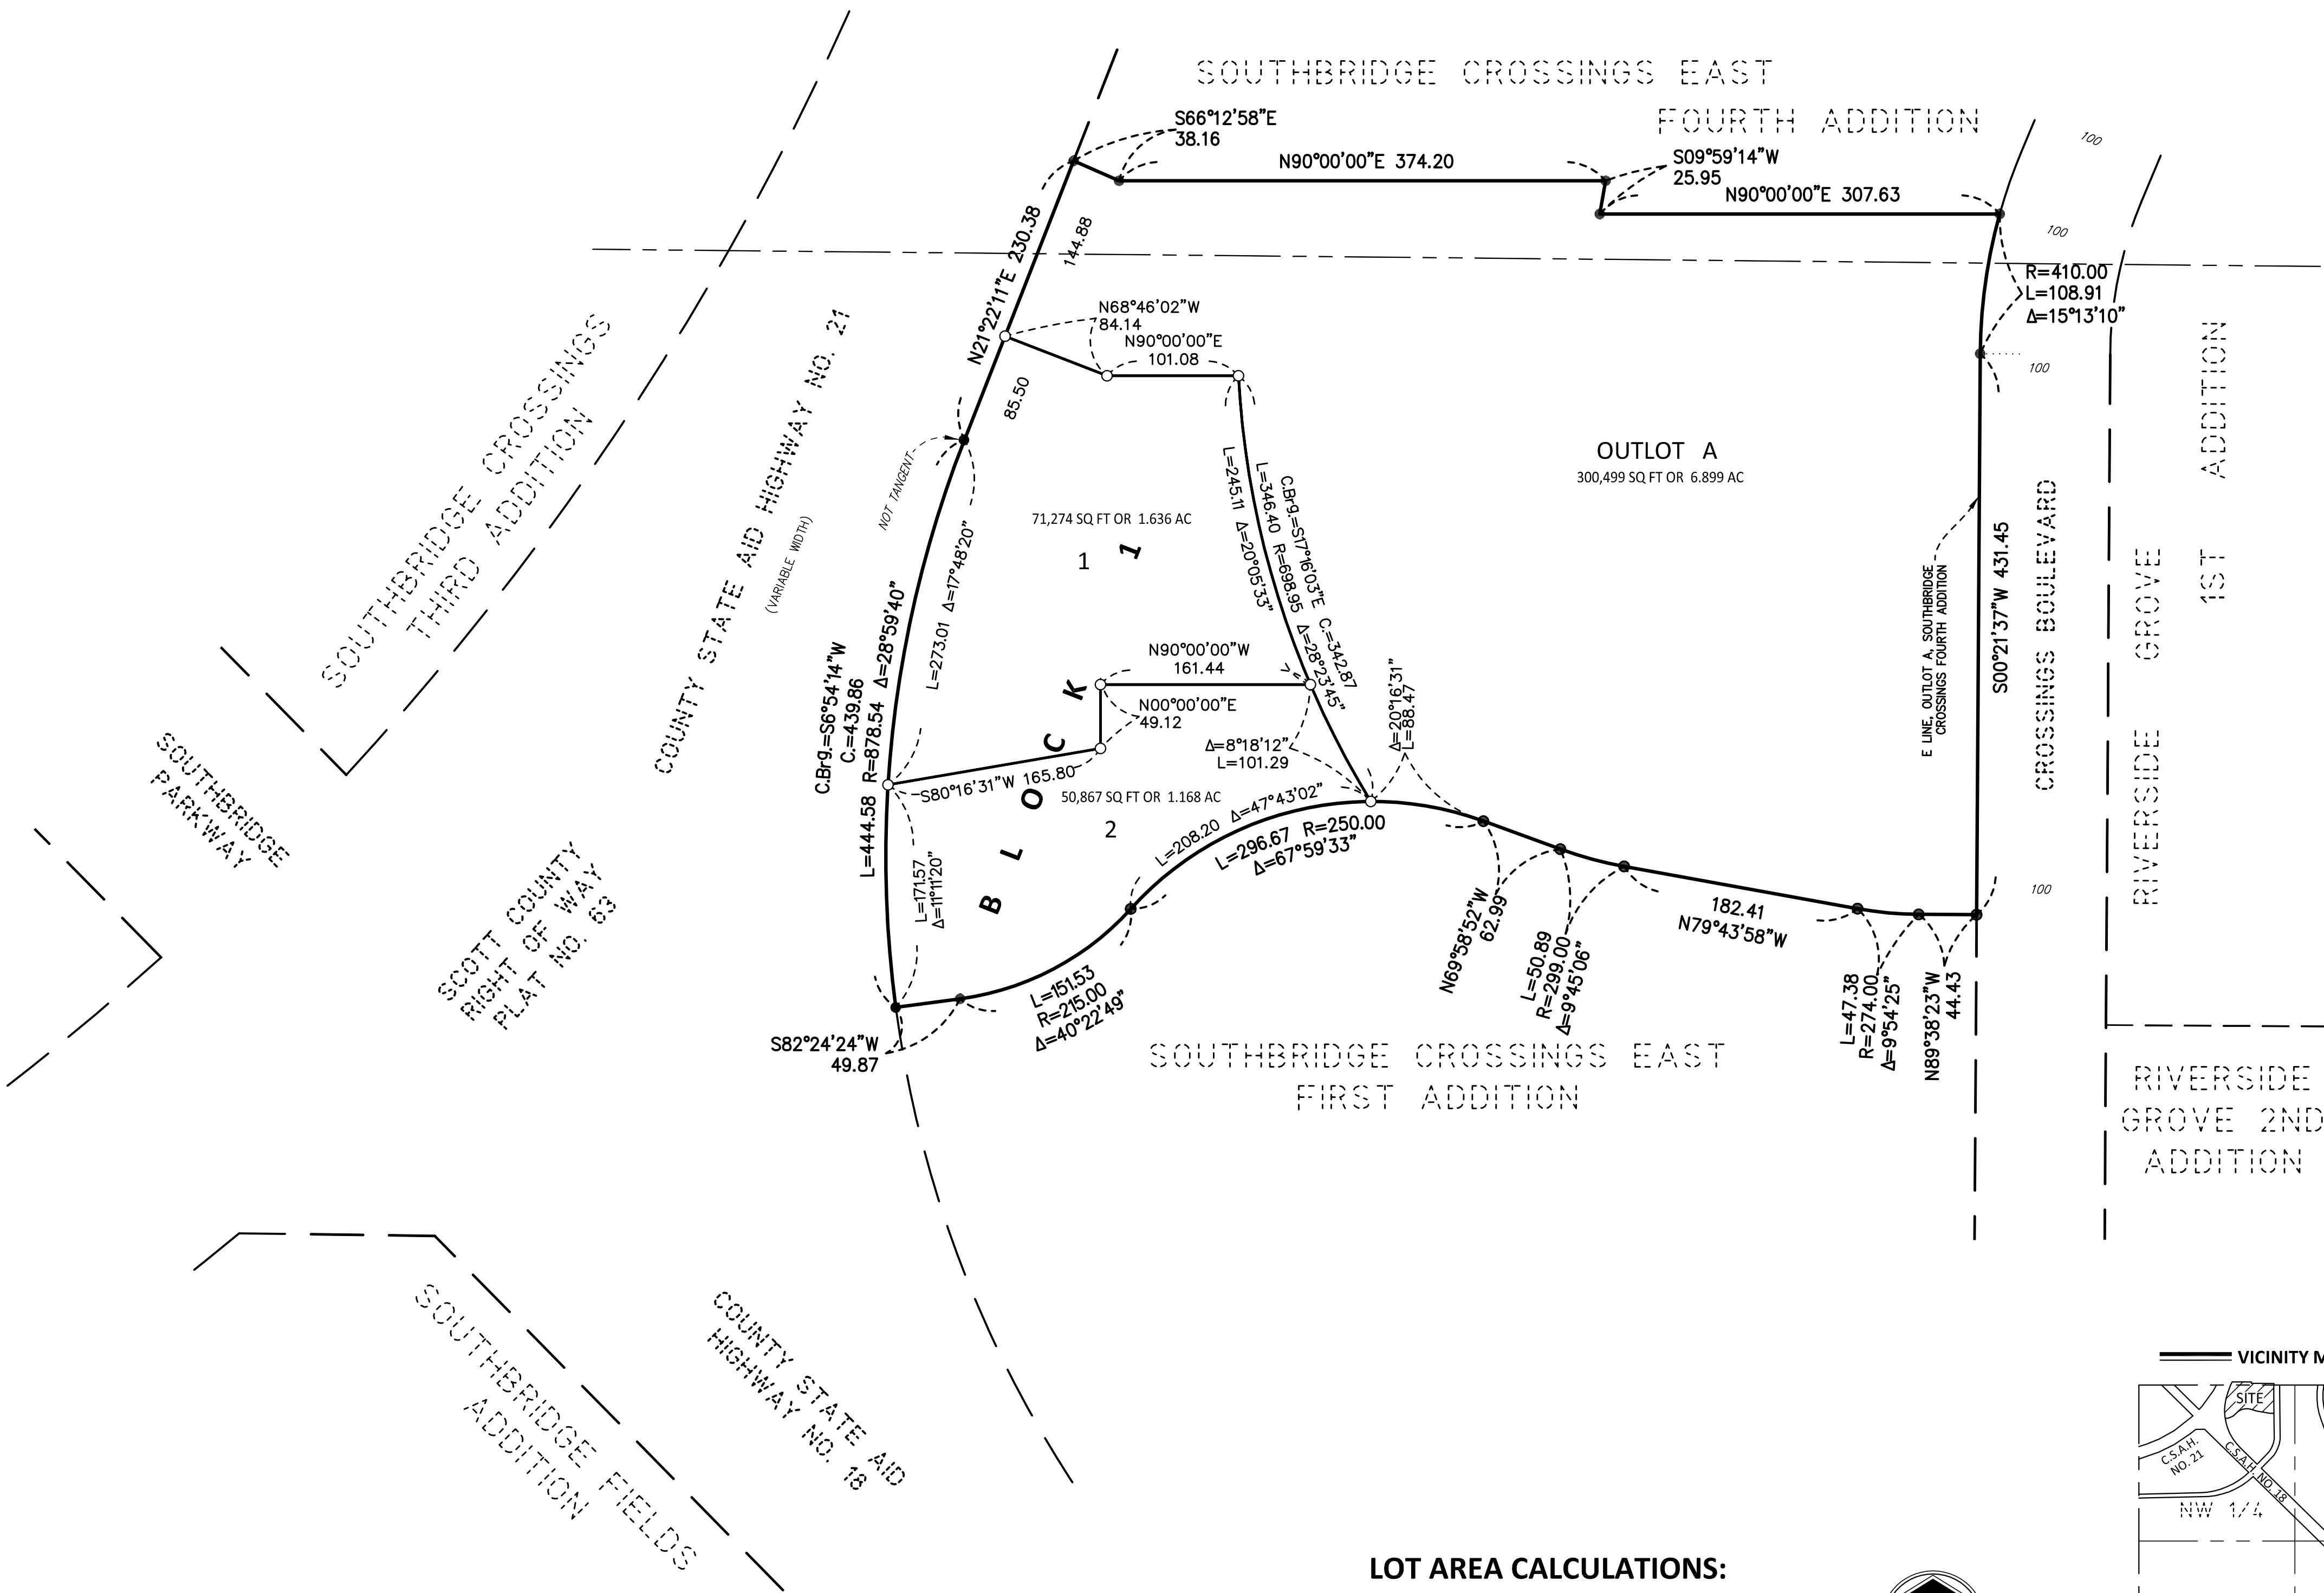


## LOT AREA CALCULATIONS:

|                |   |                             |
|----------------|---|-----------------------------|
| LOT 1, BLOCK 1 | = | 71,274 SQ. FT. OR 1.636 AC  |
| LOT 2, BLOCK 1 | = | 50,867 SQ. FT. OR 1.168 AC  |
| OUTLOT A       | = | 300,499 SQ. FT. OR 6.899 AC |
| TOTAL          | = | 422,640 SQ. FT. OR 9.703 AC |

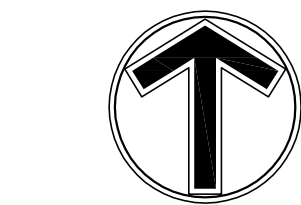

0 80 160  
SCALE IN FEET

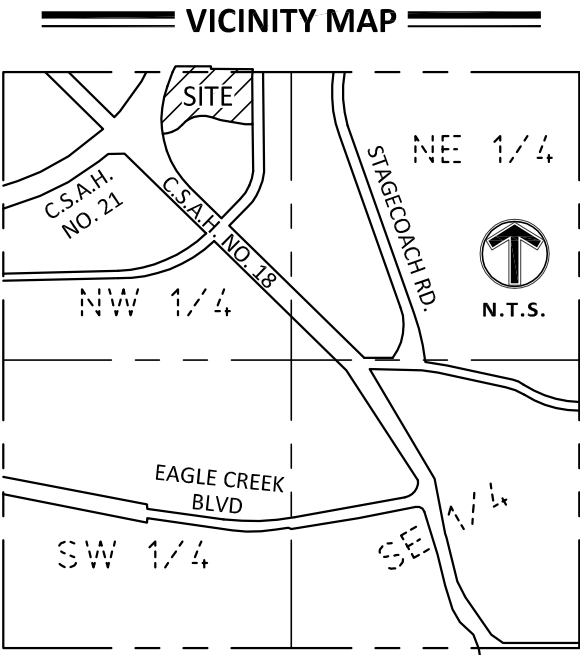

SECTION 13, TOWNSHIP 115 N, RANGE 22 W,  
SCOTT COUNTY, MINNESOTA