



SUMMERLAND PLACE FIRST ADDITION

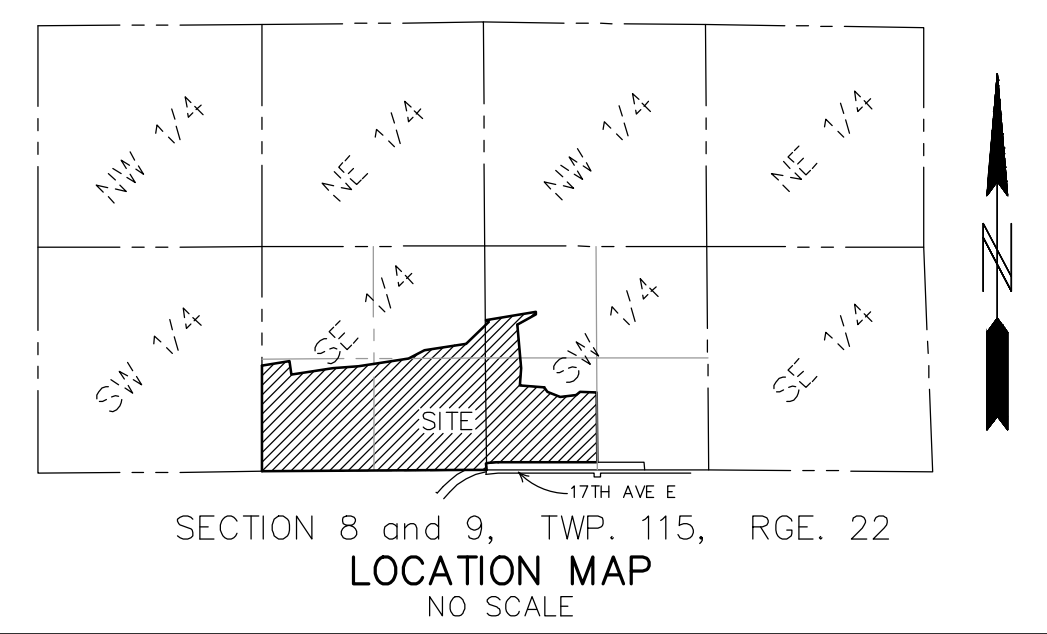

THE ORIENTATION OF THIS BEARING SYSTEM IS BASED ON THE SOUTH LINE OF THE SOUTHEAST QUARTER OF SEC. 8, TWP. 115, RGE. 22, WHICH IS ASSUMED TO HAVE A BEARING OF SOUTH 89°34'12" WEST.

- DENOTES FOUND CAST IRON MONUMENT
- NO MONUMENT AT ANY STATUTE REQUIRED LOCATION INDICATES A PLAT MONUMENT THAT WILL BE SET AND WHICH SHALL BE IN PLACE WITHIN ONE YEAR OF THE FILING OF THE PLAT. SAID MONUMENTS SHALL BE 1/2 INCH X 14 INCH IRON MONUMENTS MARKED BY LICENSE NUMBER 42299.
- DENOTES FOUND 1/2 INCH IRON MONUMENT MARKED BY LICENSE NUMBER 42299 UNLESS OTHERWISE NOTED.
- △— DENOTES RESTRICTED ACCESS

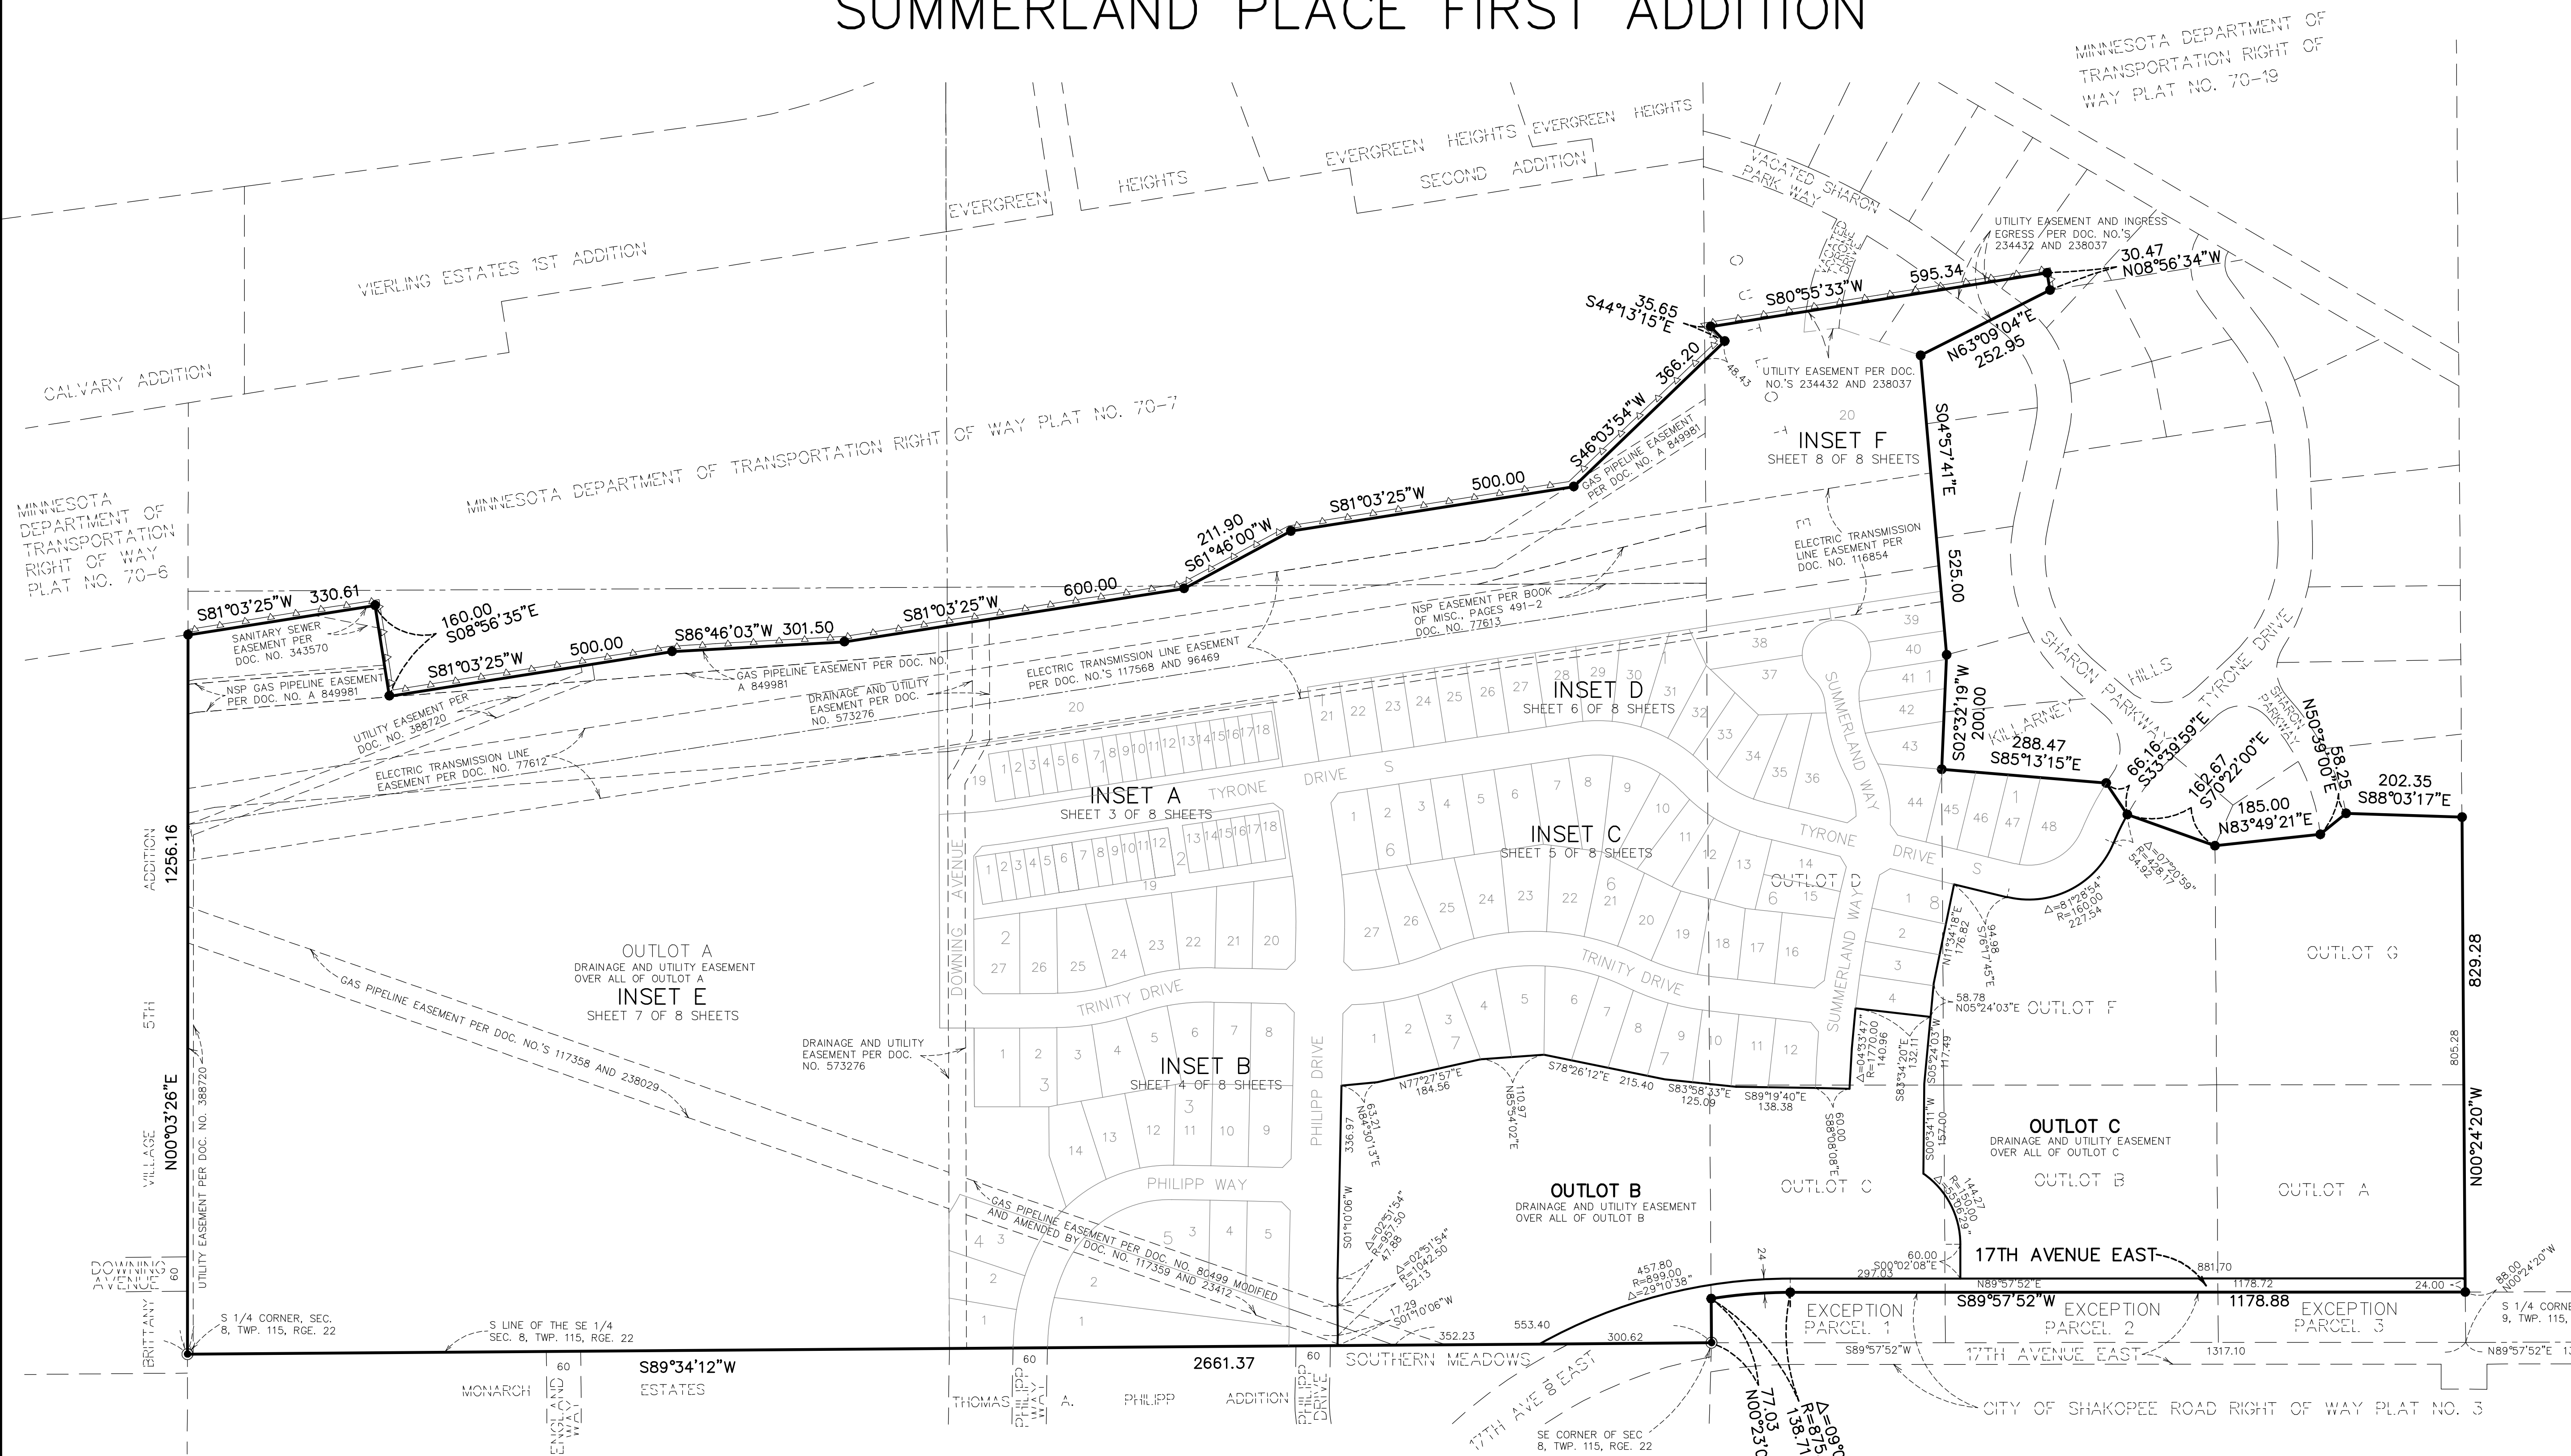