



PROJECT
CANTERBURY
INDEPENDENT
LIVING

ADDRESS
2900 WINNERS CIRCLE DRIVE
SHAKOPEE, MN

PHASE
SCHEMATIC
DESIGN

PREPARED BY
TUSHIE MONTGOMERY ARCHITECTS
Tushie Montgomery Architects

PREPARED FOR
TE MILLER DEVELOPMENT, LLC
Robert T. Miller
rtmiller@te-development.com
952.354.7544



NOT FOR
CONSTRUCTION



REVISIONS & ADDENDUMS
06/16/2021
PRELIMINARY PRICING
PUD AMEND/ FINAL PLAN SUBMITTAL 08/04/2021

221014A

GARAGE & 1ST
FLOOR PLAN

A02

© 2021 Tushie Montgomery & Associates, Inc.

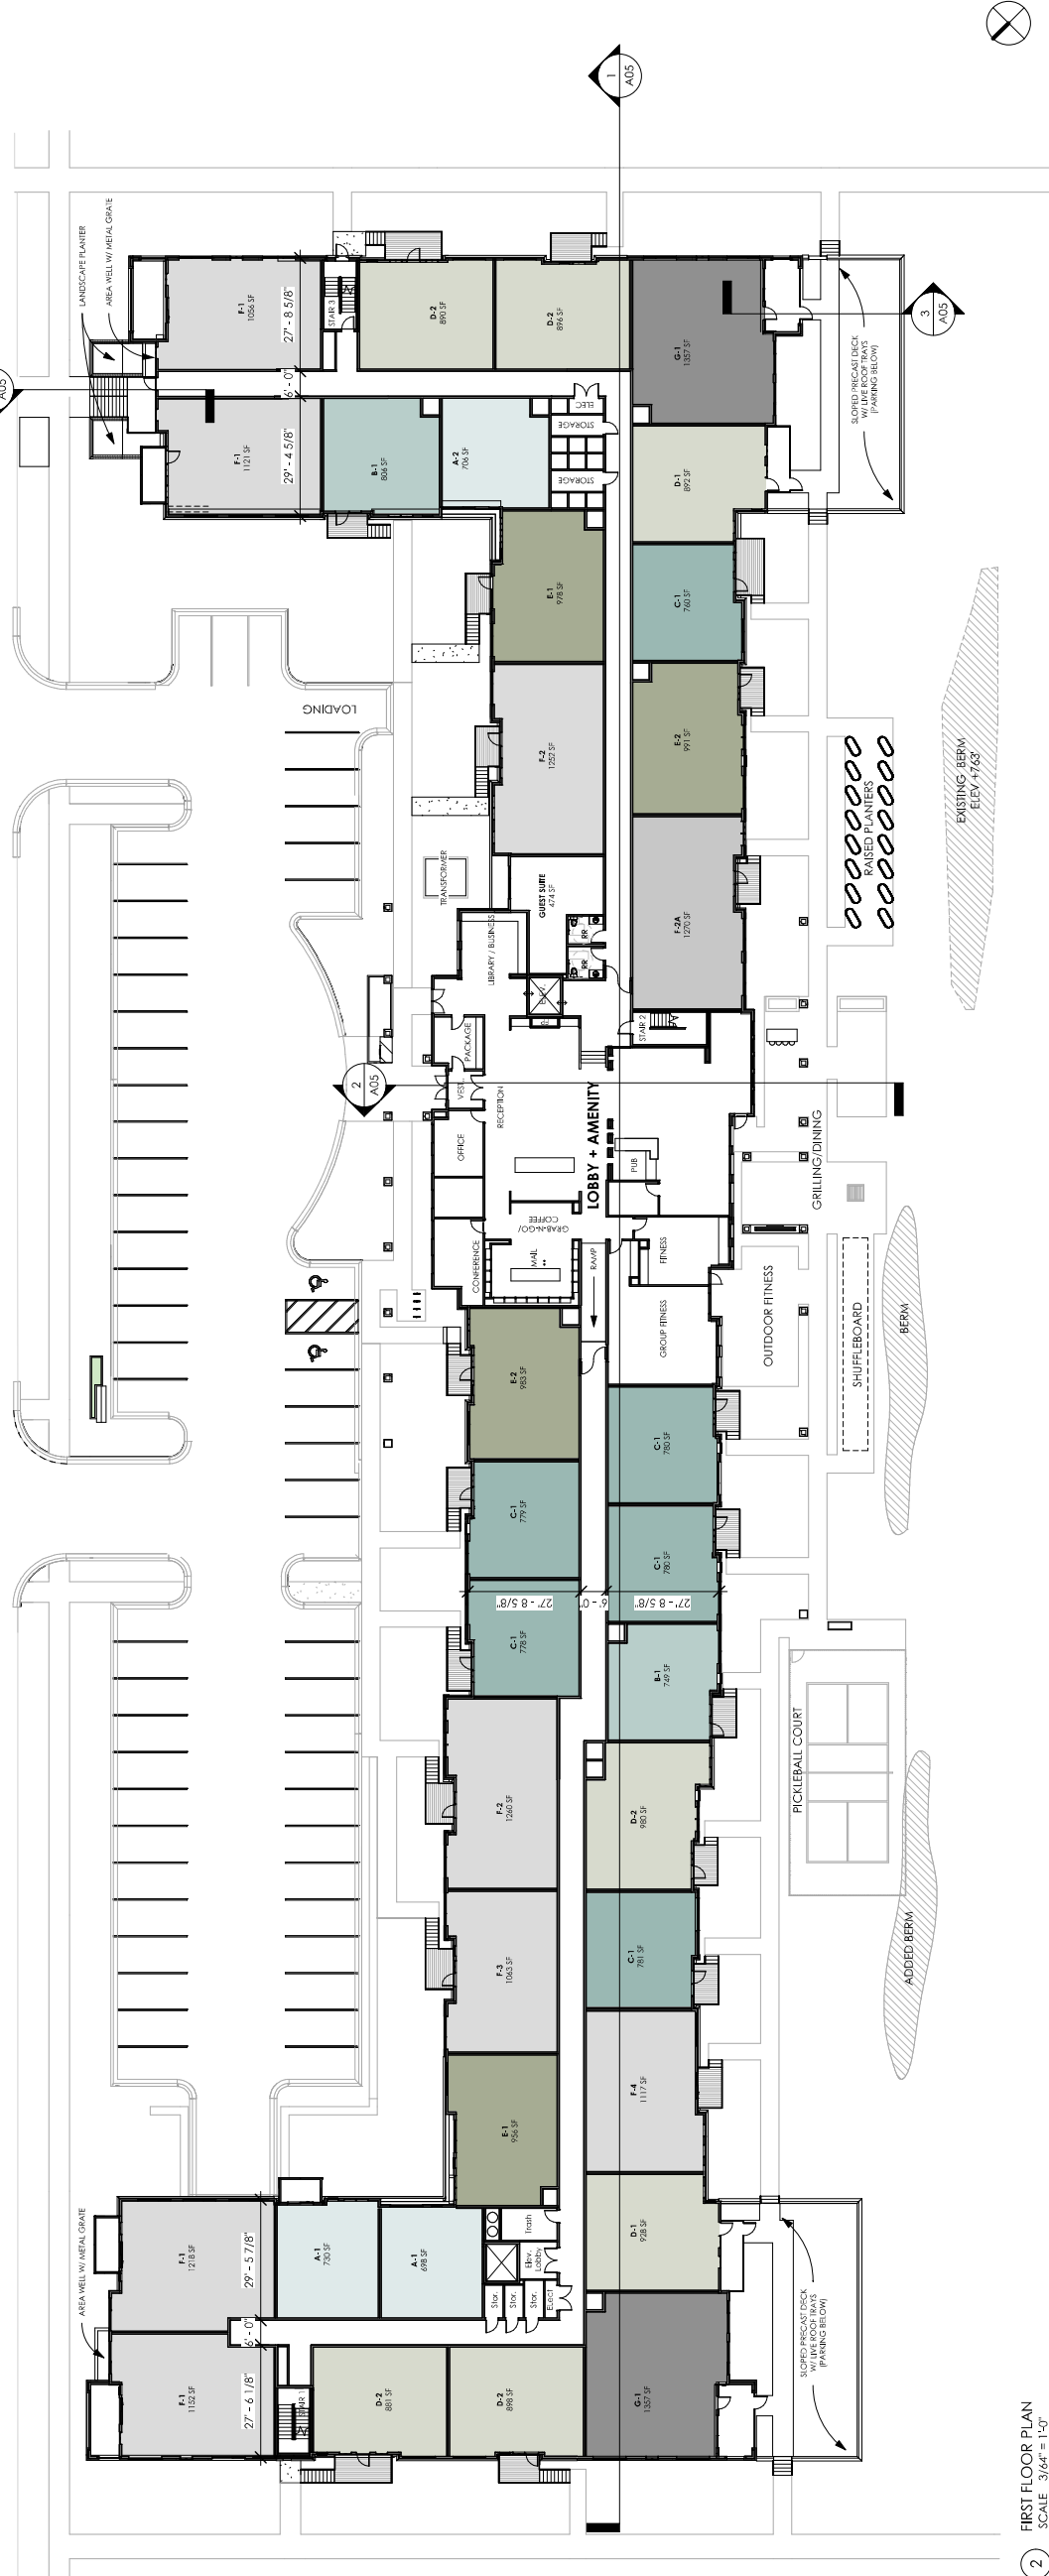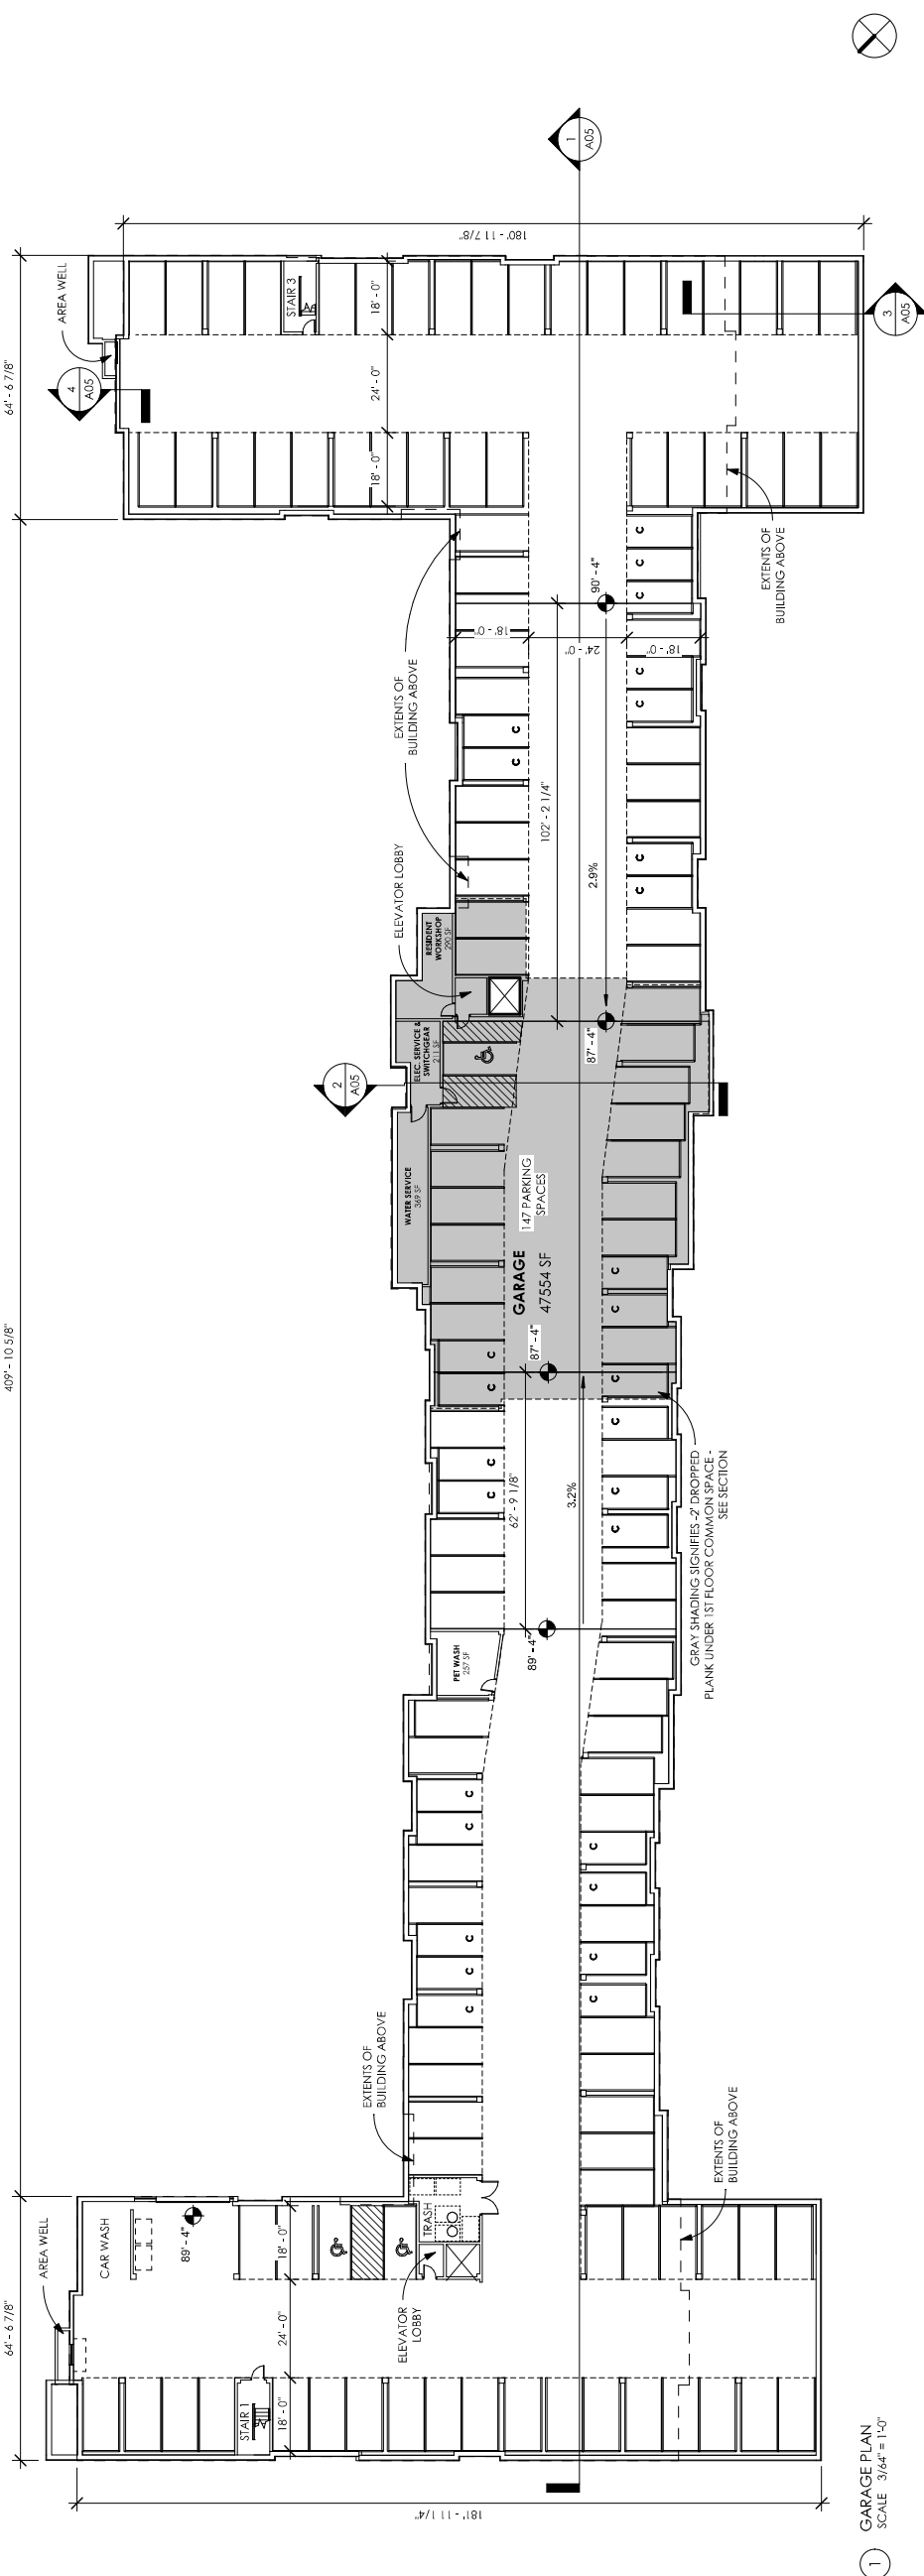

**PROJECT
CANTERBURY
INDEPENDENT
LIVING**

ADDRESS
2900 WINNER'S CIRCLE DRIVE
SHAKOPEE, MN

PHASE SCHEMATIC DESIGN

PREPARED BY
TUSHIE MONTGOMERY ARCHITECTS
7645 Lyndale Avenue South Suite 100
Minneapolis, MN 55423

PREPARED FOR

TE MILLER DEVELOPMENT, LLC
Robert T. Miller
rmiller@temillerdevelopment.com
952.354.7844

TE Miller
Development, LLC



NOT FOR CONSTRUCTION


REVISIONS & ADDENDUMS


221014A

2ND & 3RD FLOOR
PLANS

A03

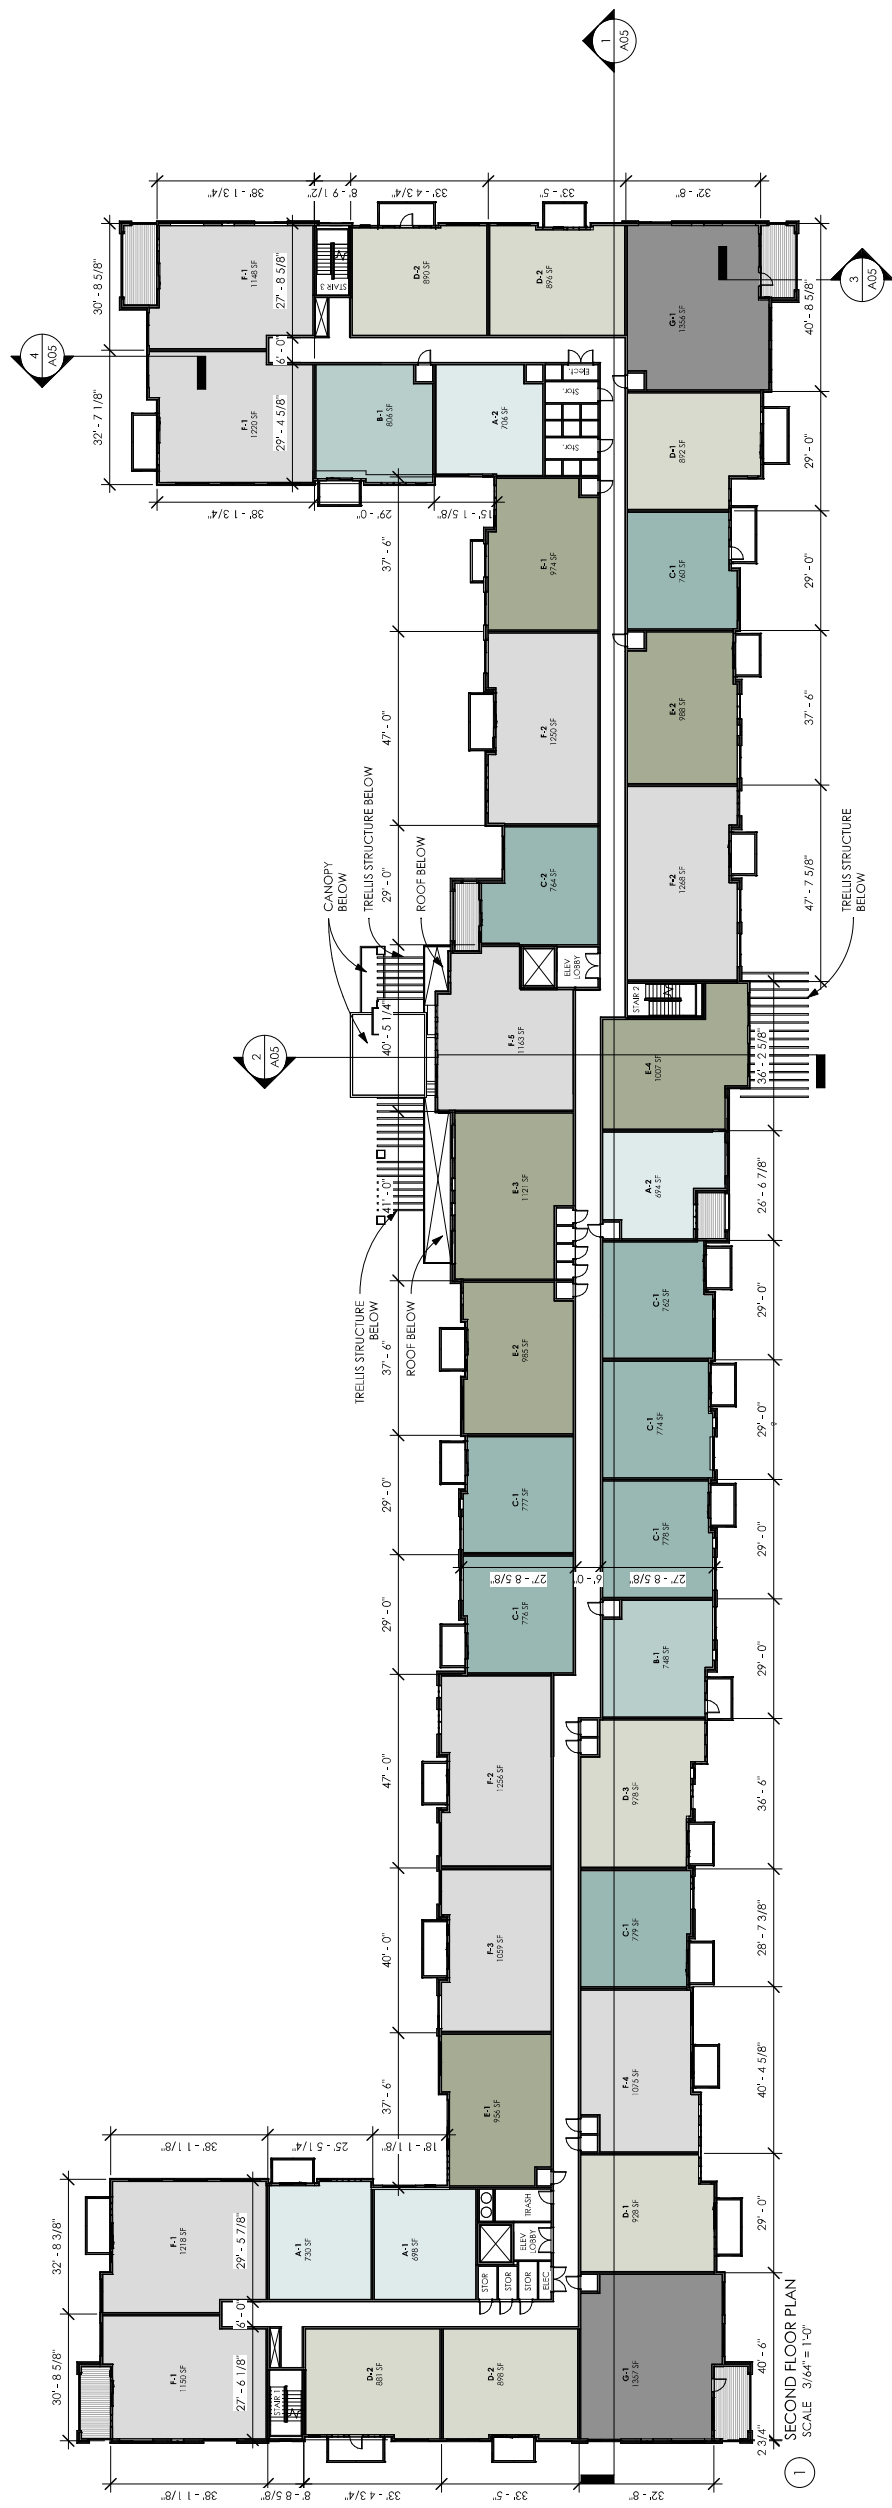

PROJECT
CANTERBURY
INDEPENDENT
LIVING

ADDRESS
2000 WINNERS CIRCLE DRIVE
SHAKOPEE, MN

PHASE
SCHEMATIC
DESIGN

PREPARED BY

TUSHIE MONTGOMERY ARCHITECTS

PREPARED FOR

TE MILLER DEVELOPMENT, LLC
Robert L. Miller




NOT FOR
CONSTRUCTION

REVISIONS & ADDENDUMS

PRELIMINARY PENDING 06/16/2021
P.D. AMEND / FINAL PLAN SUBMITTAL 08/04/2021

221014A

SECTIONS

A05

