


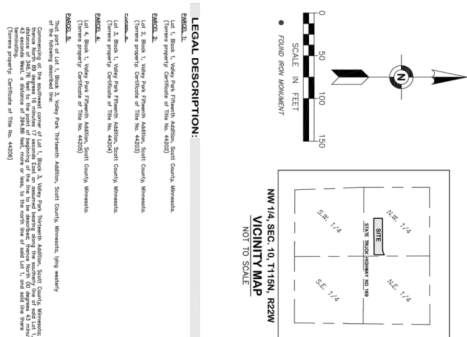

LEGAL DESCRIPTION

[illegible]



GENERAL SURVEY NOTES

[illegible]

SURVEY ITEMS PER SCHEDULE B

[illegible]


CERTIFICATION





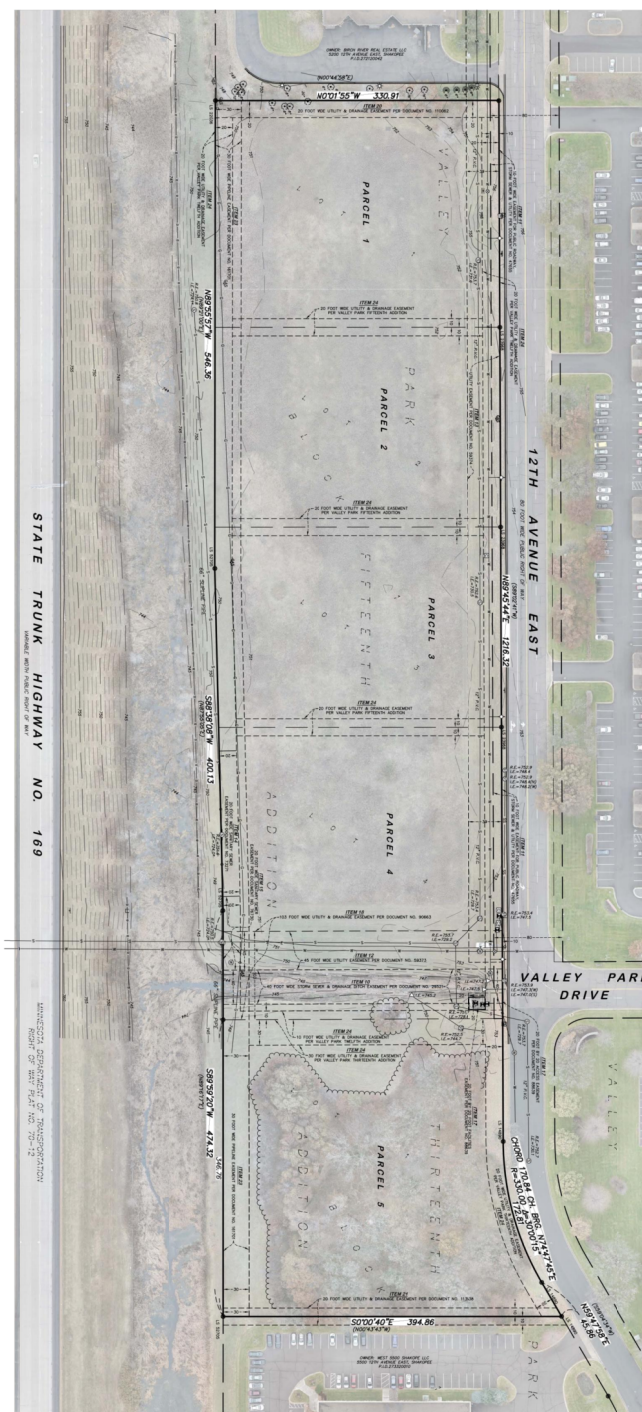

PRELIMINARY - NOT FOR CONSTRUCTION

**HIGHWAY 169
BUSINESS PARK
PREPARED FOR
ENDEAVOR
DEVELOPMENT**

ALTA SURVEY

KHA PROJECT 160137001.1.404	
DATE 07/01/2021	
SCALE	AS SHOWN
DESIGNED BY	JD
DRAWN BY	JD
CHECKED BY	MD

Kimley»Horn

© 2021 KIMLEY-HORN AND ASSOCIATES, INC.
767 EUSTIS STREET, SUITE 100, ST. PAUL, MN 55114
PHONE: 651-645-4197
WWW.KIMLEY-HORN.COM

No.	REVISIONS	DATE	BY