


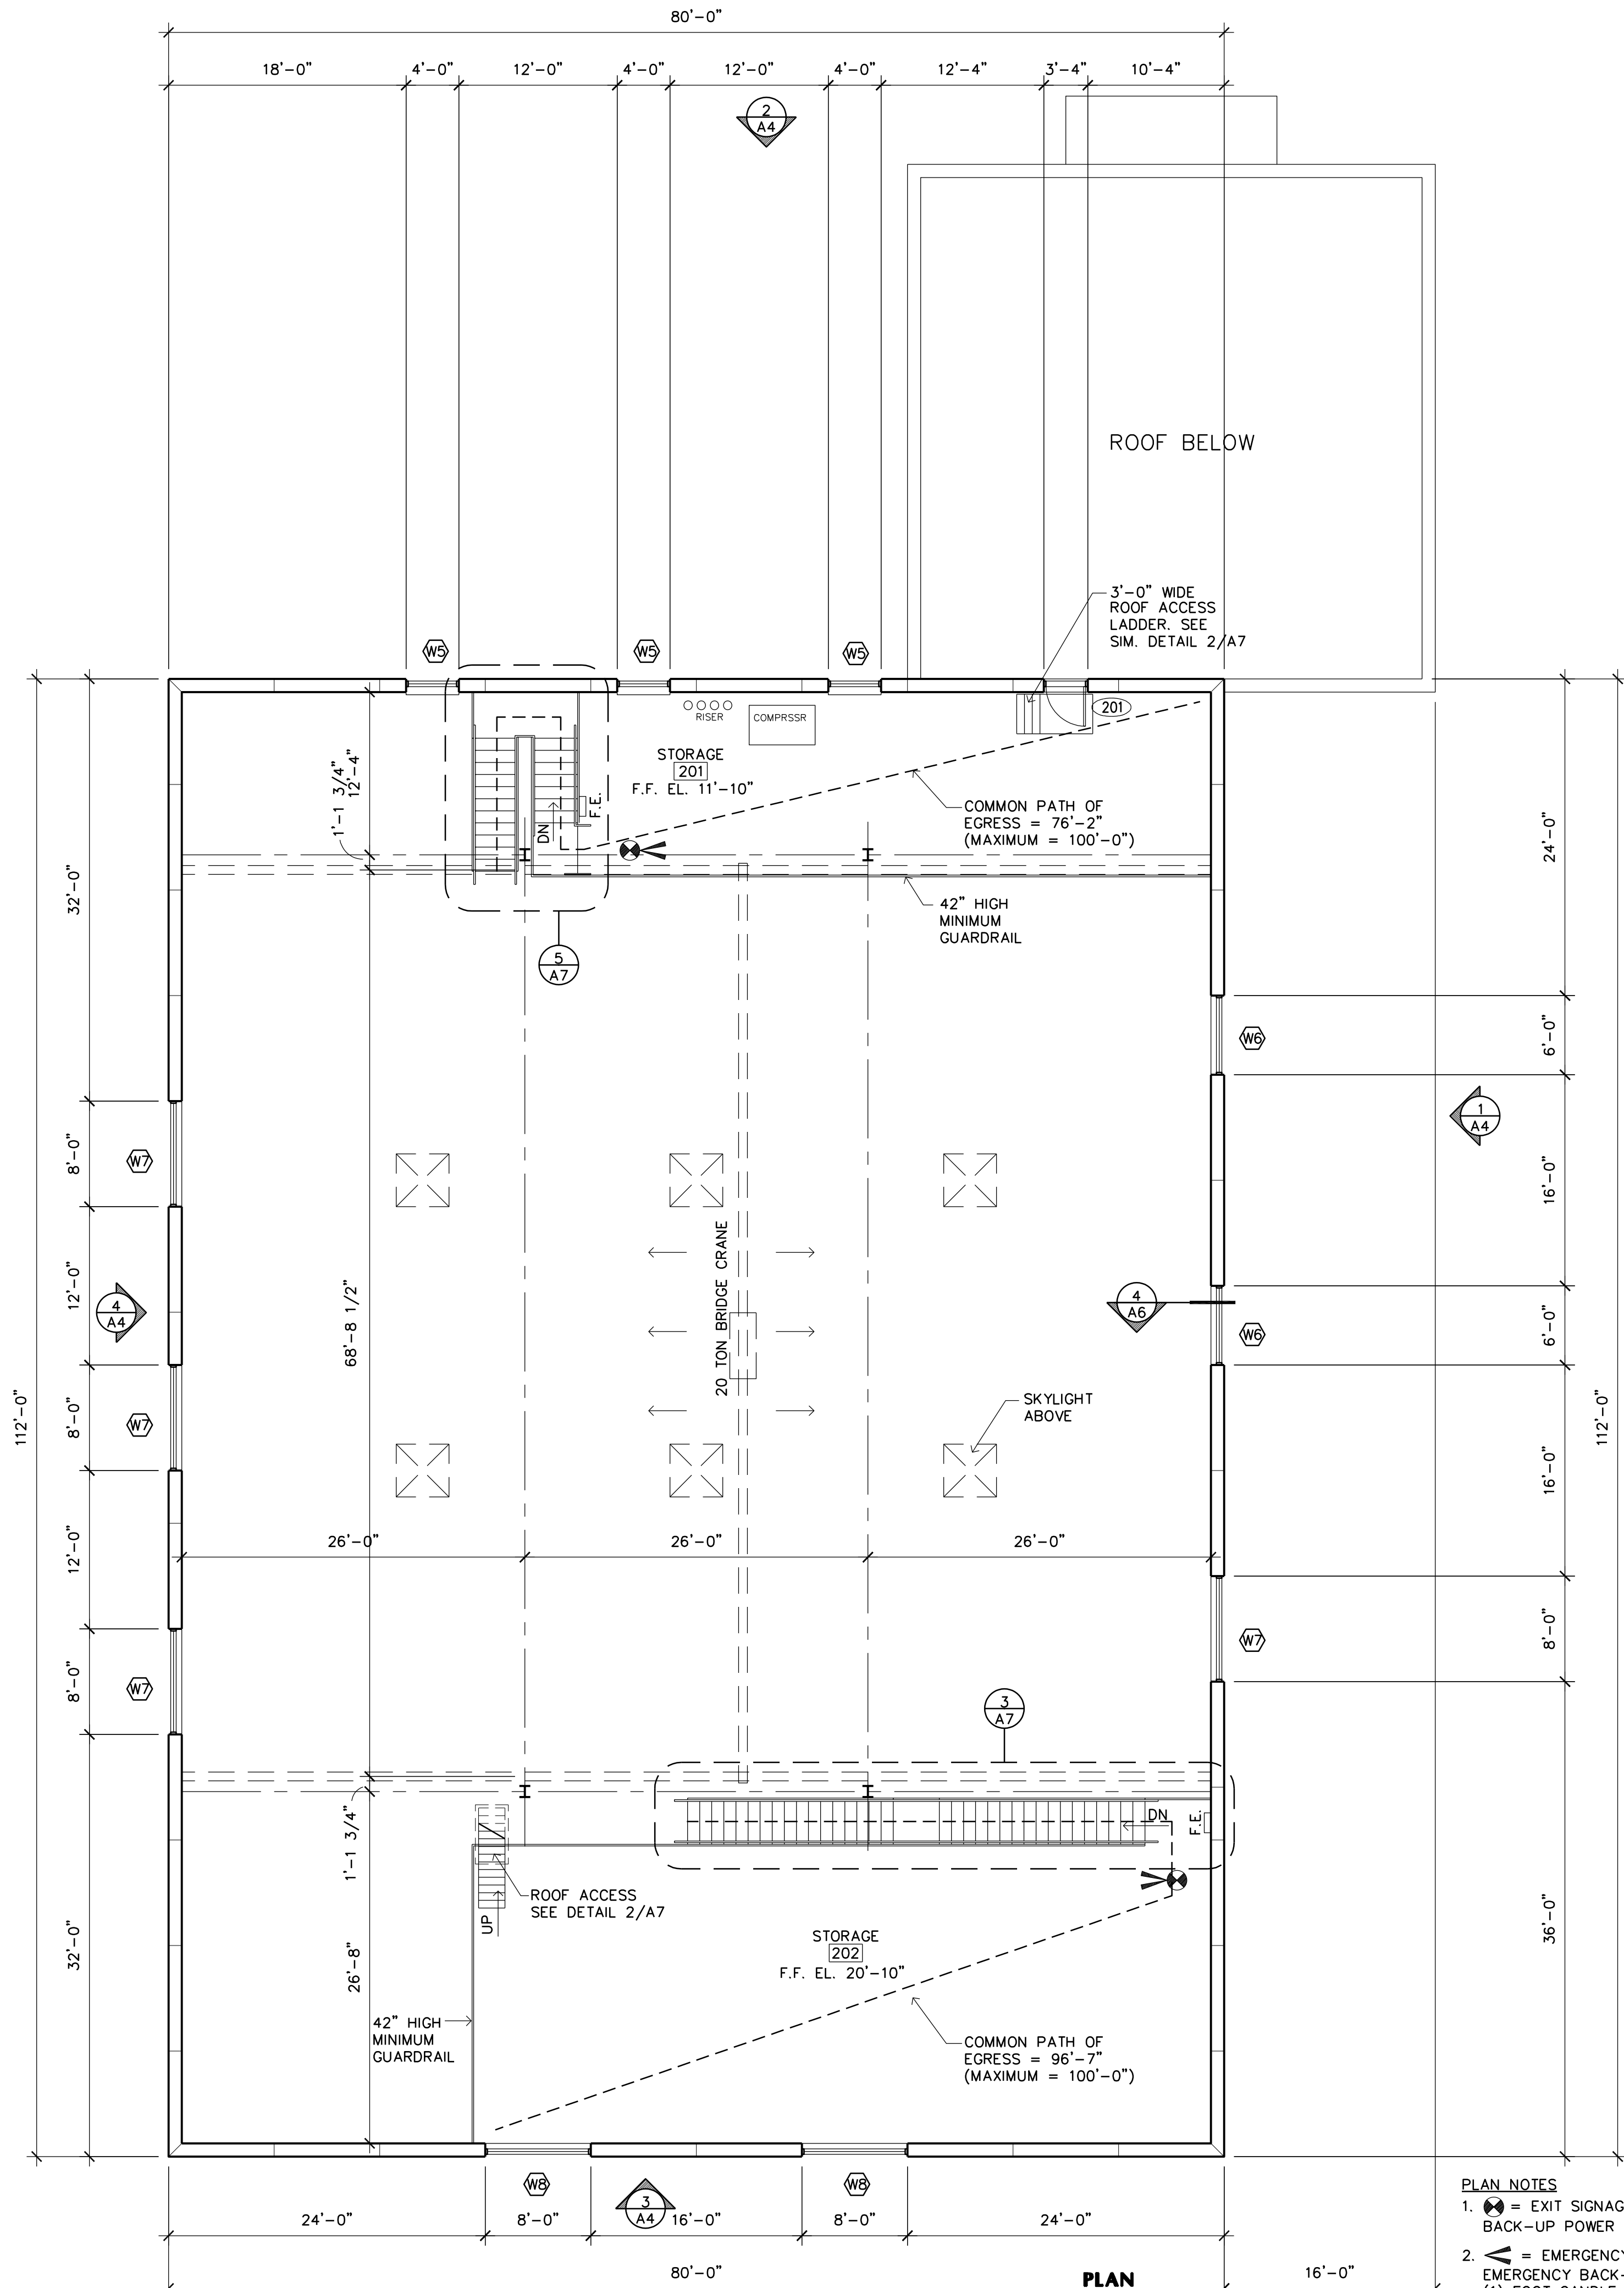

2 MEZZANINE PLAN
A2 SCALE: 1/8" = 1'-0"

PLAN NOTES

1. EXIT SIGNAGE. PROVIDE EMERGENCY BACK-UP POWER
2. EMERGENCY LIGHTING. PROVIDE EMERGENCY BACK-UP POWER AND (1) FOOT CANDLE AT THE WALKING SURFACE.
3. F.E. = FIRE EXTINGUISHER. VERIFY SIZE AND SPACING WITH BUILDING OFFICIAL.

