



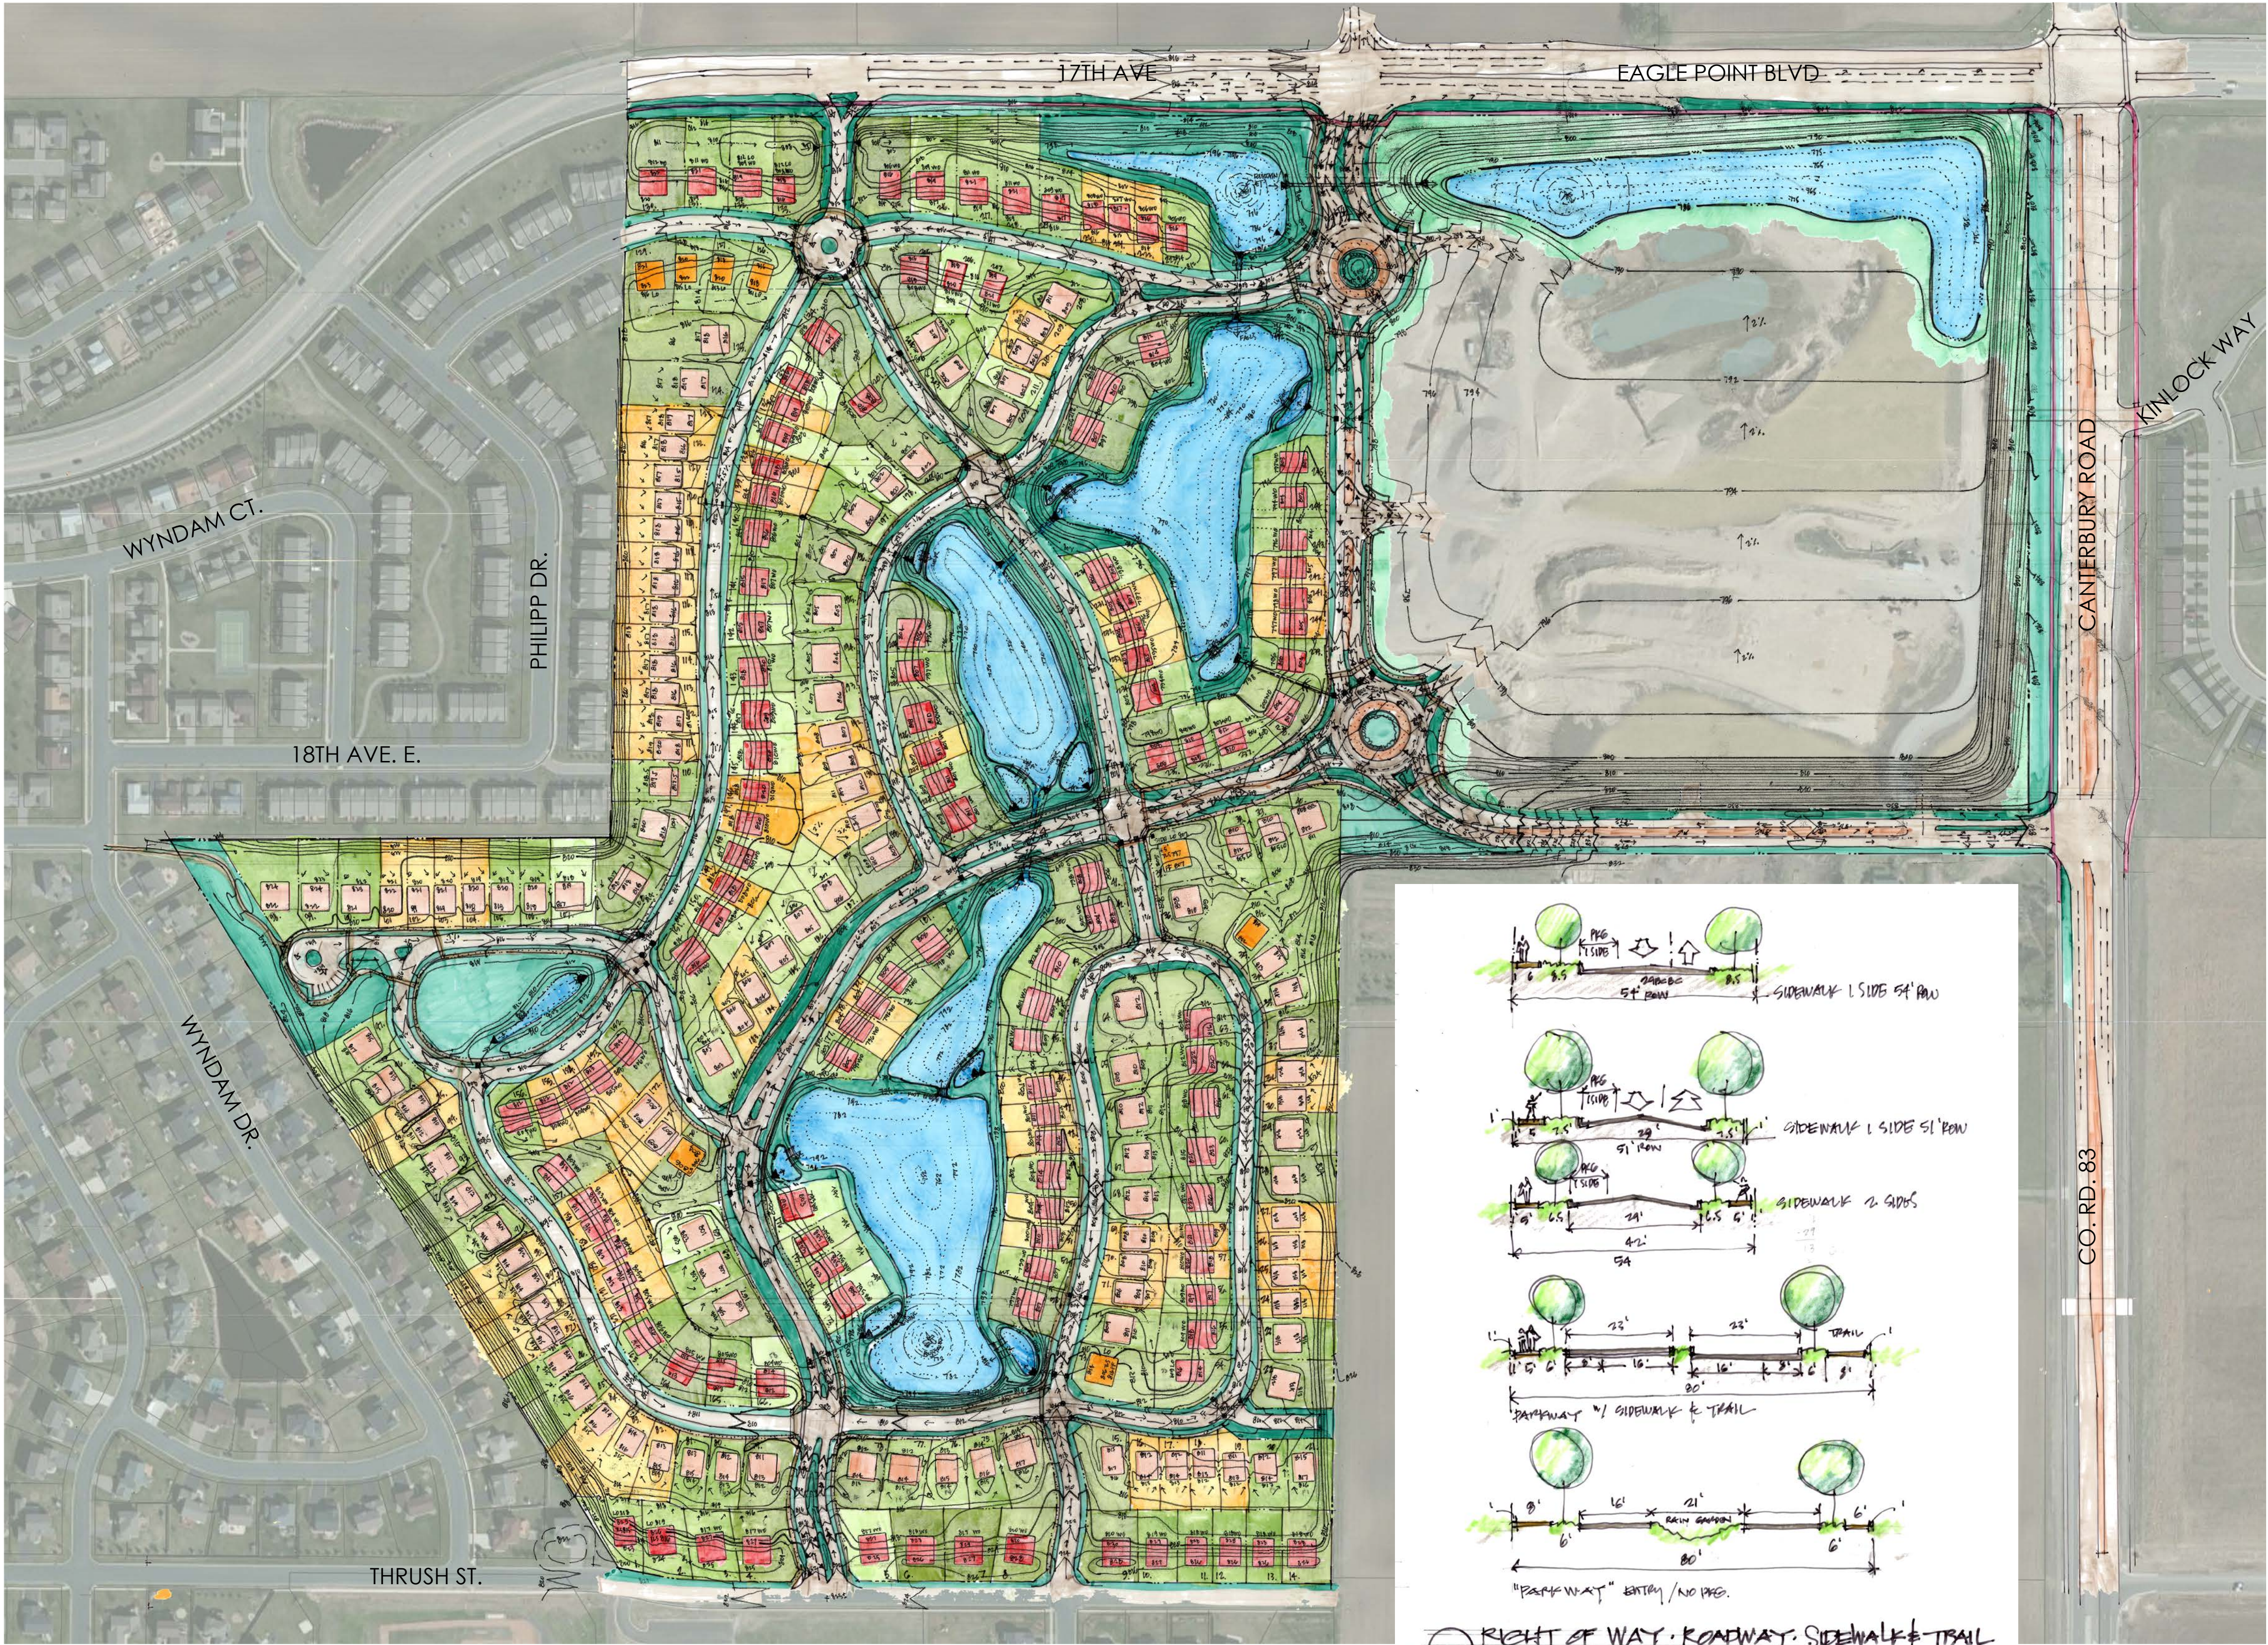

- Site Data:** (All data is approximate)
- SITE AREA (APPROX.):..... 133 ACRES
 - COMMERCIAL AREA NE: 33 ACRES
 - PONDING : 8.9% OF SITE.....11.9 ACRES
 - PARK + PONDS: 10.8% OF GR. SITE: ...14.4 ACRES

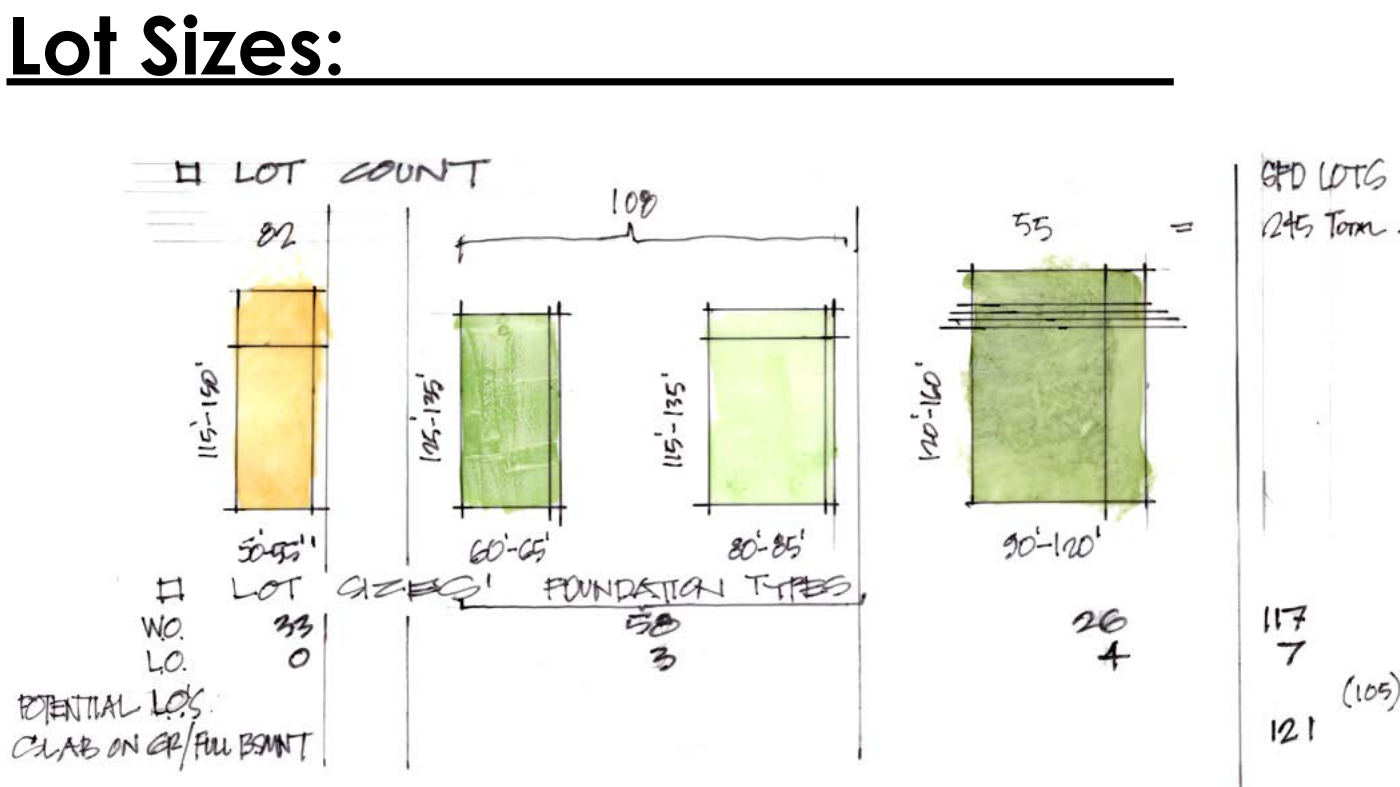

- Foundation Types:**
- ON GRADE WITH FULL BASEMENT OR SLAB-ON-GRADE (121)
 - LOOK OUT LOWER LEVEL (7)
 - WALKOUT LOWER LEVEL (117)
- (245)

