

ALTA/NSPS LAND TITLE SURVEY



LEGEND & SYMBOLS

- | | |
|---|---------------------------|
| ① | FOUND MONUMENT (AS NOTED) |
| ② | SET MONUMENT (AS NOTED) |
| ③ | COMPUTED POINT |
| ④ | ADJUSTED POINT |

TEMPORARY BENCHMARK INFORMATION

TBM#1
FOUND 3" ALUMINUM DISK
STAMPED "OVERPASS 2002"
PUBLISHED NORTHING: 978751.22
PUBLISHED EASTING: 2778361.36
ELEVATION: 767.12'

SET MAG NAIL
ELEVATION: 747.82'

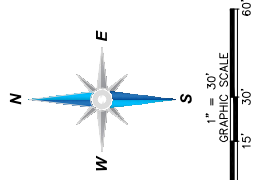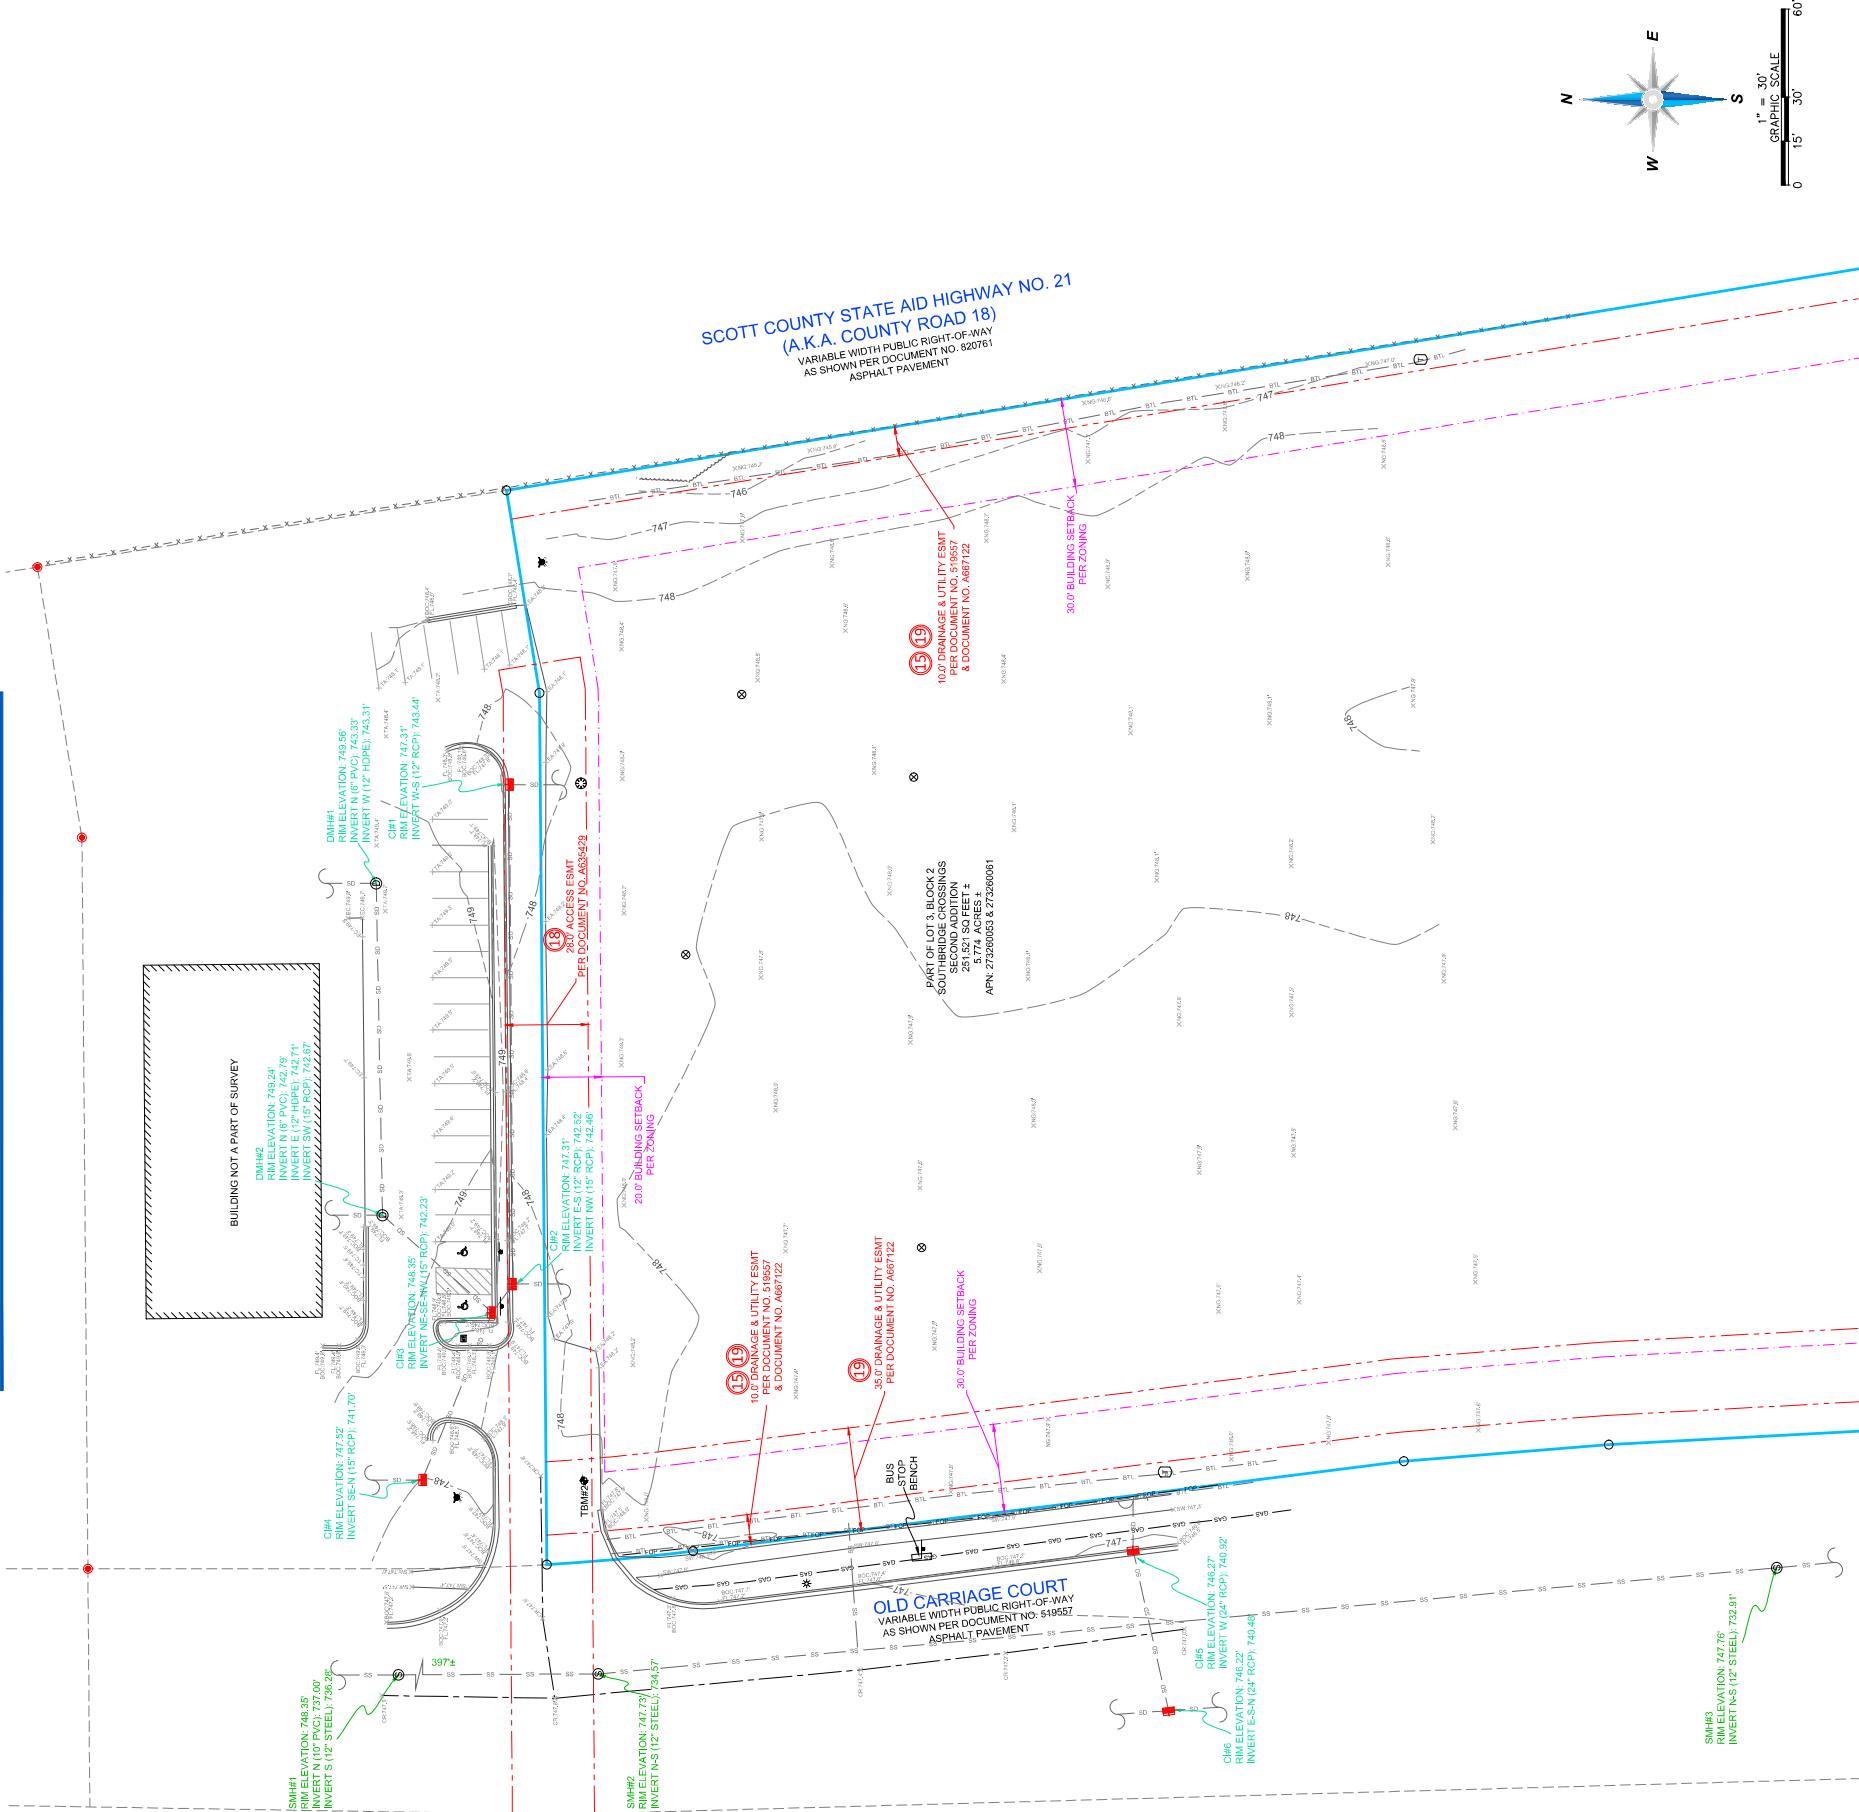

		Surveying Engineering Mapping
BLEW & ASSOCIATES, P.A. 3825 N. SHILOH DRIVE - FAYETTEVILLE, AR 72703 EMAIL: SURVEY@BLEWINC.COM FAX: 479.582.1883 OFFICE: 479.433.4506 FAX: 479.582.1883 EMAIL: SURVEY@BLEWINC.COM WWW.BLEWINC.COM		
SURVEYOR JOB NUMBER: 22-1170	SURVEY DRAWN BY: JC - 02/17/2022	FIELD PROJECT MANAGER: CJS
SURVEY REVIEWED BY: ANM/TJS		