
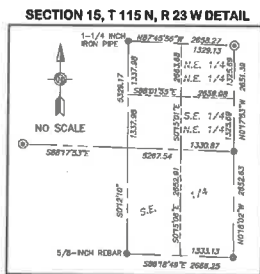



RIVER VALLEY BUSINESS PARK

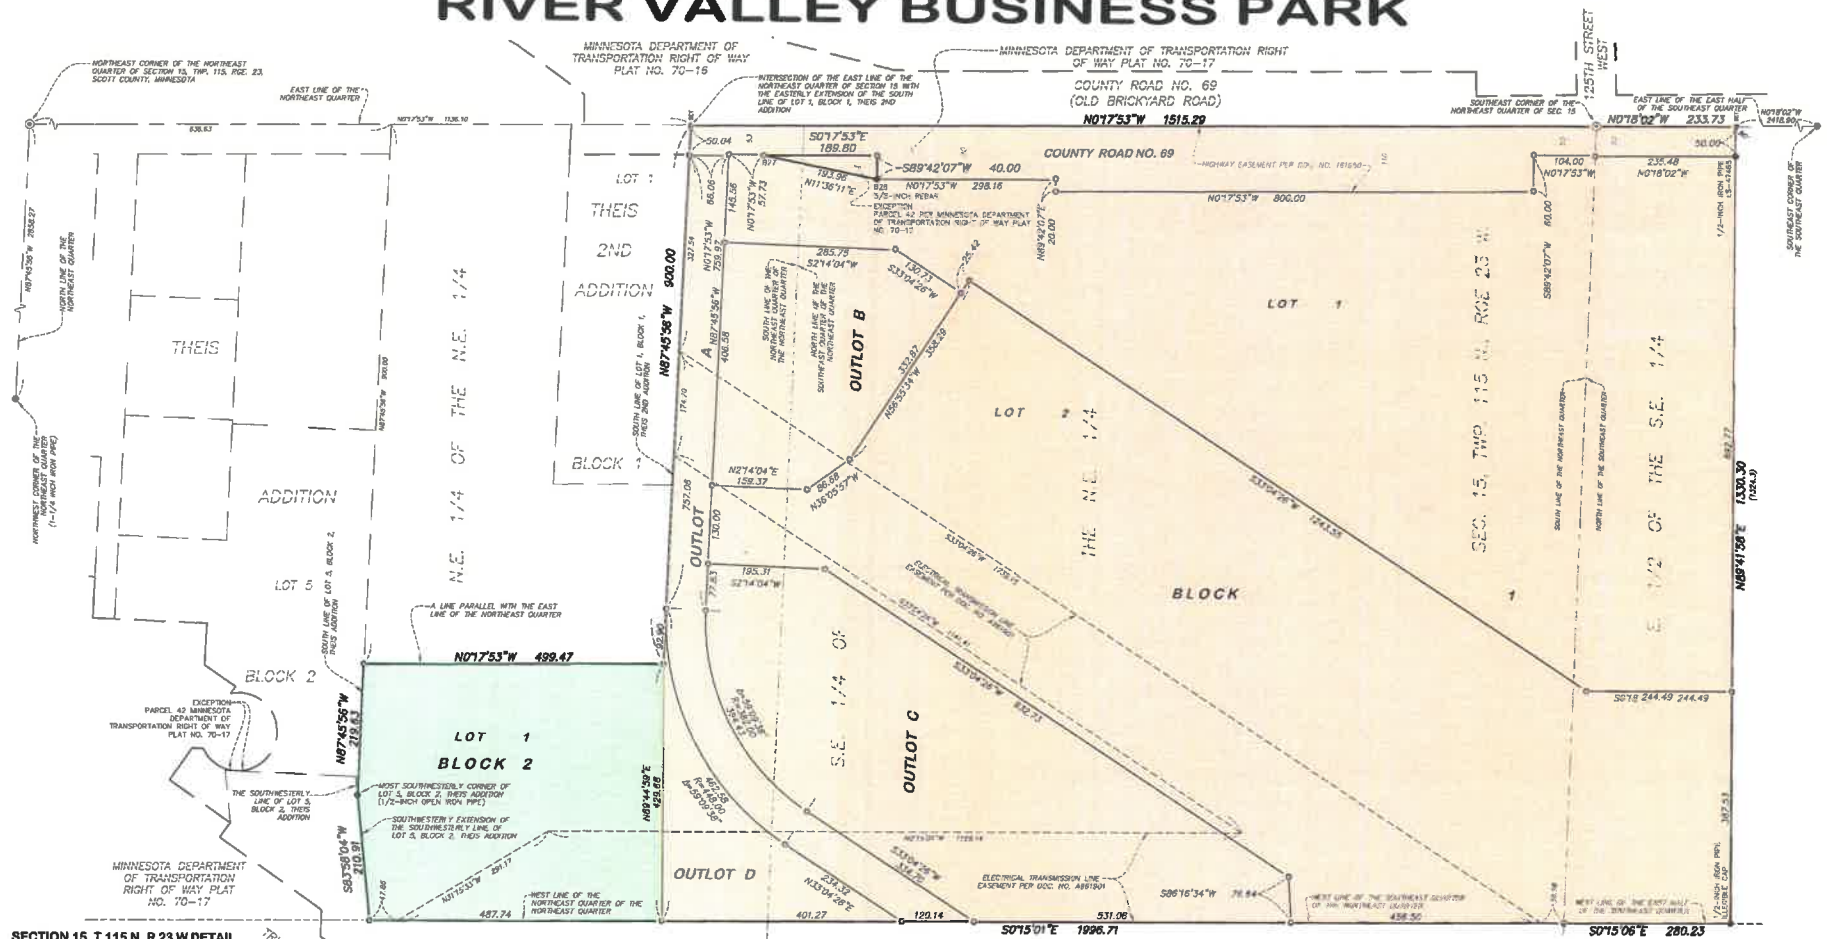

Area proposed to be amended to
Zone BP - BUSINESS PARK

Area to remain as Zone ~~XXXXXX~~
AGRICULTURAL PRODUCTION

BASIS OF BEARINGS
The astral line of the Northeast Quarter of Section 15, Township 115 North, Range 23 West is assumed to bear North 00 degrees 17 minutes 53 seconds West.

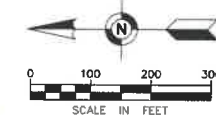

DENOTES FOUND IRON MONUMENT AS NOTED

- DENOTES FOUND IRON MONUMENT AS NOTED
● FOUND SCOTT COUNTY BRASS
CAPPED MONUMENT
⊙ SET 5/8 INCH x 18 INCH REBAR
MARKED WITH LICENSE NO. 47475
⊙ SET PK NAIL
B26 CORNER PER MINNESOTA
DEPARTMENT OF TRANSPORTATION
RIGHT OF WAY PLAT NO. 70-17



Egan, Field & Nowak, Inc.
land surveyors since 1872