


PRAIRIE MEADOWS - STORMWATER PLAN & POST-DEVELOPMENT DRAINAGE AREAS

CSAH NO. 17 (MARSHALL RD.)

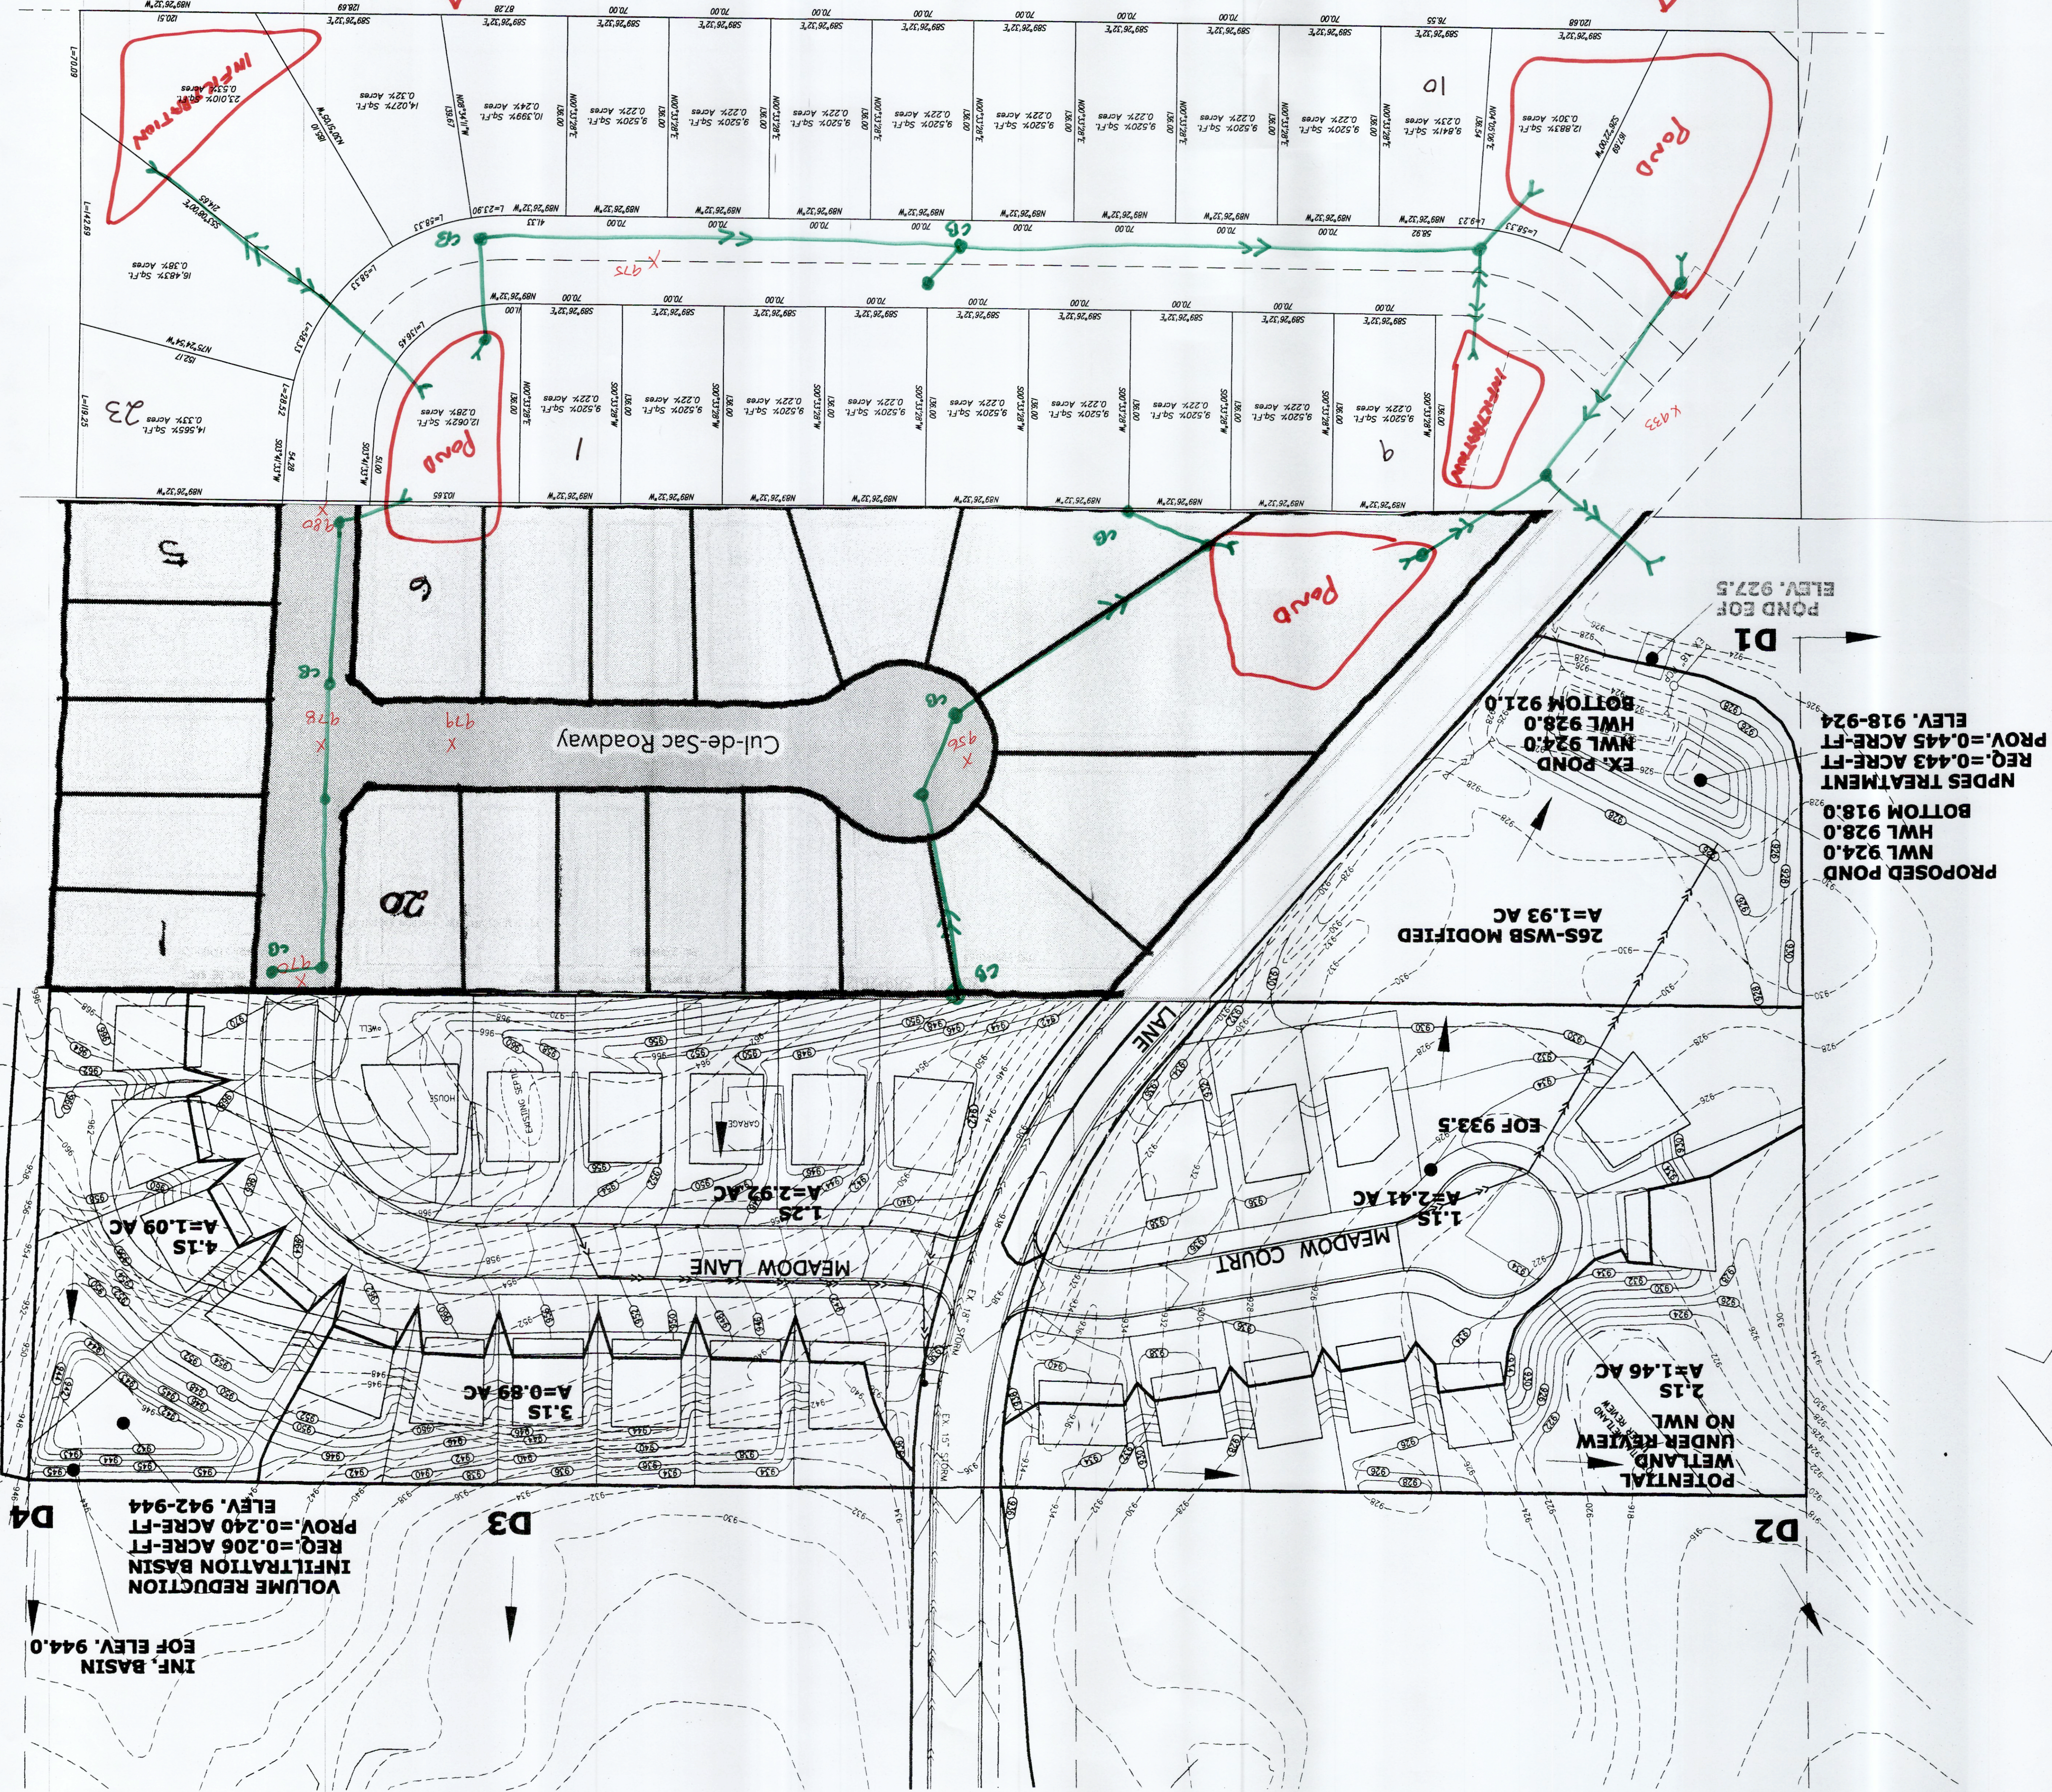

LEGEND	
PLAT BOUNDARY	---
SETBACK	---
EASEMENT	---
WETLAND	---
EX. CONTOUR	---
PROF. CONTOUR	---
DRAINAGE ARROW	---
EX. CATCH BASIN	---
PROF. CATCH BASIN	---
EX. STORM SEWER	---
PROF. STORM SEWER	---
EX. FES	---
PROF. FES	---
EX. STORM MH	---
PROF. STORM MH	---
EX. SAN. SEWER	---
PROF. SAN. SEWER	---
EX. WATERMAIN	---
PROF. WATERMAIN	---
EX. HYDRANT	---
PROF. HYDRANT	---
PROF. GATE VALVE	---
POWER POLE	---
GAS	---
TELEPHONE	---
ELEC.	---
OVERHEAD POWER	---

BM ELEV. 934.38
TIN W. OF JENNIFER LN. 190 FT. S. OF SAMARA ST.