



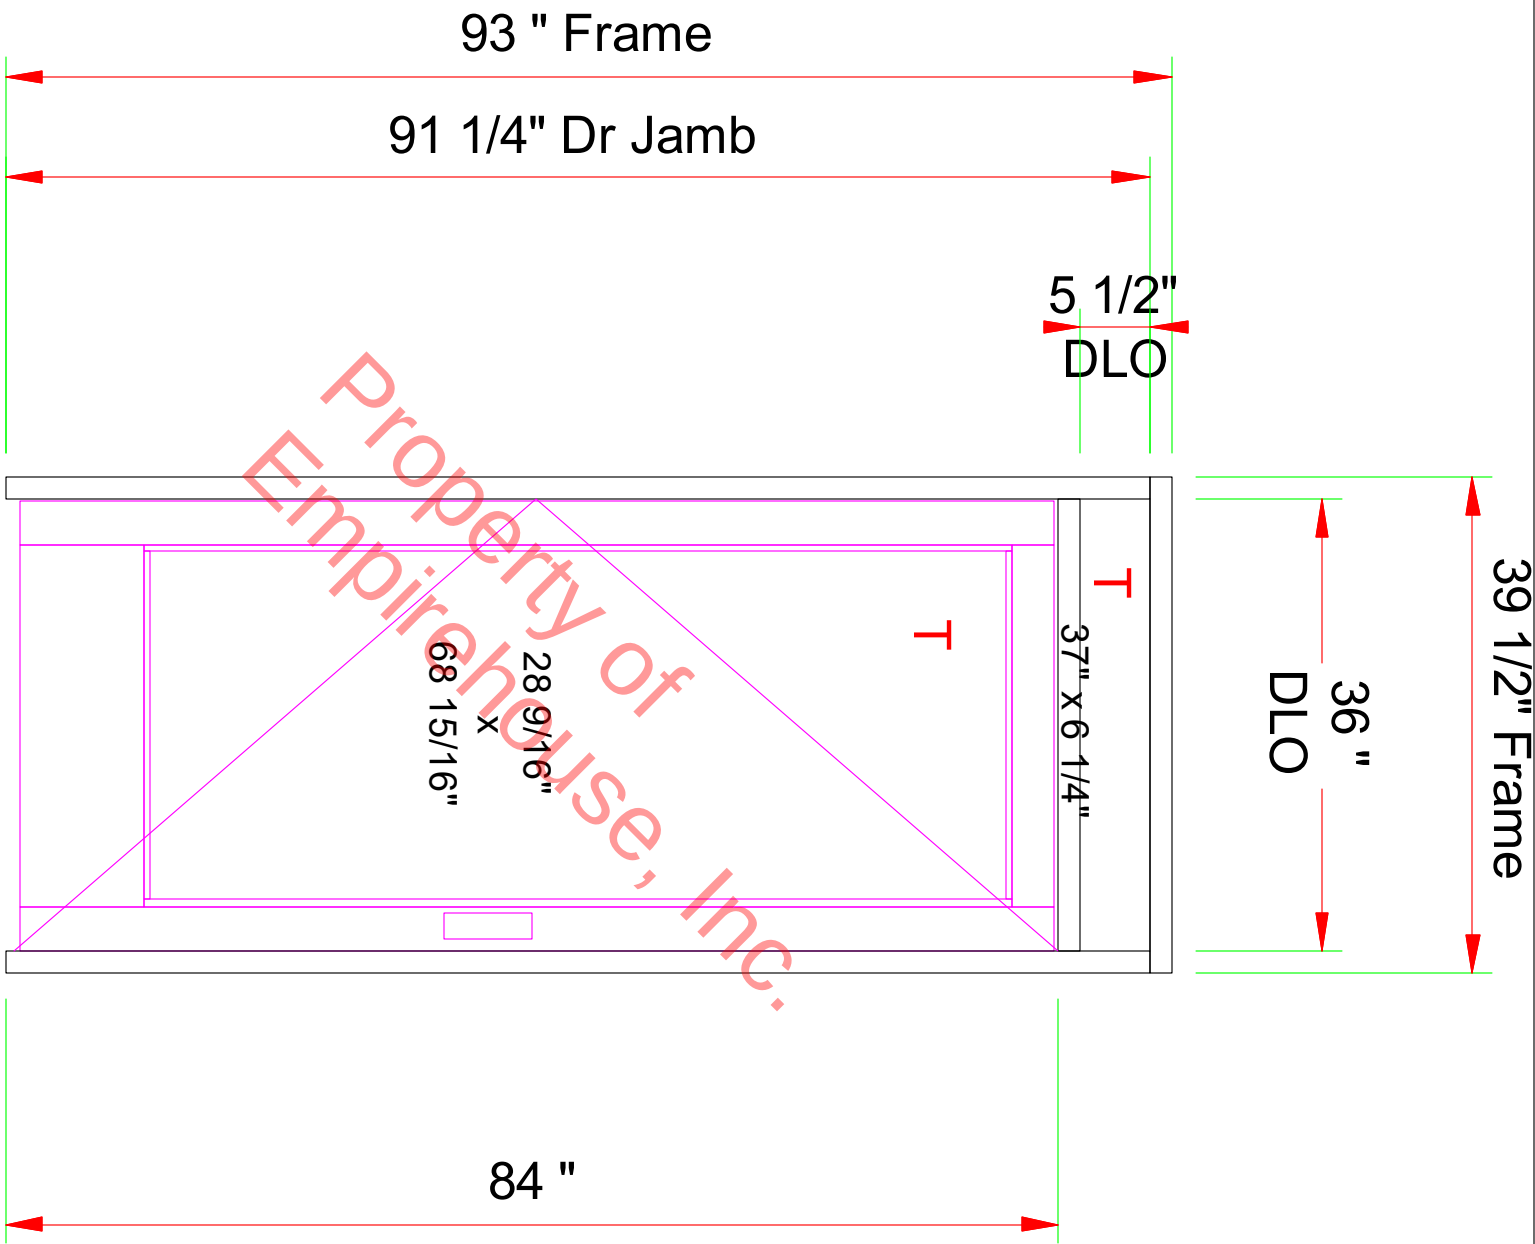


Bill's Toggery - #1 (1 Thus)
Frame: (Clear) 4.0 - CTS 1-3/4 x 4-1/2 - 2-5/8 inch
Backmember (interior view)

JOB NUMBER	JOB NAME	Empirehouse (Service Ops) 5200 Quincy St. Mounds View, MN	1
DRAWN BY Adam Griffith	Bill's Toggery		
DATE 7/26/2022	ARCHITECT		
	GENERAL CONTRACTOR		
			of 8

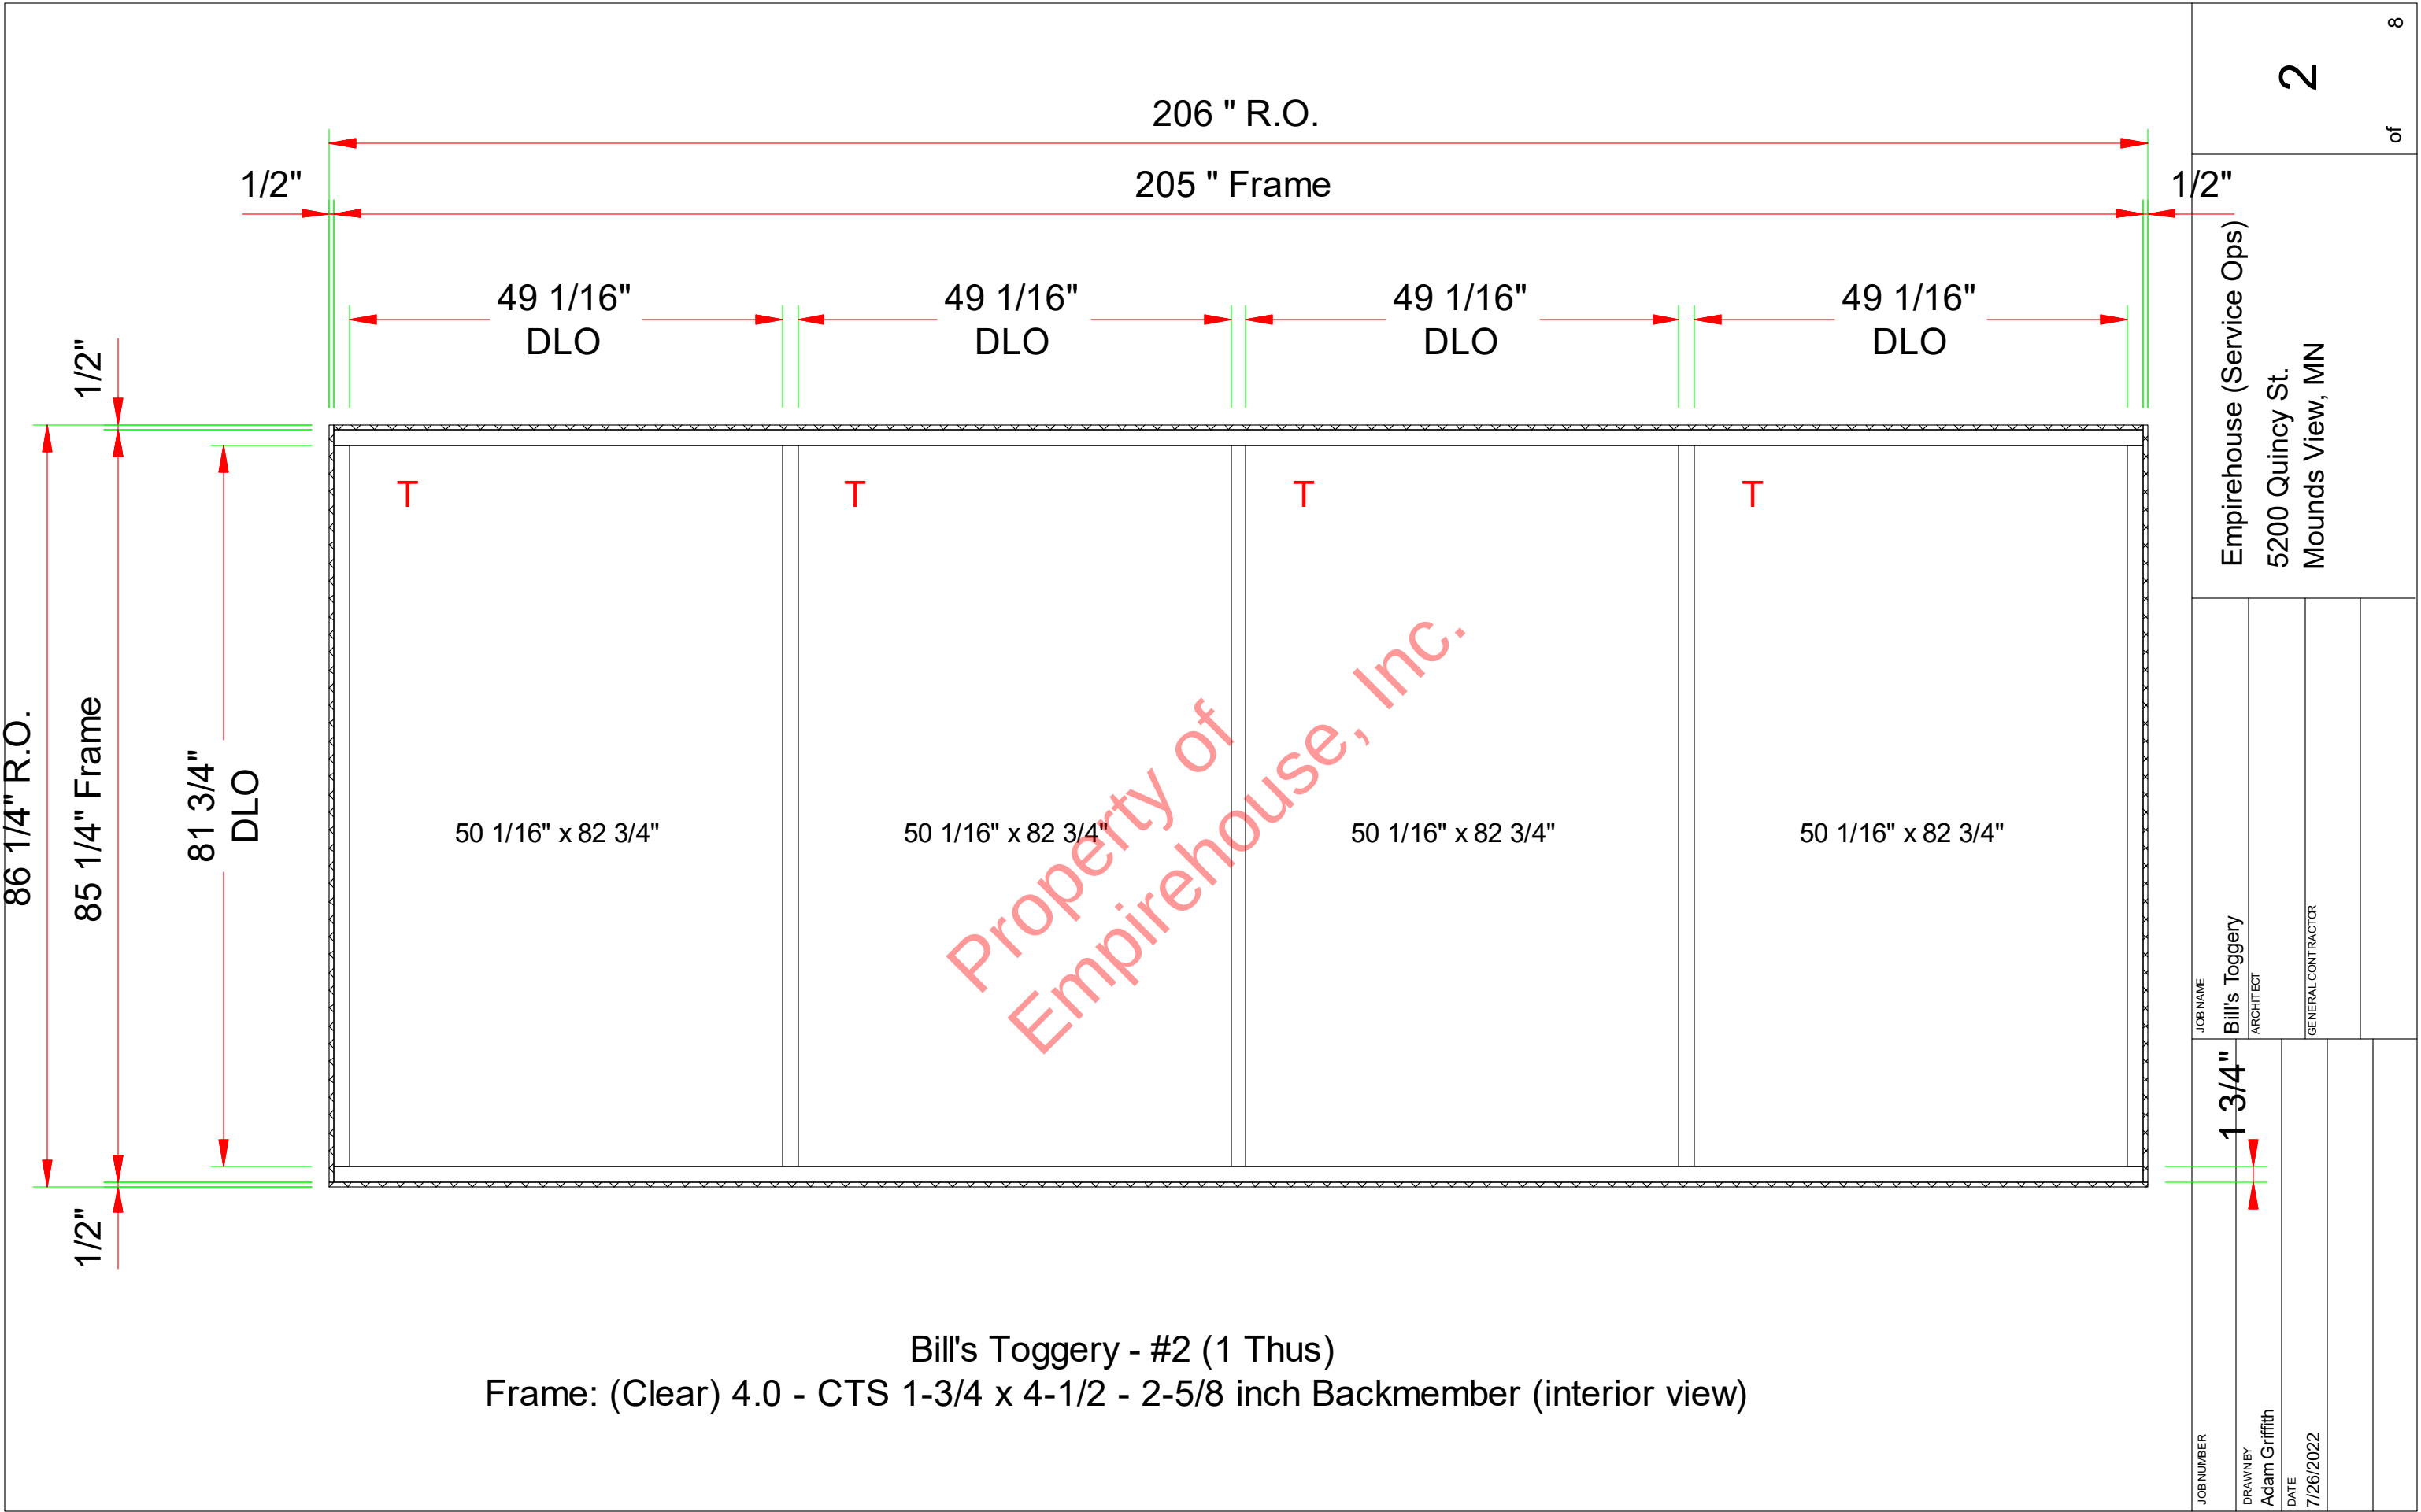



JOB NUMBER		JOB NAME		2	
DRAWN BY		Bill's Toggery		of	
DATE		ARCHITECT		8	
7/26/2022		GENERAL CONTRACTOR		Empirehouse (Service Ops)	
				5200 Quincy St.	
				Mounds View, MN	

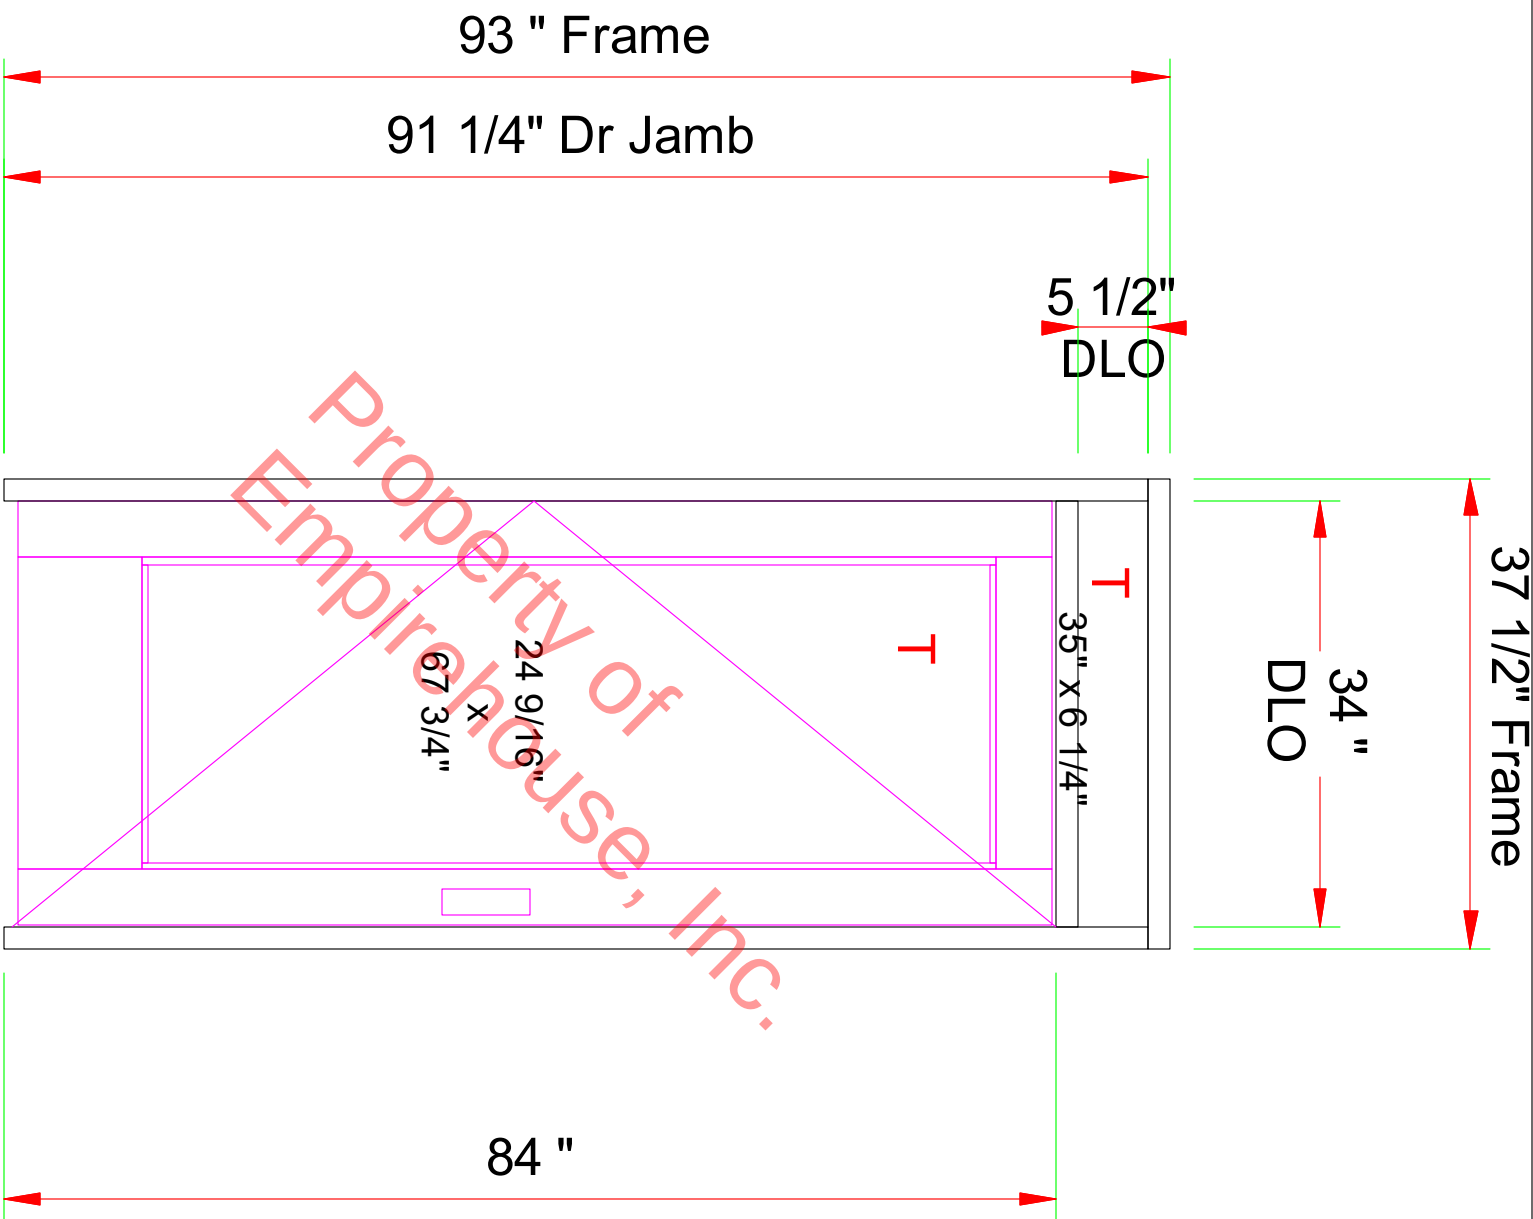

Bill's Toggery - #3 (1 Thus)
Frame: (Clear) 4.0 - CTS 1-3/4 x 4-1/2 - 2-5/8 inch
Backmember (interior view)


JOB NUMBER	JOB NAME	Empirehouse (Service Ops) 5200 Quincy St. Mounds View, MN	3 of 8
DRAWN BY Adam Griffith	Bill's Toggery ARCHITECT		
DATE 7/26/2022	GENERAL CONTRACTOR		

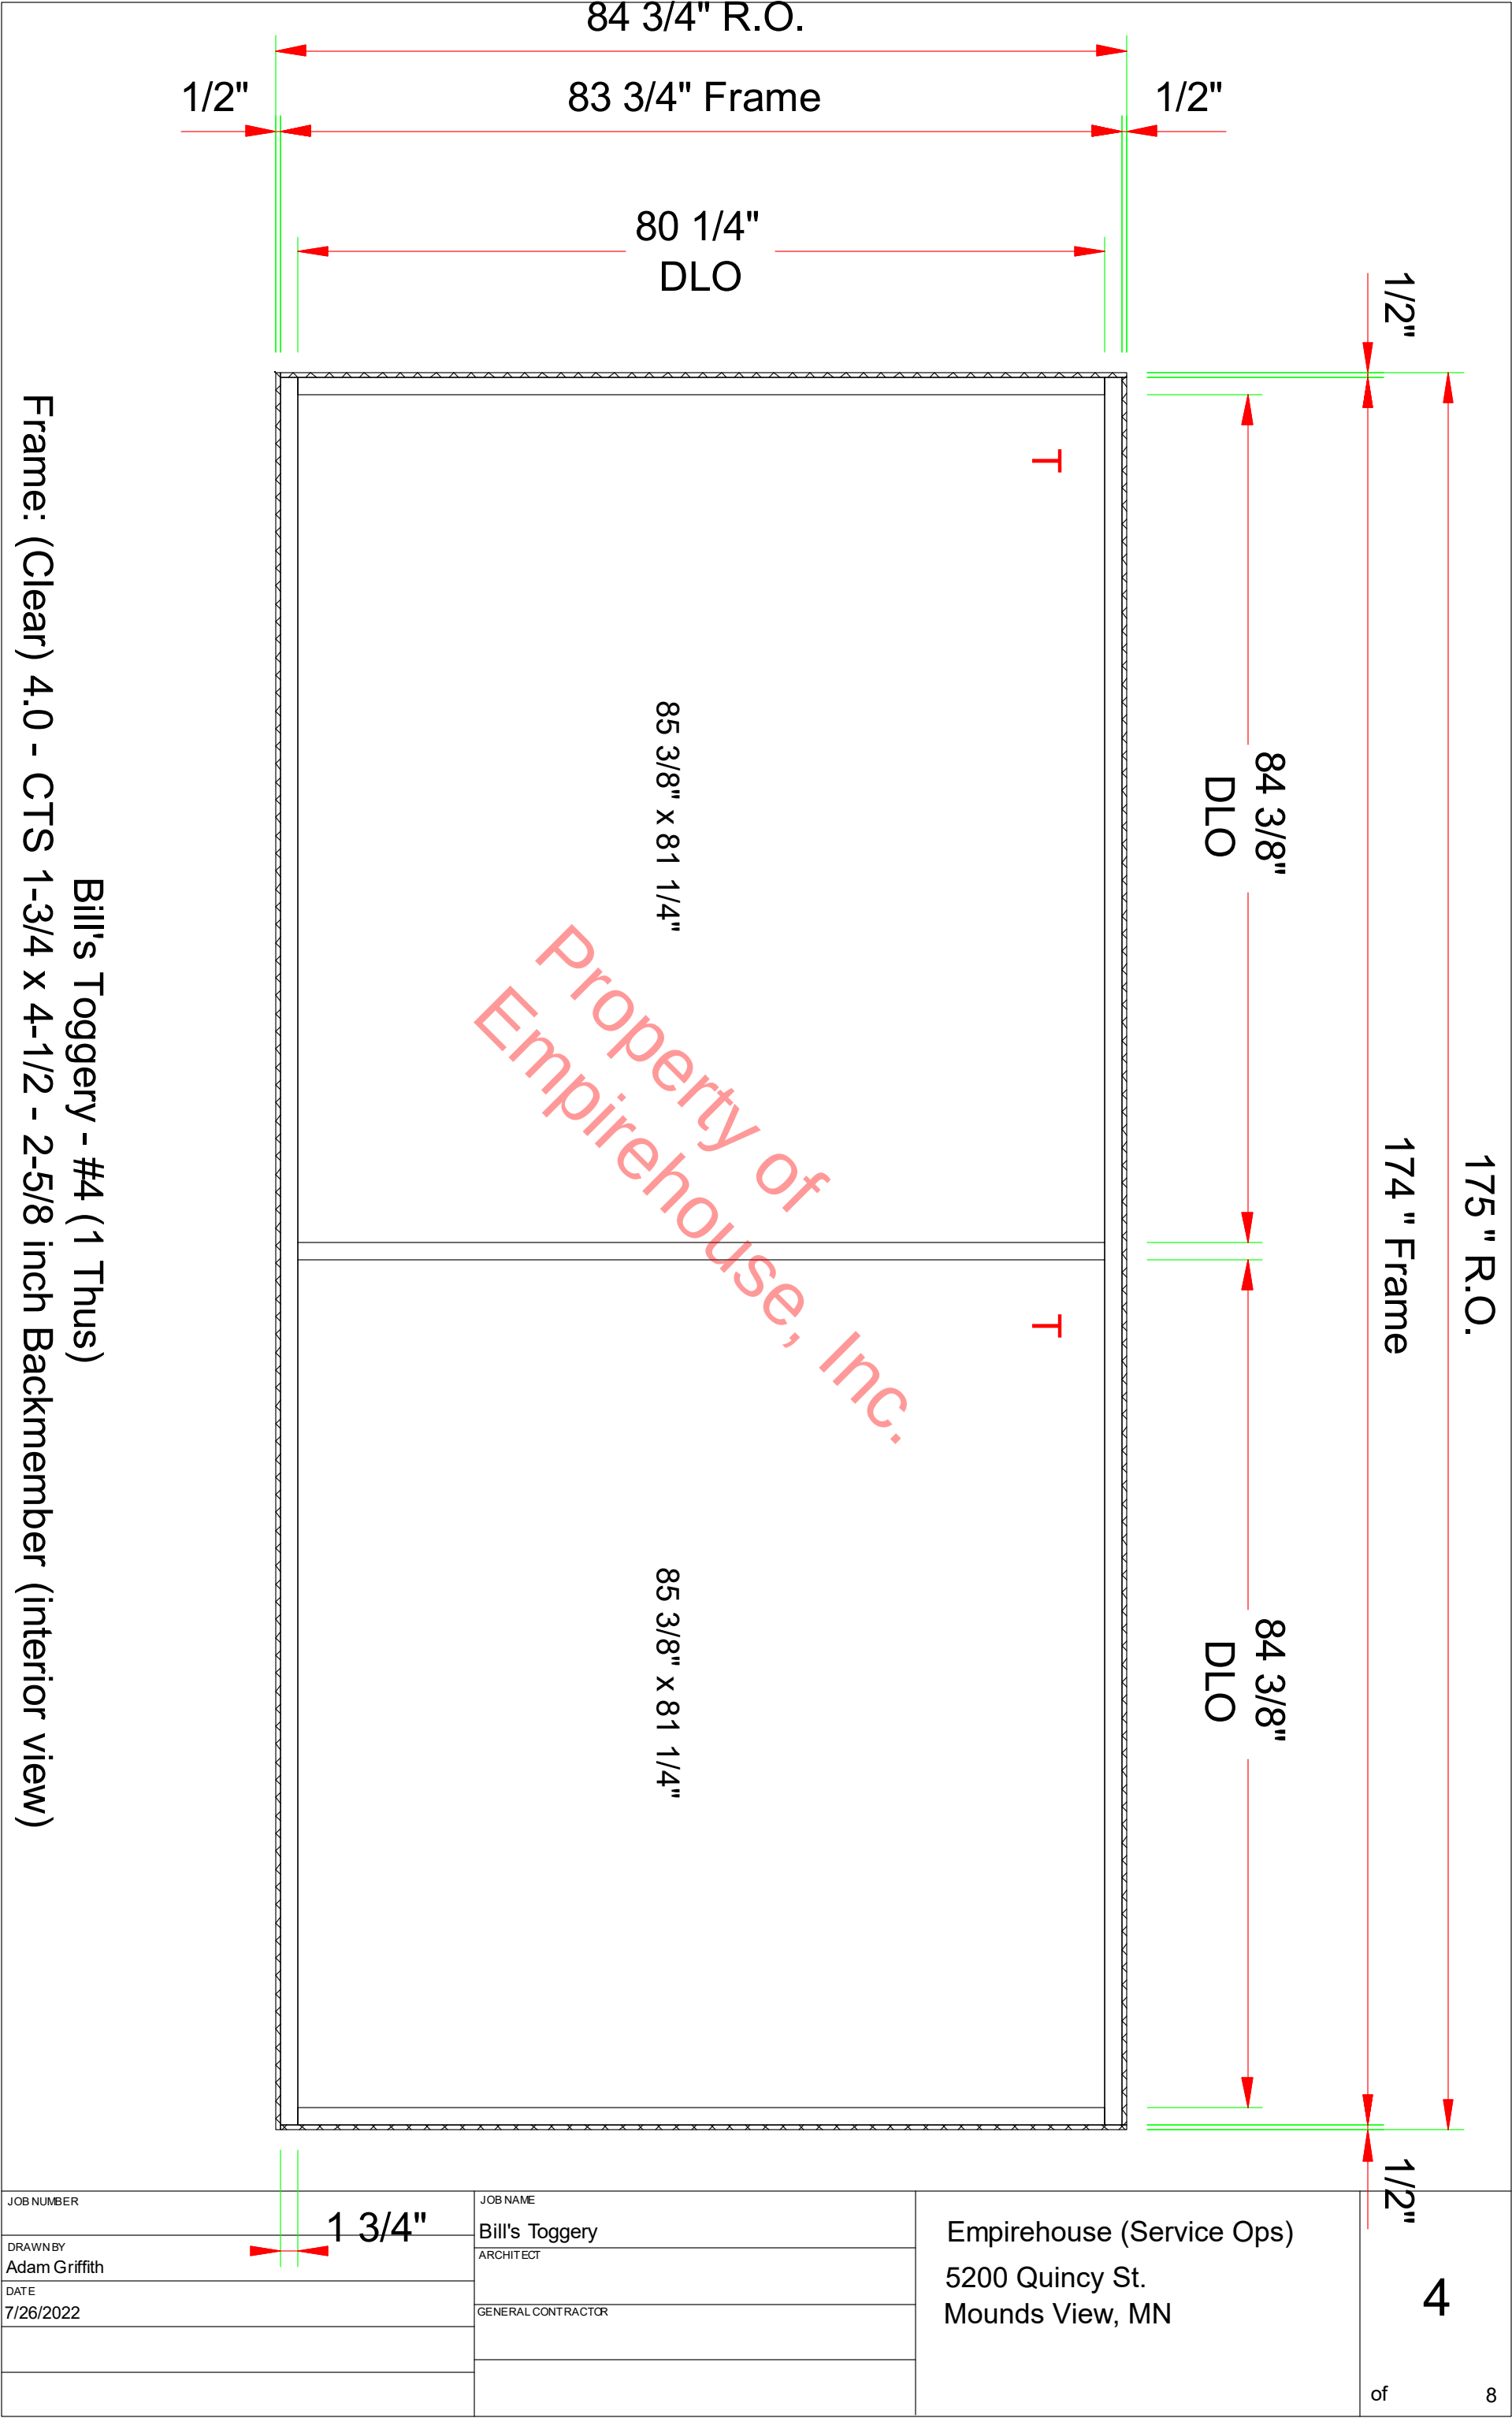

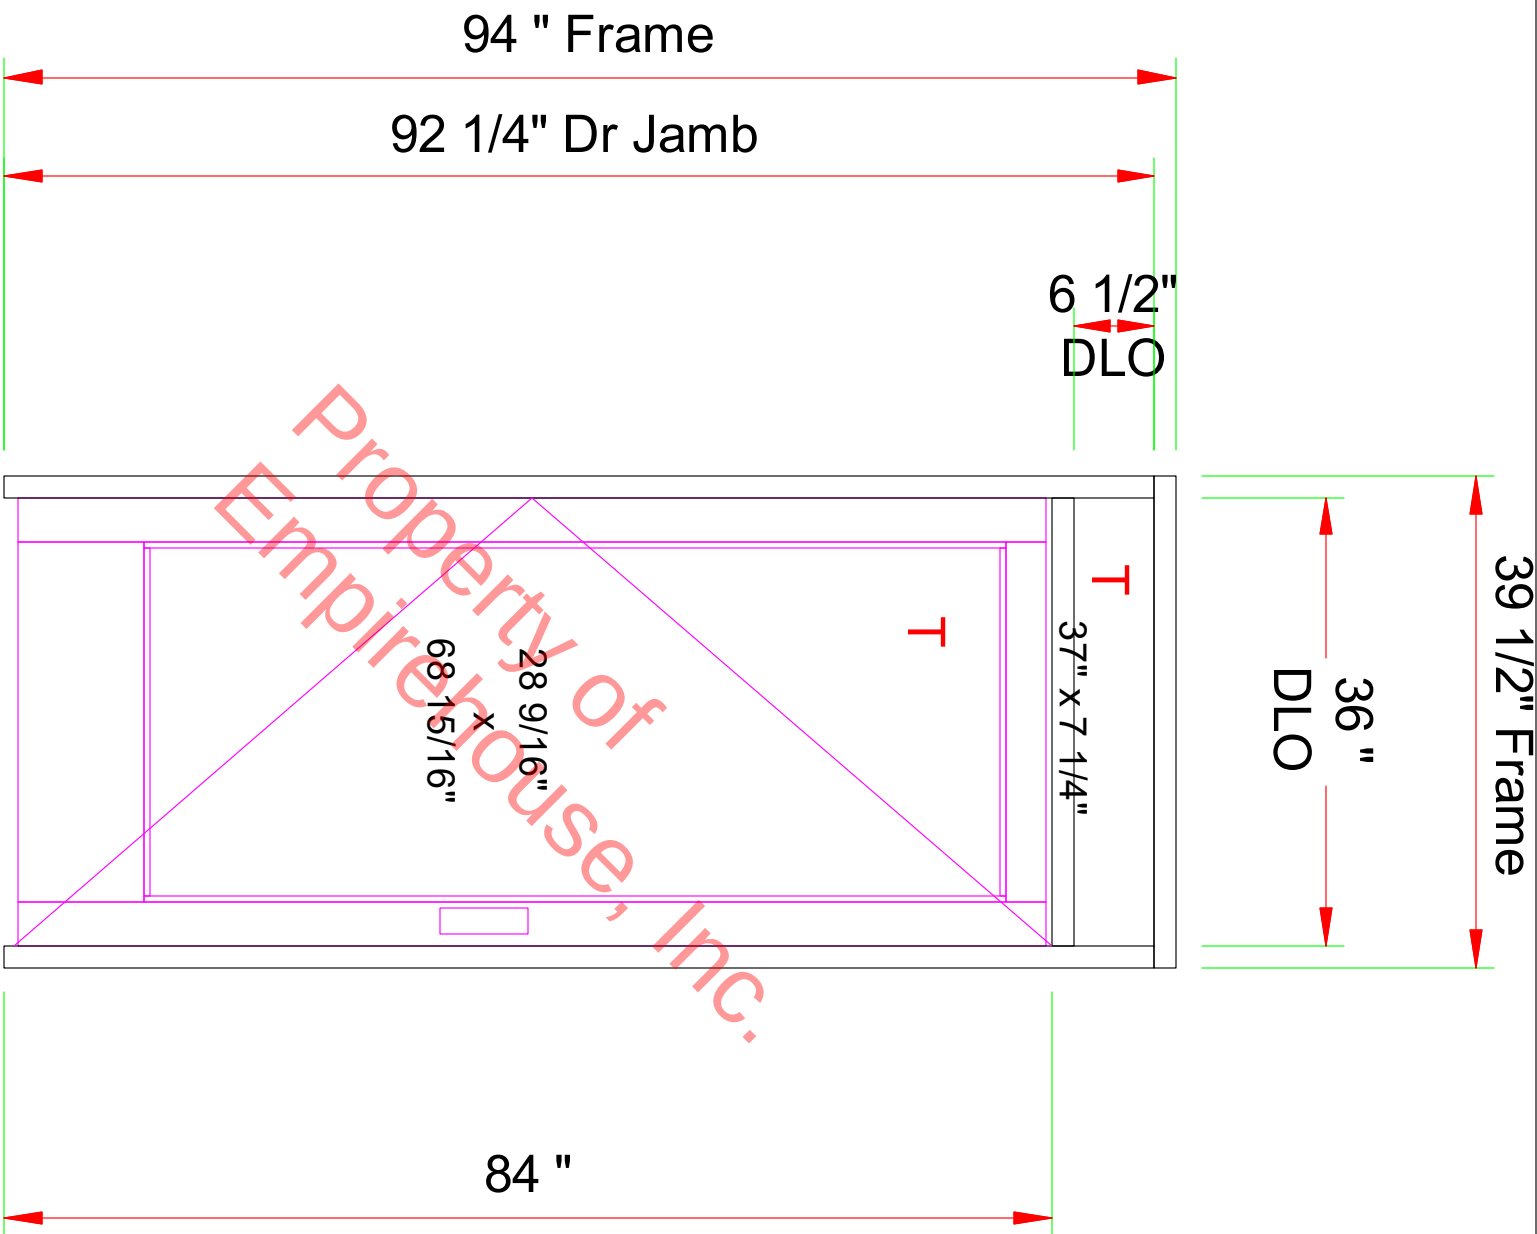

Bill's Toggery - #5 (1 Thus)
Frame: (Clear) 4.0 - CTS 1-3/4 x 4-1/2 - 2-5/8 inch
Backmember (interior view)


JOB NUMBER	JOB NAME	Empirehouse (Service Ops) 5200 Quincy St. Mounds View, MN	5
DRAWN BY Adam Griffith	Bill's Toggery		
DATE 7/26/2022	ARCHITECT		
	GENERAL CONTRACTOR		
			of 8

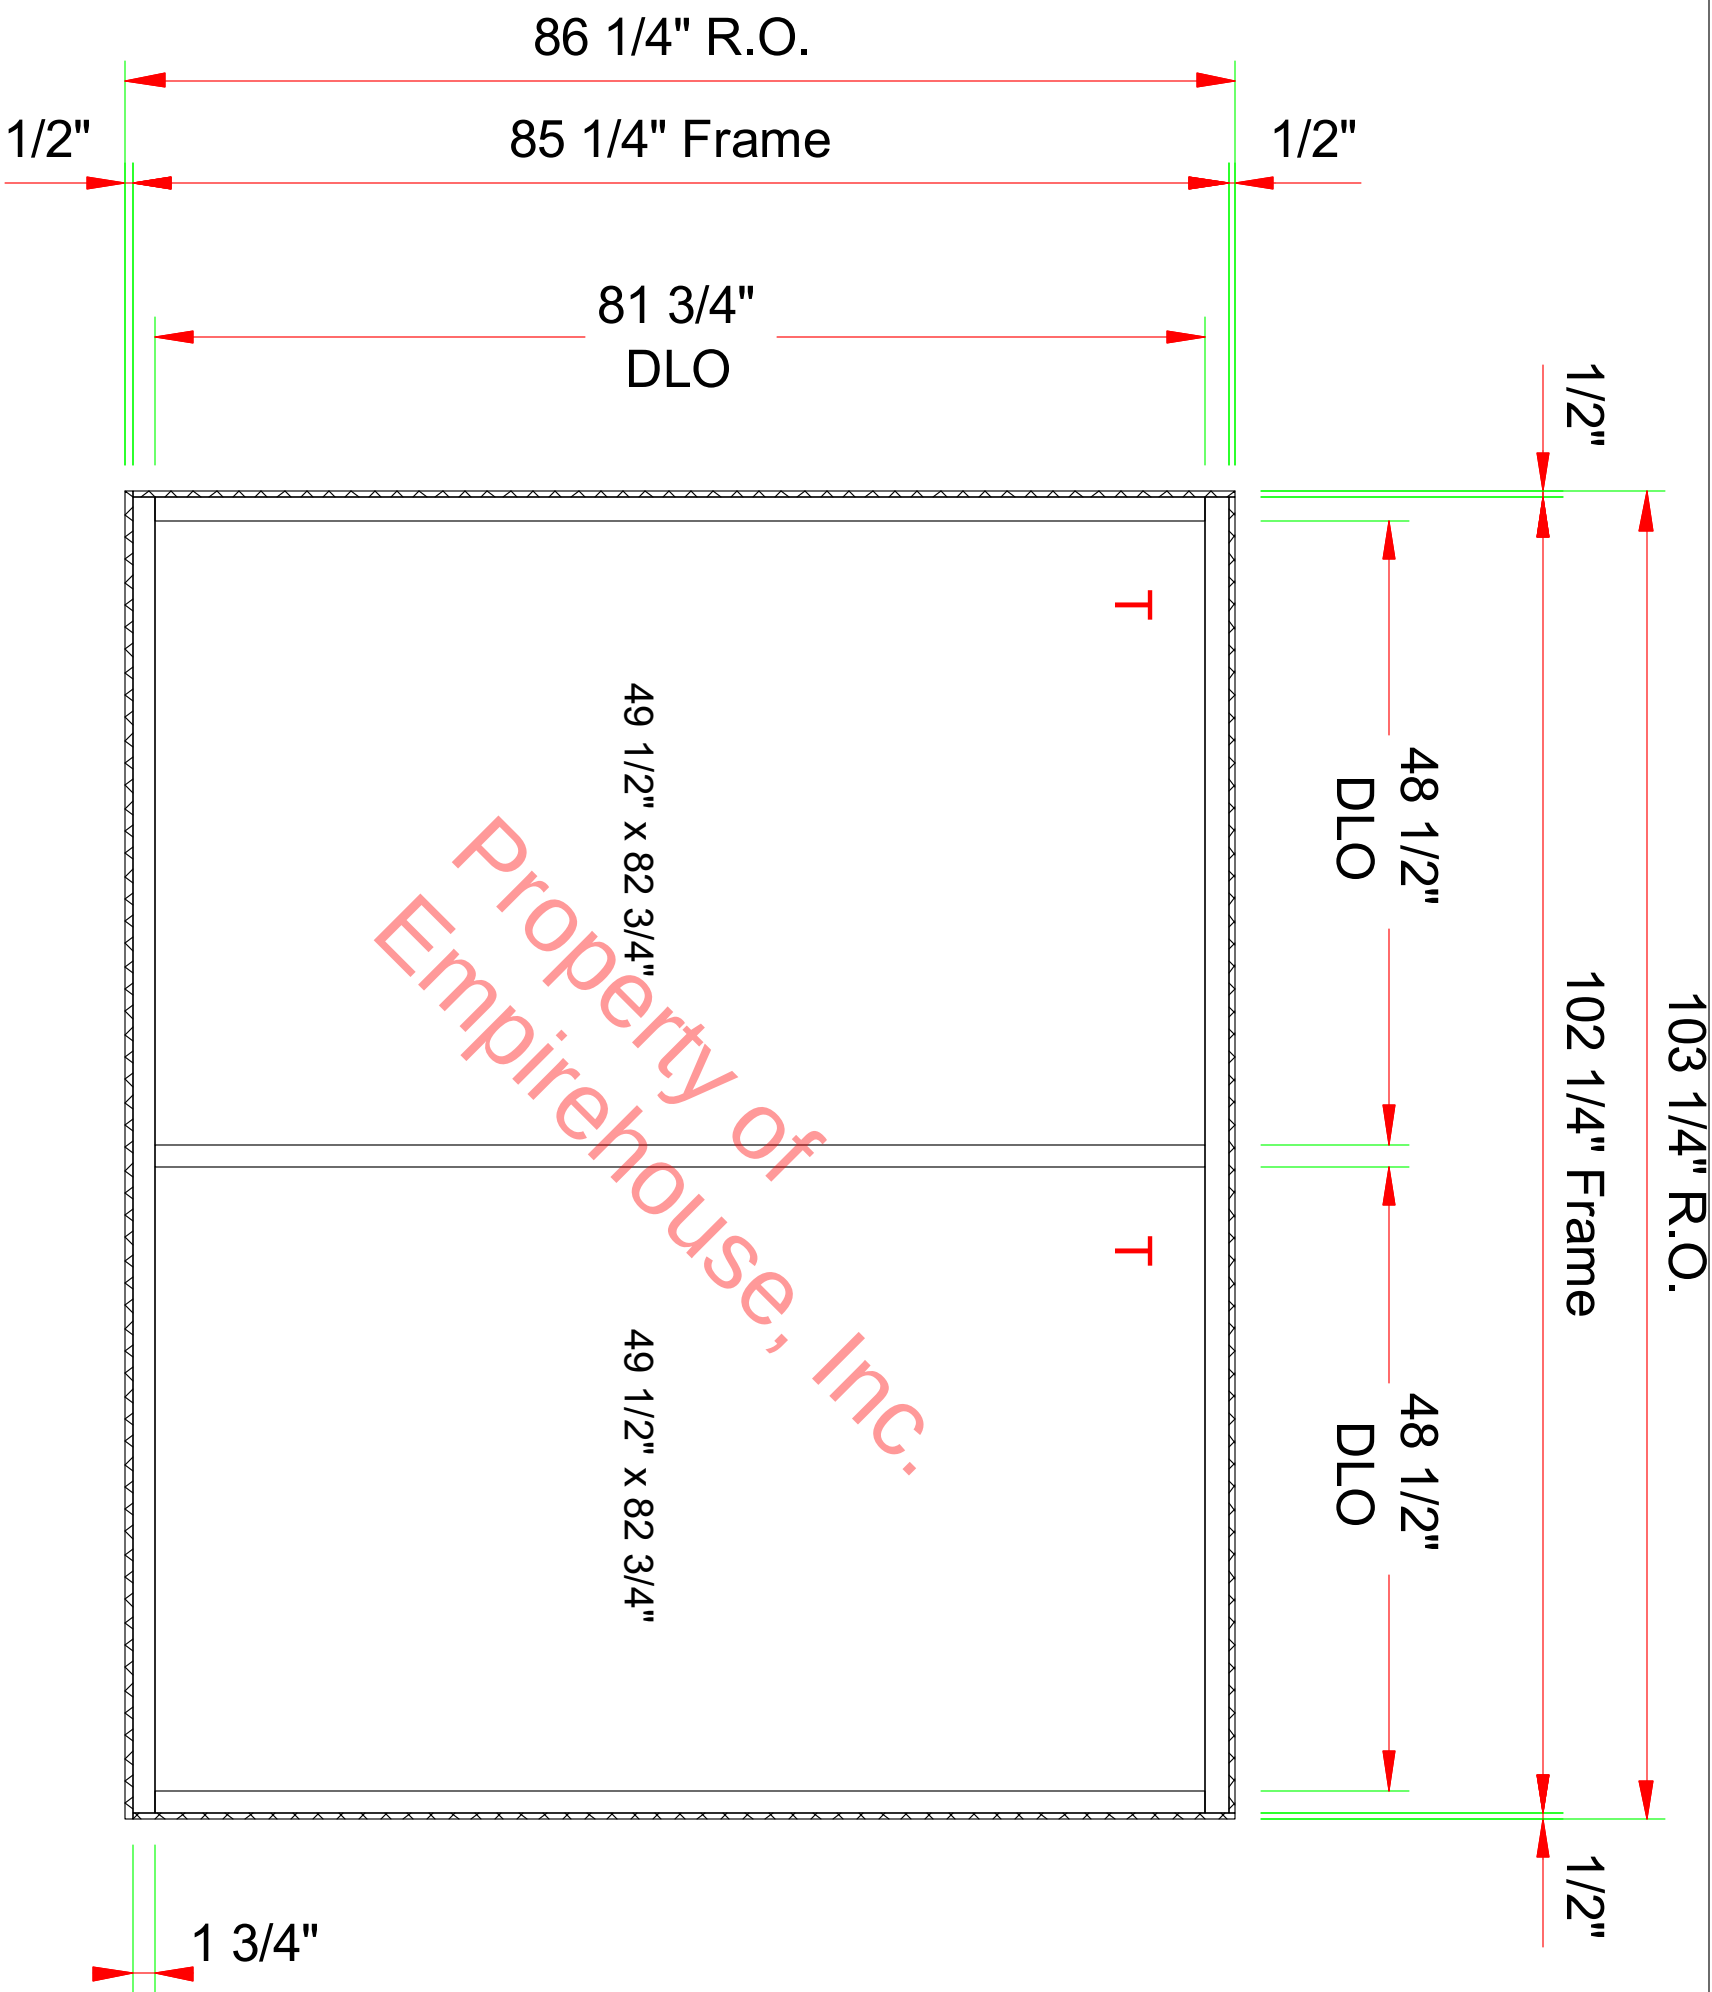

Bill's Toggery - #6 (1 Thus)

Frame: (Clear) 4.0 - CTS 1-3/4 x 4-1/2 - 2-5/8 inch Backmember (interior view)

JOB NUMBER	JOB NAME	Empirehouse (Service Ops) 5200 Quincy St. Mounds View, MN	6
DRAWN BY Adam Griffith	Bill's Toggery		
DATE 7/26/2022	ARCHITECT		
	GENERAL CONTRACTOR		
			of 8

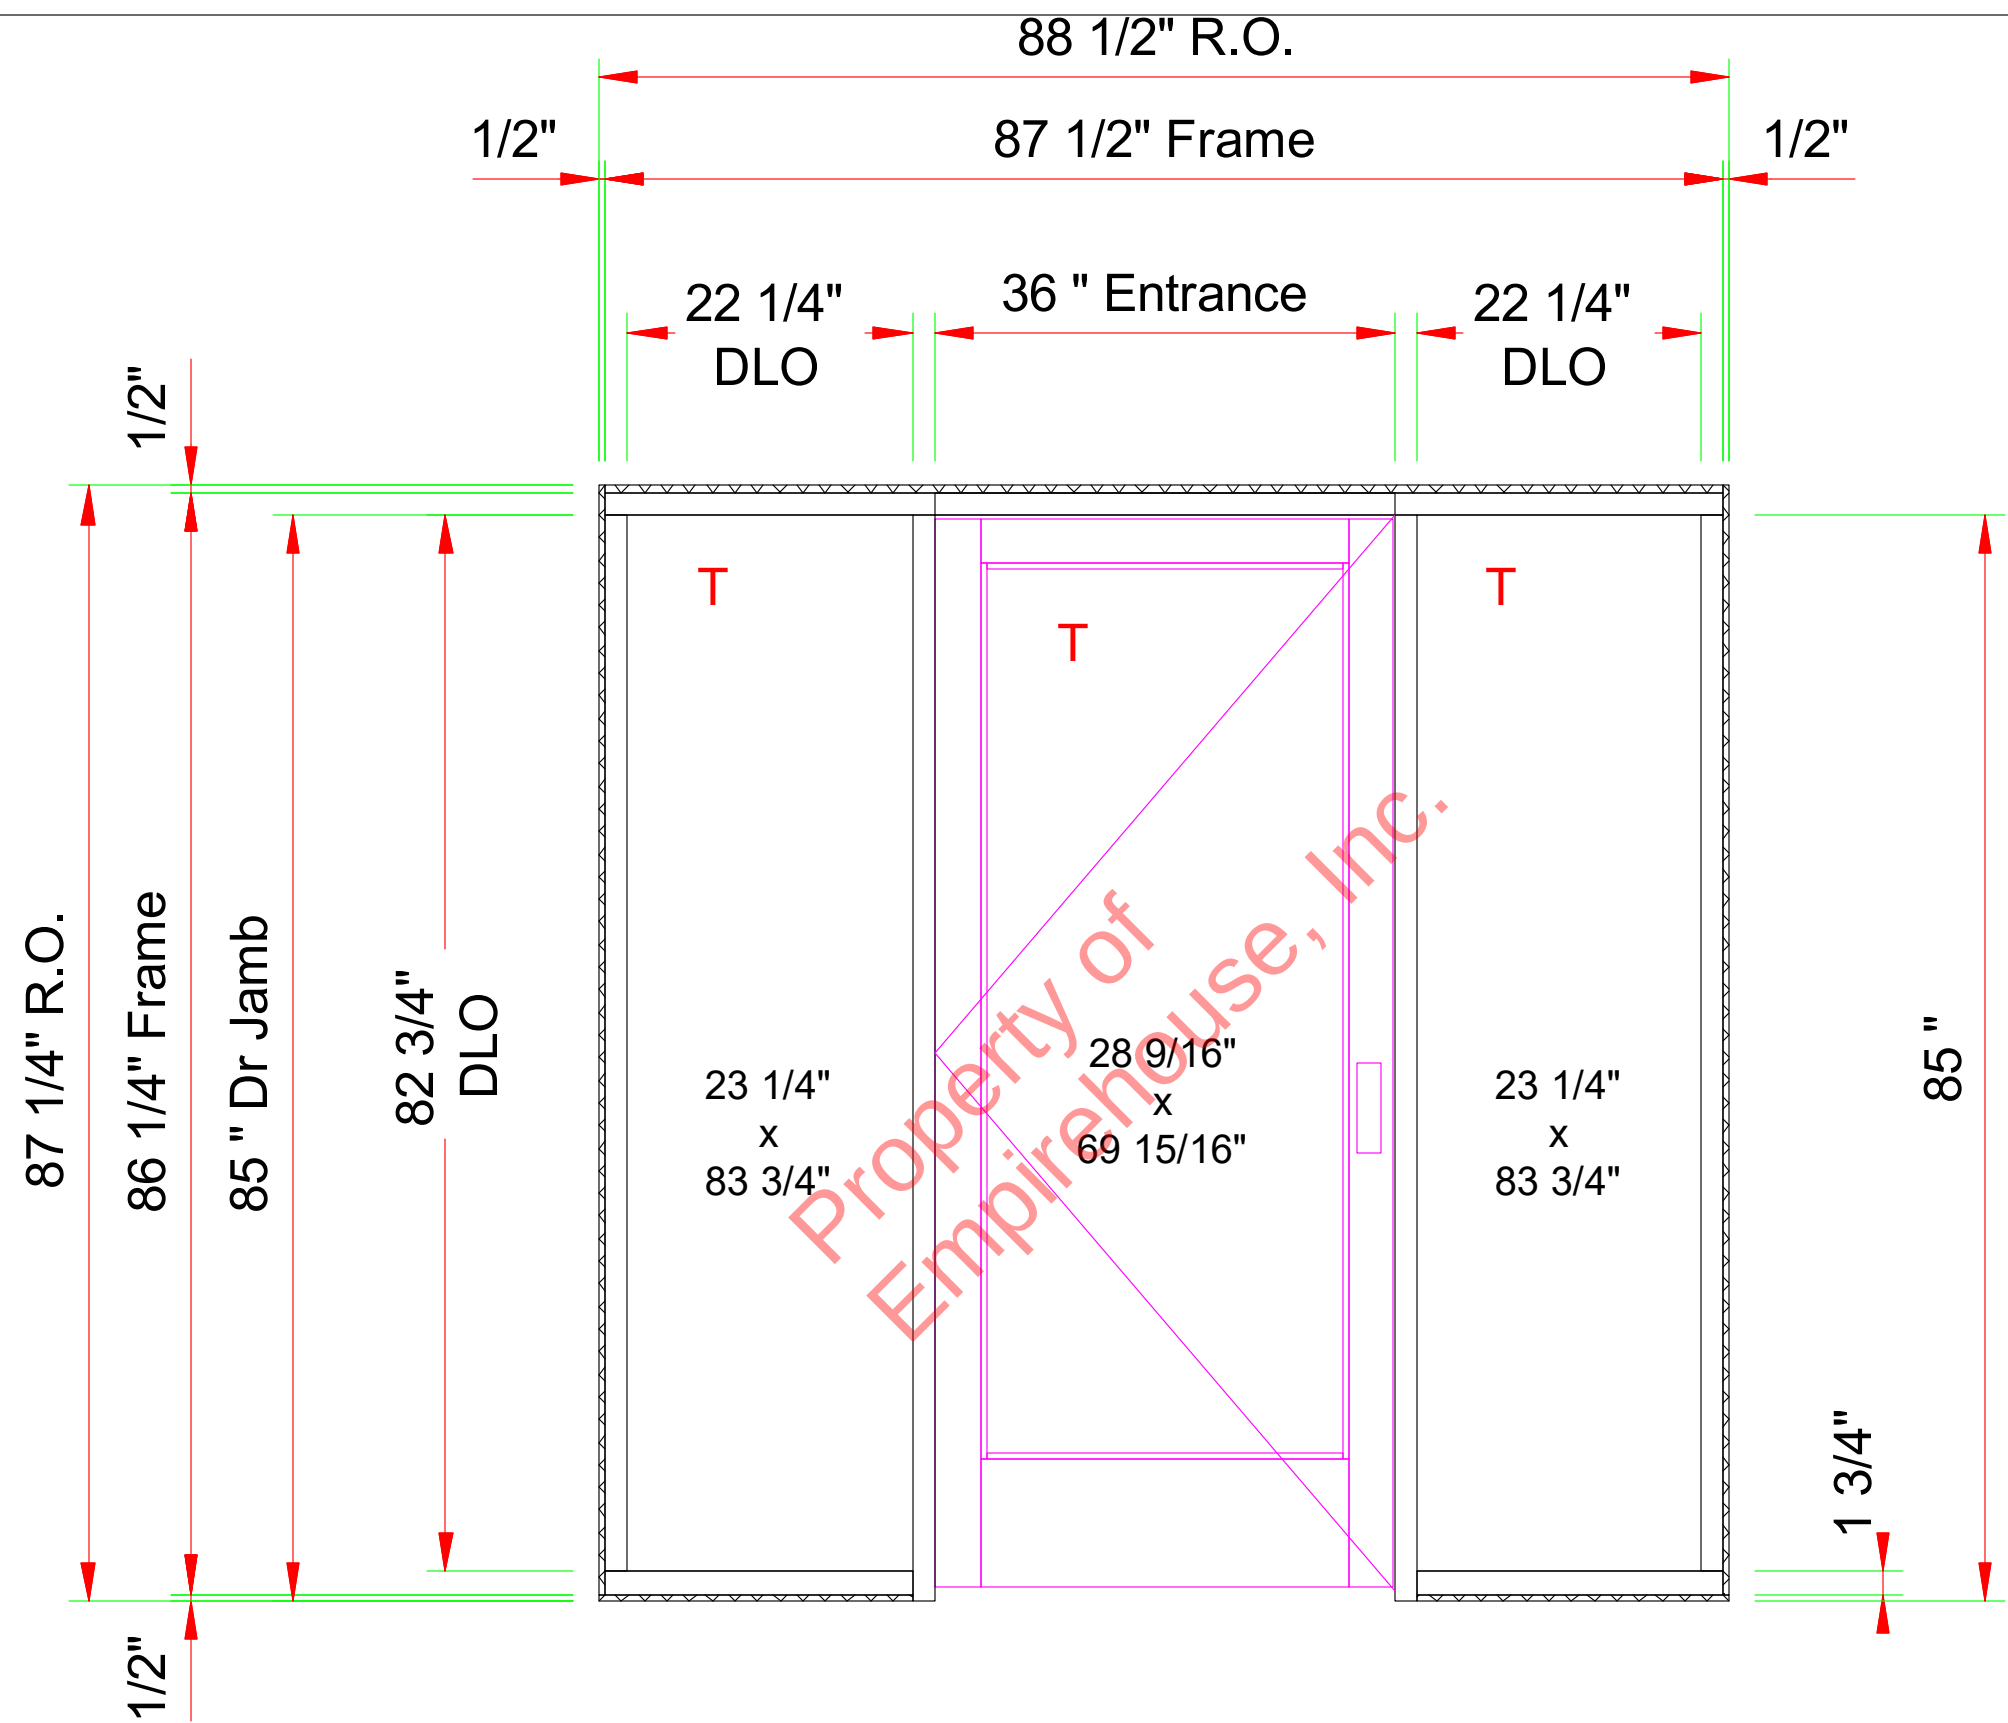

Bill's Toggery - #8 (1 Thus)
Frame: (Clear) 4.0 - CTS 1-3/4 x 4-1/2 - 2-5/8 inch Backmember (interior view)

JOB NUMBER		JOB NAME		Empirehouse (Service Ops)		8	
DRAWN BY		ARCHITECT		5200 Quincy St.		of	
DATE		GENERAL CONTRACTOR		Mounds View, MN		8	