
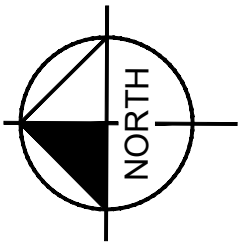
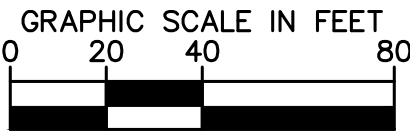


No.	REVISIONS	DATE	BY
-----	-----------	------	----

[illegible]

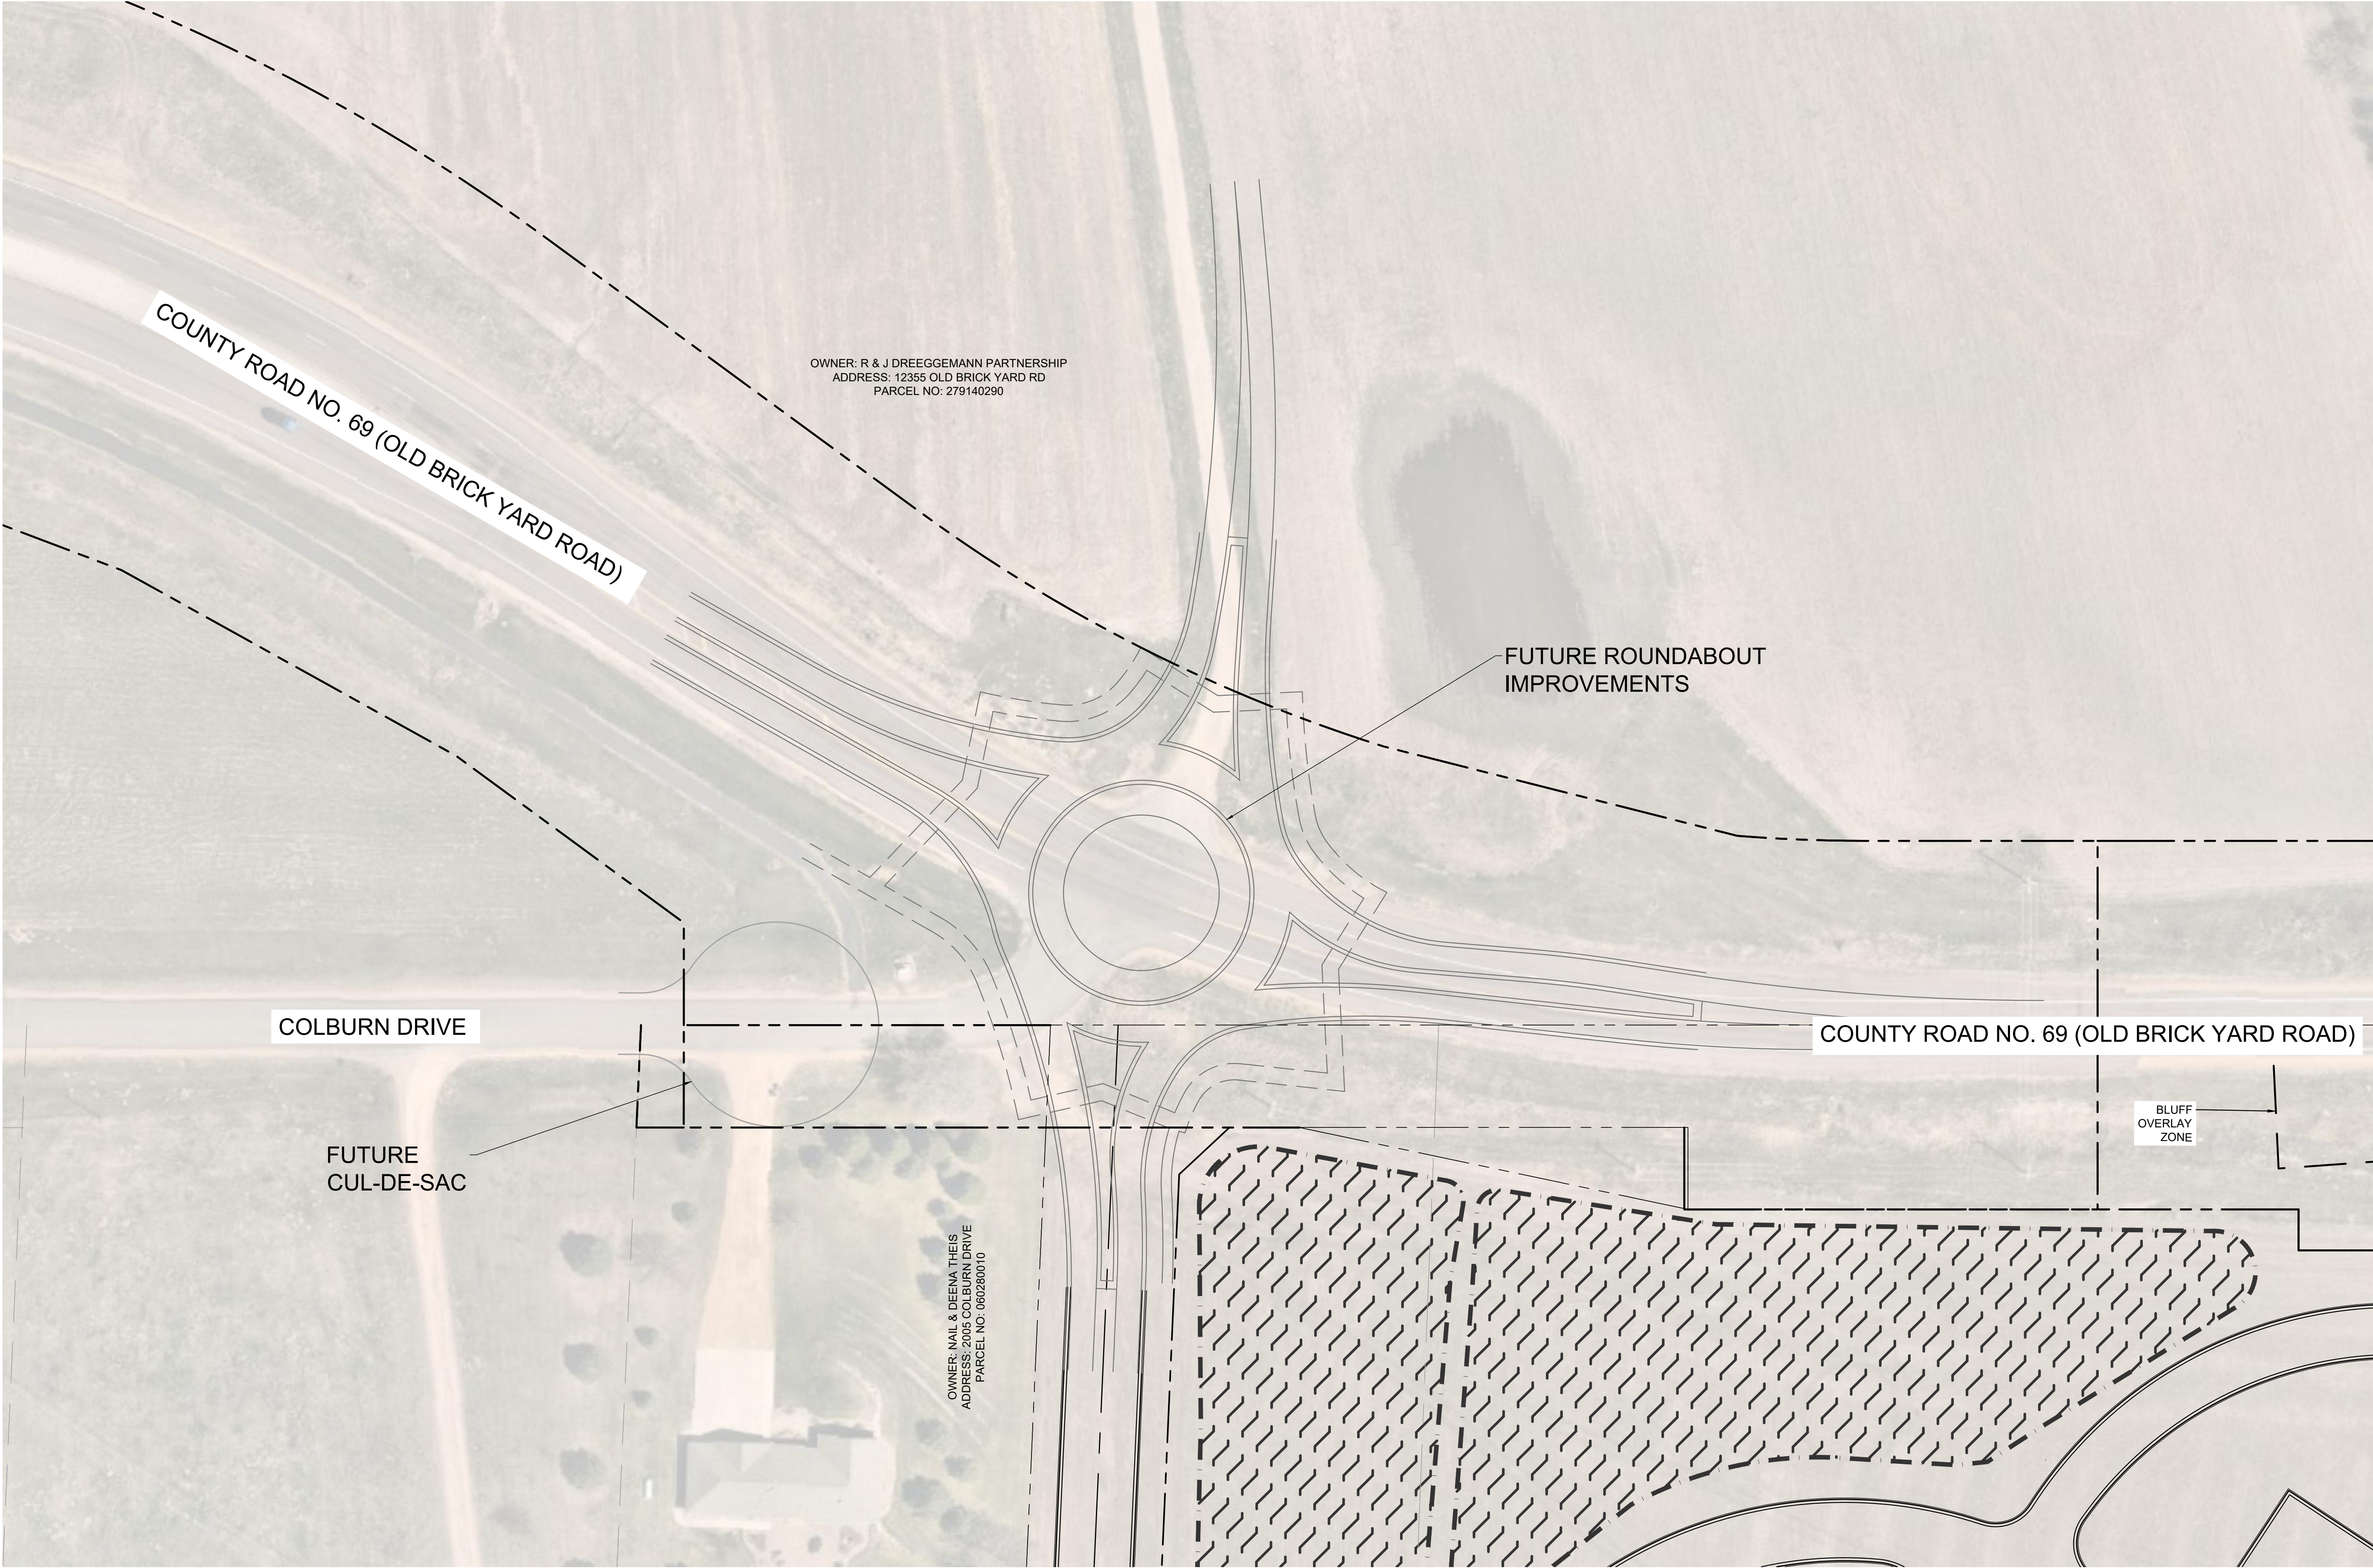

PRELIMINARY - NOT FOR CONSTRUCTION

SHEET NUMBER EX-1.1	RIVER VALLEY BUSINESS CENTER PREPARED FOR OPUS DEVELOPMENT SHAKOPEE	MN	OFFSITE IMPROVEMENTS EXHIBIT	KHA PROJECT 160561017			
				DATE 07/26/2022			
				SCALE AS SHOWN			
				DESIGNED BY MAK			
				DRAWN BY MAK			
				CHECKED BY KJO			
				Kimley»Horn			
				© 2022 KIMLEY-HORN AND ASSOCIATES, INC. 767 EUSTIS STREET, SUITE 100, ST. PAUL, MN 55114 PHONE 651-445-4197 WWW.KIMLEY-HORN.COM			
				No.			
				REVISIONS			
DATE							
BY							