



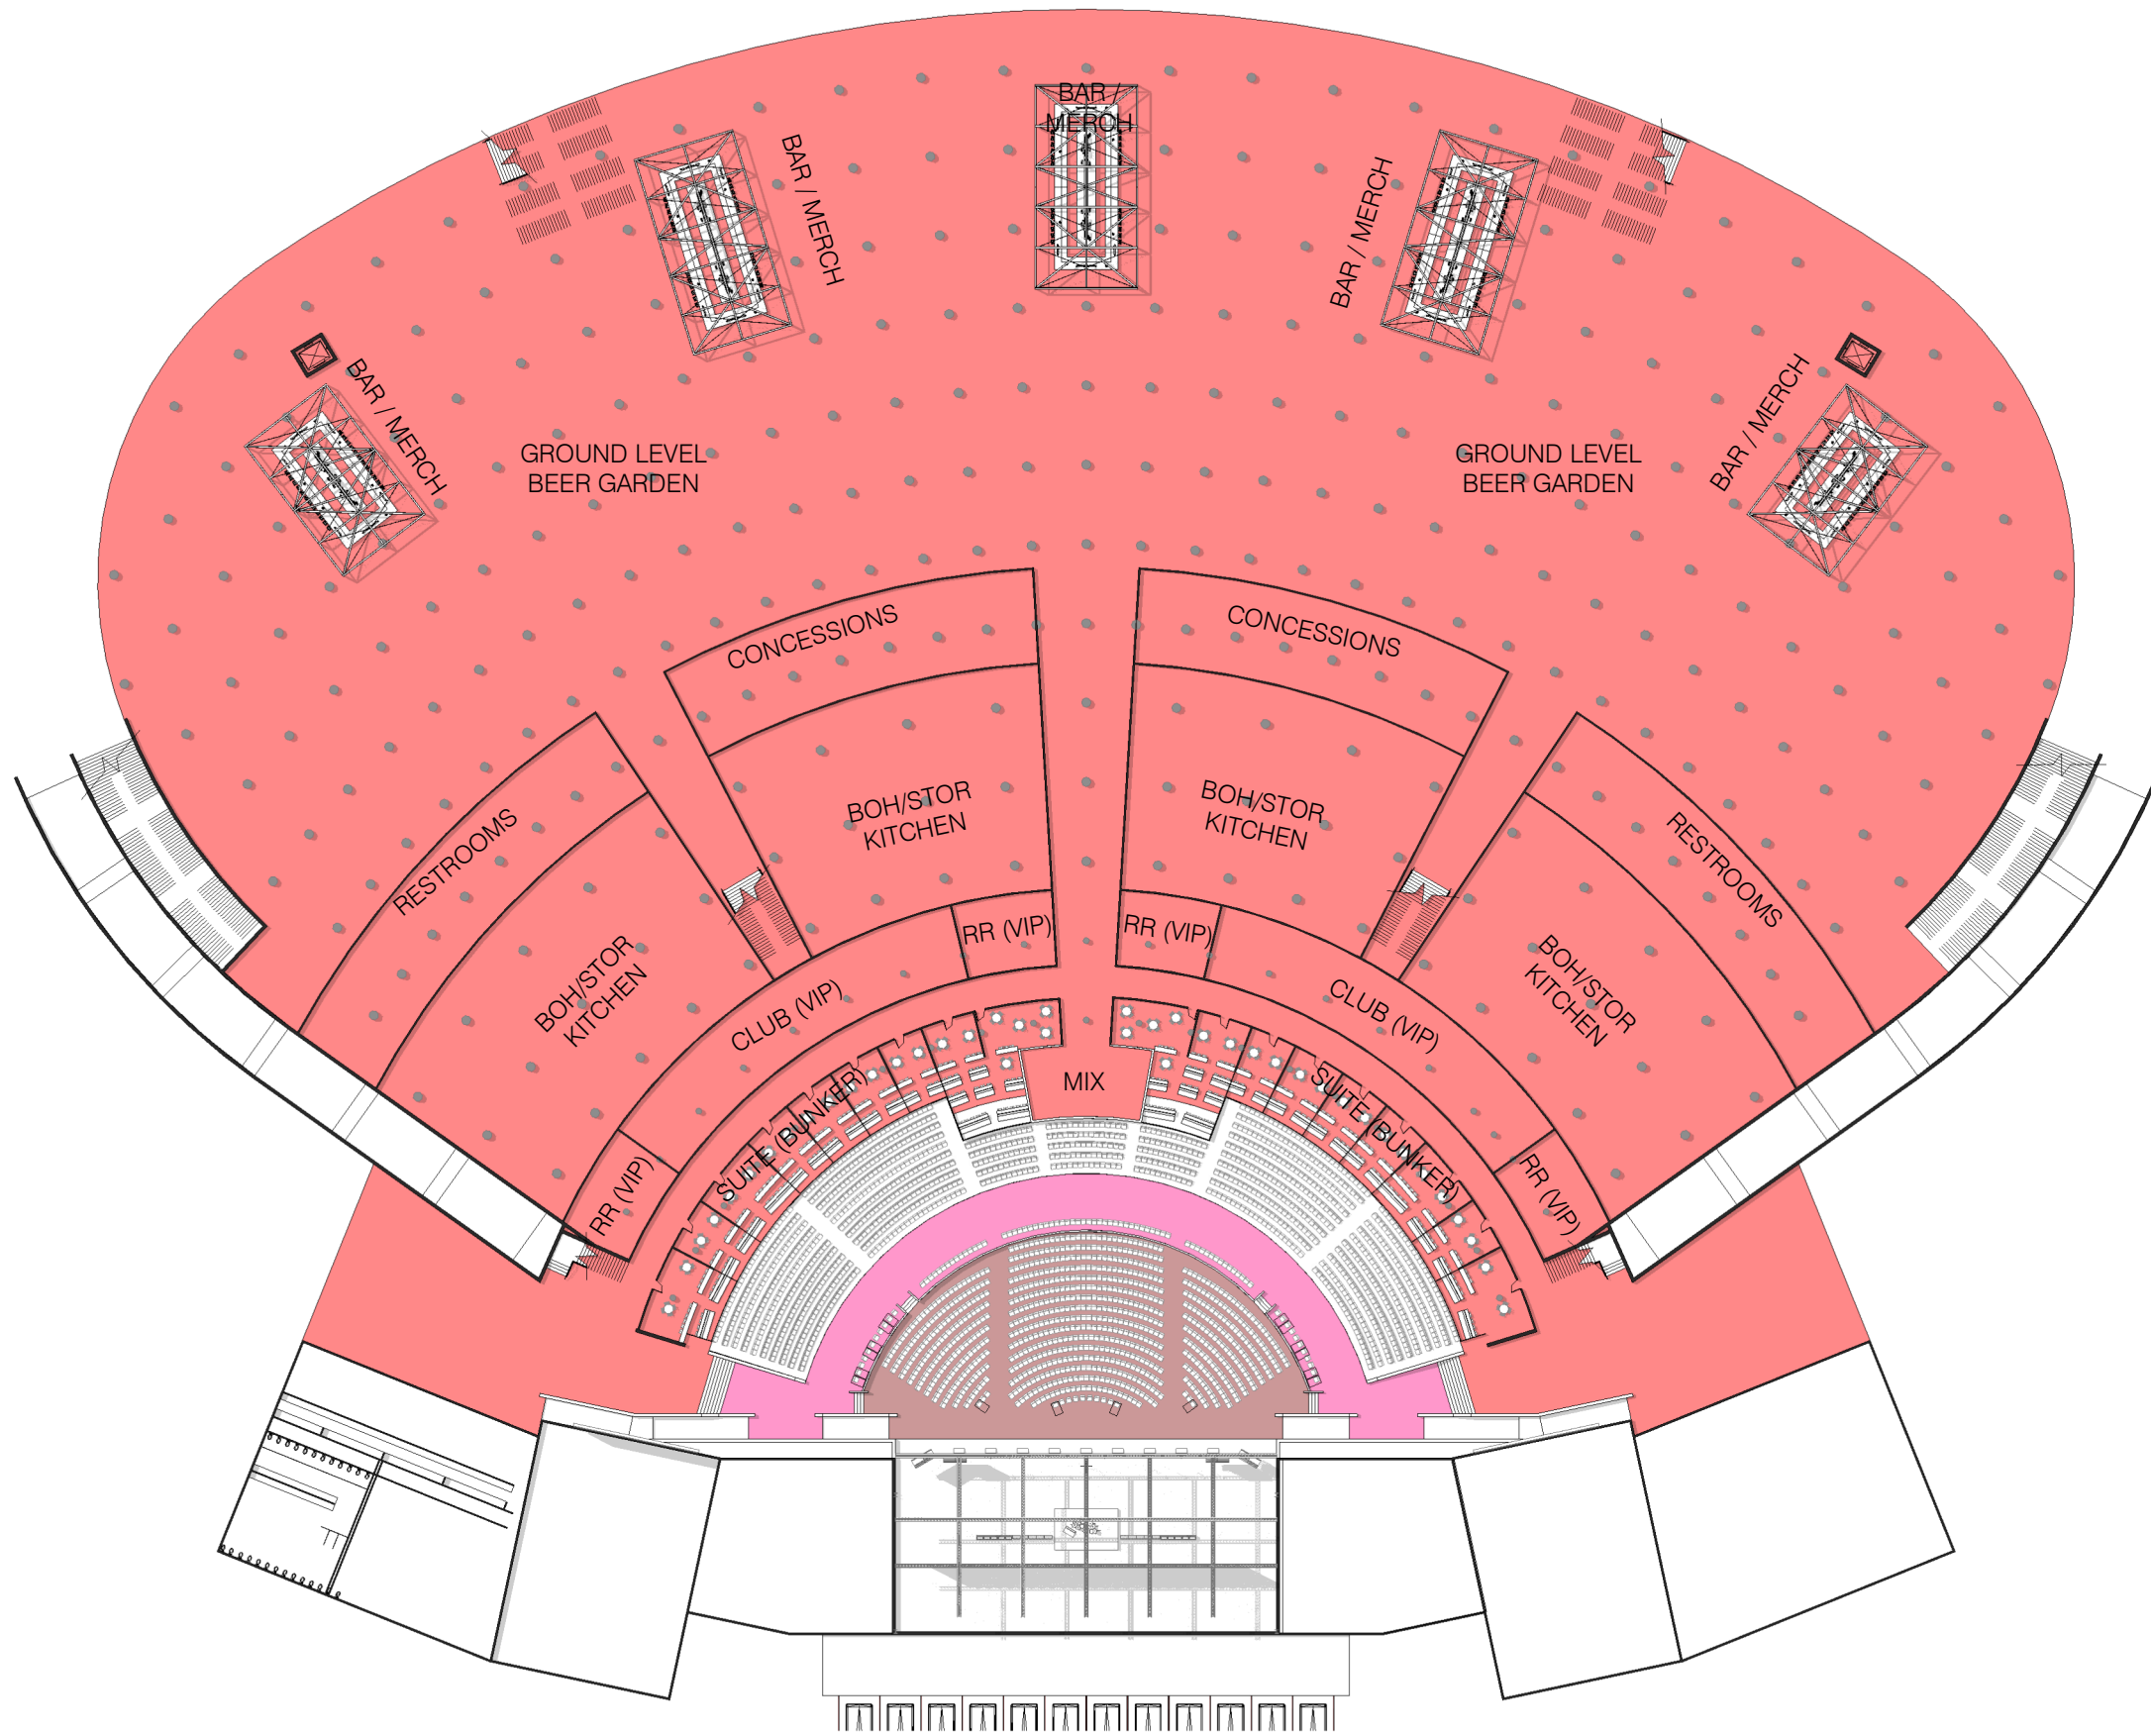

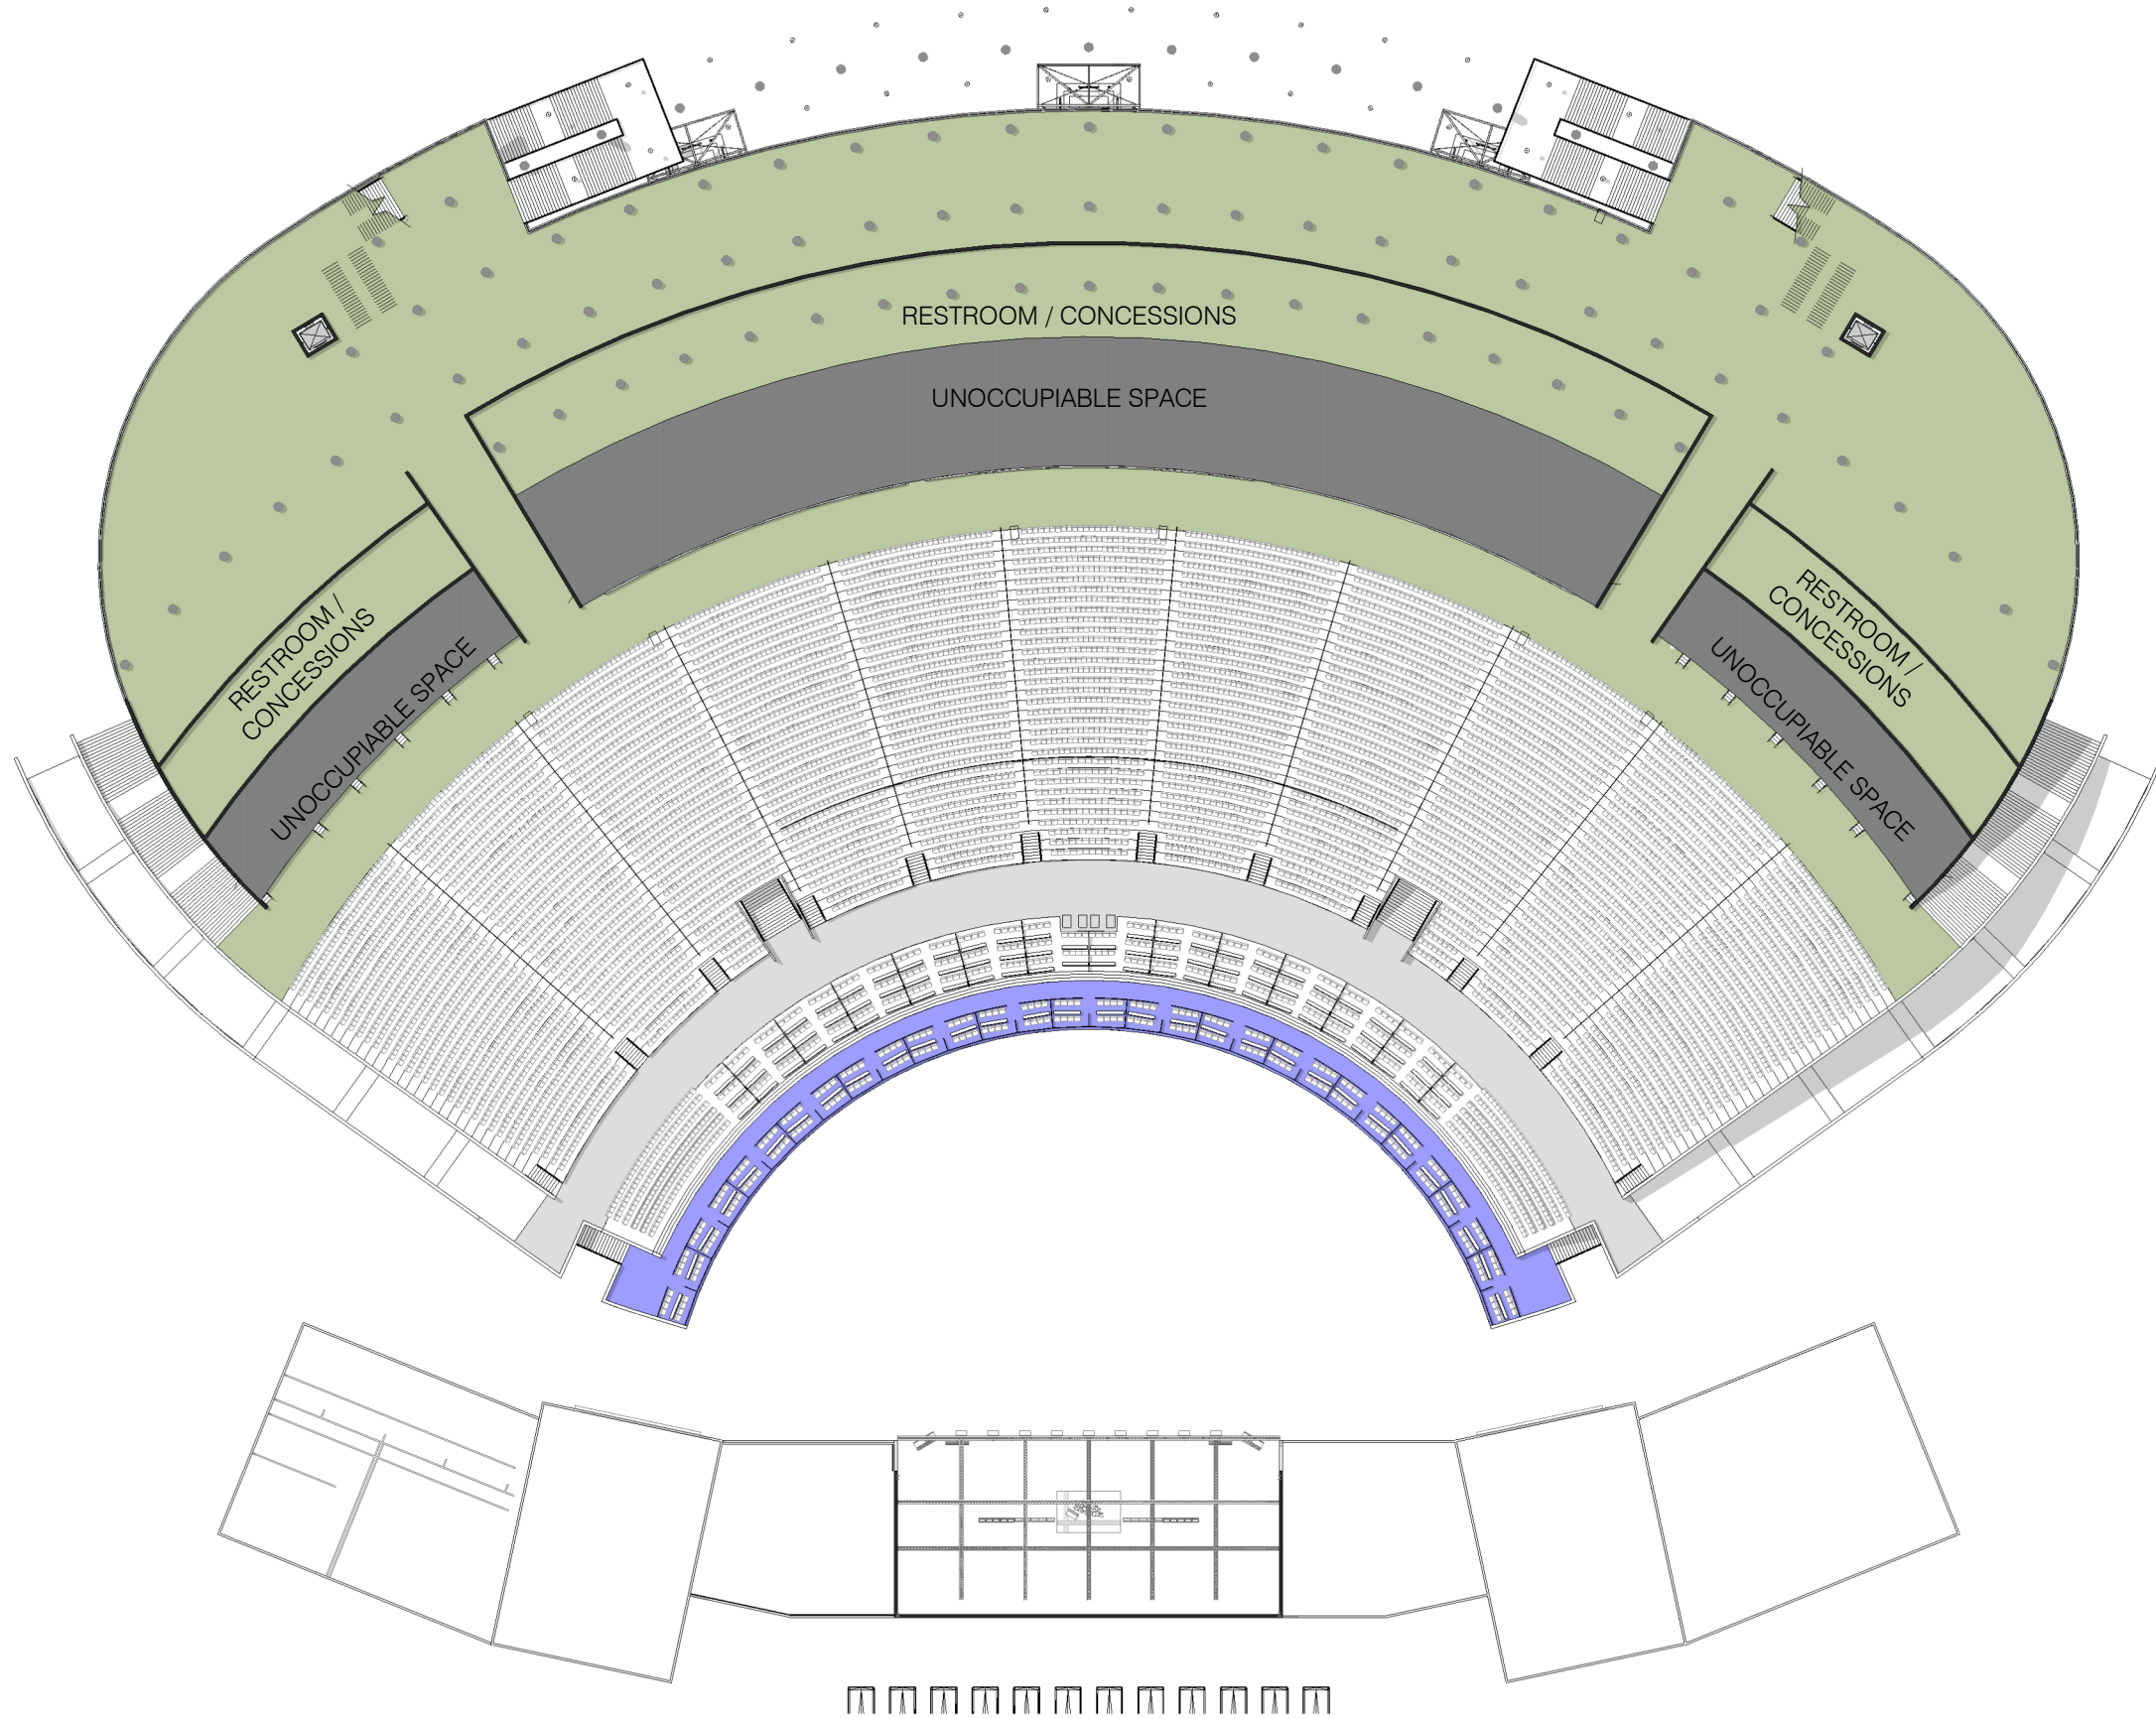

10 South Eighth Street
Minneapolis, MN 55402
t 612_339_2257
sheadesign.com


CANTERBURY AMPHITHEATER
8678.00

MEZZANINE LEVEL
6/27/2022


© 2022 shea, inc.

SEATING COUNTS		
ADA SEATING IS INCLUDED IN THE FOLLOWING COUNTS (50 SPOTS)		
*NOTE: LAWN SEATING IS NOT INCLUDED IN THESE COUNTS (SEE OTHER SCHEDULE)		
TYPE	LOCATION	COUNT
TIER 2		
STADIUM SEATING	BEER GARDEN	1,204
STADIUM SEATING - 20"	L2 SEATS - STEPPED	7,702
STADIUM SEATING - 24"	DREAM SEATS	764
		9,670
TIER 1		
STADIUM SEATING - 20"	L1 SEATS - BOWL	864
STADIUM SEATING - 20"	L1 SEATS - SLOPED	1,312
STADIUM SEATING - 20"	L2 SEATS - SLOPED	332
STADIUM SEATING - 24"	4 PERSON BOXES	304
STADIUM SEATING - 24"	4 PERSON VIP	240
STADIUM SEATING - 24"	SUITES	428
		3,480
		13,150


SEATING COUNT - STANDING (SQ. FT.)			
LOCATION	COUNT	AREA	TTL (9 SF PP)
UPPER LAWN - CENTER	1	53,570 SF	5,952

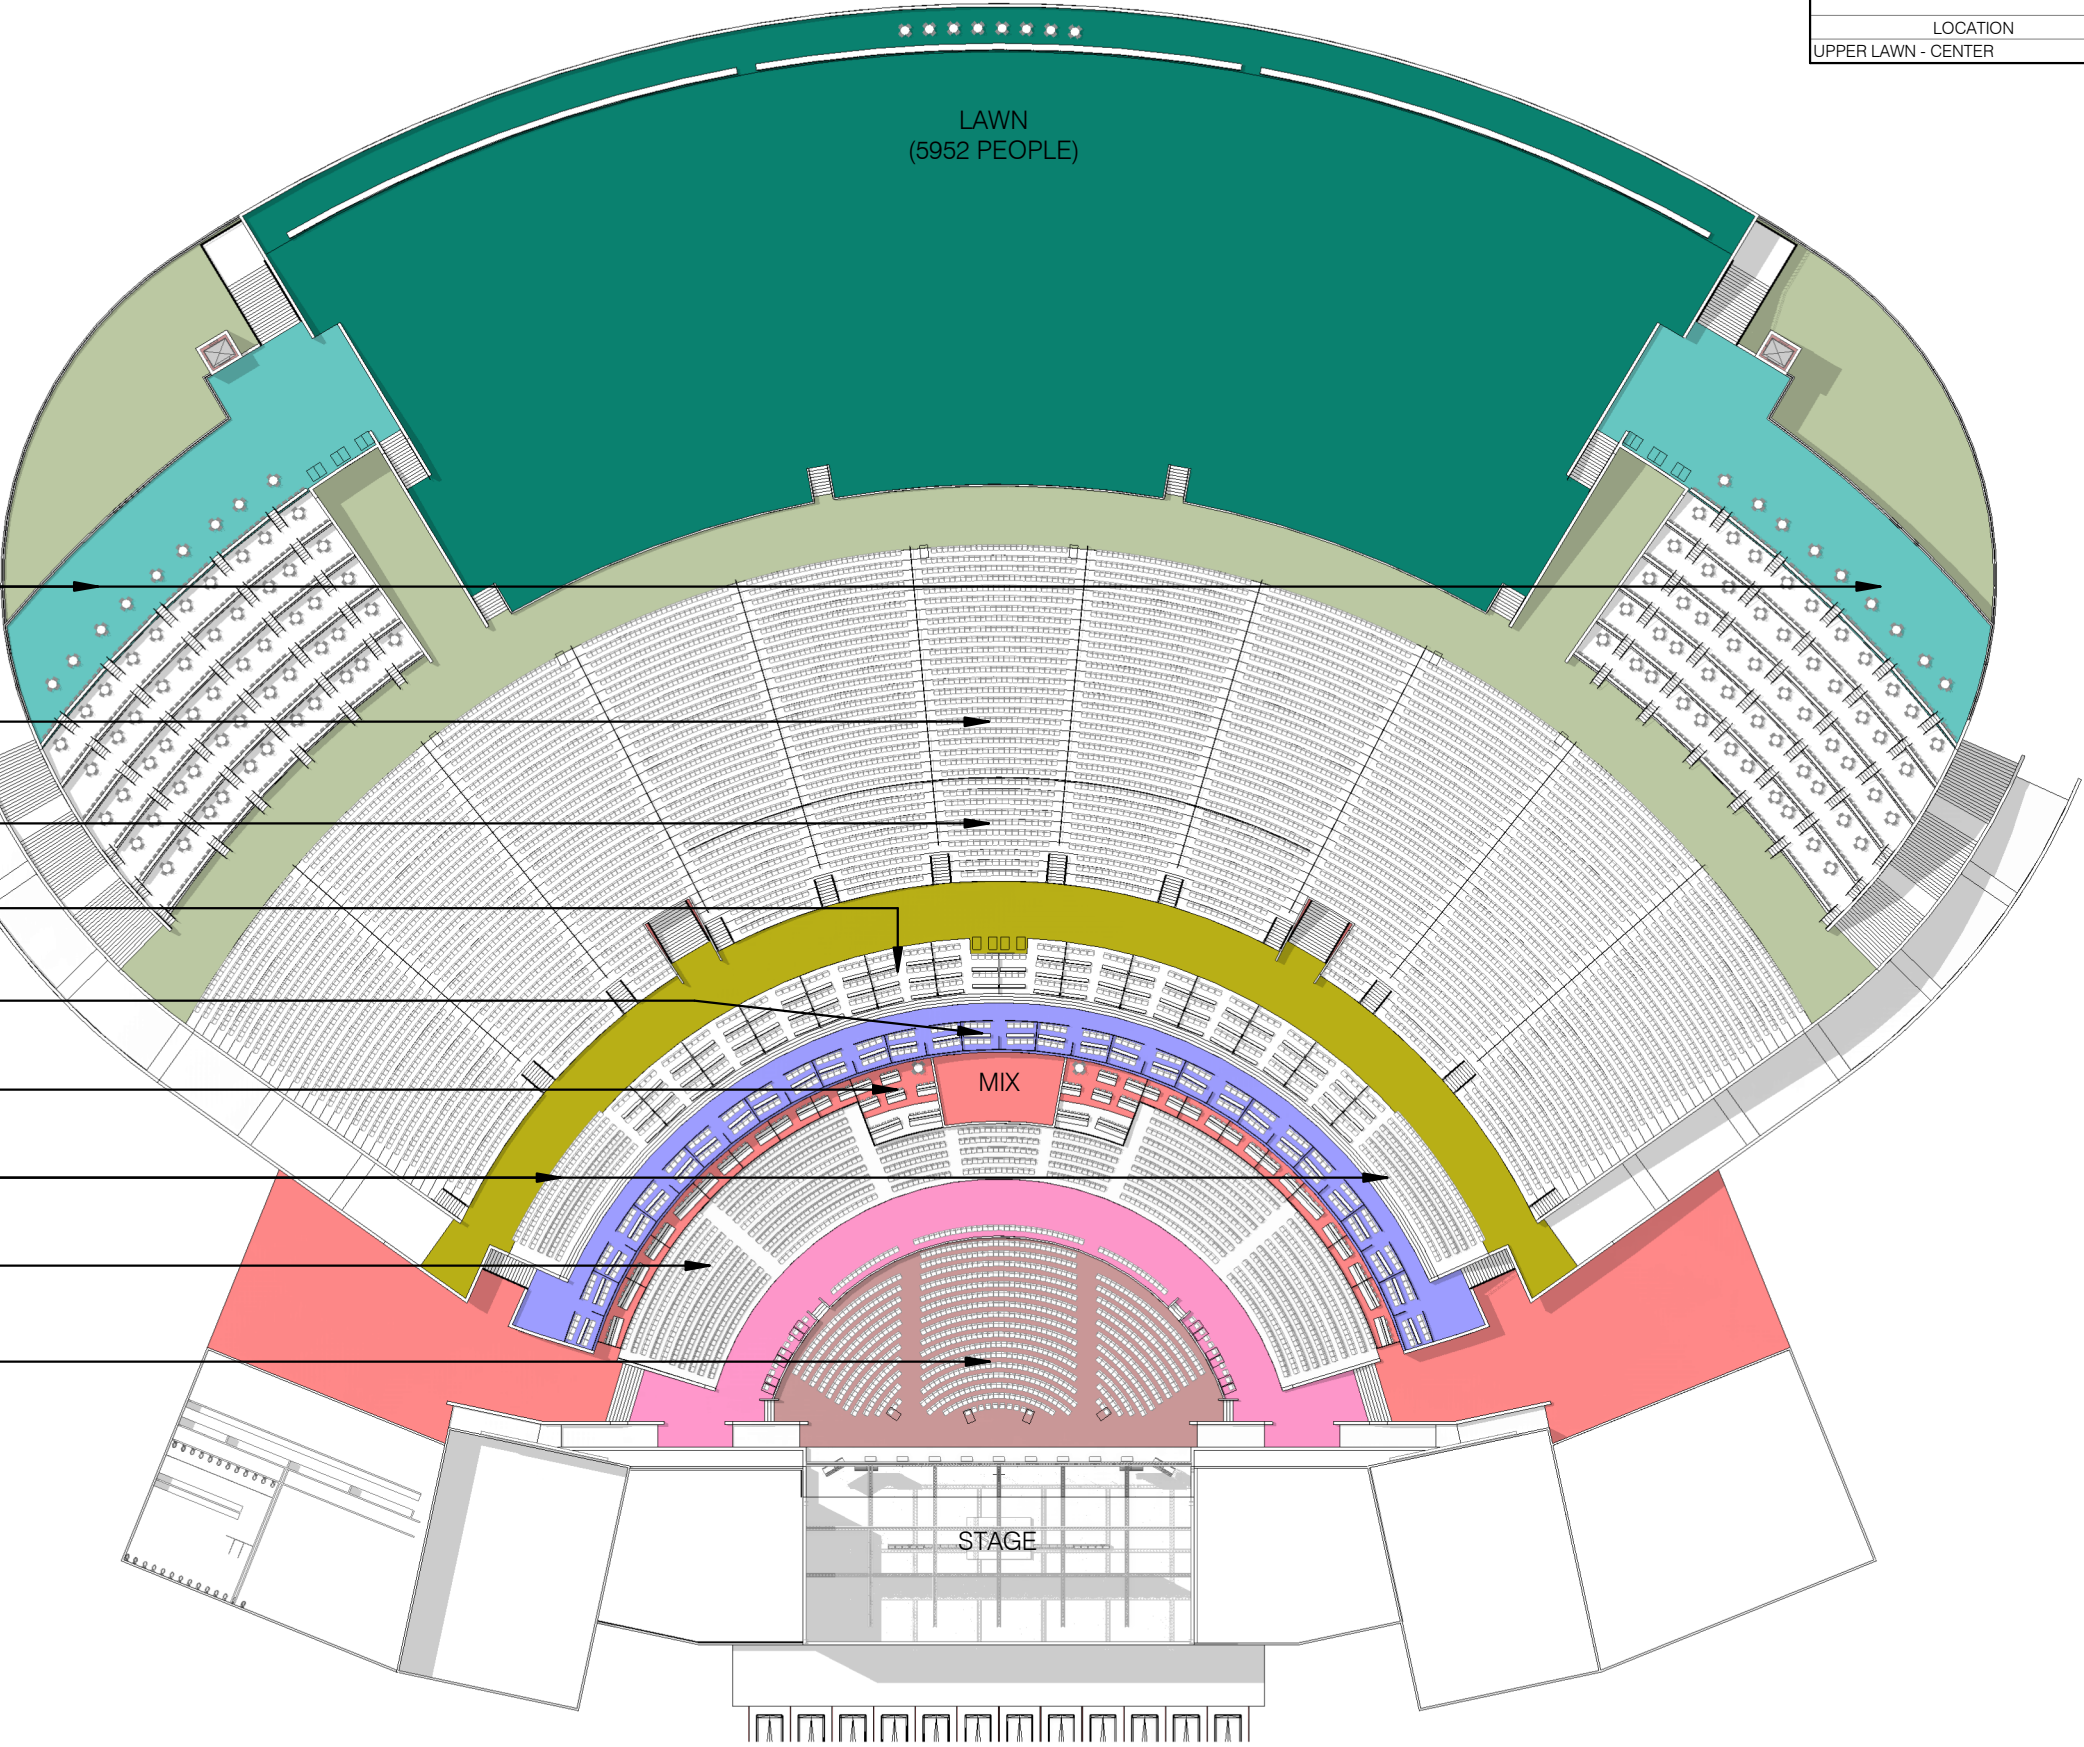


- BEER GARDEN
(1036 SEATS)
- T2: STEPPED
(7702 SEATS)
- DREAM SEATS
(764 PPL)
- DREAM BOXES (4 PERSON)
(304 PPL)
- VIP SEATS
(240 PPL)
- BUNKER SUITES
(428 PPL)
- T2: SLOPED
(332 SEATS)
- T1: SLOPED
(1312 SEATS)
- T1: BOWL
(864 SEATS / 1,000 SF.)

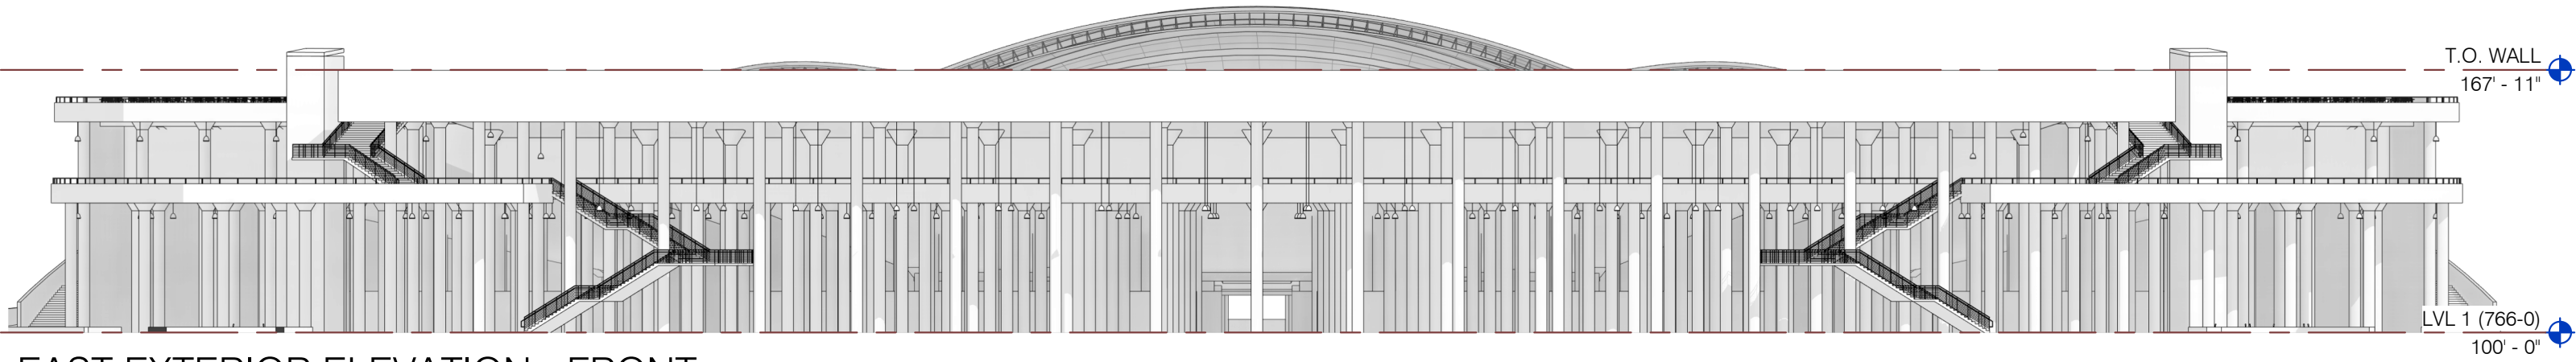


EAST EXTERIOR ELEVATION - FRONT

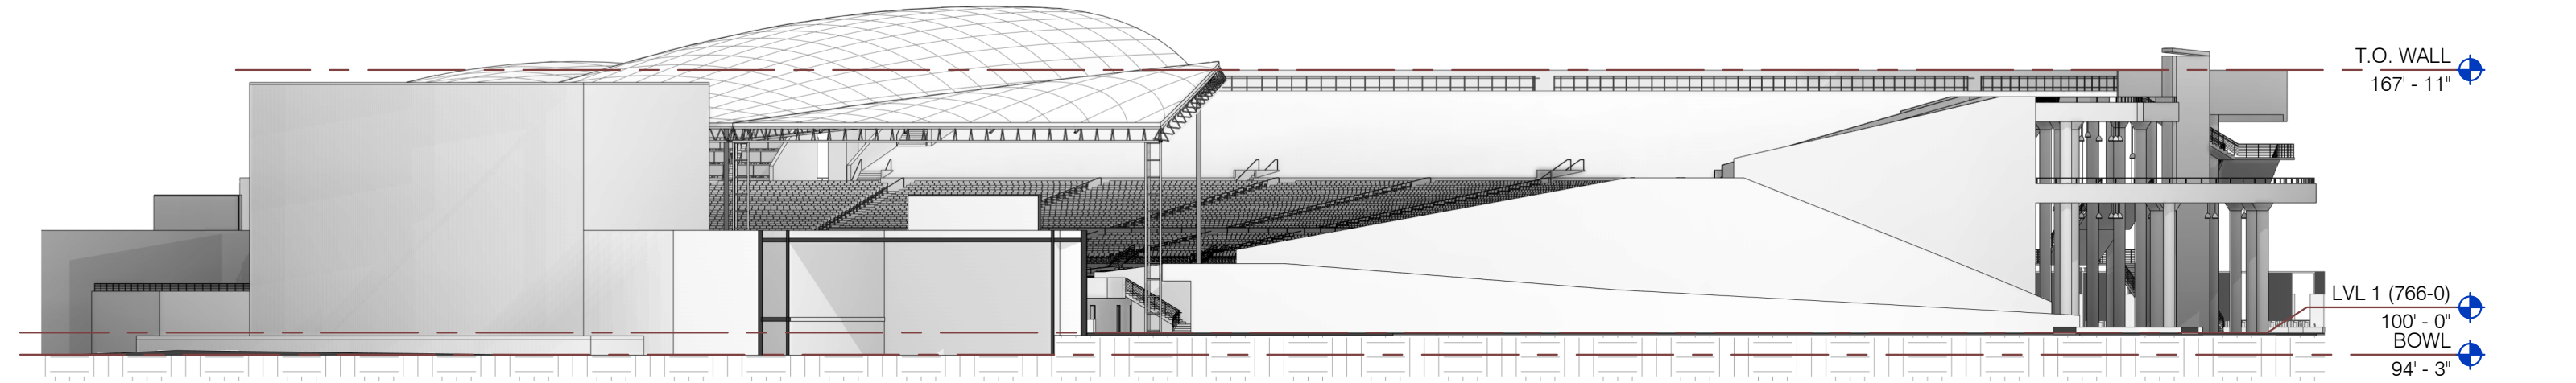


SOUTH EXTERIOR ELEVATION - (REVERSE ON OPPOSITE SIDE)

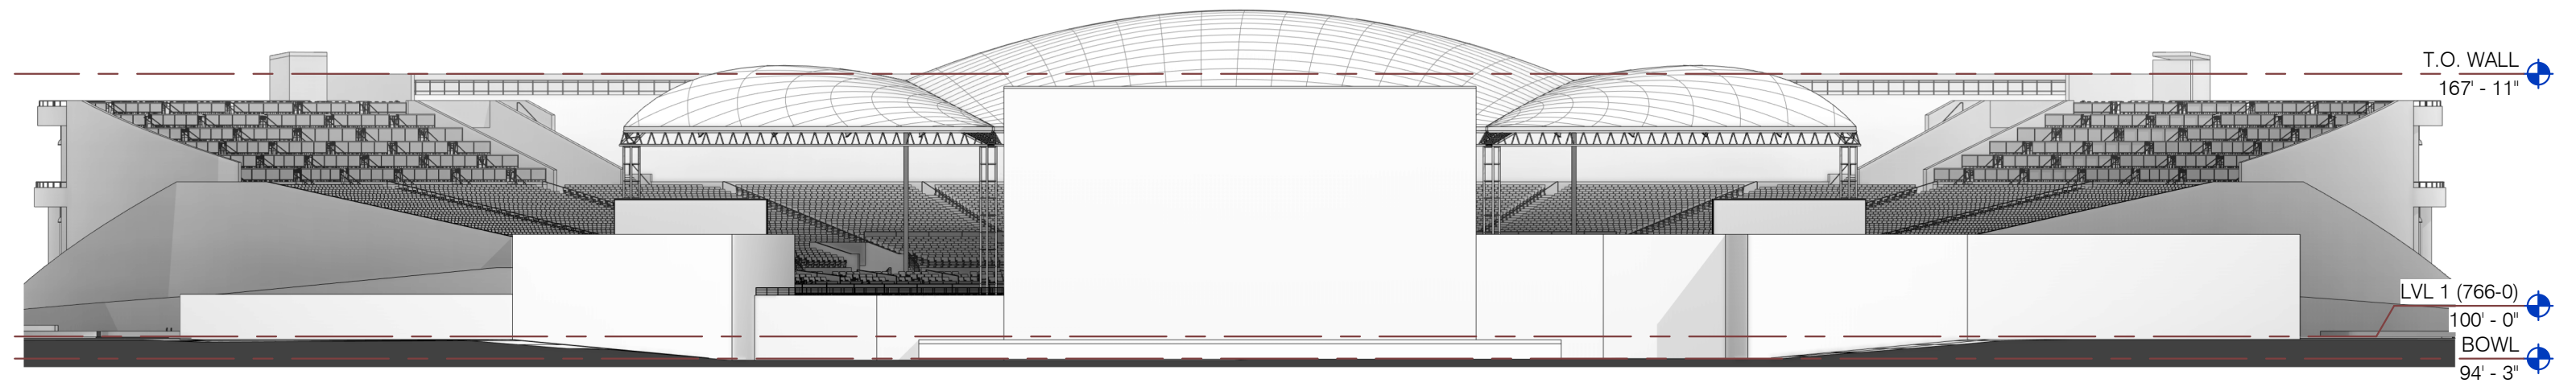


WEST EXTERIOR ELEVATION - BACK

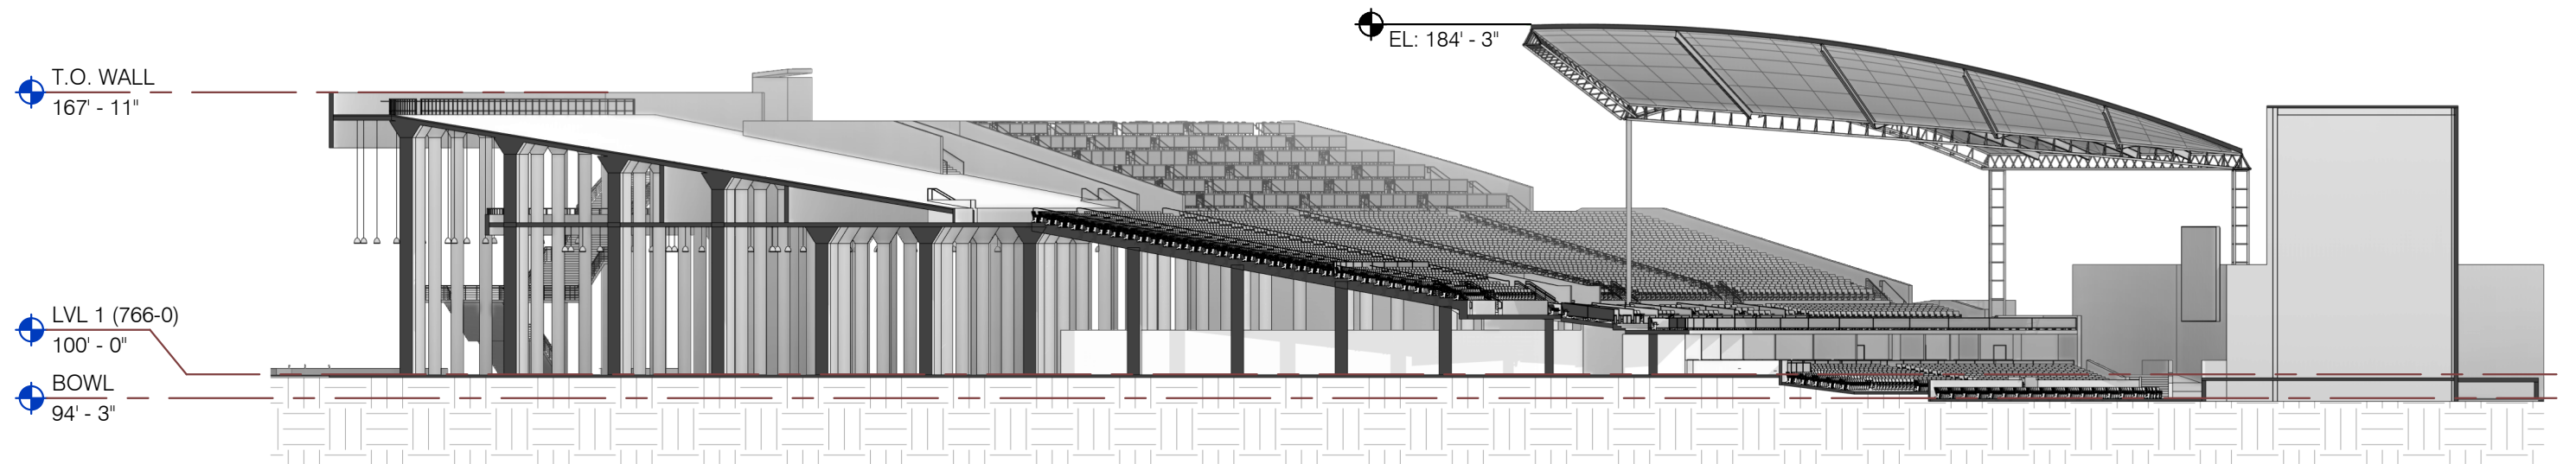

SECTION - CENTER

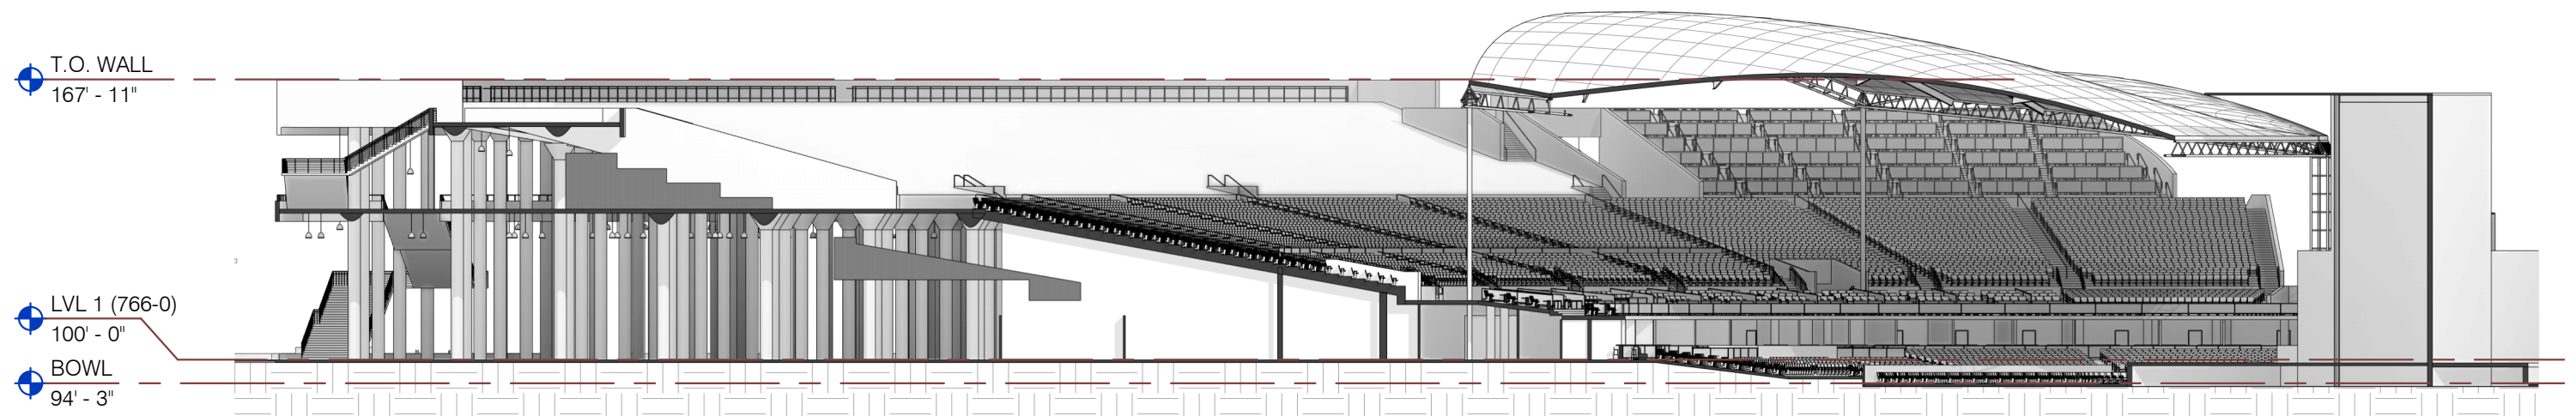

SECTION - ANGLE

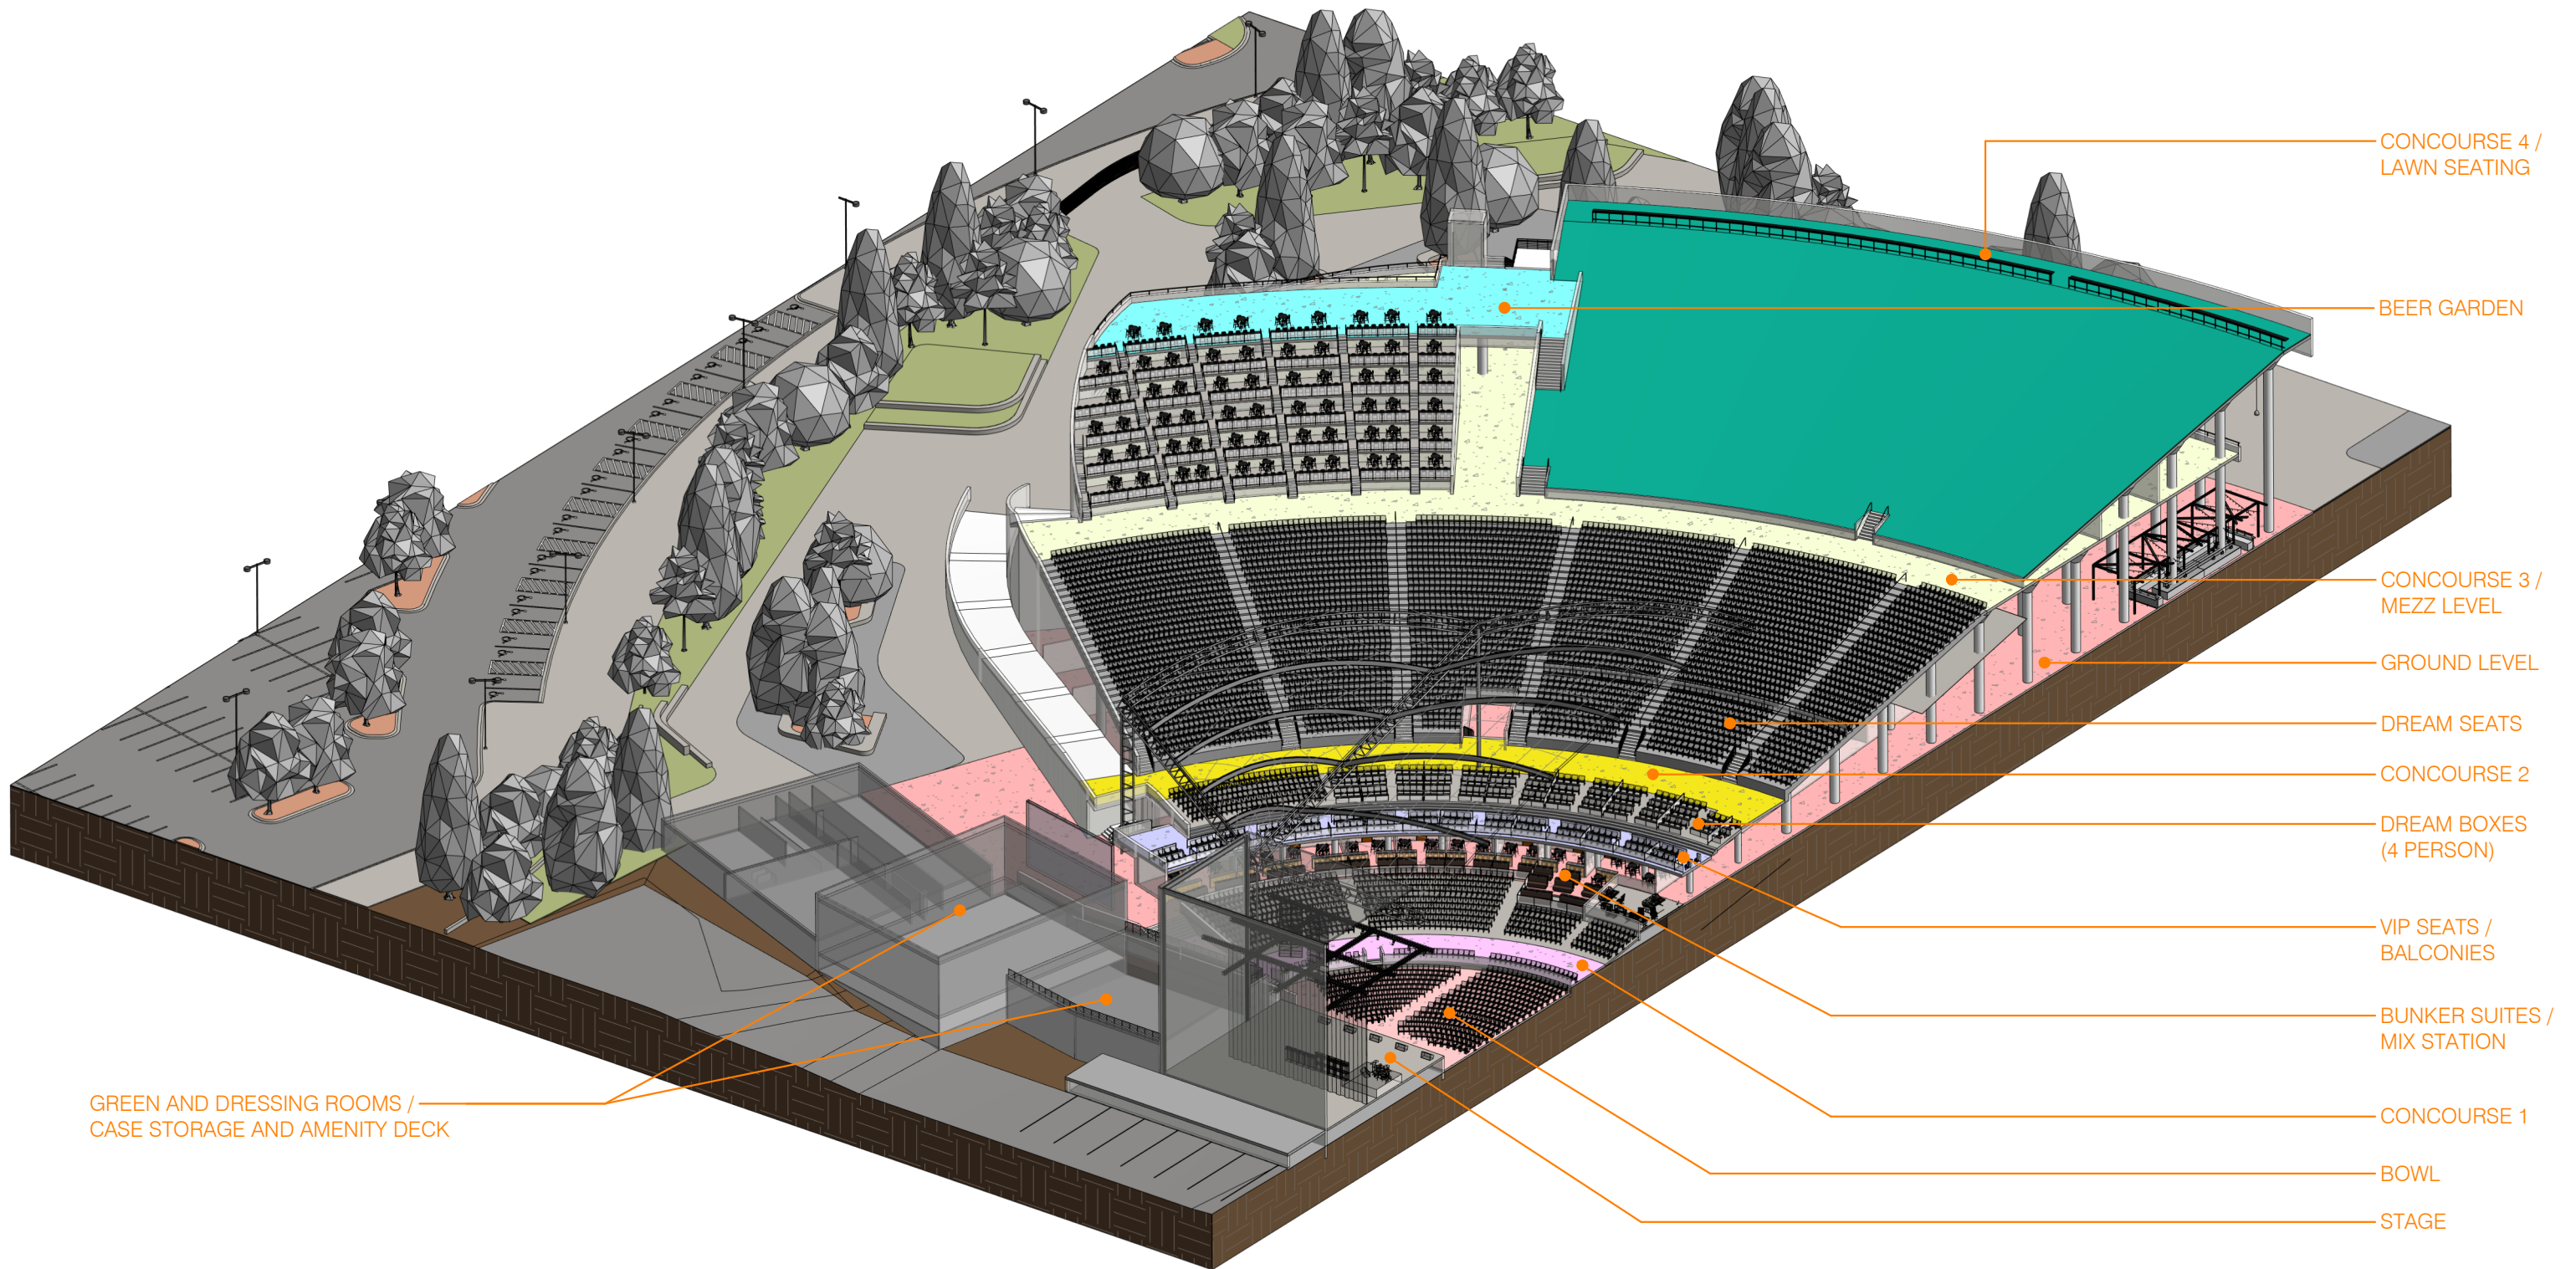

10 South Eighth Street
Minneapolis, MN 55402
t 612_339_2257
sheadesign.com

CANTERBURY AMPHITHEATER
8678.00

3D SECTION VIEW
6/27/2022
© 2022 shea, inc.