


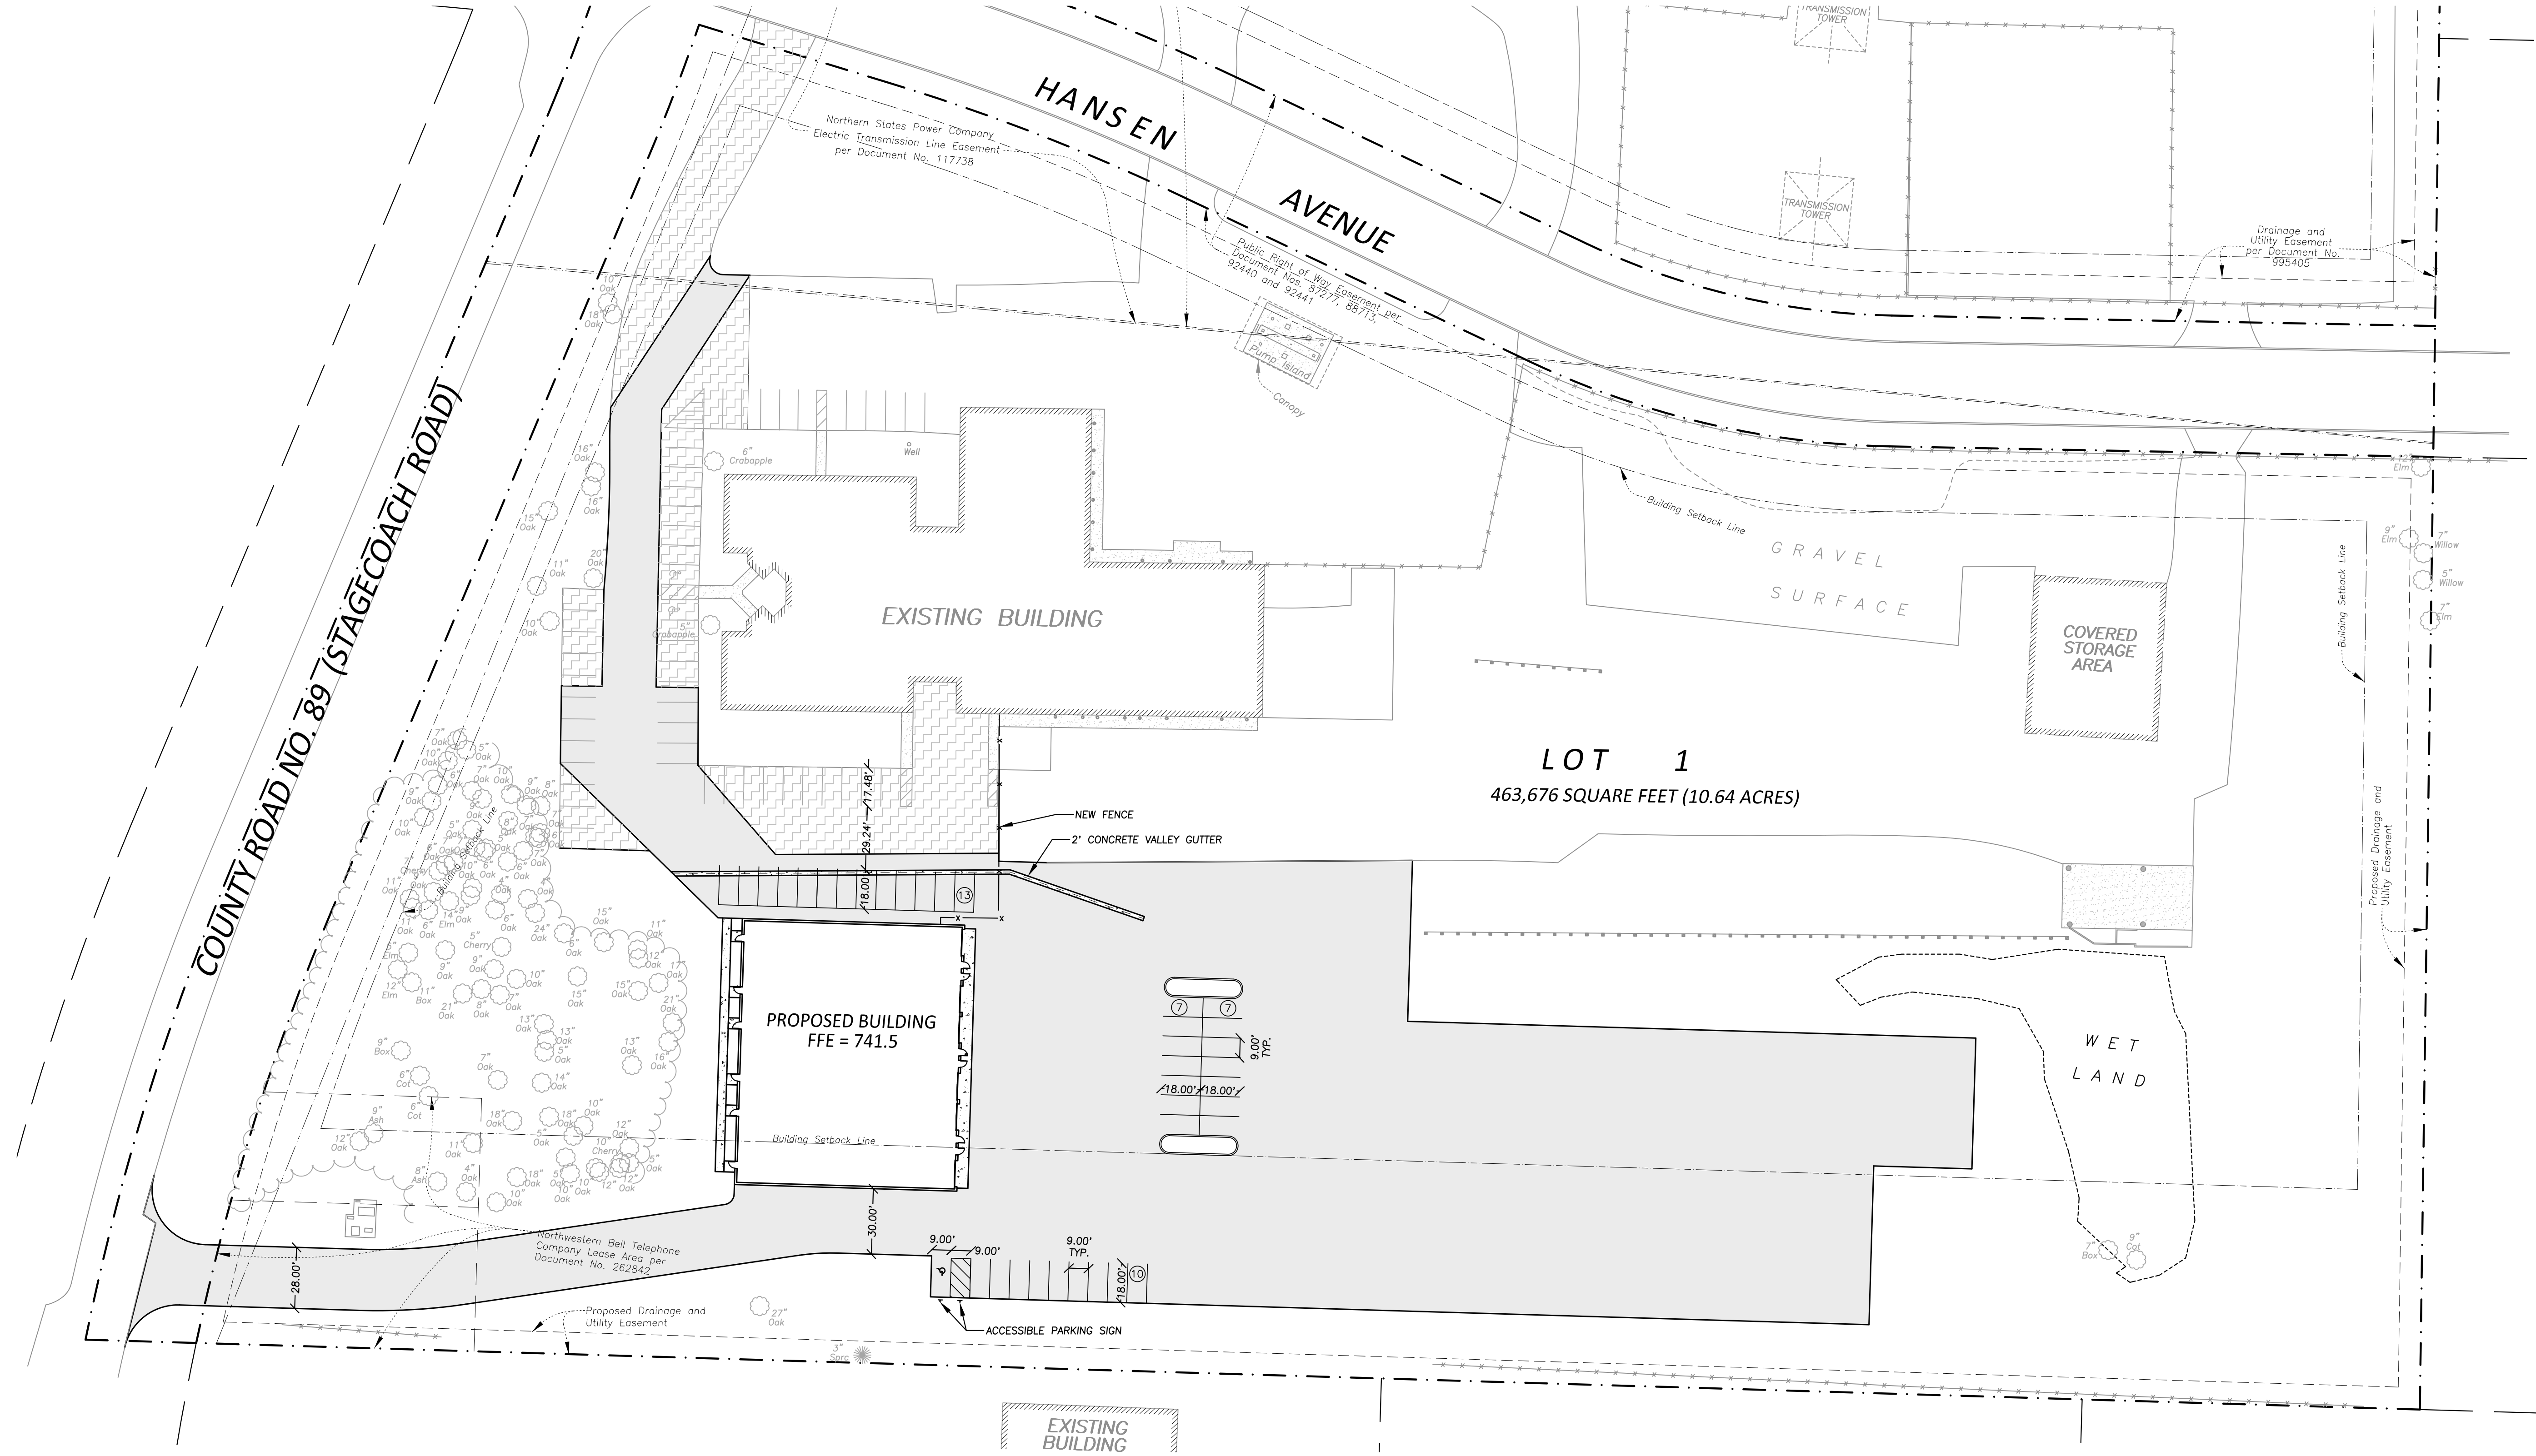


PROGRESS PRINT
9-14-22

PARKING STALLS REQUIRED		STALLS
OFFICE SPACE	120 SQ. FT. X 1 STALL/250 SQ. FT. = 1	
VEHICLE REPAIR	4 STALLS + 1 STALL/SERVICE BAY = 5	
SUB TOTAL = 6		
TOTAL	6 STALLS X 4 UNITS = 24	

SITE SUMMARY

SITE AREA = 10.64 ACRES
DISTURBED AREA = 4.67 ACRES
EXISTING IMPERVIOUS AREA = 5.76 ACRES (54.1%)
POST CONSTRUCTION IMPERVIOUS AREA = 6.28 ACRES (59.0%)

LEGEND	
---	BOUNDARY/ROW/BLOCK LINE
---	EASEMENT
---	BUILDING/PARKING SETBACK LINE
■	PROPOSED CONCRETE
■	PROPOSED BITUMINOUS
□	PROPOSED BITUMINOUS (CLASS 5 TO REMAIN)

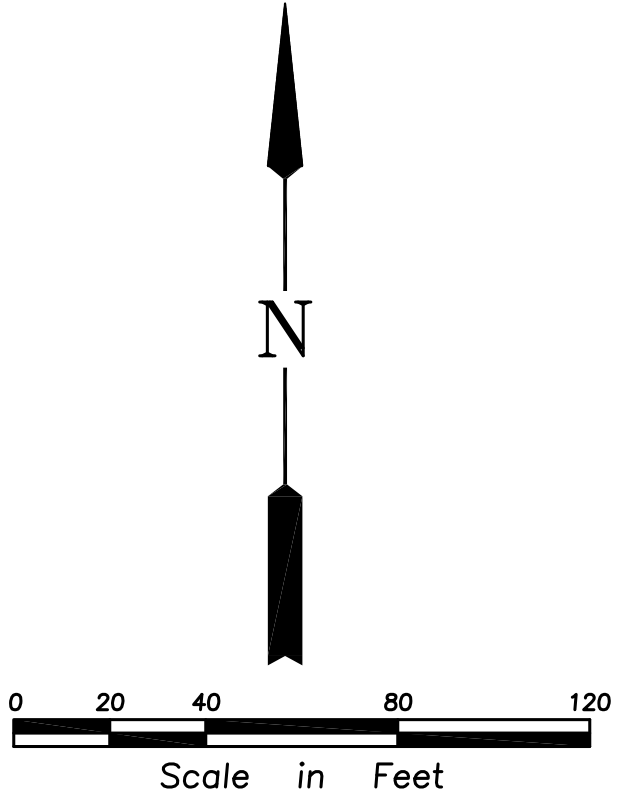

GOPHER STATE ONE CALL

CALL 48 HOURS BEFORE YOU DIG
TWIN CITY AREA 651-454-0002
MN. TOLL FREE 1-800-252-1166

Issued	
LURID SUBMITTAL	7-20-22
ADDRESS CITY & LURID COMMENTS	8-1-22
PLUMBING PERMIT	9-8-22

SITE DIMENSION PLAN
RELIAKOR
CITY OF SHAKOPEE