
S.A.P. 70-683-014 C.P. 83-24

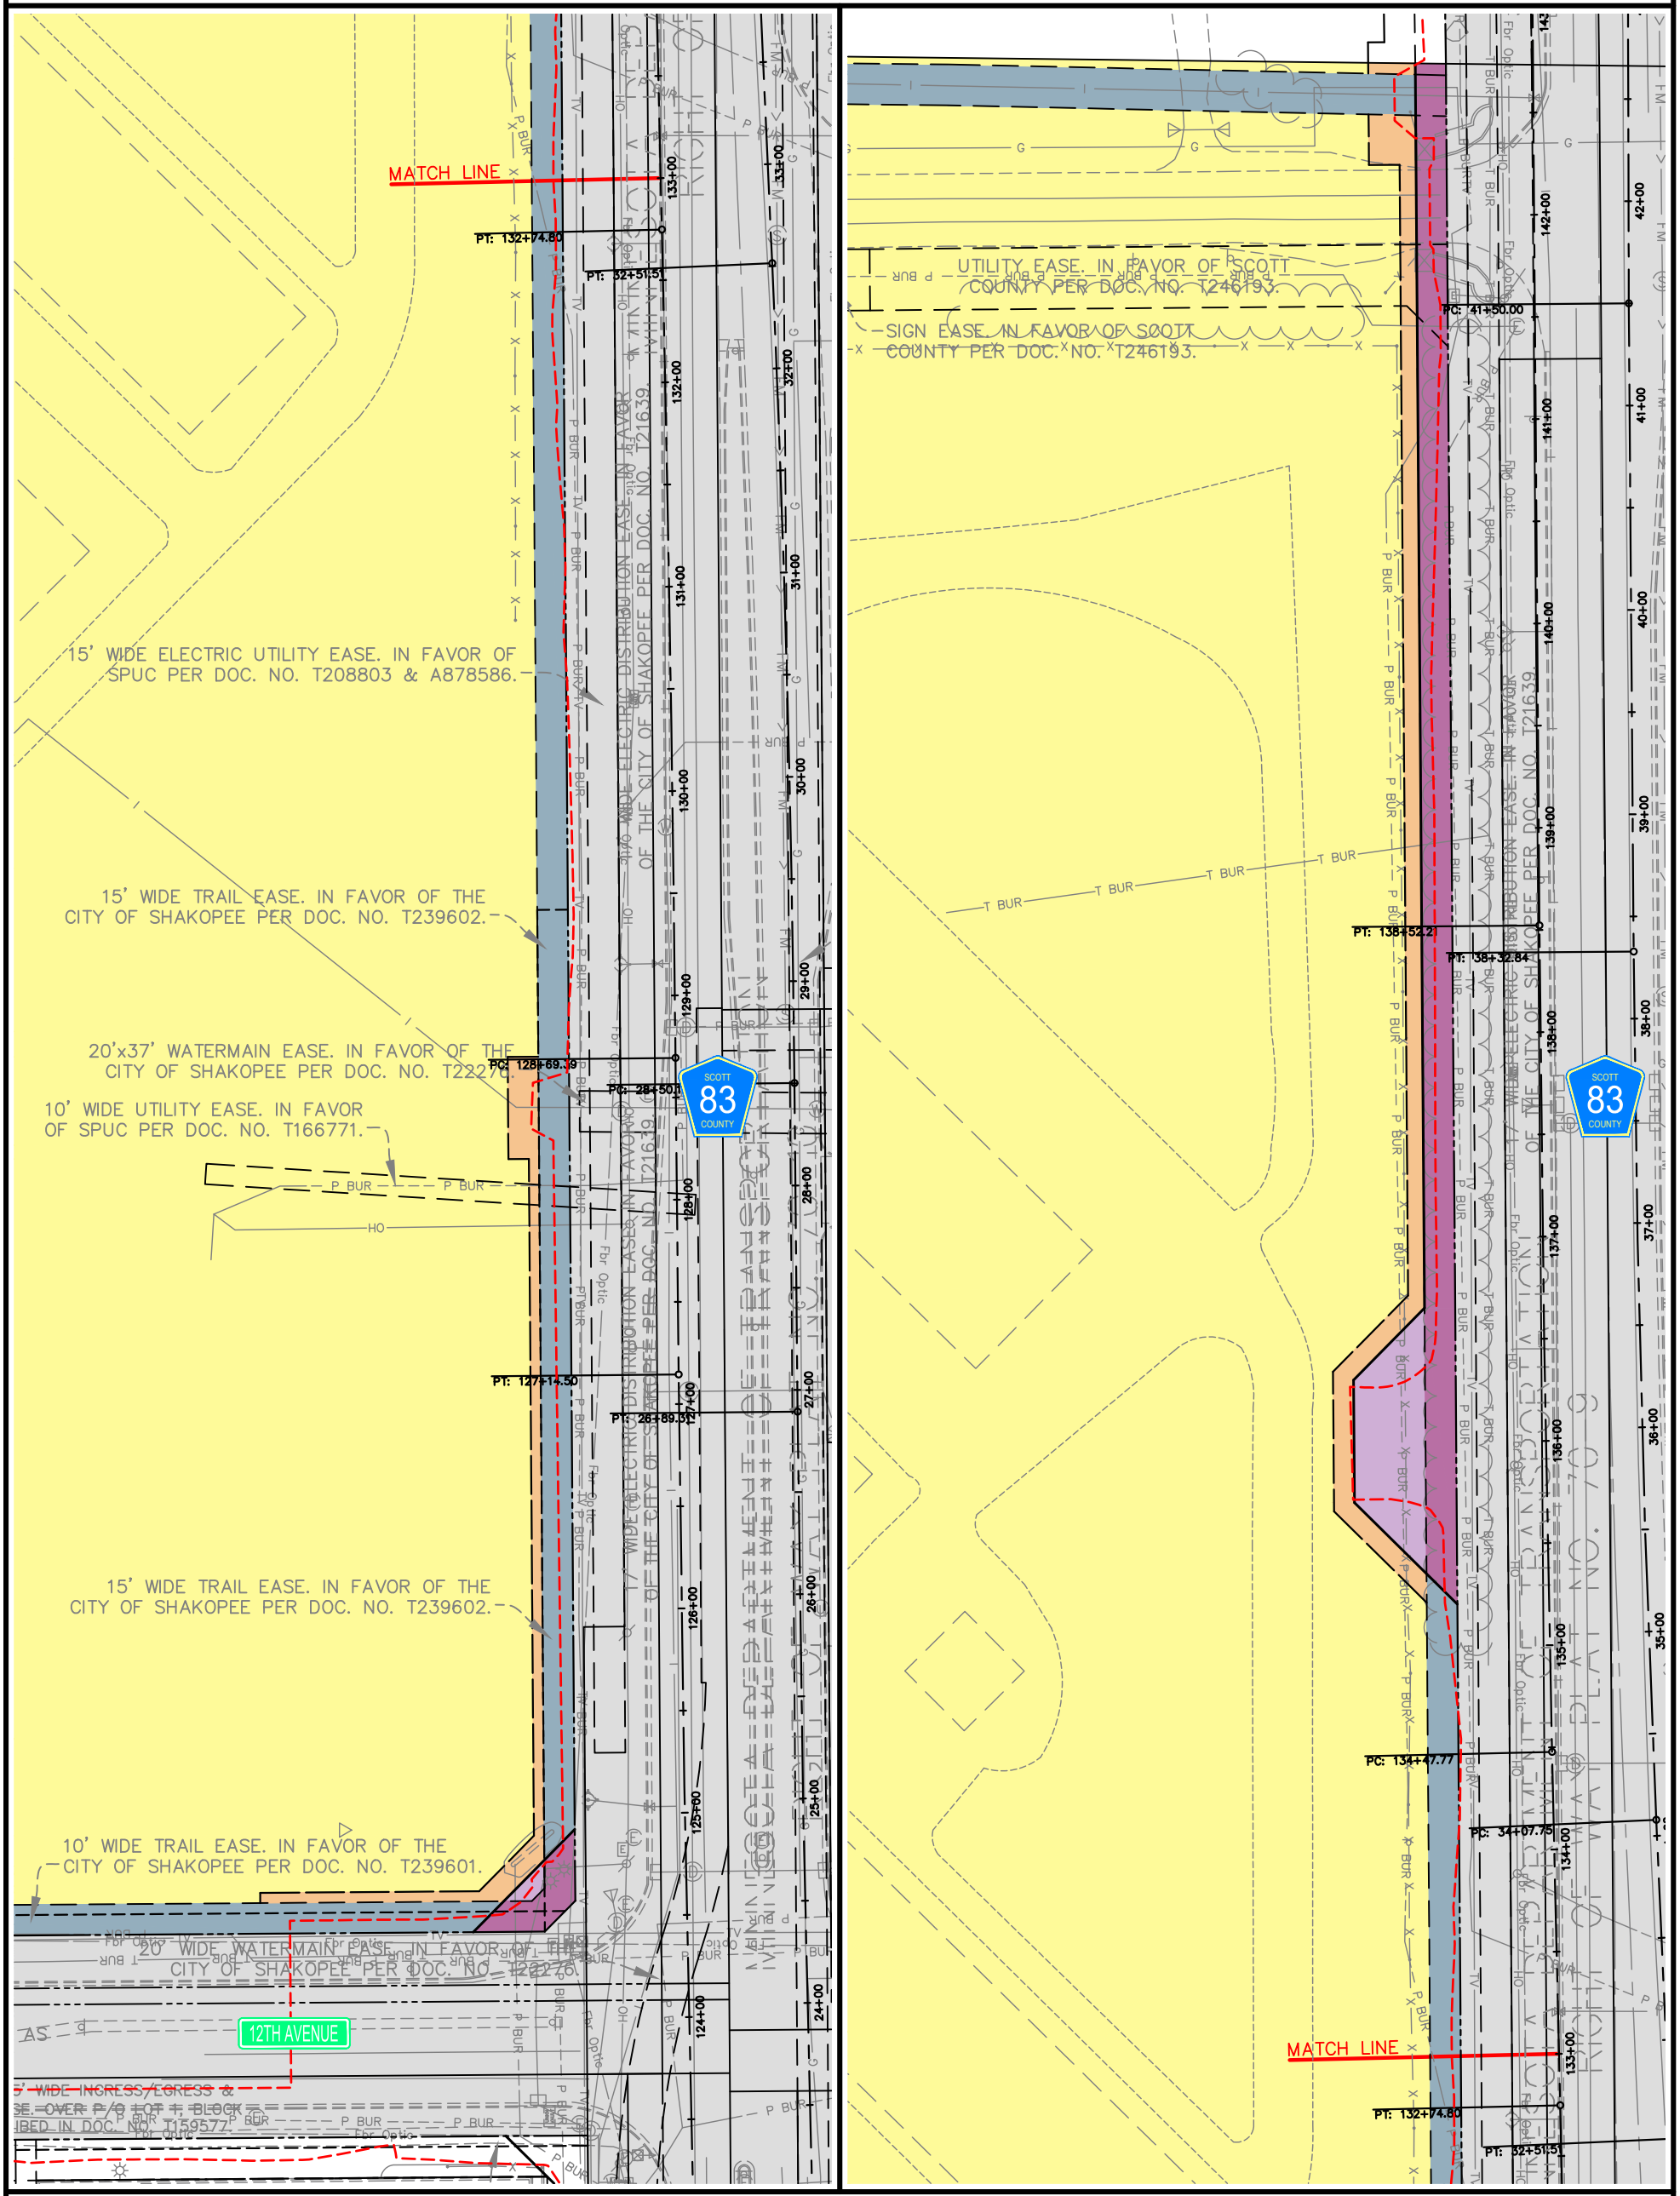

EXISTING RIGHT OF WAY (R/W)
NEW RIGHT OF WAY (R/W)
NEW R/W OVERLAYING EX. D&U EASE.
EX. DRAINAGE & UTILITY EASEMENT
NEW DRAINAGE & UTILITY EASEMENT
NEW RETAINING WALL EASEMENT
TEMPORARY EASEMENT (TE)
TE OVERLAYING EX. D&U EASE.
PARCEL BOUNDARY
WETLAND
CONSTRUCTION LIMITS

LEGEND

SCALE
0 40 80 160
(IN FEET)

N

* WETLAND LIMITS WERE OBTAINED FROM A COMBINATION OF SOURCES. THE NATIONAL WETLAND INVENTORY MAP, AERIAL FLIGHT OF THIS PROJECT, AND ANY SURVEYED DELINEATION OF WETLAND LIMITS.

Wetlands Breakdown	(Sq. Ft.)
Unencumbered -	71,070
Within TE -	0
Within New D&U Ease. -	0
Within New R/W -	0
Total -	71,070

Const. Plan Parcel No.	Owner(s) of Record	Gross Parcel (Sq. Ft.)	Existing R/W (Sq. Ft.)	Parcel Area Before (Sq. Ft.)	New R/W (15,660 Sq. Ft.)		Remain Parcel (Sq. Ft.)	D&U Ease. (73,075 Sq. Ft.)		New Ret. Wall Ease. (Sq. Ft.)	TE (10,253 Sq. Ft.)	
					Unencum-bered R/W	Over Ex. D&U Ease.		New D&U Ease.	Ex. D&U Ease.		New TE	TE Over Ex. D&U
5	Canterbury Park Entertainment, LLC	3,194,413	0	3,194,413	3,506	12,154	3,178,753	0	73,075	0	10,253	0