



EXHIBIT 2 OF 2

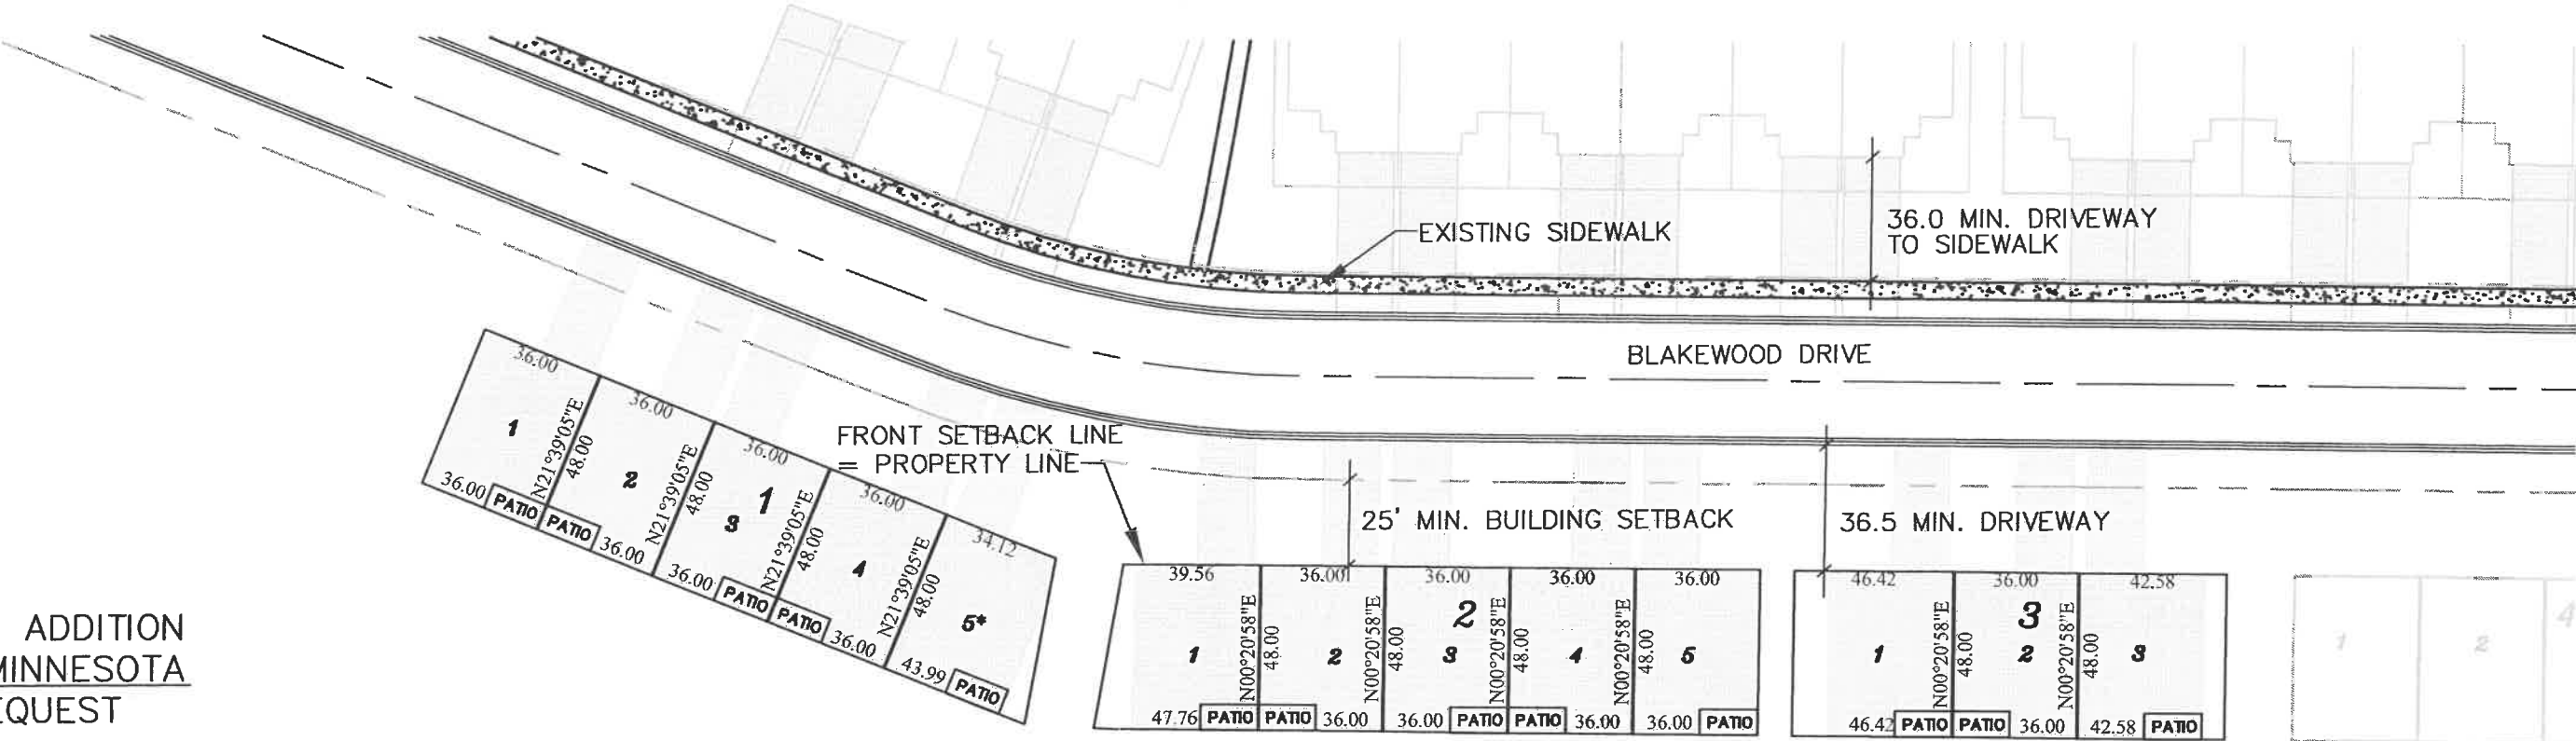

- PROPOSED CONDITIONS
- REDUCED FRONT BUILDING SETBACK TO FRONT PROPERTY LINE = 25 FEET
 - RAMBLER UNITS WITH FULL BASEMENTS
 - MAINTAIN DRIVEWAY LENGTH FOR VEHICLE STORAGE AS FOR EXISTING HOMES = 36.5 FEET (NO SIDEWALK)
 - PATIO CONSTRUCTED WITHIN HOUSE FOOTPRINT, NOT BEYOND PROPERTY LINE

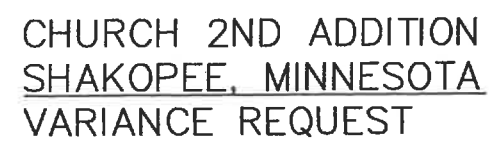

- 2 STORY BUILDINGS
- NO BASEMENTS
- 36 FEET OF DRIVEWAY VEHICLE STORAGE BETWEEN GARAGE AND SIDEWALK

- 2 STORY, NO BASEMENTS