
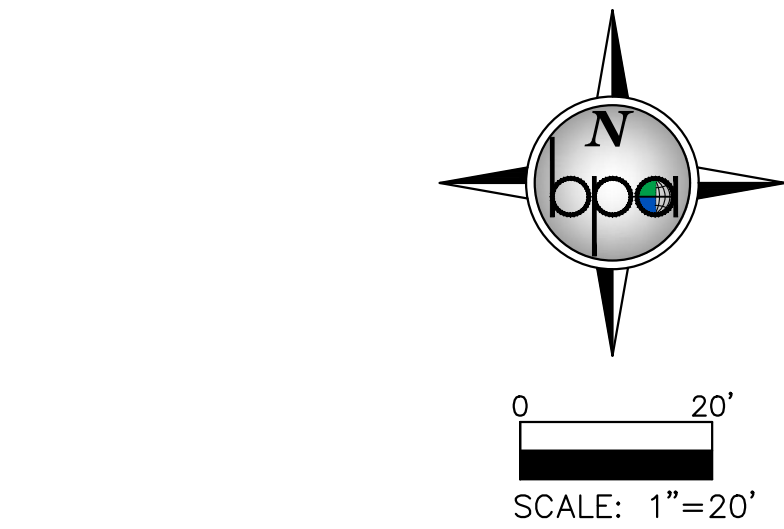


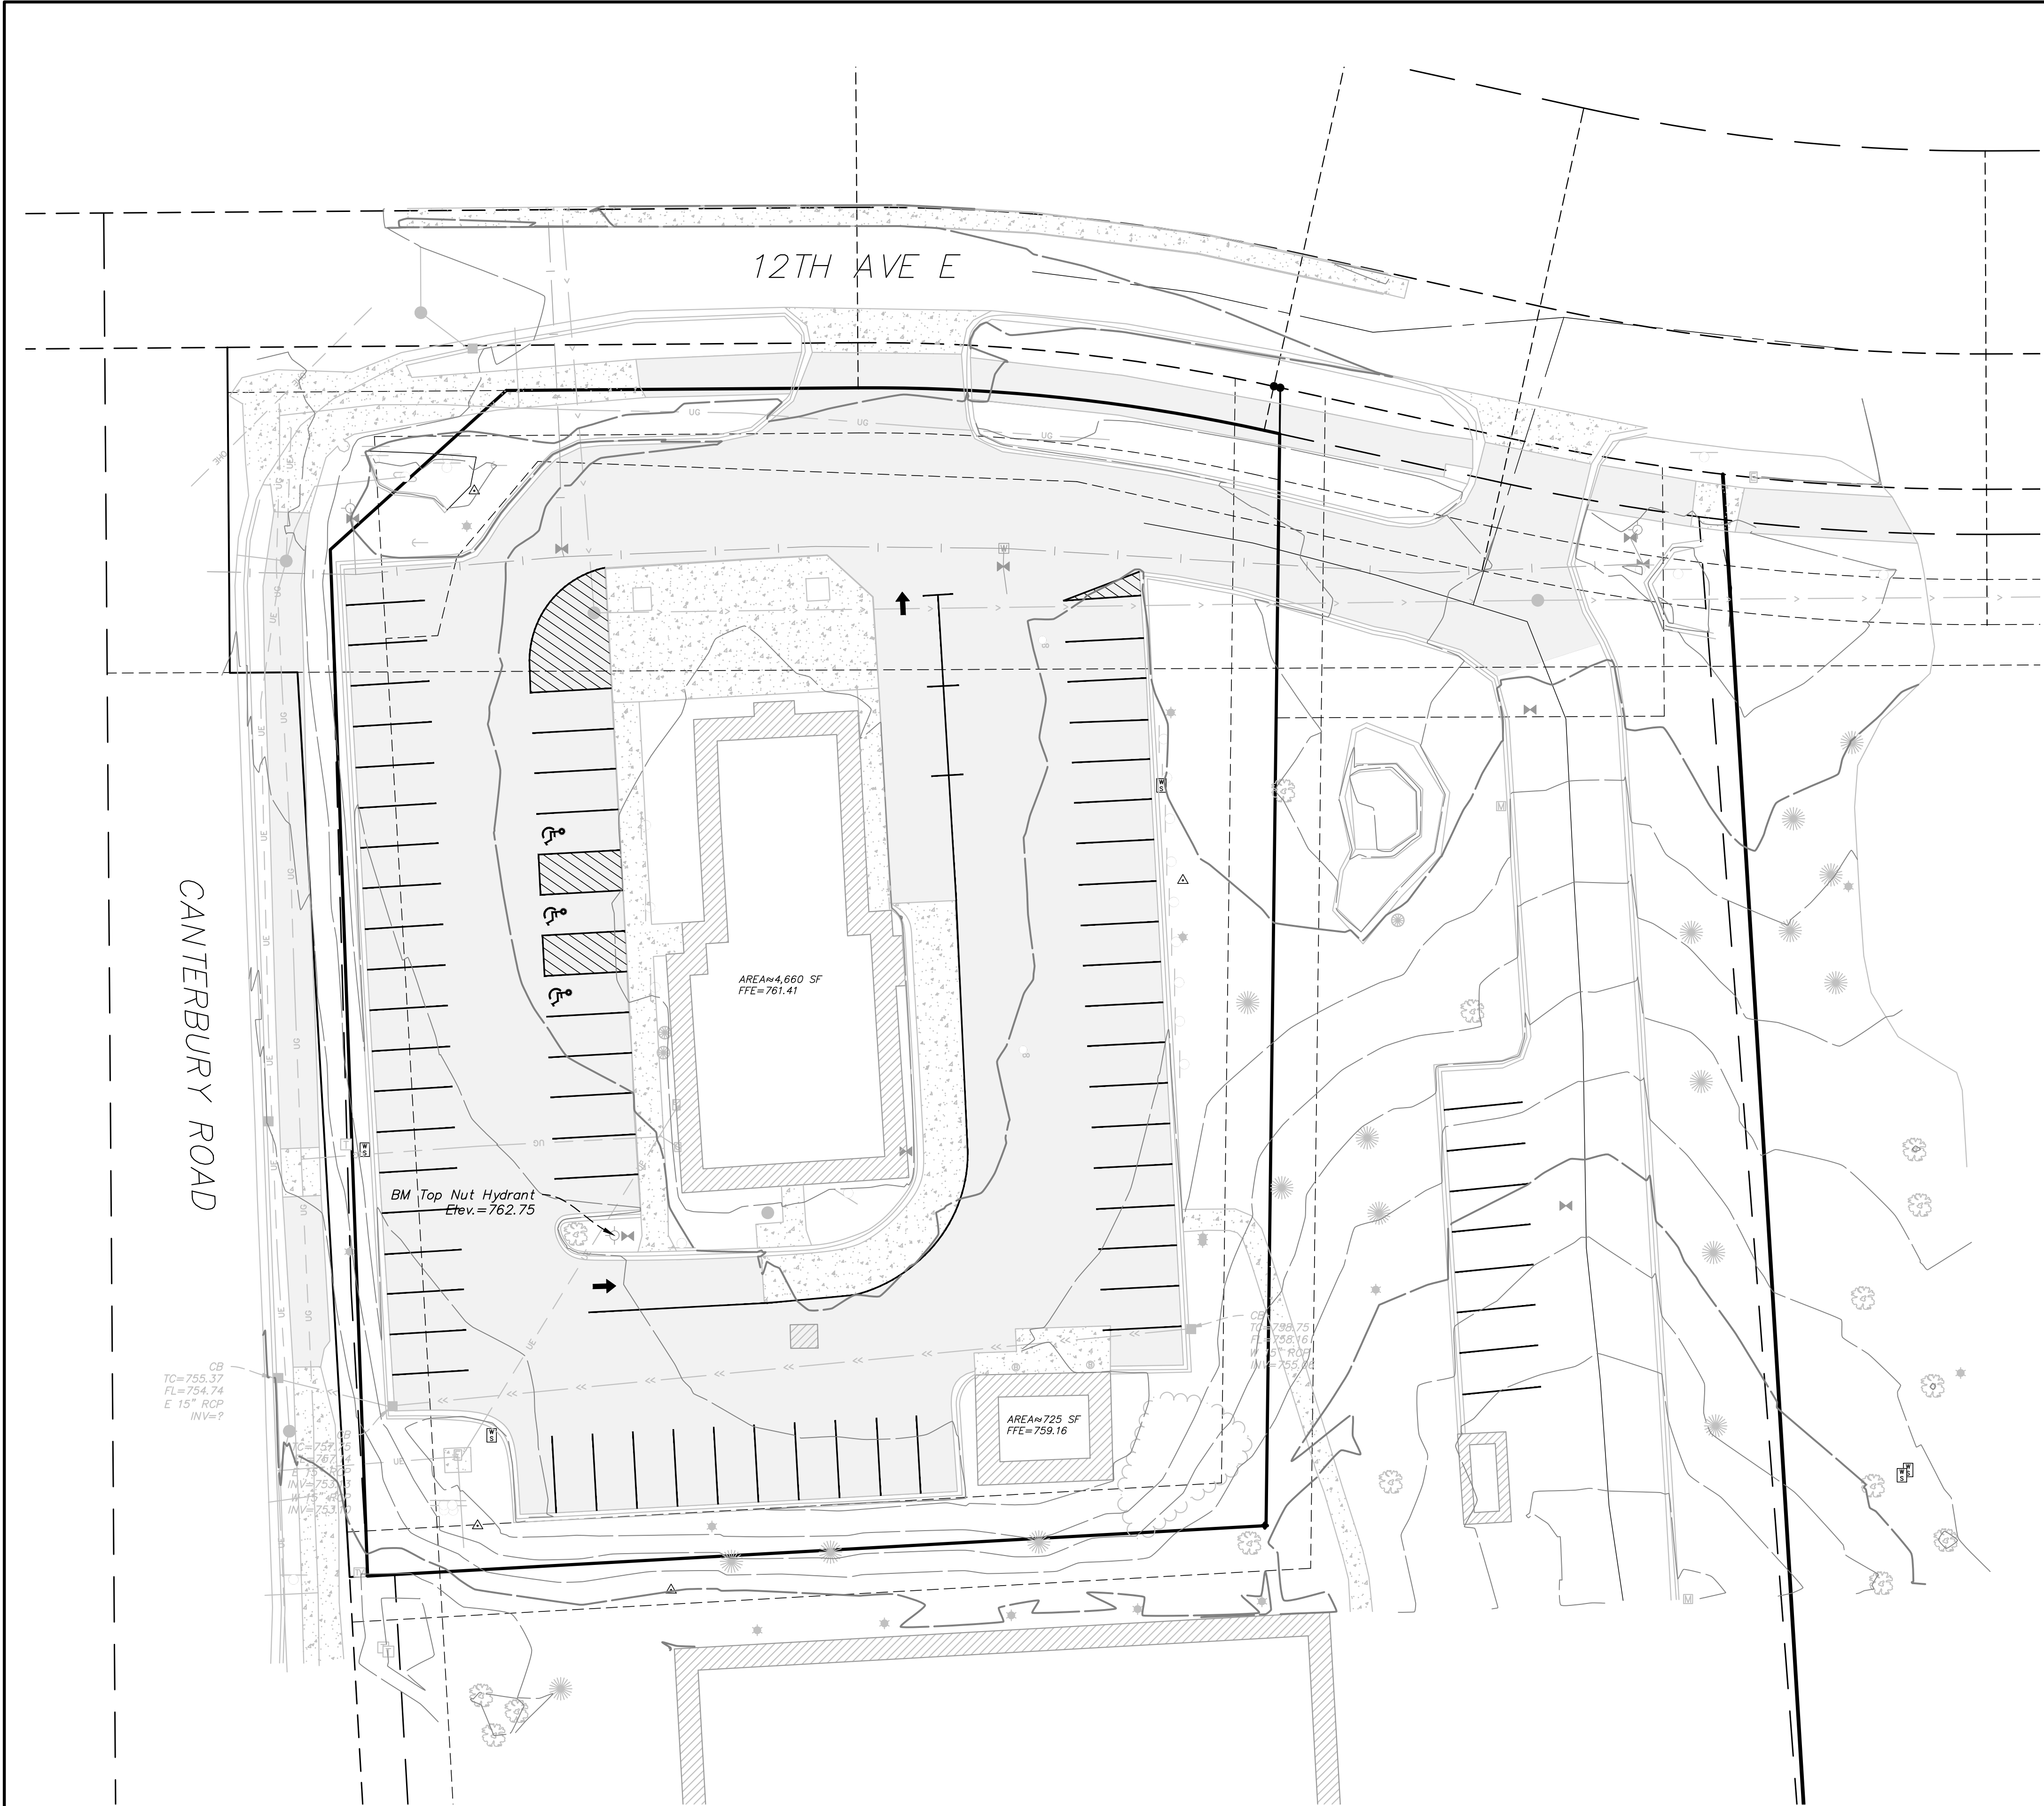

LEGEND:

- Denotes found iron monument
- Denotes set iron monument
- Denotes found cast iron monument
- Denotes found metal disk
- Denotes catch basin
- Denotes electrical cabinet
- Denotes mailbox
- Denotes septic cleanout
- Denotes water service
- Denotes electric service
- Denotes sanitary service
- Denotes gas service
- Denotes sanitary manhole
- Denotes watervalue
- Denotes sign
- Denotes power pole
- Denotes guy wire
- Denotes telephone pedestal
- Denotes electric meter
- Denotes hydrant
- Denotes water curb stop
- Denotes light pole
- Denotes well
- Denotes gas meter
- Denotes underground electric
- Denotes bollard
- Denotes flared end section
- Denotes culvert
- Denotes wetland
- Denotes tree, coniferous
- LS (cap no.) Denotes (name of surveyor), LS
- Denotes bituminous surface
- Denotes concrete surface
- Denotes gravel surface
- Denotes barbwire fence
- Denotes underground telephone
- Denotes overhead electric
- Denotes underground fiber optics
- Denotes underground gas line
- Denotes underground electric
- Denotes tree line
- Denotes boundary line
- Denotes easement
- Denotes right of way
- Denotes major contour
- Denotes minor contour
- Denotes sanitary sewer
- Denotes storm sewer
- Denotes waterline
- Denotes existing adjoiners
- Denotes wetland
- SBL Denotes building setback line

SHEET NO.		EXISTING CONDITIONS	
V1		CULVER'S SHAKOPEE DRIVE THRU City of SHAKOPEE, SCOTT County, MN	
BOGART, PEDERSON & ASSOCIATES, INC.		LAND SURVEYING ENVIRONMENTAL SERVICES 13076 FIRST STREET, BECKER, MN 55509-9322 TEL: 763-262-8822 FAX: 763-262-8844	
DATE:	07/20/2022	DESIGN BY:	MMW
DRAWN BY:	MMW	CHECKED BY:	CJD
DWG FILE:	EXISTING	FILE NO.:	22-0271.00
REV NO.	DATE	DESCRIPTION	