


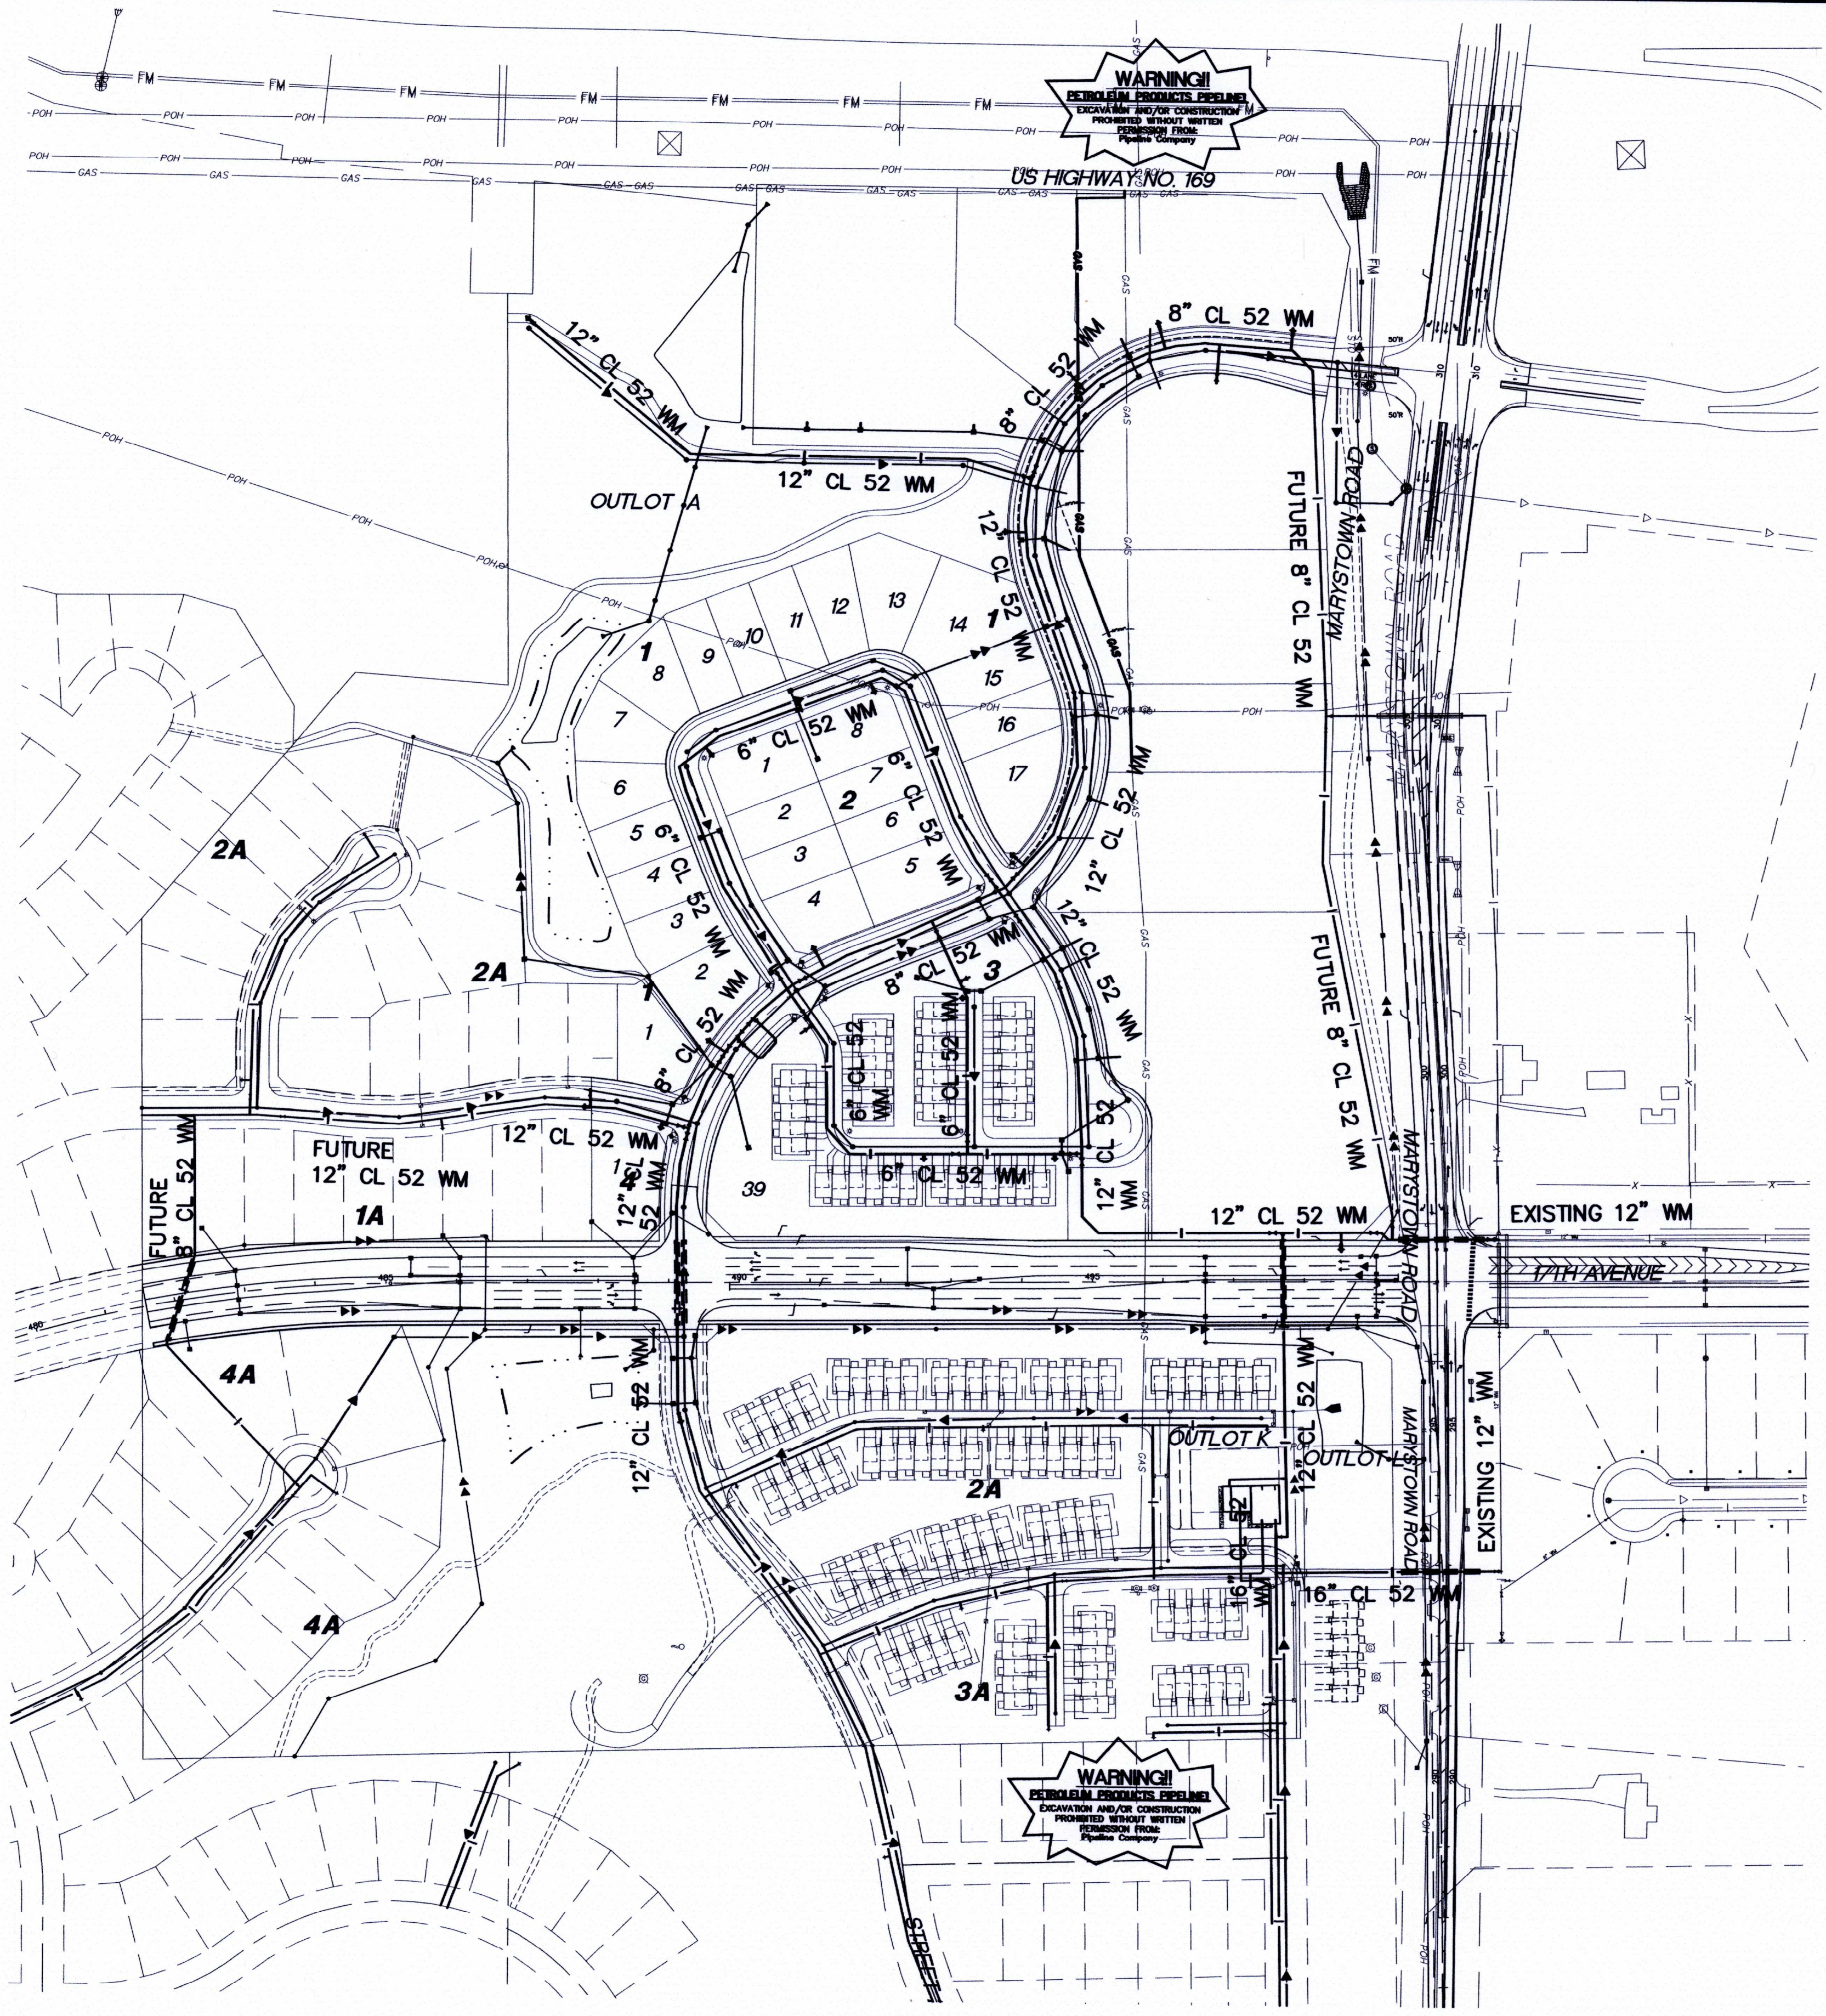


UTILITY LINES

- EXISTING**
- Sanitary Sewer ————
 - Water ————
 - Hyd. w\Valve ————
 - Storm Sewer ————
- PROPOSED**
- Sanitary Sewer ————
 - Water ————
 - Hyd. w\Valve ————
 - Storm Sewer ————
- FUTURE**
- Sanitary Sewer ————
 - Water ————
 - Hyd. w\Valve ————
 - Storm Sewer ————
- BY OTHERS**
- Sanitary Sewer ————
 - Water ————
 - Hyd. w\Valve ————
 - Storm Sewer ————

Call 48 Hours before digging:
811 or call811.com
Common Ground Alliance

APPROVED FOR ONE YEAR FROM THIS DATE
John R. Smith 8/16/17
SHAKOPEE PUBLIC UTILITIES COMMISSION
DATE
All materials and construction methods shall comply with Shakopee Public Utilities per: water policy manual dtd. August 04, 2014.

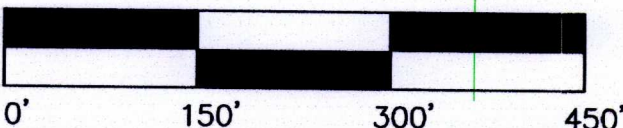

Latest Revision Date: 08/10/17
00006150AF02.dwg
Date: **05/19/17** Sheet: **1A** OF **28**

Westwood

Phone (852) 937-5150 7699 Anagram Drive
Fax (852) 937-5822 Eden Prairie, MN 55344
Toll Free (888) 937-5150 westwoodps.com
Westwood Professional Services, Inc.

I hereby certify that this plan was prepared by me or under my direct supervision and that I am a duly Licensed PROFESSIONAL ENGINEER under the laws of the State of Minnesota.
Francis D. Hagen II
Francis D. Hagen II
Date: **08/10/17** License No. **17716**

Revisions:

06/28/17 METC, CITY COMMENTS
07/18/17 CITY & SPUC COMMENTS
08/14/17 CITY & SPUC COMMENTS
08/10/17 CITY & SPUC ADDN COMMENTS

Designed: **FDH II**
Checked: **FDH II**
Drawn: **DWR**
Record Drawing by/date:

Prepared for:

DR Horton Custom Homes
20860 Kenbridge Court, Suite 100
Lakeville, MN, 55044

Windermere

Shakopee, Minnesota

Overall -Watermain