
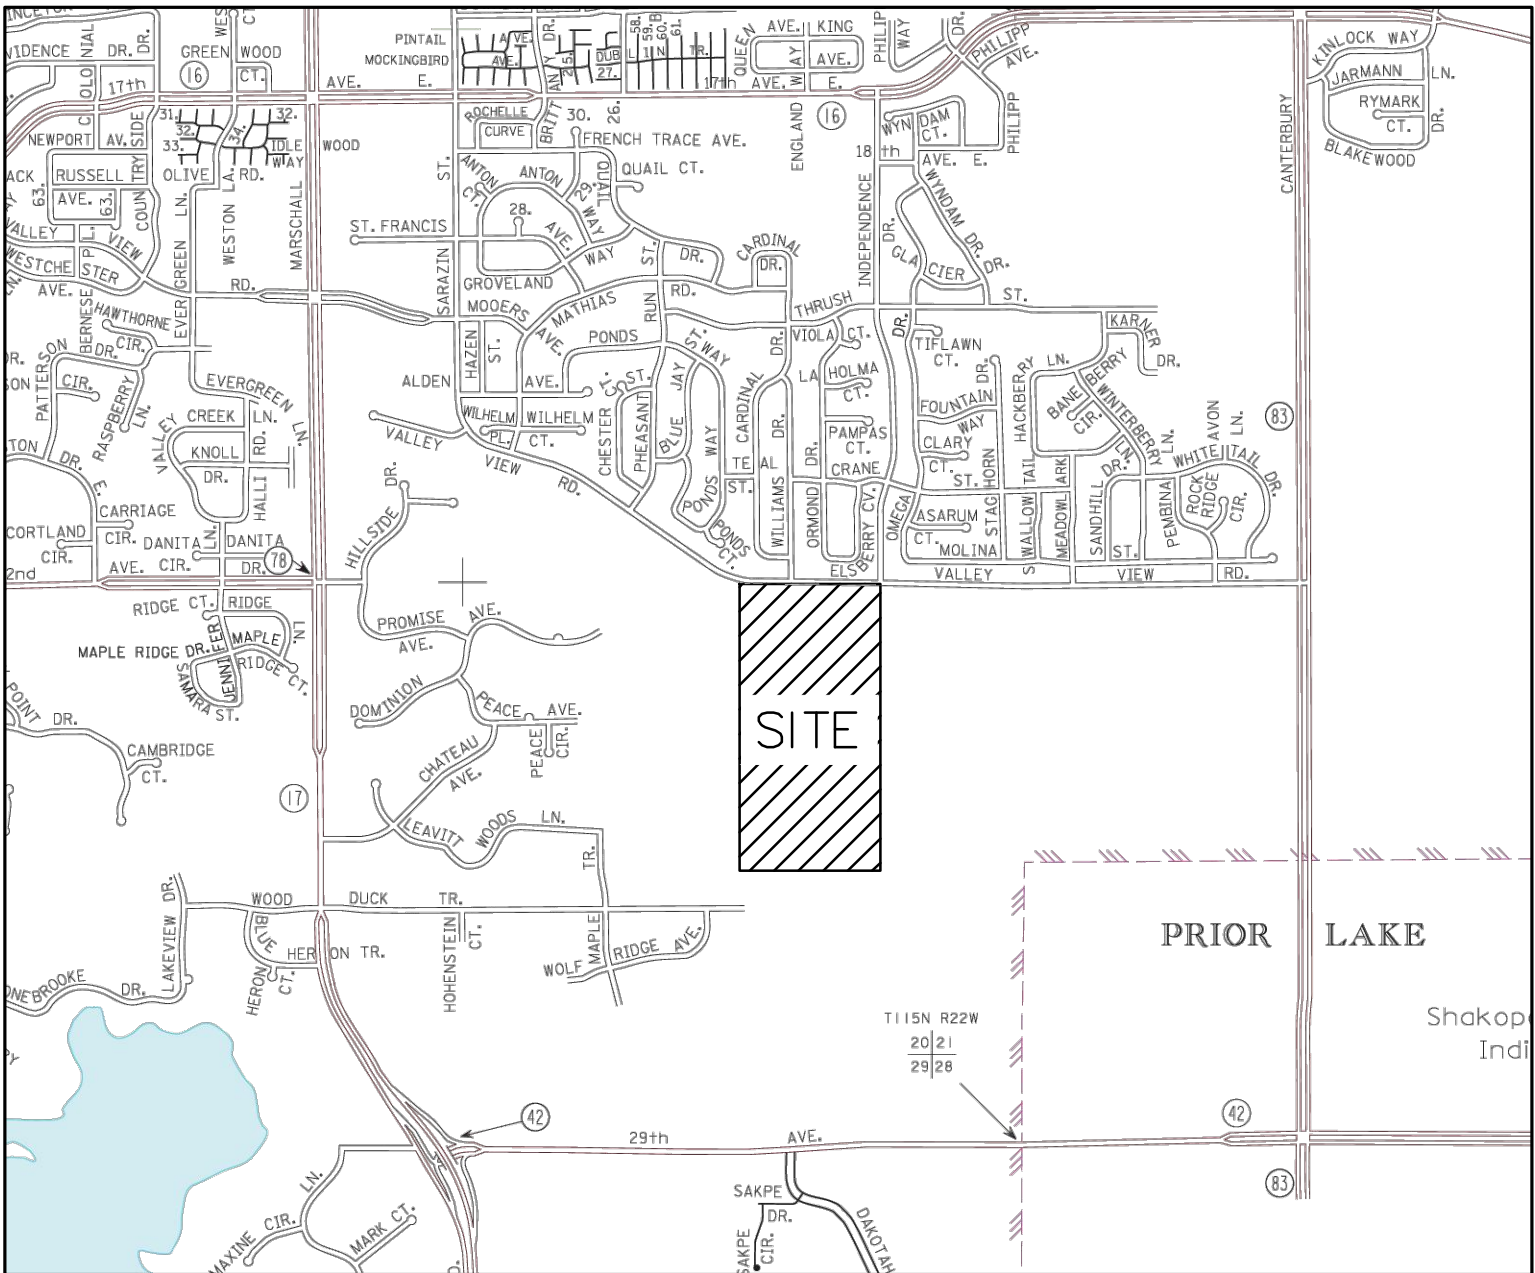



ARBOR BLUFF 1ST ADDITION UTILITY & STREET CONSTRUCTION PLAN SHAKOPEE, MINNESOTA

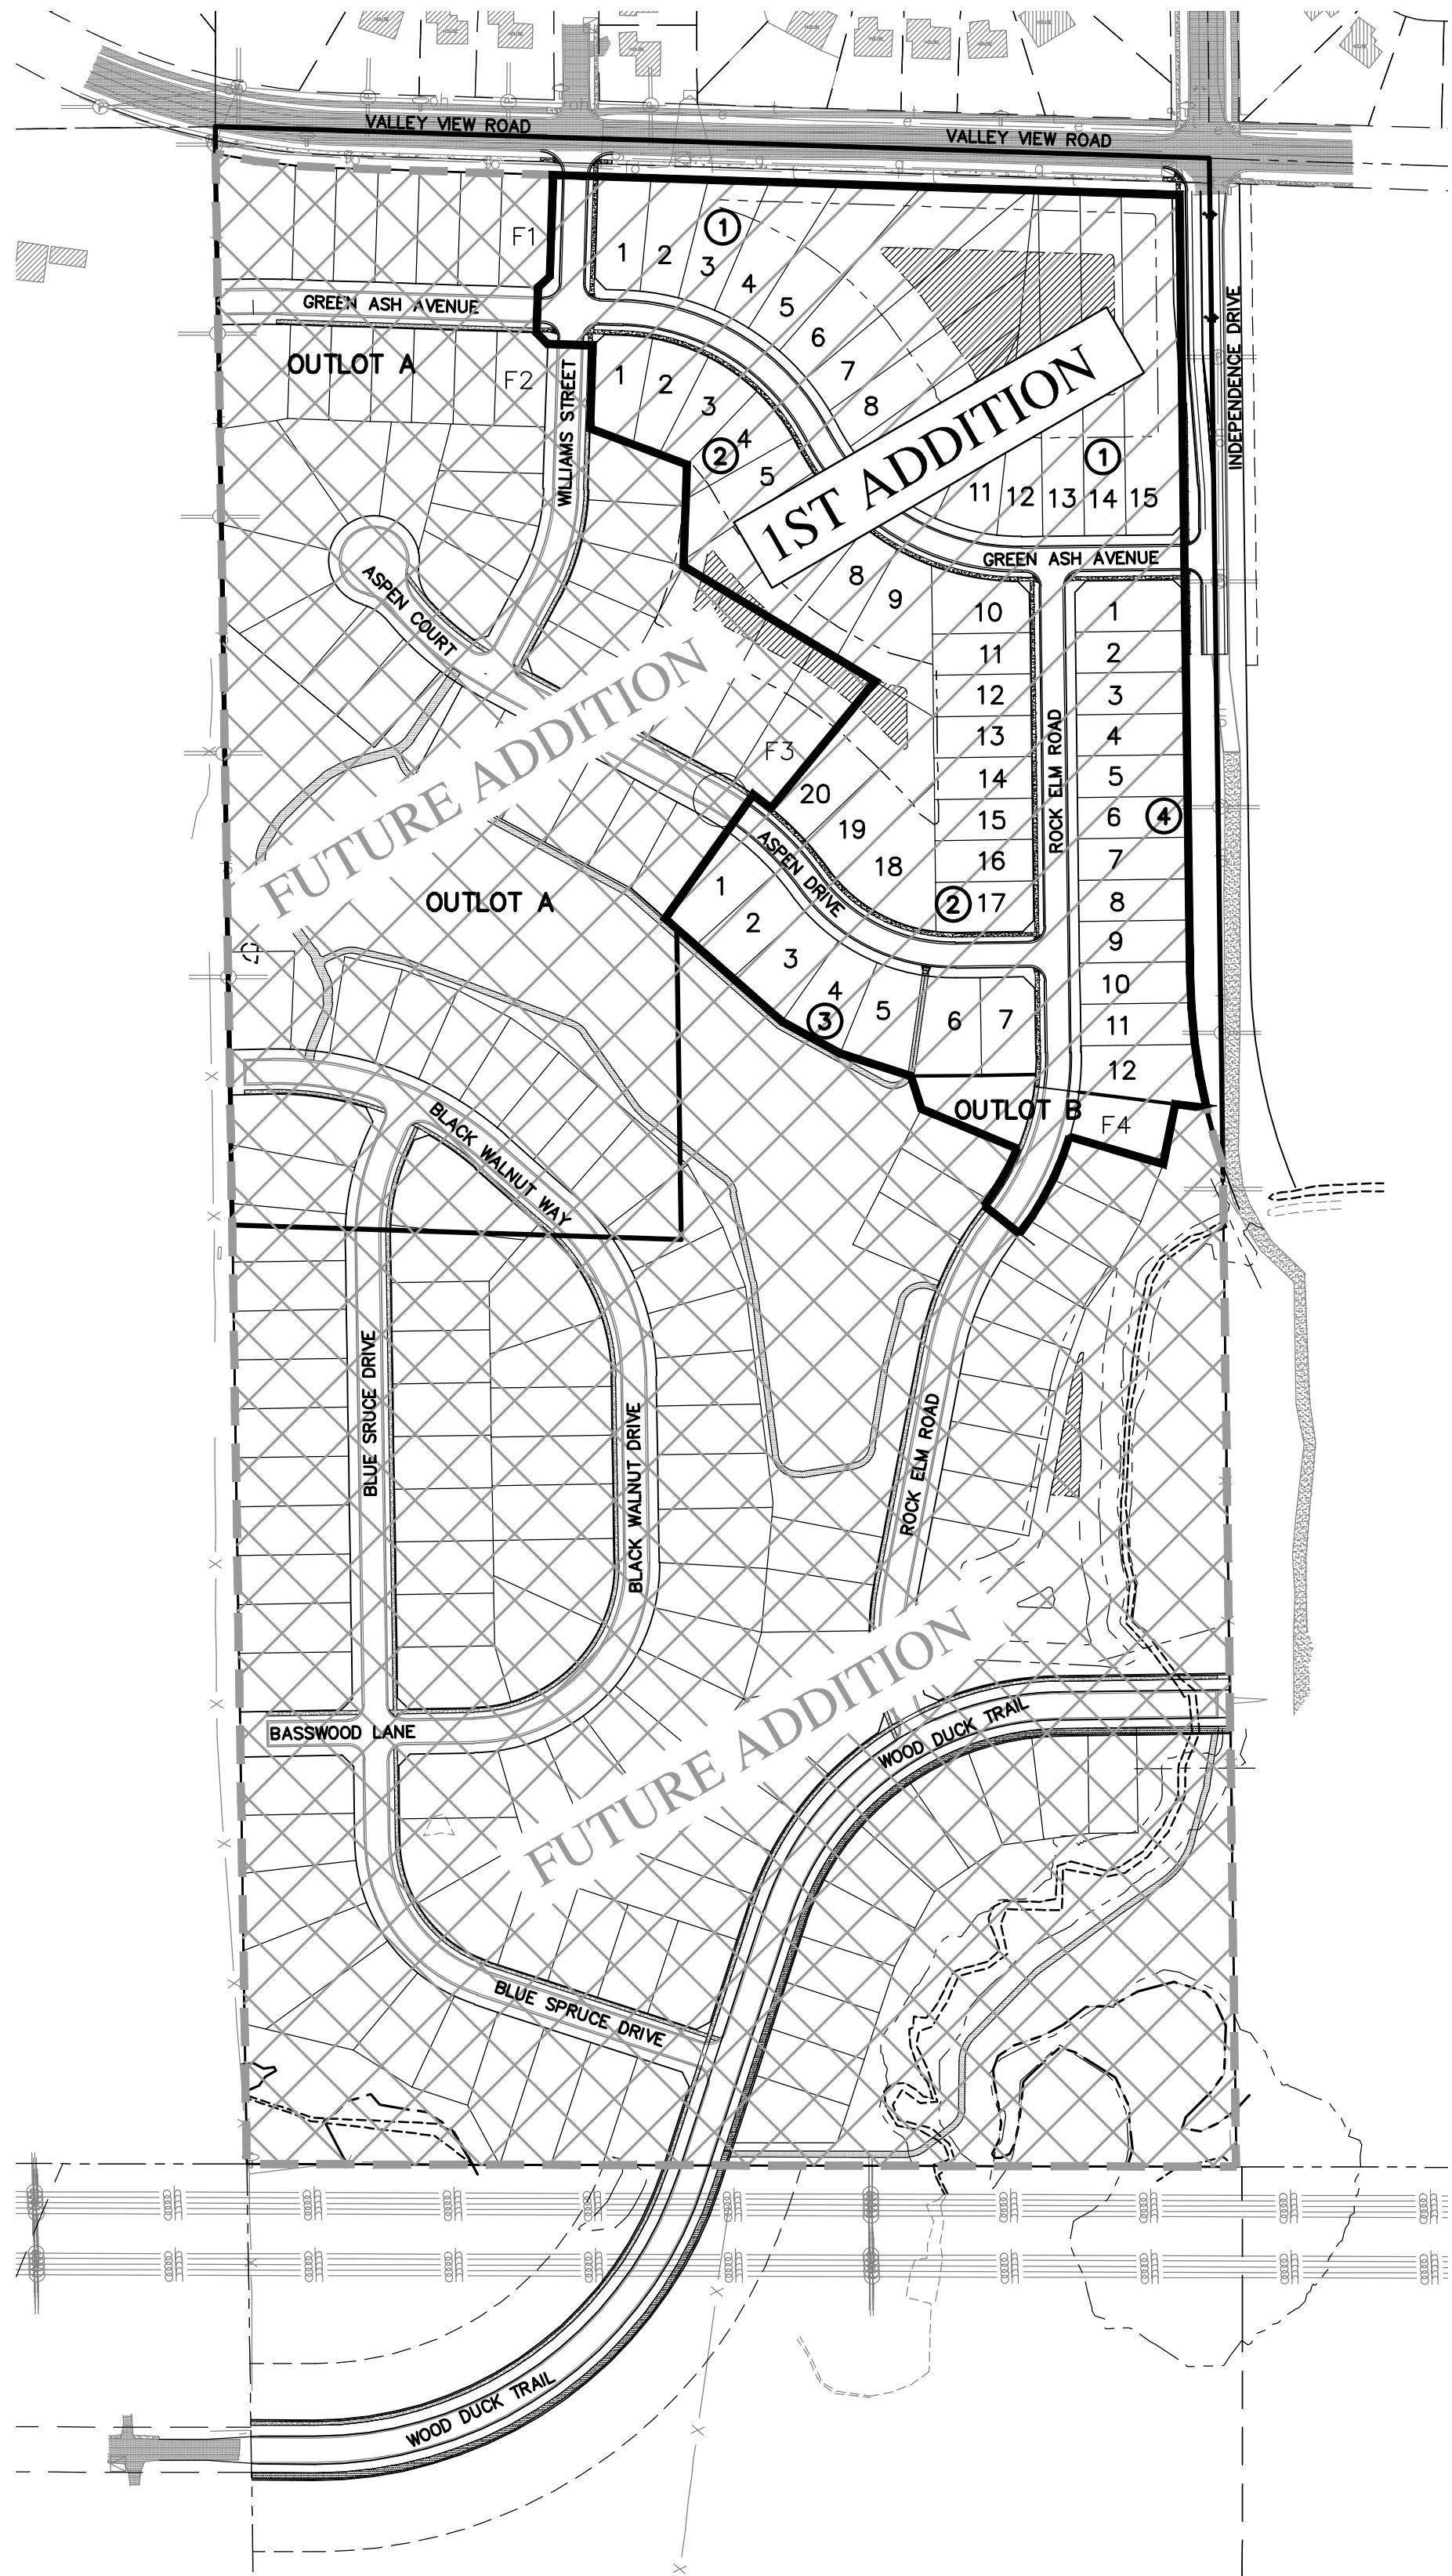

LOCATION MAP

SHEET INDEX

COVER	1
LEGEND	2
TYPICAL SECTIONS	3-4
OVERALL WATERMAIN PLAN	5
OVERALL SANITARY PLAN	6
OVERALL STORM PLAN	7
SANITARY SEWER & WATERMAIN PLAN	8-11
WATERMAIN VERTICAL OFFSET PLAN	12
STORM SEWER STRUCTURE SCHEDULE	13
STORM SEWER PLAN	14-20
STREET CONSTRUCTION PLAN	21-25
INTERSECTION DETAILS	26-29
ALIGNMENT PLAN	30
SIGNAGE PLAN	31
LIGHT & SMALL UTILITIES PLAN	32
EROSION CONTROL PLAN	33
SEEDING PLAN	34
DETAILS	35-65
STORM WATER POLLUTION PREVENTION PLAN	S1-S2
MPCA MAP	S3
EXISTING HYDROLOGY MAP	S4
PROPOSED HYDROLOGY MAP	S5
LANDSCAPE PLAN	L1
TREE PRESERVATION PLAN	T1

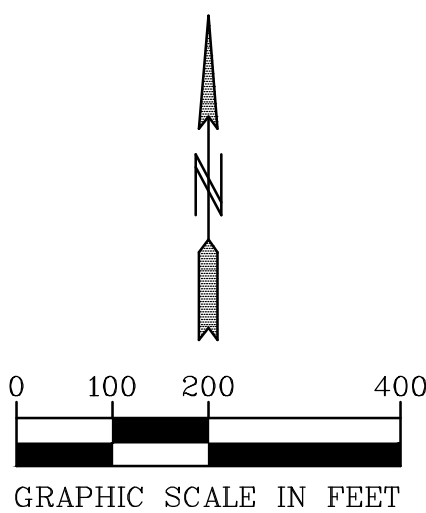

BENCH MARK
TOP NUT OF HYDRANT
AT NW QUAD OF
WILLIAMS STREET AND
VALLEY VIEW ROAD
ELEV.=854.74

PIONEERengineering
CIVIL ENGINEERS LAND PLANNERS LAND SURVEYORS LANDSCAPE ARCHITECTS

2422 Enterprise Drive
Mendota Heights, MN 55120
(651) 681-1914
Fax: 681-9488
www.pioneereng.com

I hereby certify that this plan was prepared by me or under my direct supervision and that I am a duly Licensed Professional Engineer under the laws of the State of Minnesota

Name
John M. Molinaro
Reg. No. 45831
Date 10-6-2023

Revisions



Date 10-6-23
Designed JMM
Drawn PDS/MBG

COVER

LENNAR
16305 36TH AVENUE NORTH
PLYMOUTH, MINNESOTA 55446

ARBOR BLUFF 1st Addition
SHAKOPEE, MINNESOTA

1 OF 65

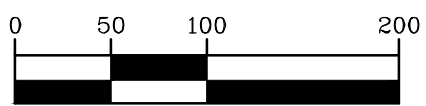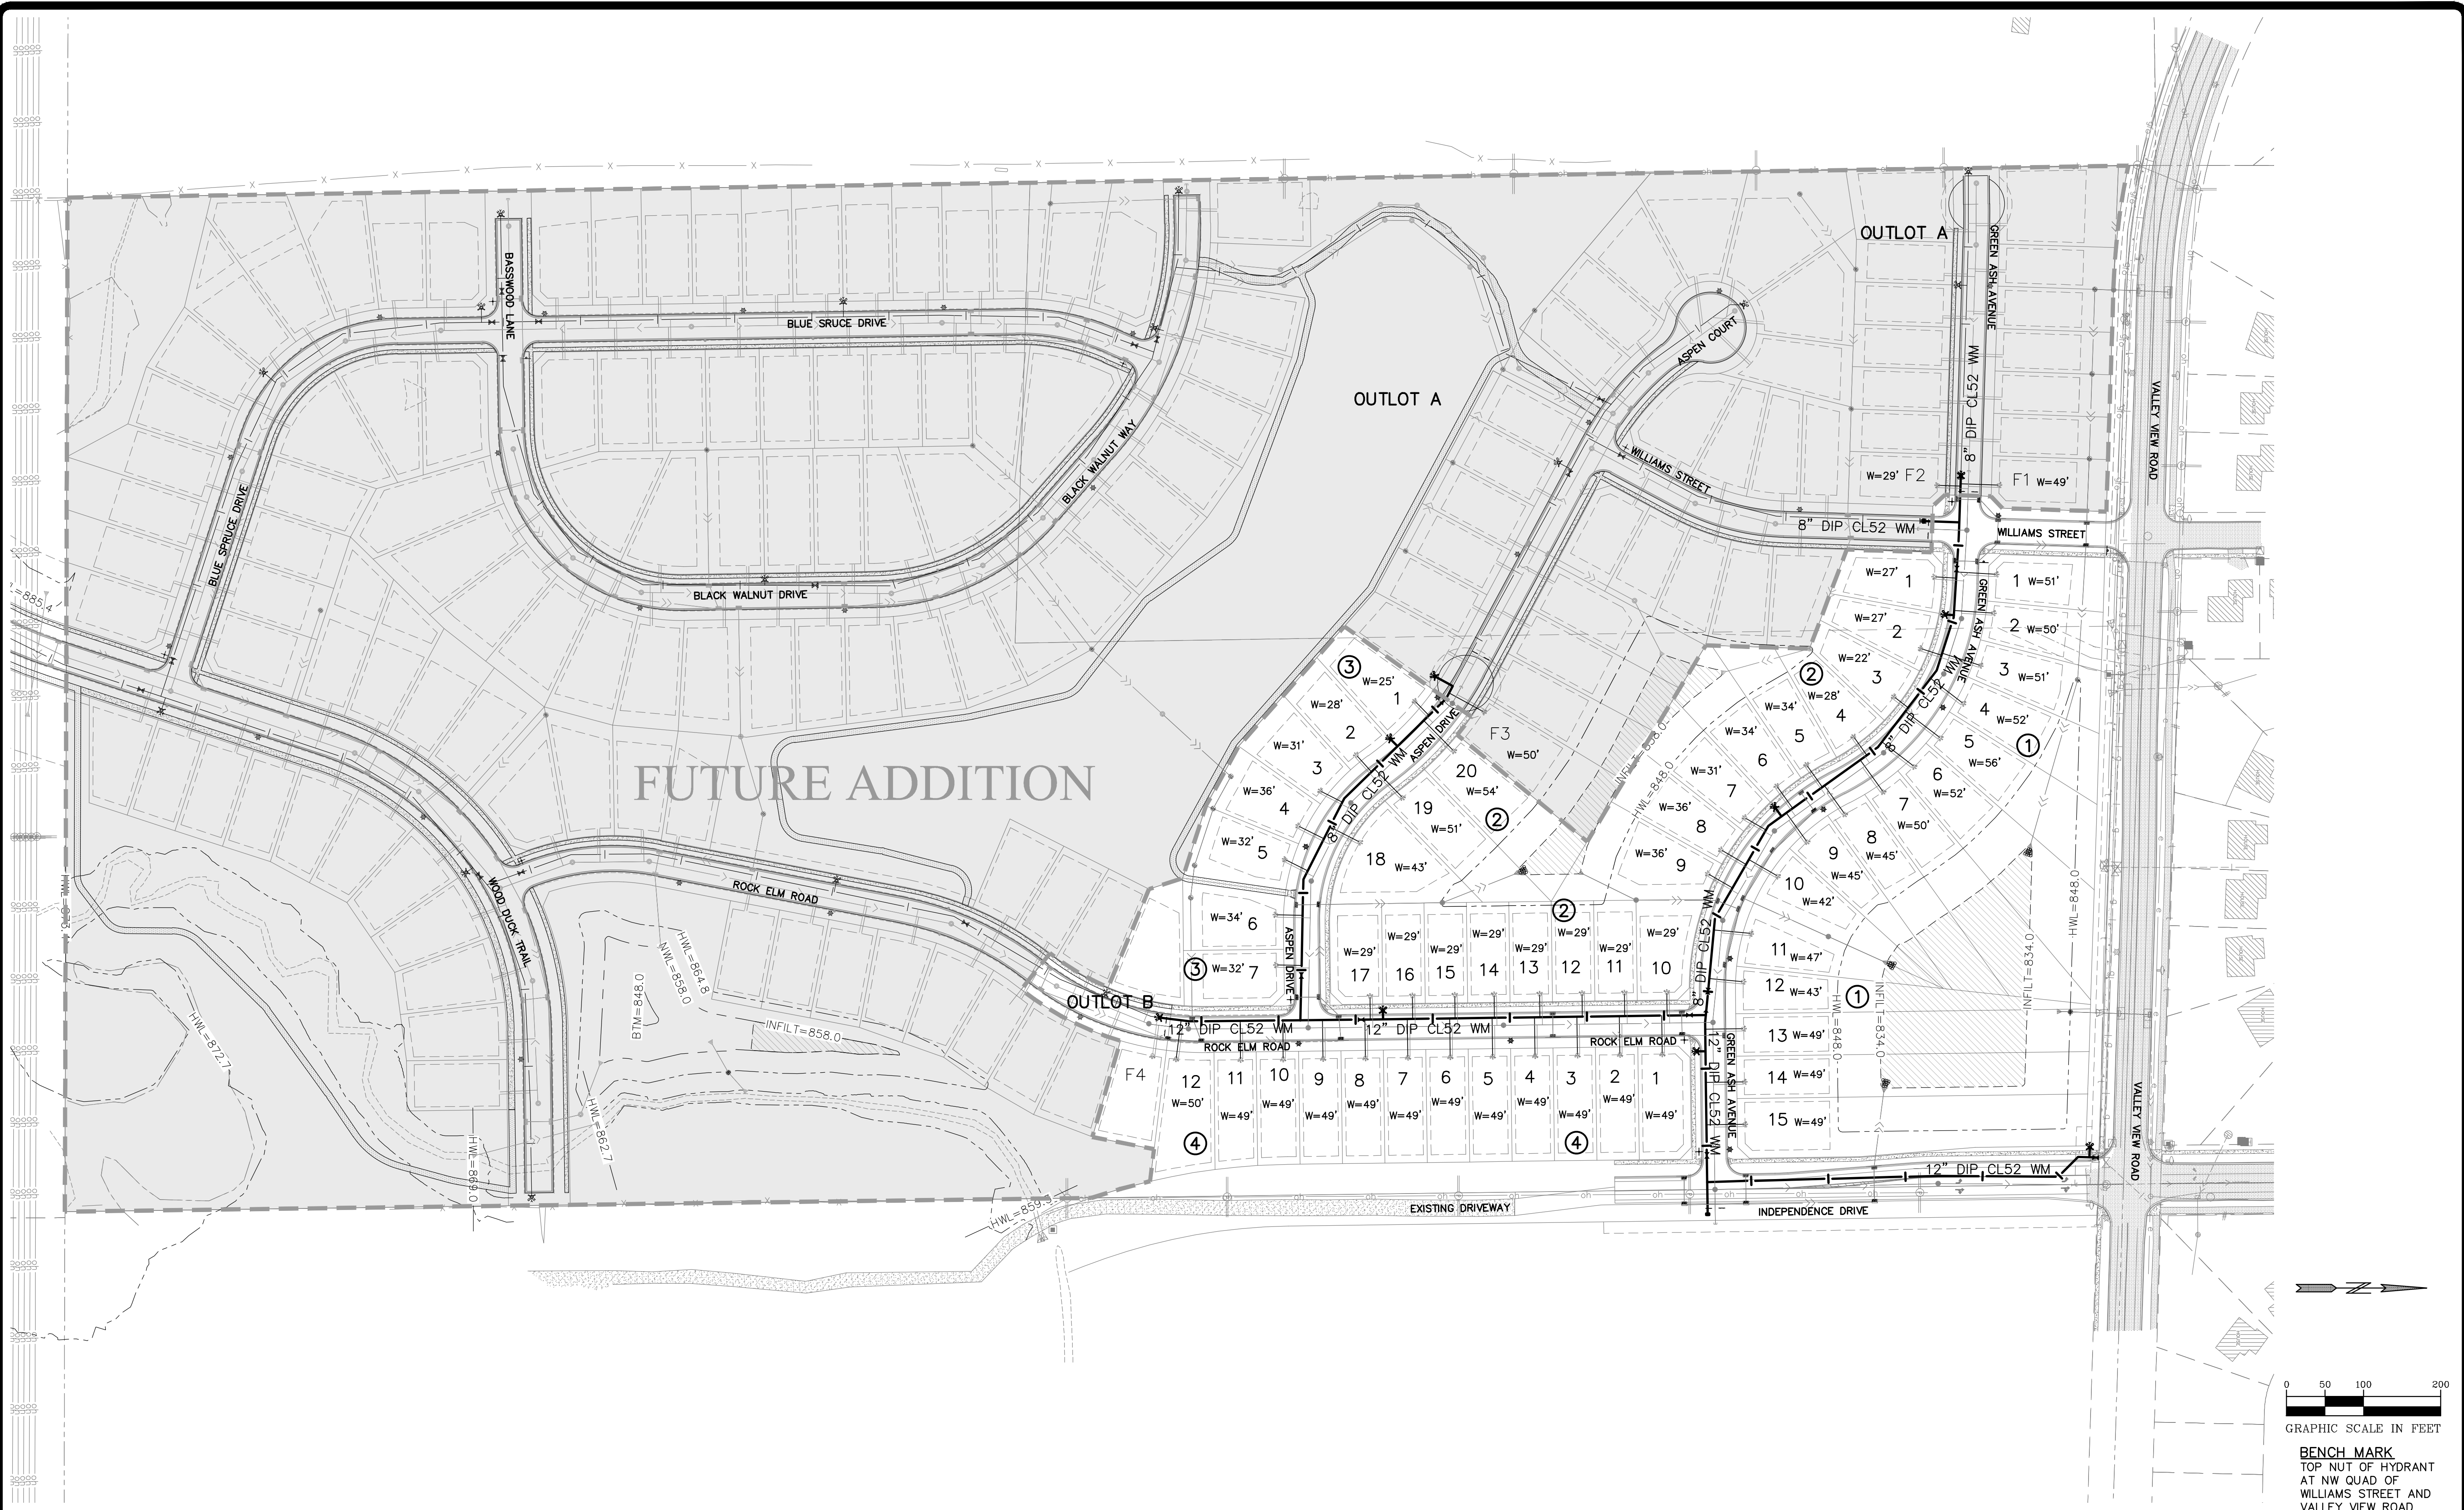

GRAPHIC SCALE IN FEET

BENCH MARK
TOP NUT OF HYDRANT
AT NW QUAD OF
WILLIAMS STREET AND
VALLEY VIEW ROAD
ELEV.=854.74

PIONEERengineering
CIVIL ENGINEERS LAND PLANNERS LAND SURVEYORS LANDSCAPE ARCHITECTS
2422 Enterprise Drive
Mendota Heights, MN 55120
(651) 681-1914
Fax: 681-9488
www.pioneereng.com

I hereby certify that this plan was prepared by me or under my direct supervision and that I am a duly Licensed Professional Engineer under the laws of the State of Minnesota

Name
John M. Molinaro
John M. Molinaro
Reg. No. 45831 Date 10-6-2023

Revisions

Date 10-6-23
Designed JMM
Drawn PDS/MBG

OVERALL WATERMAIN PLAN

LENNAR
16305 36TH AVENUE NORTH
PLYMOUTH, MINNESOTA 55446

ARBOR BLUFF 1st Addition
SHAKOPEE, MINNESOTA

