


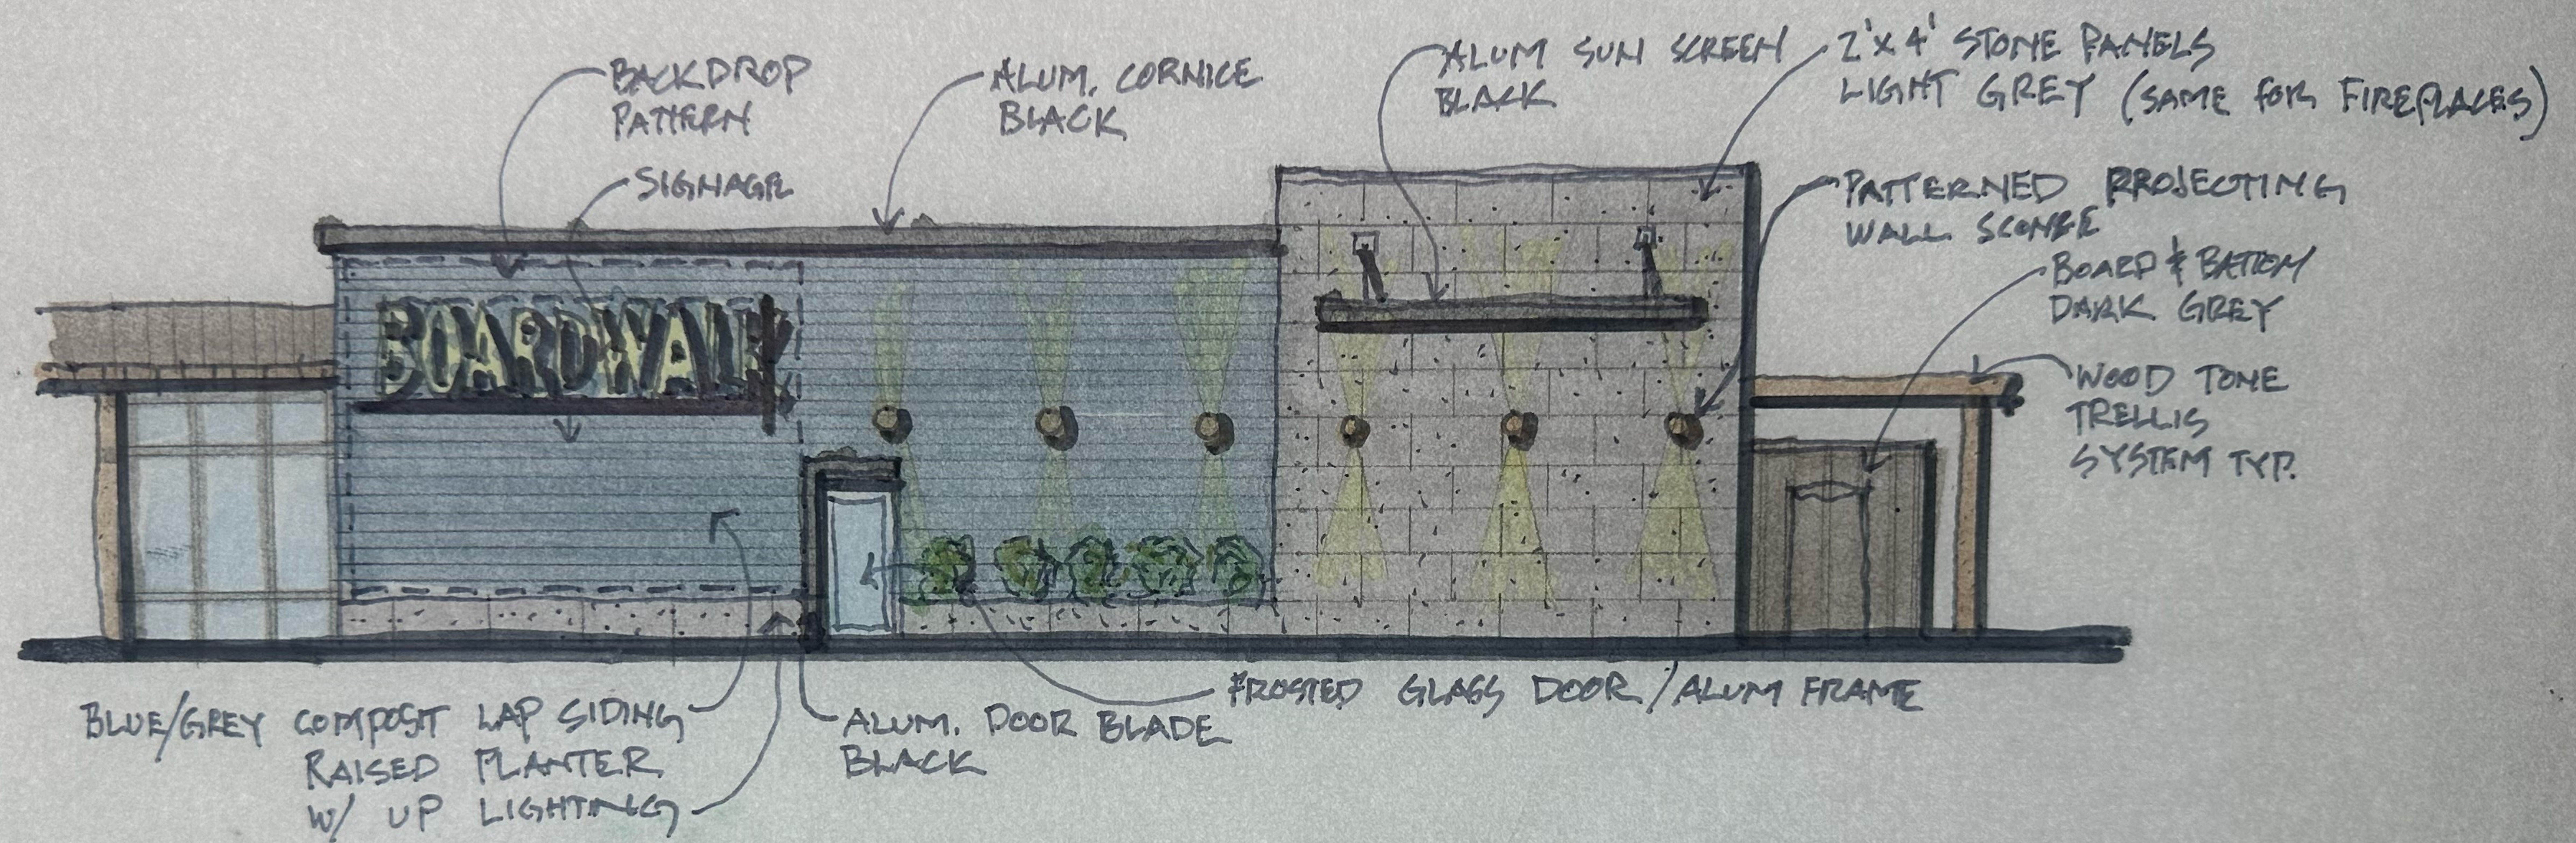

BOARDWALK ELEVATION

SCALE $\frac{1}{8}" = 1'-0"$